


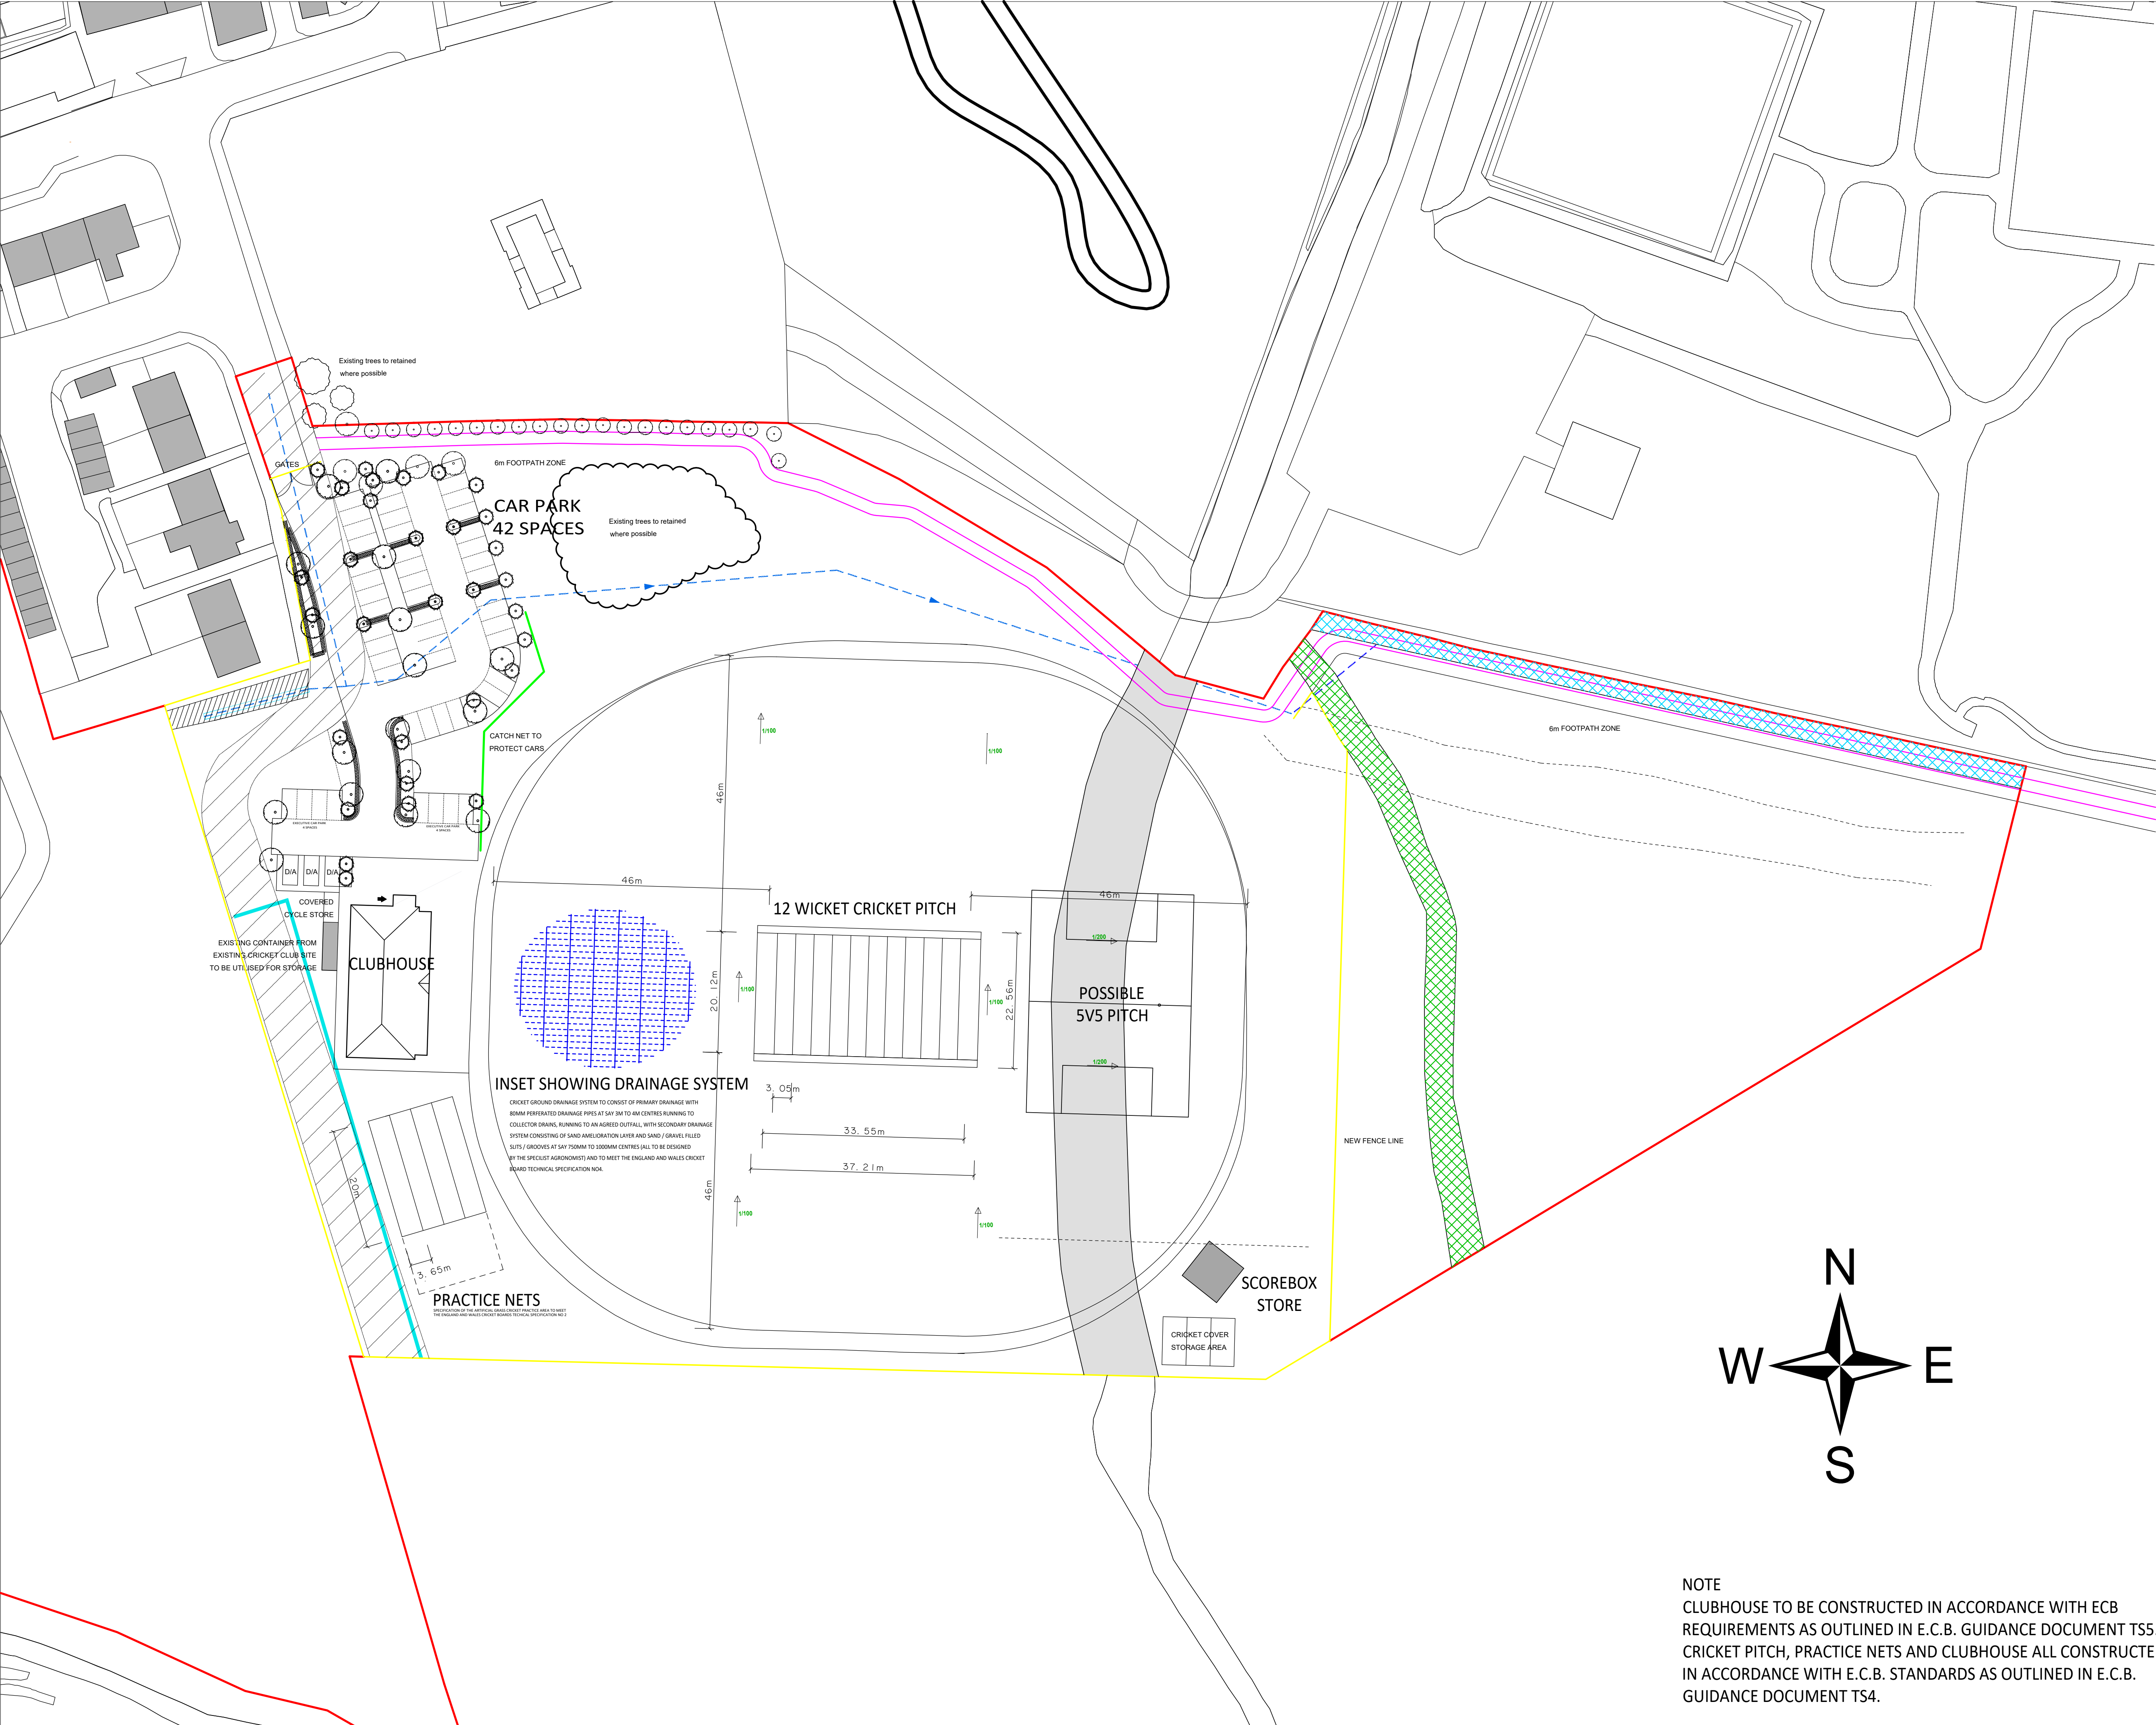

COPYRIGHT IN THIS DRAWING REMAINS WITH CLUB DESIGN LTD

DO NOT SCALE TO ASCERTAIN DIMENSIONS

REV	DATE	
A	Amended to suit clarified site boundaries	05/07/22
B	Eastern boundary	25/07/22
C	Foul water drainage shown	04/08/22
D	Gates and footpath shown	30/08/22
E	Clubhouse moved	14/10/22
F	Clubhouse enlarged	25/10/22
G	Facilities standards note	01/01/23
H	Dimensions added	10/03/23
J	Car park layout	14/03/23
K	Hatch corrected	29/08/23
L	Red line boundry amended	10/01/24
M	Red line boundry amended	15/01/24
N	Football pitch added.	12/02/24
P	Pitch drainage shown	15/03/24
Q	5v5 pitch & trees shown	29/04/24
R	Container and porch shown	08/06/24

PITCH DRAIANGE

PROPOSED FOOTPATH

CATCHNET

6 INCH DRAIN REFER TO PLAN 7

CRICKET SITE PERIMETER FENCE

REMAINDER OF SITE EDGED RED (CRICKET)

BEALEY'S GOIT CULVERT

EXISTING GOIT FORMER ROUTE AND EASEMENT. (INDEMNIFIED AGAINST)

RIGHT OF WAY 12 FEET WIDE REFERRED TO IN 31ST JULY 1947 CONVEYANCE. (INDEMNIFIED AGAINST)

CLUB DESIGN LTD

CLIENT

MORRIS HOMES LTD

PROJECT

PROPOSED NEW CRICKET FACILITIES AT EAST LANC'S PAPER MILL

DRAWING


PROPOSED CRICKET SITE LAYOUT

DRAWING NUMBER	REV
1149-002	R
SCALE @ A1	DATE
1:500	JULY 2022
AUTHOR	STATUS
RB	INFO

SPORTS FACILITIES DESIGNERS
CHARTERED ARCHITECTS
PROJECT MANAGERS

CLUB DESIGN LTD

Silverlea, Wyche Lane, Bunbury, Cheshire, CW6 9PD
Tel: 01706 632600 Fax: 01829 261393
E-mail: name@clubdesign.net
Web: www.clubdesign.net

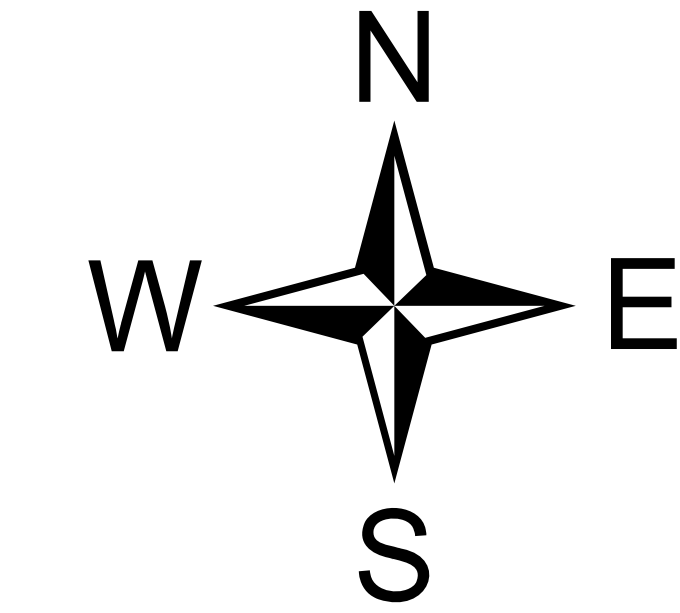

NOTE
CLUBHOUSE TO BE CONSTRUCTED IN ACCORDANCE WITH ECB REQUIREMENTS AS OUTLINED IN E.C.B. GUIDANCE DOCUMENT TS5. CRICKET PITCH, PRACTICE NETS AND CLUBHOUSE ALL CONSTRUCTED IN ACCORDANCE WITH E.C.B. STANDARDS AS OUTLINED IN E.C.B. GUIDANCE DOCUMENT TS4.