


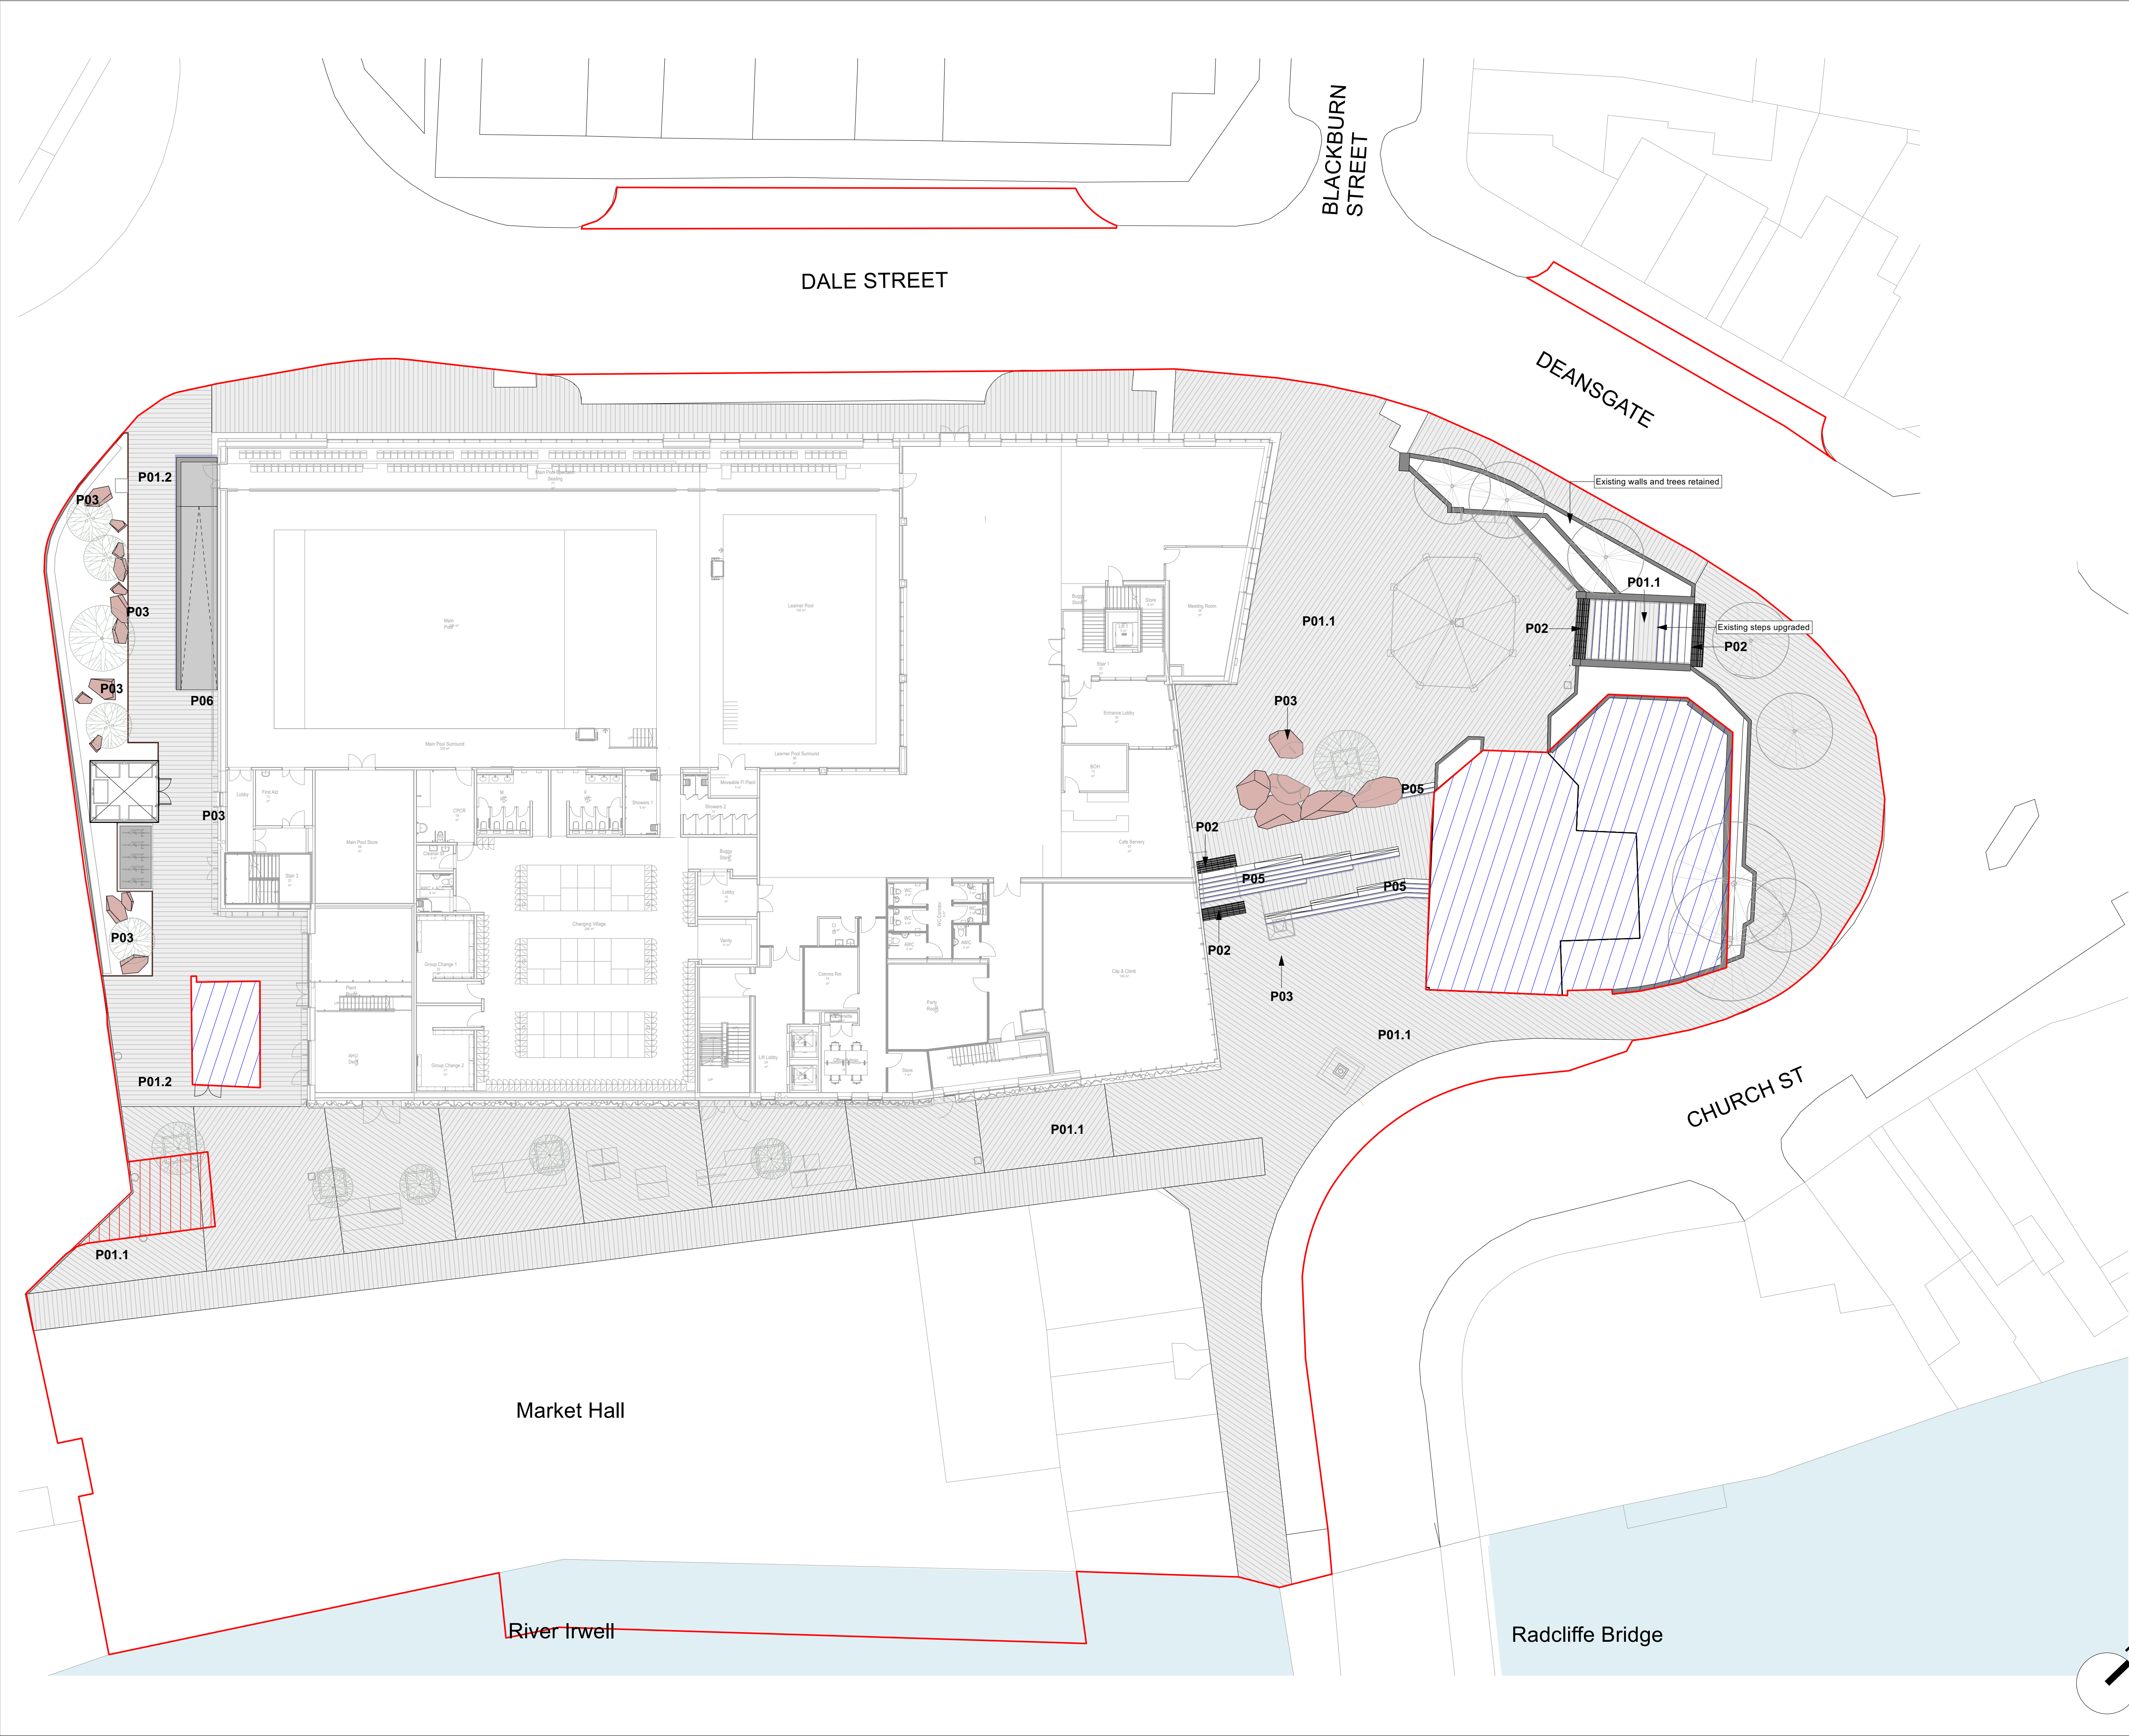

THIS DRAWING IS COPYRIGHT PROTECTED AND MAY NOT BE REPRODUCED IN WHOLE OR PART WITHOUT WRITTEN AUTHORITY FROM THE OWNER.

NOTES:

1. Do not scale from this drawing.
2. Always work to noted dimensions.
3. All dimensions are in millimetres unless otherwise stated.
4. All setting out, levels and dimensions to be agreed on site.
5. The dimensions of all materials must be checked on site before being laid out.
6. This drawing must be read with the relevant specification clauses and detail drawings.
7. Order of construction and setting out to be agreed on site.

KEY:

P01.1 / P01.2

CONCRETE PAVING WITH NATURAL AGGREGATE FINISH

Location: Site wide

Material: Hellen - Lisco or equal and approved

Manufacturer: Hardscape Ltd or equal and approved

Colour: Mid grey tones TBC

Size: W150mm x L 300mm x D 80mm to vehicular (P01.1) & D 62mm to pedestrian (P01.2)

Bond/Finish: TBC. Include bespoke end units

P02

CORDUROY WARNING PAVING

Location: To top and bottom of steps in public realm

Material: Corduroy concrete units

Manufacturer: Marshalls or equal and approved

Colour: Contrasting tone to adjacent paving

Size: 400mm L x 400mm W x 50mm D

Bond: Stack bond

P03

SANDSTONE CUT BOULDERS

Location: Site wide

Material: Red sandstone with artwork opportunity integrated TBC

Supplier: CED or equal and approve

Colour: Natural

Size: 1000mm L x 600mm H

Foundations: Concrete to engineers specification

Other: To be devoid of sharp corners and be comfortable to the touch subject to quality visit

P05

GRANITE STEPS

Material: Granite

Colour: Royal White steps and midnight black nosing

Finish: Steps and nosings flamed

Supplier: Hardscape or equal and approved

Size: W 300 x L 315 x D 190. Top step W 400, 50x50mm nosing

Other: Artwork opportunity on risers

Refer to details for more information

P06

RAMP TO HUB BUILDING

Ramp

Material: Insitu, fine smooth finished cast high-quality concrete wall, tapering with ramp. Brushed concrete pavings.

Size: See details for more information.

Other: Subject to further design detail with engineers

Cladding/Coping

Material: Brick cladding to wall.

Size: 215 x 102.5 x 65mm

Colour: TBC with architect

Manufacturer: TBC with architect

Appearance: Cracked

Balustrade

Material: Flat bar powder coated steel

Size: See details for more information

Colour: TBC.

Other: To meet loading class 2 - 15Kn

P07

GRAVEL PATH

Product: Angular gravel/aggregate

Material: Gravel/aggregate

Manufacturer: Contractor to advise

Colour: Buff/brown tone

Size: 10-14mm aggregate at 50mm consolidated depth

Other: General amenity grade

S2-P10	23-02-2023	BIN STORE SHOWN	RM	RM
S2-P09	17-02-2023	FOR PLANNING	RM	RM
S2-P08	27-01-2023	STAGE 03	JTO	RM
S2-P07	17-10-2022	STAGE 03	JTO	RM
S2-P06	05-08-2022	STAGE 03	JTO	RM
S2-P05	19-07-2022	STAGE 03	JTO	RM
S2-P04	16-06-2022	STAGE 03	JTO	RM
S2-P03	10-05-2022	STAGE 03	JTO	RM
S2-P02	25-01-2022	STAGE 02	JTO	RM
S2-P01	20-01-2022	STAGE 02	JTO	RM

Revision	Date	Description	Drawn	Apprvd.

Planit I.E. Limited

E: info@planit-ie.com W: planit-ie.com

MANCHESTER

2 Back Grafton St., Altrincham, WA14 1DY

T: 0161 928 9281

LONDON

Unit 6 Waterside, 44-48 Wharf Road, London, N1 7UX

T: 0207 253 5678

LIVERPOOL

Tempest 5.3, 12 Tithebarn Street, Liverpool, L2 2DT

T: 0151 363 1230

Client

Bury Council

Project

Radcliffe Civic Hub

Drg Title

Hardworks

Created on	Created by	Approved by
04-01-2022	JTO	RM

Scale	Size	Workstage
1:200	A1	Stage 03

Drg No.	Suitability	Revision
RADHUB-PIE-00-00-DR-L-0003	S2	P10

© Planit I.E. Limited