


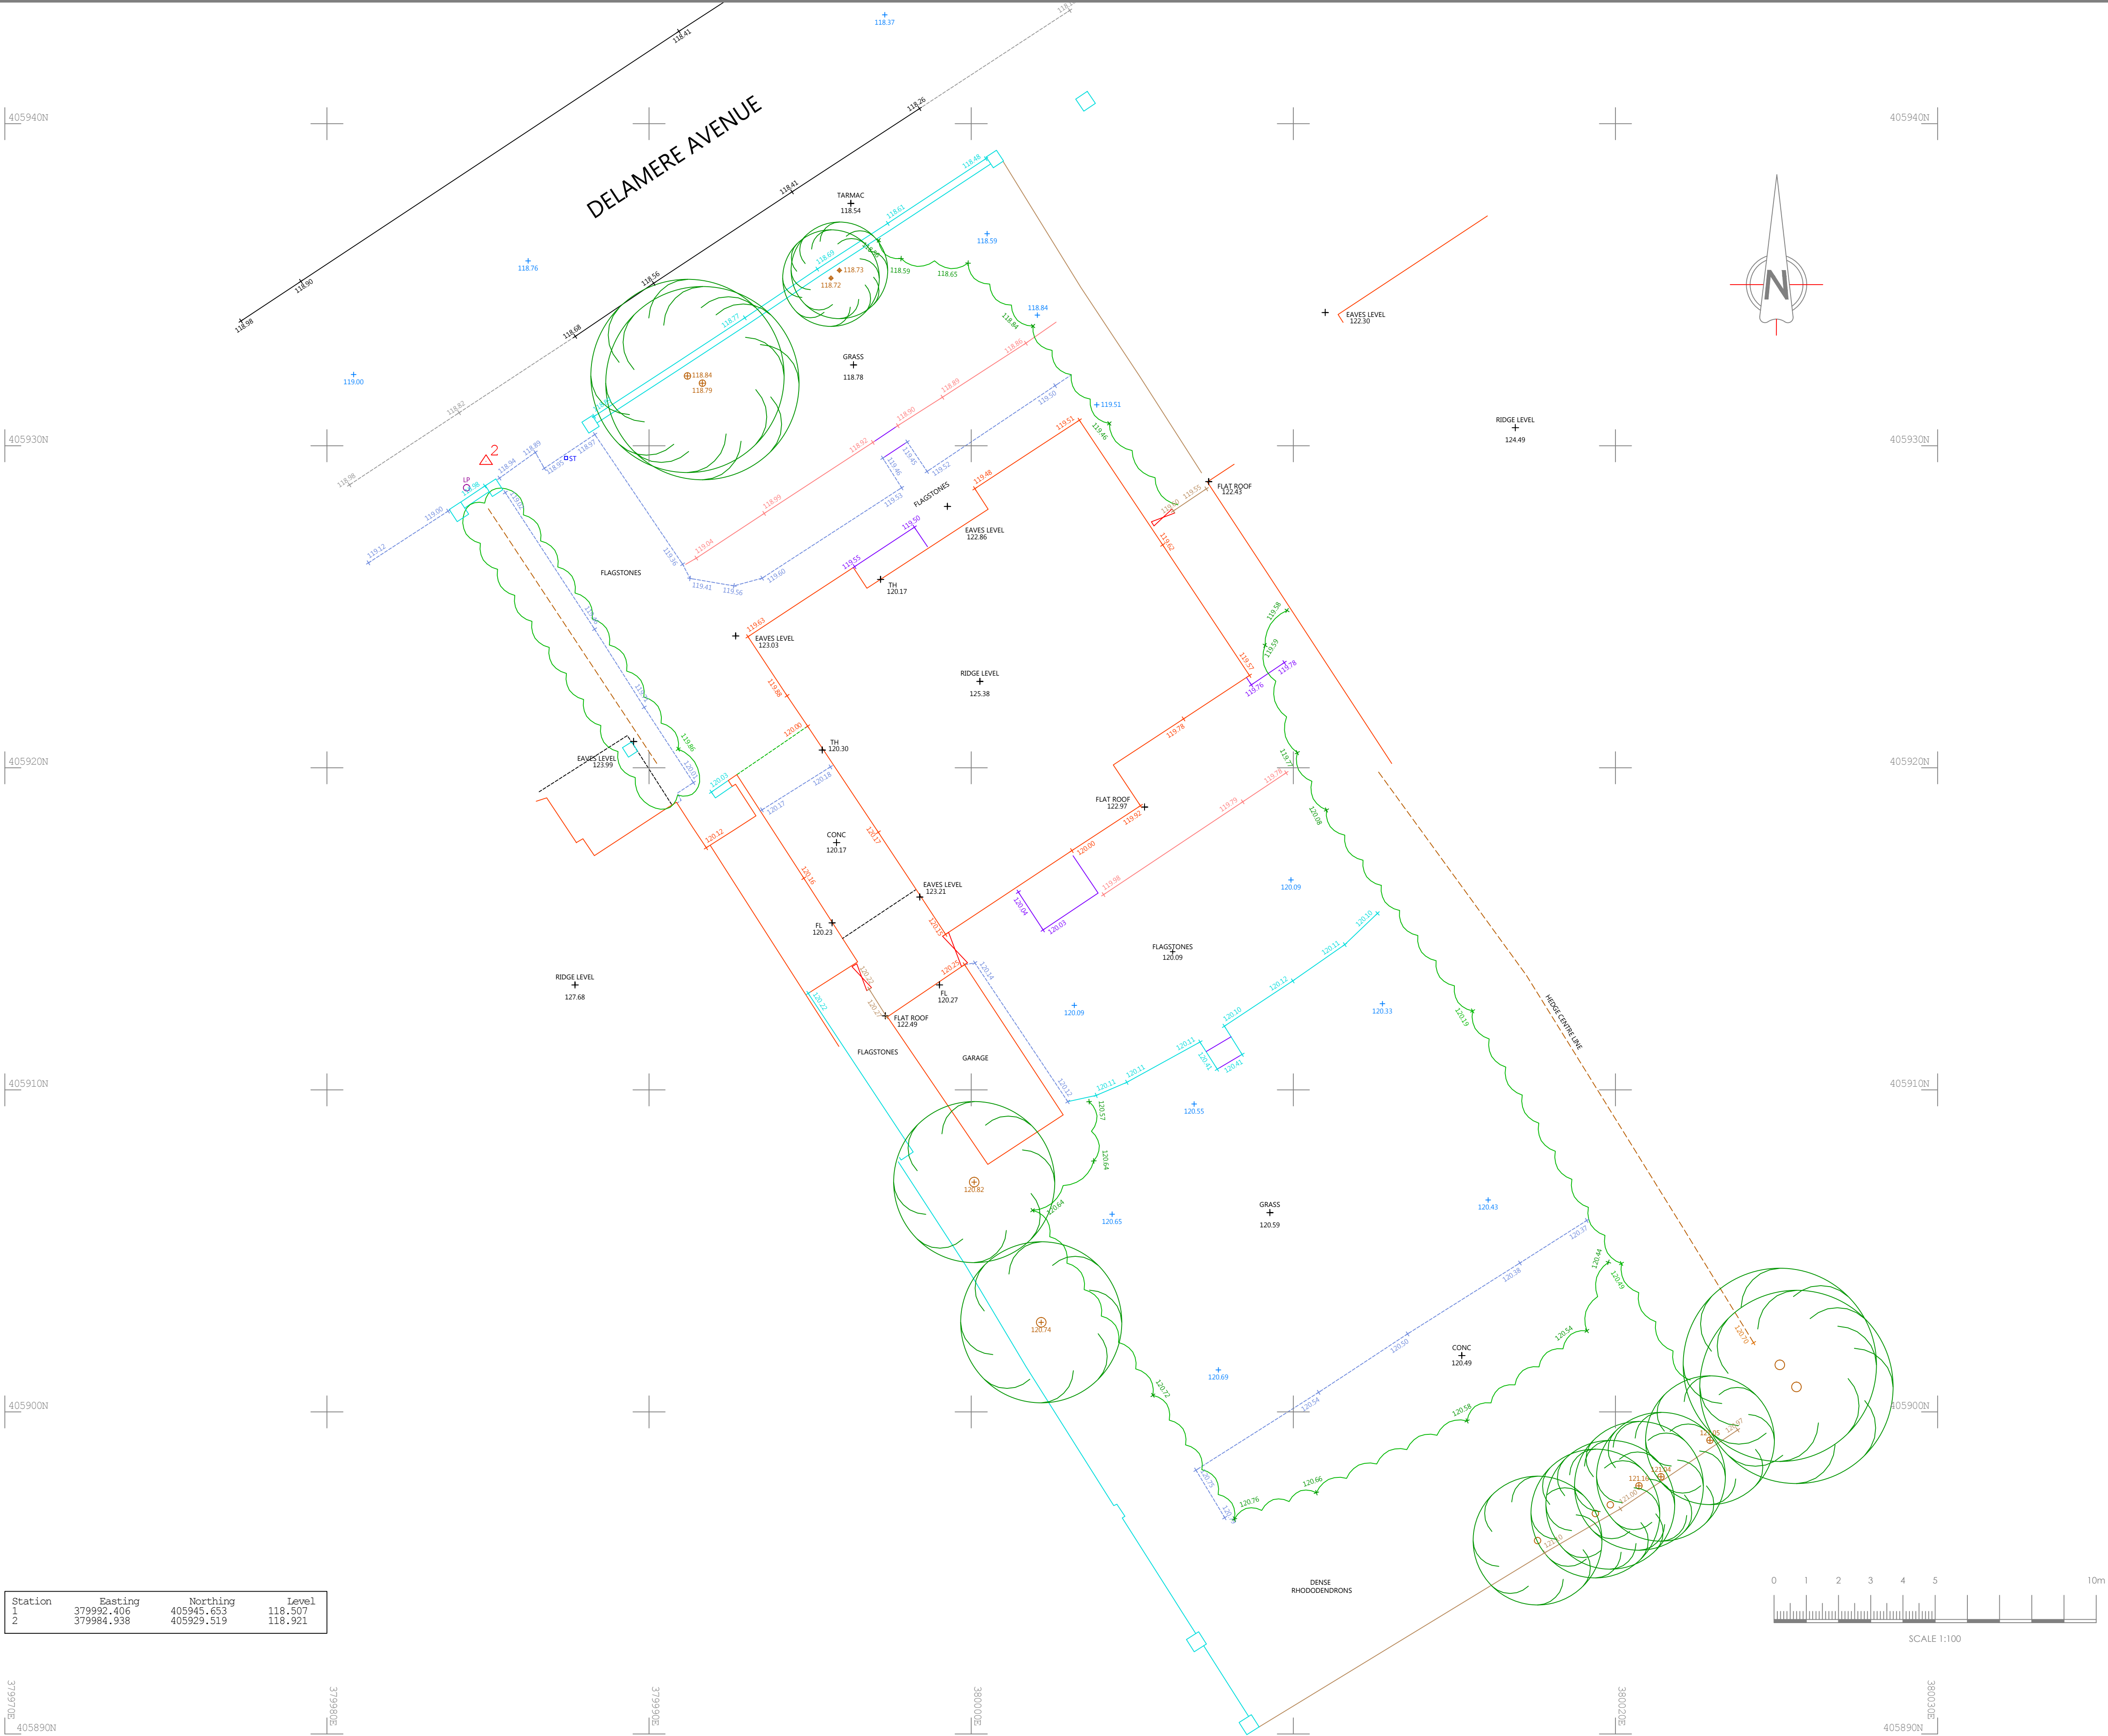

Abbreviations/Symbols (Measured Building Surveys):

- C: Window Cill Height
H: Window Head Height
BH: Beam Height
DH: Door Height
COL: Column
SVP: Soil Vent Pipe
FL: Floor Level
TH: Threshold Level
F2C: Floor to Ceiling Height
V: Vaulted Ceiling

Line types

- Hedge Lines
Drainage Runs
Overhead Electricity Cables
Overhead Telephone Cables

Symbols

- Tree/Bush
Control Station
Borehole
Trial Hole
Glass House
Ostom

Abbreviations (Topographic Survey):

- AH: Arch Height
AV: Air Valve
BB: Bellha Beacon
BOC: Electricity Box, Cables Box, Etc.
BOL: Bollard
BS: British Telecom Inspection Chamber
BS: Bus Stop
BS/LP: Bus Stop / Lamp Post
CAIV: CAIV Inspection Chamber
CCIV: Closed Circuit Television
CL: Cellar Light
C.PIL: Catch Pit
ER: Earth Road
EC: Electricity Inspection Chamber
EP: Electricity Pole
FH: Fire Hydrant
FP: Flag Pole
GV: Gas Valve
G: Gully
IC: Inspection Chamber
KO: Kerb Outlet
LP: Lamp Post
LB: Letter Box
LC: Lighting Column
MKR: Marker
MH: Manhole
MP: Mooring Point
MS: Mile Stone
NYNEX: Nynex Inspection Chamber
O/H: Over Hang
P: Post
PO/IC: Post Office Inspection Chamber
R/S: Road Sign
RE: Roadside Eye
RTW: Retaining Wall
S/P: Sign Post
SNP: Street Name Plate
ST: Stop Tap
SV: Stop Valve
T: Telecom Inspection Chamber
TCB: Telephone Call Box
TH: Threshold Level
TL: Traffic Light
TP: Telegraph Pole
TROUGH: Trough
WO: Water Outlet
WM: Water Meter

Fence Descriptions:

- B/W: Barbed Wire
C/B: Close Boarded
C/BARRIER: Crash Barrier
C/L: Chain Link
C/P: Chestnut Paving
C/I: Corrugated Iron
I/R: Iron Rolling
MIS: Miscellaneous
P/R: Post & Rail
P/W: Post & Wire
P/C: Post & Chain
S/PAL: Steel Palisade
W/M: Wire Mesh

Survey Notes:

Coordinates and Levels related to Ordnance Survey Datum - GPS OSGB36

Revision	Date	Description



56a Carrington Lane
Sale
Cheshire
M33 5NR
t: 0161 976 1194
www.cpls.co.uk e:survey@cpls.co.uk

Client
REESARC

Project
2 Delamere Avenue, Whitefield
Site Survey

Scale	Surveyed By	Date
1:100	J C	28.10.24
Drawing No.	Checked By	Date
	CPLS	05.11.24
1024JC-01	Drawn By	Date
	J C	05.11.24