
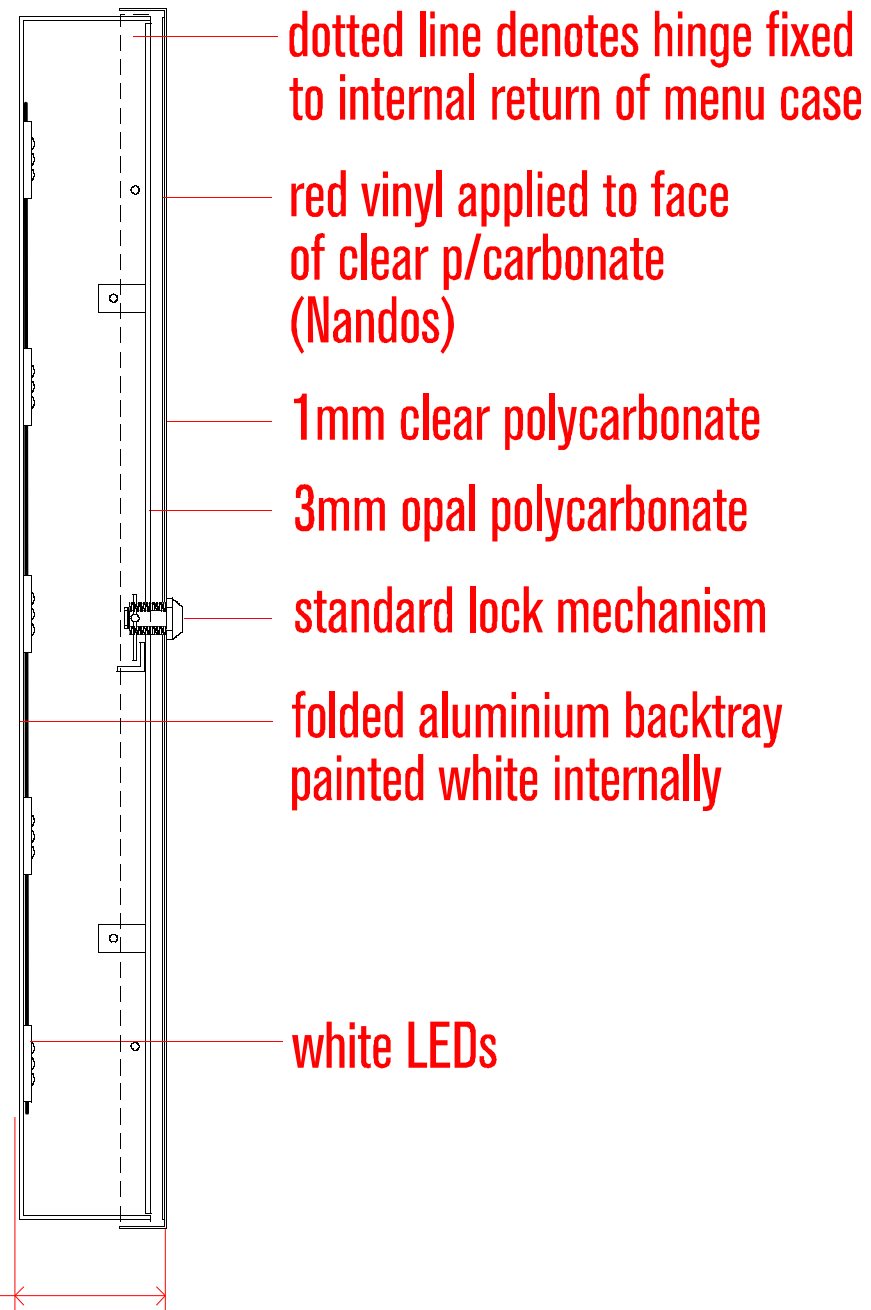


B

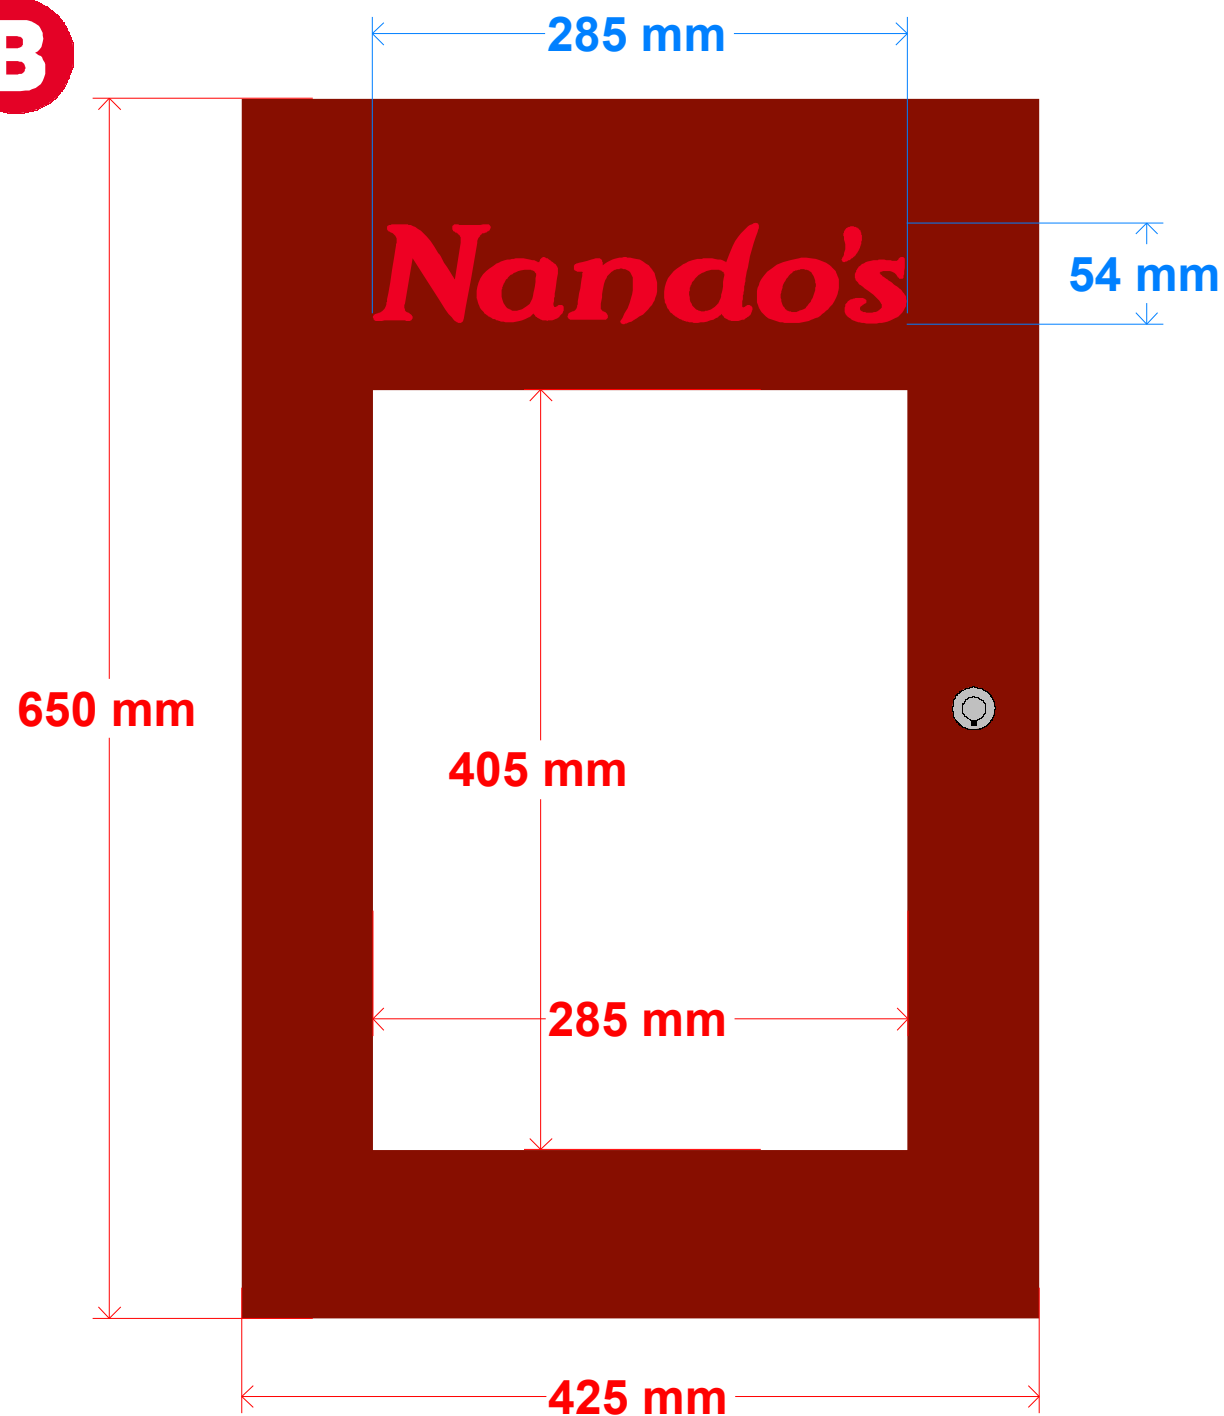

Specification: 1no.
Illuminating menu case from aged bronze with hinged lockable **front opening door**. Nandos logo & aperture to be fret cut and backed with clear polycarbonate. P/carbonate to have face applied red vinyl for Nandos section. Internal illumination by white LED's. Menu to have 80mm returns.
Candella rating 65cdm2

Illumination - 3 amp feed required
Approx weight (kg) - 15-17

CLIENT & LOCATION	
Nandos Bury New Road Prestwich	
DRAWING TITLE	
Menu	
ORIGINAL DRAWING BY	DATE
D. Hilditch	23/6/26
PROJECT MANAGER	
S. Shepherd	
DRAWING NO.	
N0593 - 02	
REVISION	
A 23/6/26 D. Hilditch Original drawing	



DRAWING APPROVED	
SIGN:	
DATE:	
CUST SIGN:	
DATE:	

CONTACT
Unit 6, Metro Triangle, Mount Street, Nechells,
Birmingham, B7 5QT.
Registered in England 2755795
t. 0121 328 2883
e. sales@academysigns.co.uk
www.academysigns.co.uk

The designs and Illustrations are intended for, and should only be used by those to whom it is addressed to. The designs and Illustrations are confidential and remain the property of Academy Signs Ltd. They should not be copied, modified or distributed without the written consent of Academy Signs Ltd.

CUT	FABRICATE	PAINT/ AGE	VINYL	ASSEMBLY	OTHER
-----	-----------	------------	-------	----------	-------