


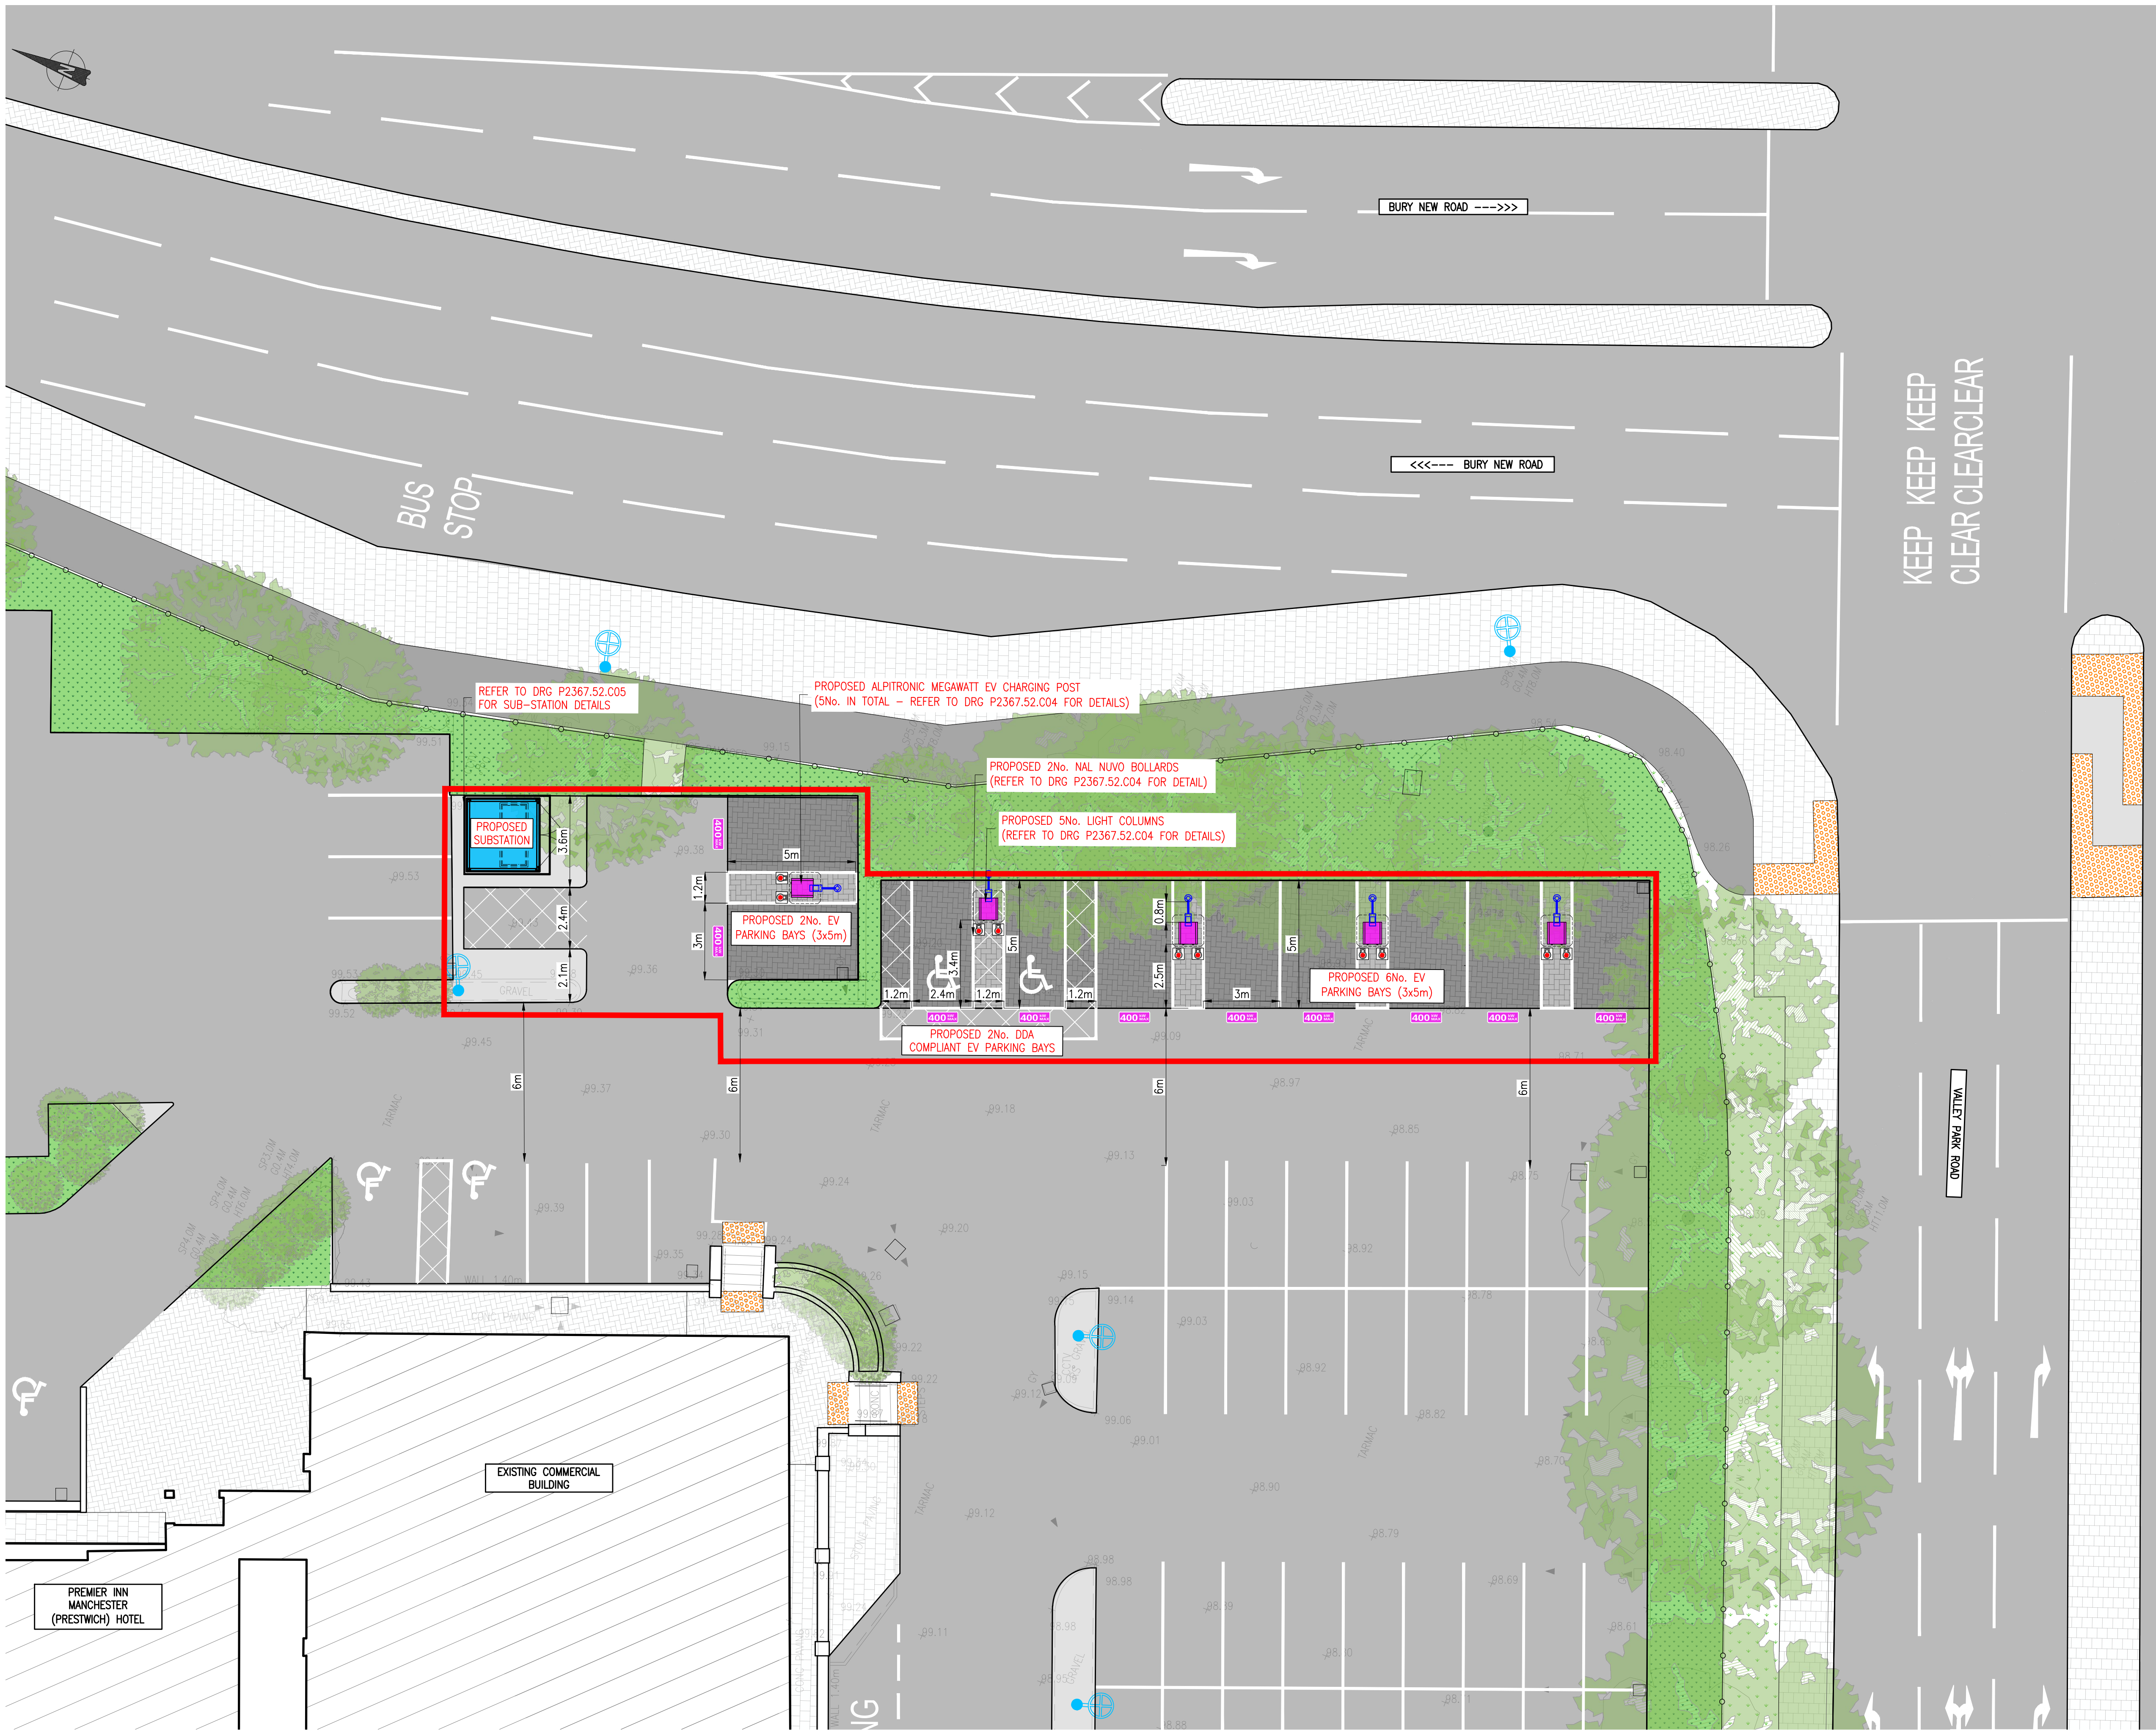

NOTES:
THIS DRAWING IN WHOLE OR IN PART SHALL NOT BE COPIED WITHOUT THE
PRIOR PERMISSION OF McARDLE DOYLE LTD.
ALL WORKS TO COMPLY WITH THE CURRENT BUILDING REGULATIONS.
DO NOT SCALE.

LEGEND

- PROPOSED SITE BOUNDARY
- EXISTING LIGHT COLUMN
- PROPOSED LIGHT COLUMN



Rev.	Description	By	Date
-	ISSUED FOR PLANNING	CF	10.07.26

McArdle Doyle
Chartered Engineers
Architectural Services
& Project Managers

Second Floor
Exchange Building
The Long Walk
Dundalk, Co. Louth

mail@mcardedoyle.ie
+353(0) 42 942 9052

PROJECT: IONITY FAST CHARGING HUB,
PRESTWICH, MANCHESTER, UNITED
KINGDOM

CLIENT: IONITY

DRAWING TITLE:
PROPOSED SITE LAYOUT

Date 10/07/26	Drawn CF	Checked JR	Approved JF
Scale at A1 1:125	Drawing Number P2367.52.C03	Status PL	Rev. -