


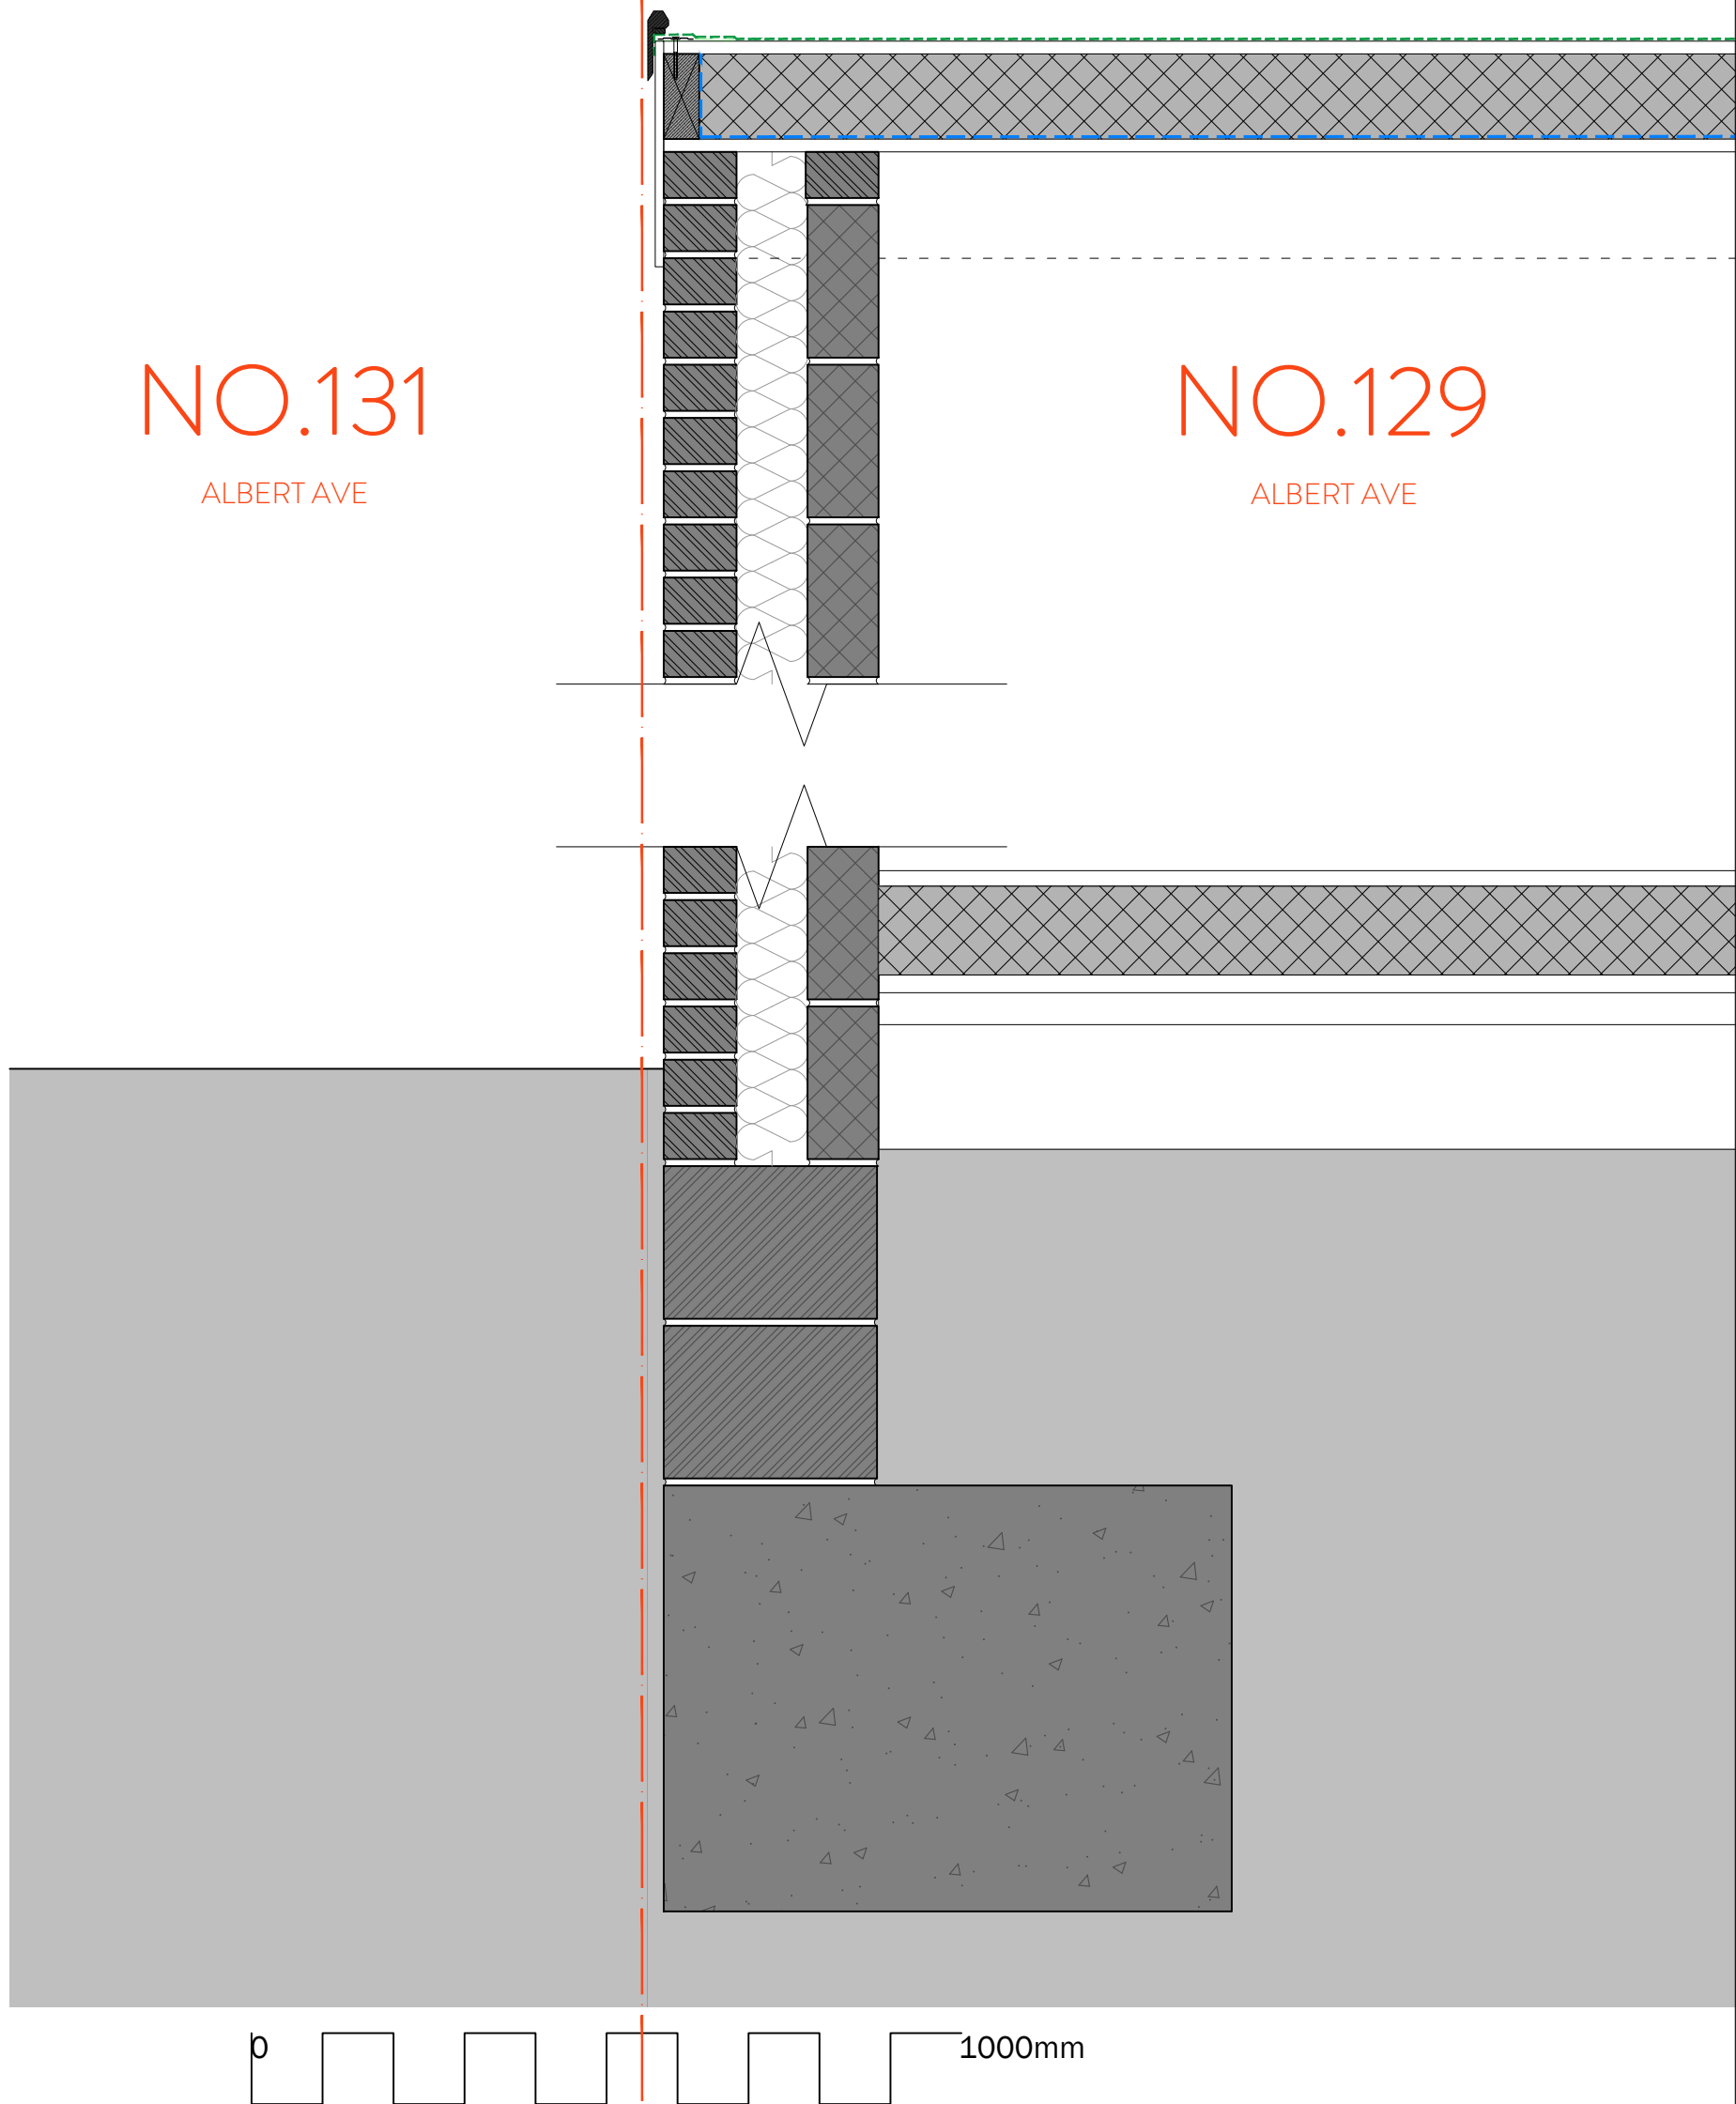

JCD ARCHITECTURE
+ PLANNING
studio@jcdesigngroup.co.uk 0161 698 2954