
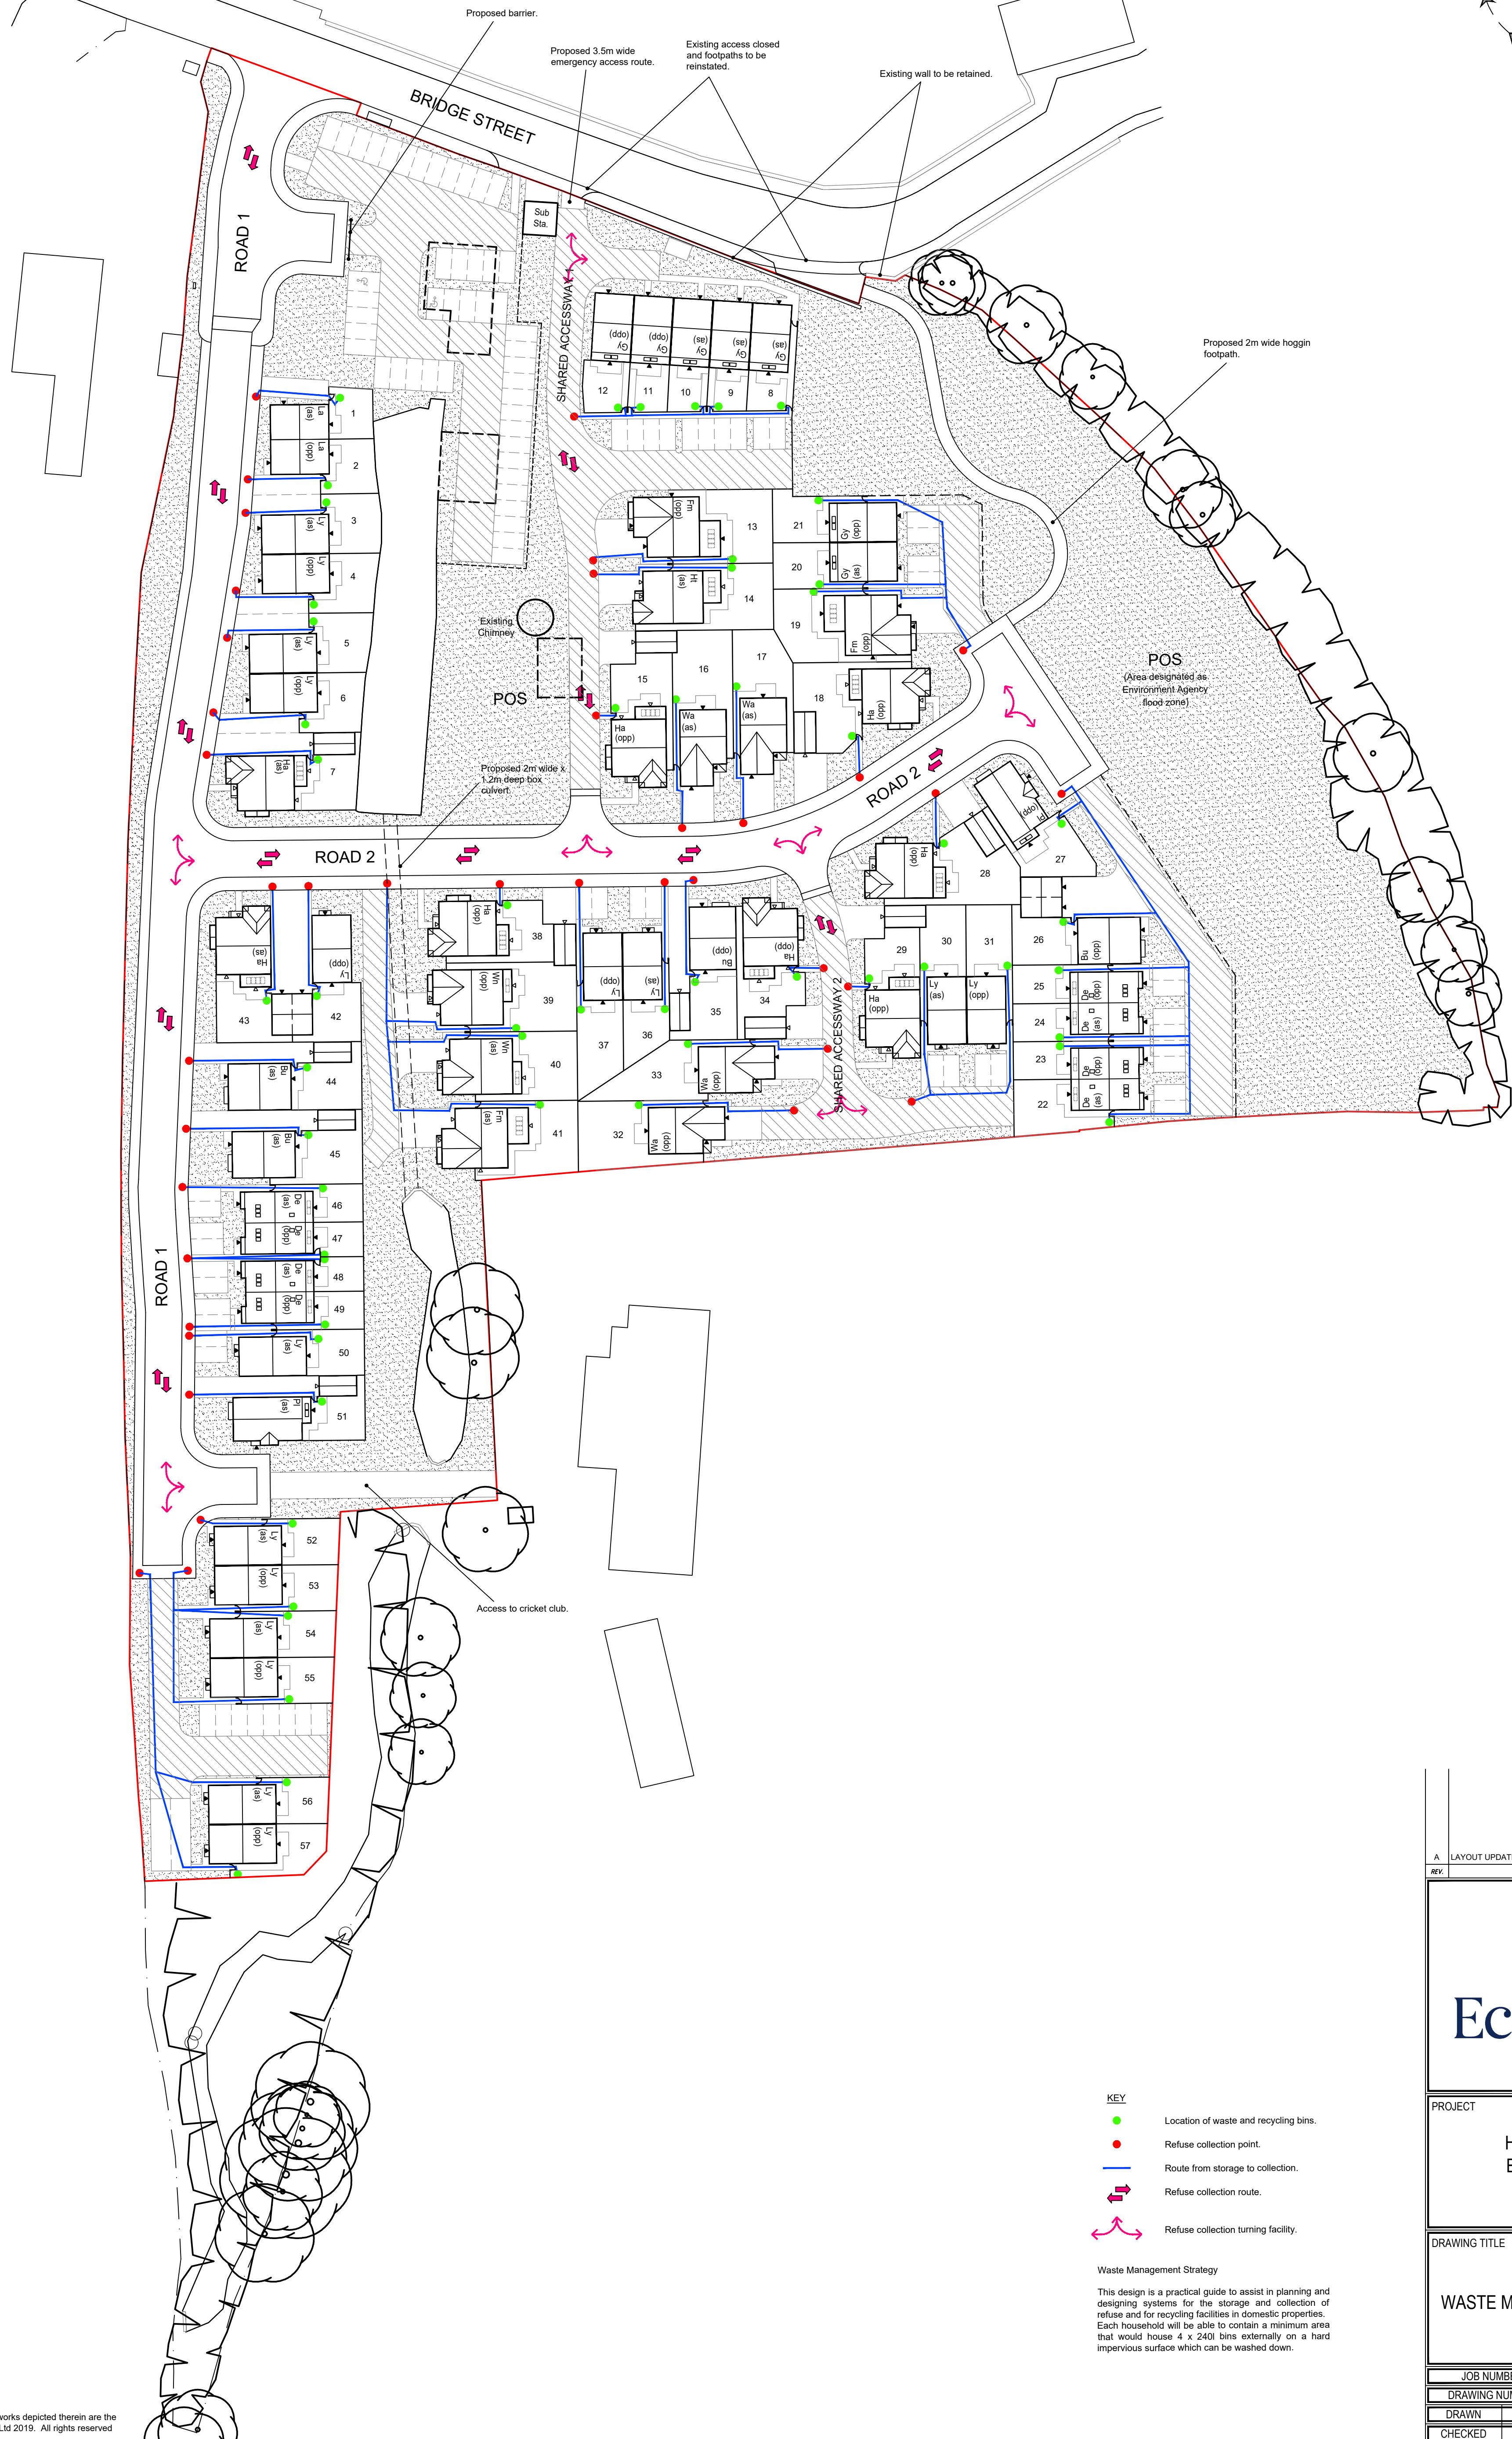


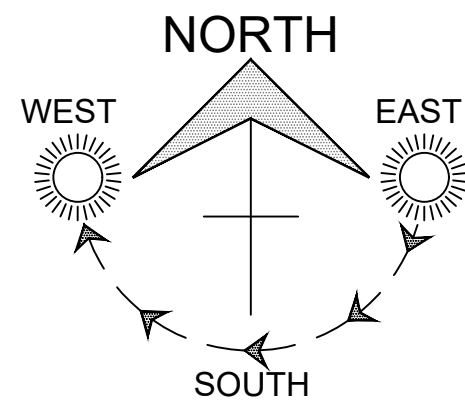

- KEY**
- Location of waste and recycling bins.
 - Refuse collection point.
 - Route from storage to collection.
 - Refuse collection route.
 - Refuse collection turning facility.

Waste Management Strategy

This design is a practical guide to assist in planning and designing systems for the storage and collection of refuse and for recycling facilities in domestic properties. Each household will be able to contain a minimum area that would house 4 x 240l bins externally on a hard impervious surface which can be washed down.

A LAYOUT UPDATED.		JSM	12.06.24
REV.	DESCRIPTION	INT.	DATE
PROJECT			
HOLCOMBE MILL, BRIDGE STREET, RAMSBOTTOM			
DRAWING TITLE			
WASTE MANAGEMENT STRATEGY			
JOB NUMBER	-	REV	A
DRAWING NUMBER	106	SCALE	1:500
DRAWN	JSM	25.09.23	1:500
CHECKED	-	-	-