



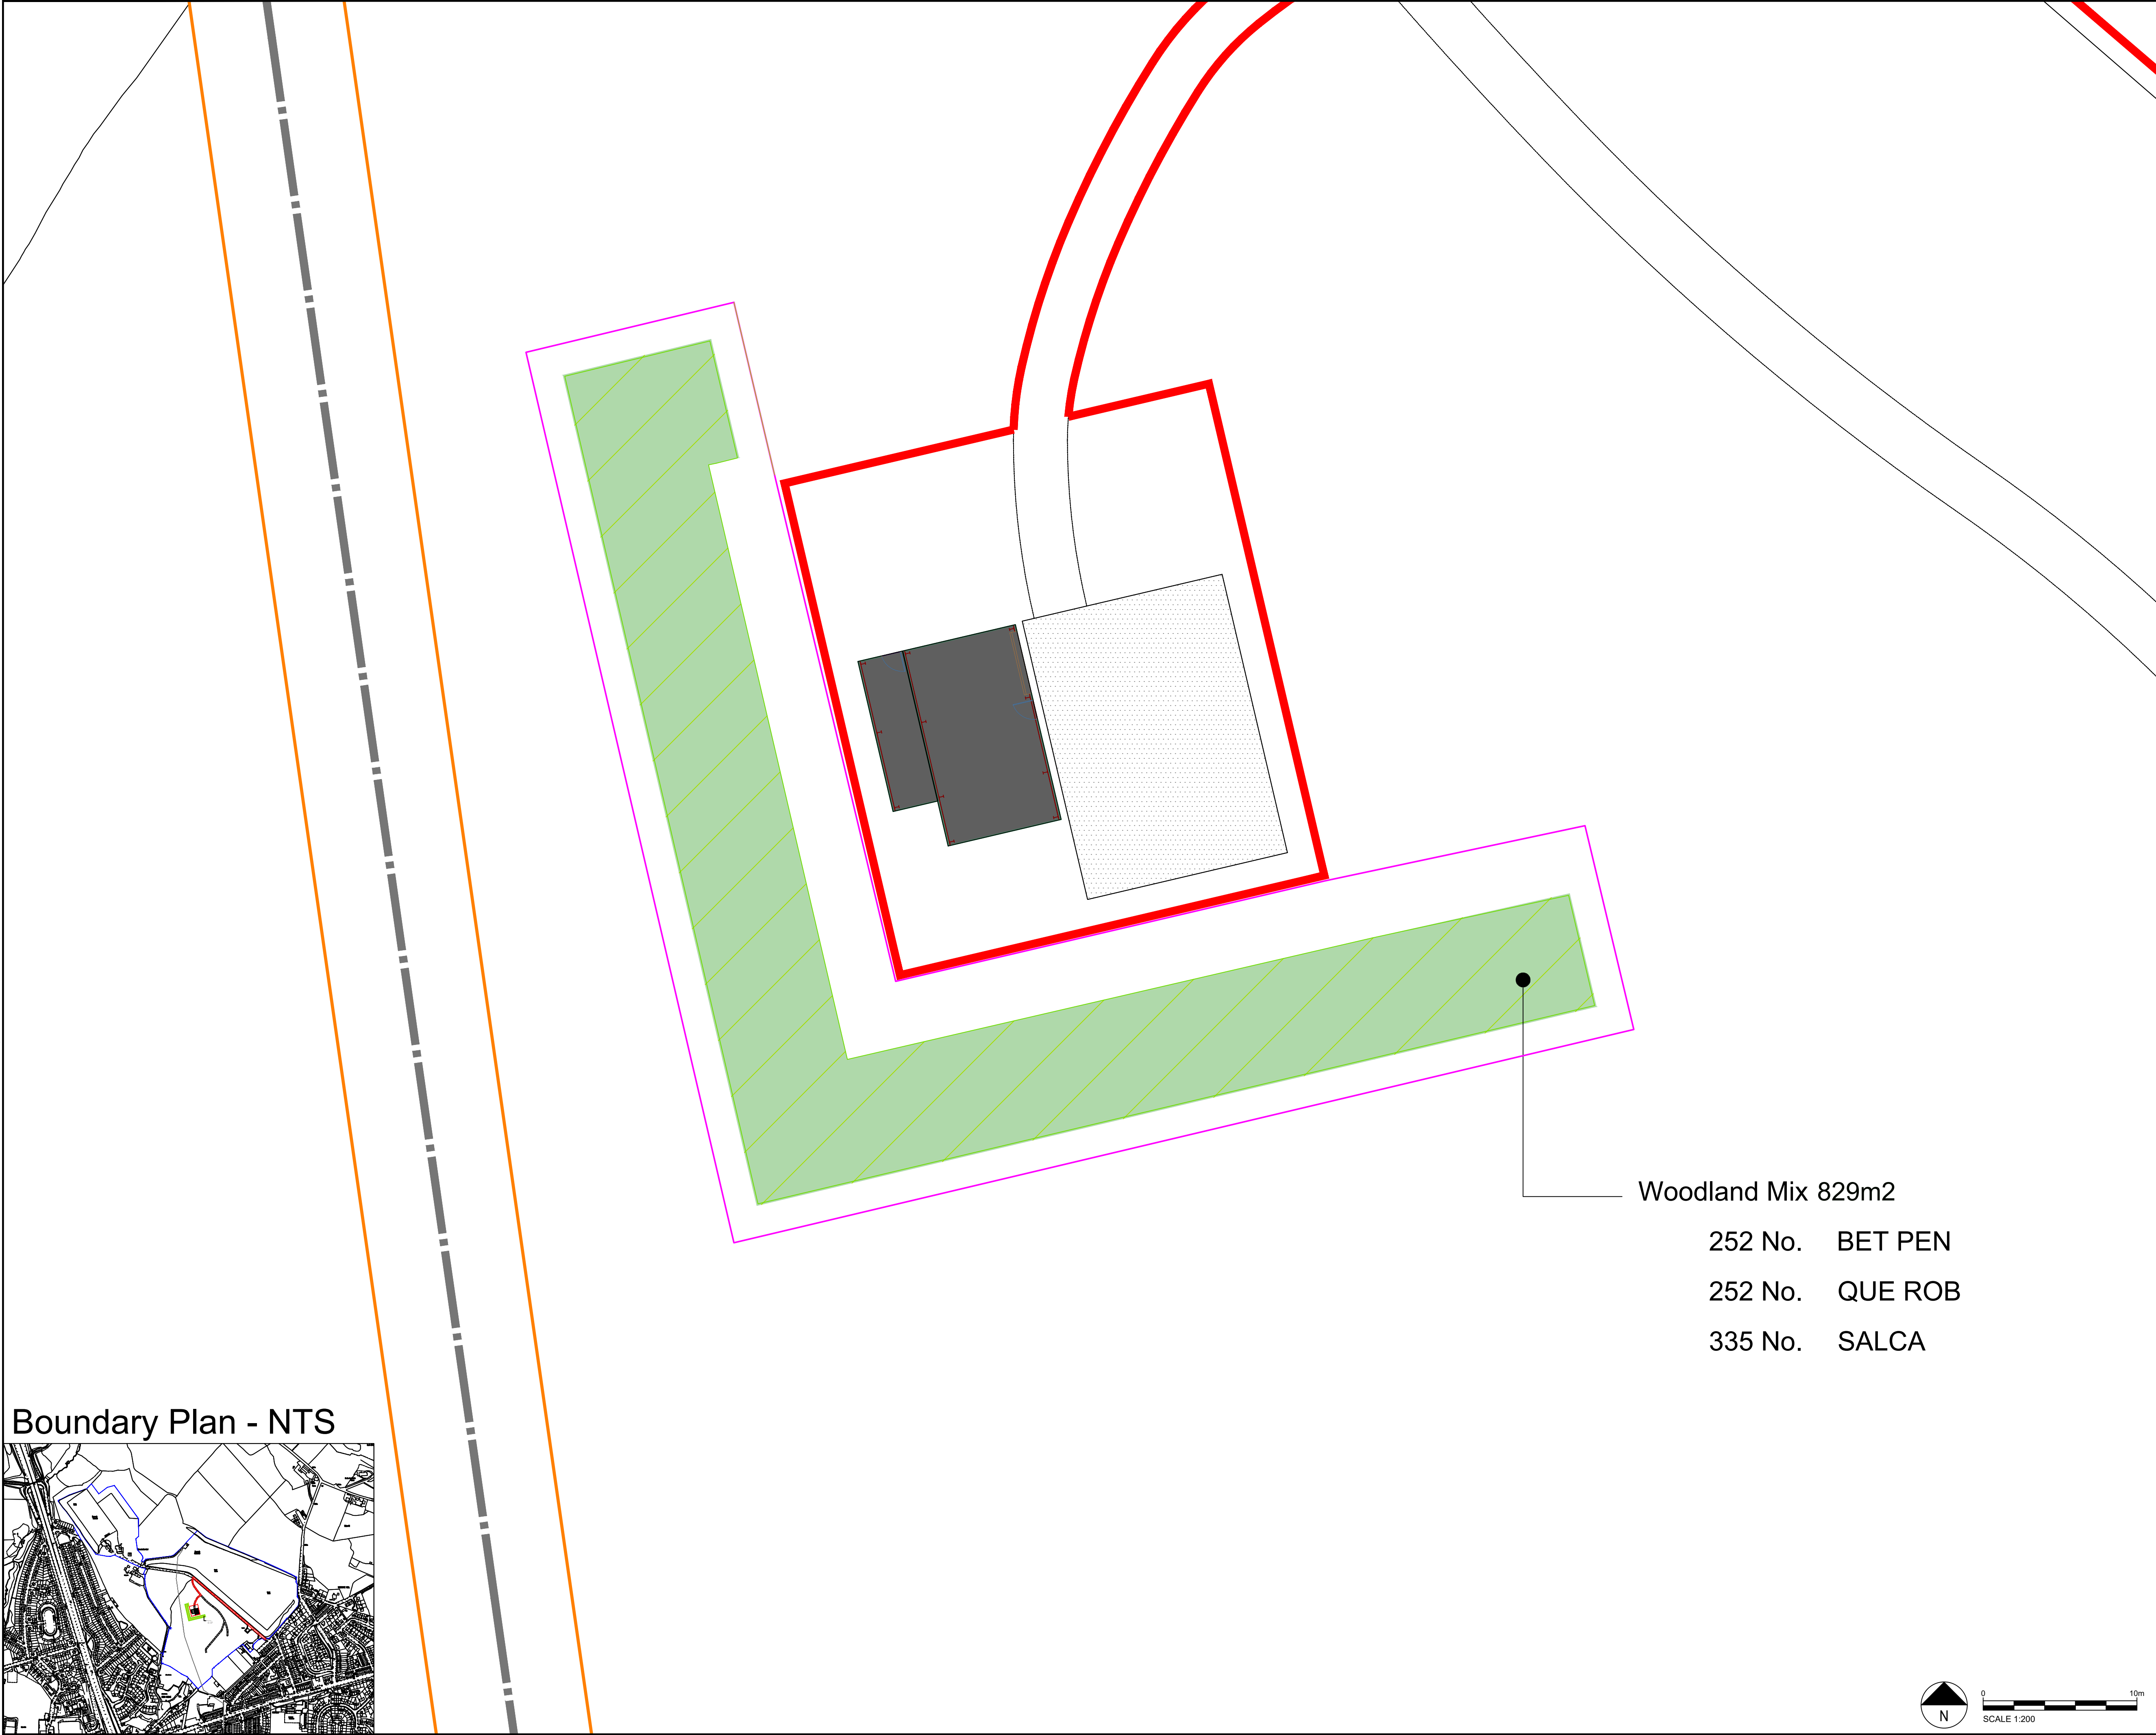

Boundary Plan - NTS

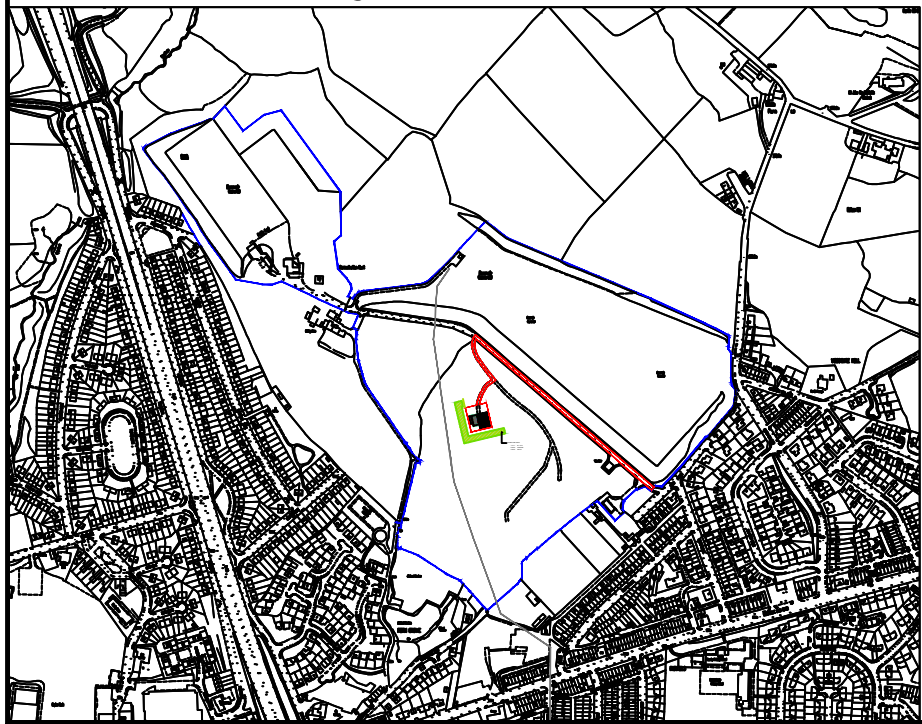

DO NOT SCALE

Key:

Site boundary

Ownership boundary

Utility main location and assumed easement. Easement must be confirmed by relevant utility company.

Proposed Native Tree Planting

NOTES:

Do not scale from this drawing, any dimensions show are indicative only and are subject to verification onsite.

The contractor is to set out, check and co-ordinate all dimensions on site during the course of the works.

This drawing is to be read in conjunction with all other plans, structural calculations and specifications.

All works to be carried out in accordance with the latest appropriate codes of practice.

Verify the boundary lines and ground conditions, including checking of all the services (gas, water, electric, telecom and sewers) prior to any excavation work.

This drawing has been produced in colour. Black and white prints of the drawing cannot be relied on.

SEE DRAWING: 70088163-WSP-DR-LA-102 FOR PLANTING SCHEDULE AND FULL PLANTING NOTES

Refer to Preliminary Ecological Assessment for Preliminary Avoidance, Mitigation and Compensation Measures for protected species.

P03	18.08.22	GE	Area of planting added	AW	AW
P02	08.08.22	GE	Amended planting and key	AW	AW
P01	21.07.22	GE	First Issue	AW	AW
REV	DATE	BY	DESCRIPTION	CHK	APP

DRAWING STATUS:PLANNING

wsp

No 8 First Street, Manchester, M15 4RP, UK
T+ 44 (0) 161 200 5000
wsp.com

CLIENT:

United Utilities

helping life flow smoothly

PROJECT:Woodgate Hill

TITLE:Landscape Planting Plan

SCALE @ A1:1:200	CHECKED:AW	APPROVED:AW
PROJECT No:70088163	DESIGNED:GE	DRAWN:GE
DATE:08/08/2022		REV:
DRAWING No:70088163-WSP-DR-LA-101		P03

© WSP UK Ltd

N

010m

SCALE 1:200

File name: \\UK-WSPGROUP\COMP\CENTRAL DATA\PROJECTS\70088163\WOODGATE HILL AND RINGLEY FOLD PLANNING APPS\03 IMPLANTING CAD\BIM MODELS\WOODGATE HILL LANDSCAPE.DWG, printed on 18 August 2022 16:20:54, by Evans, Steven

This drawing may contain: Ordnance Survey data © Crown copyright and database right 2022.