


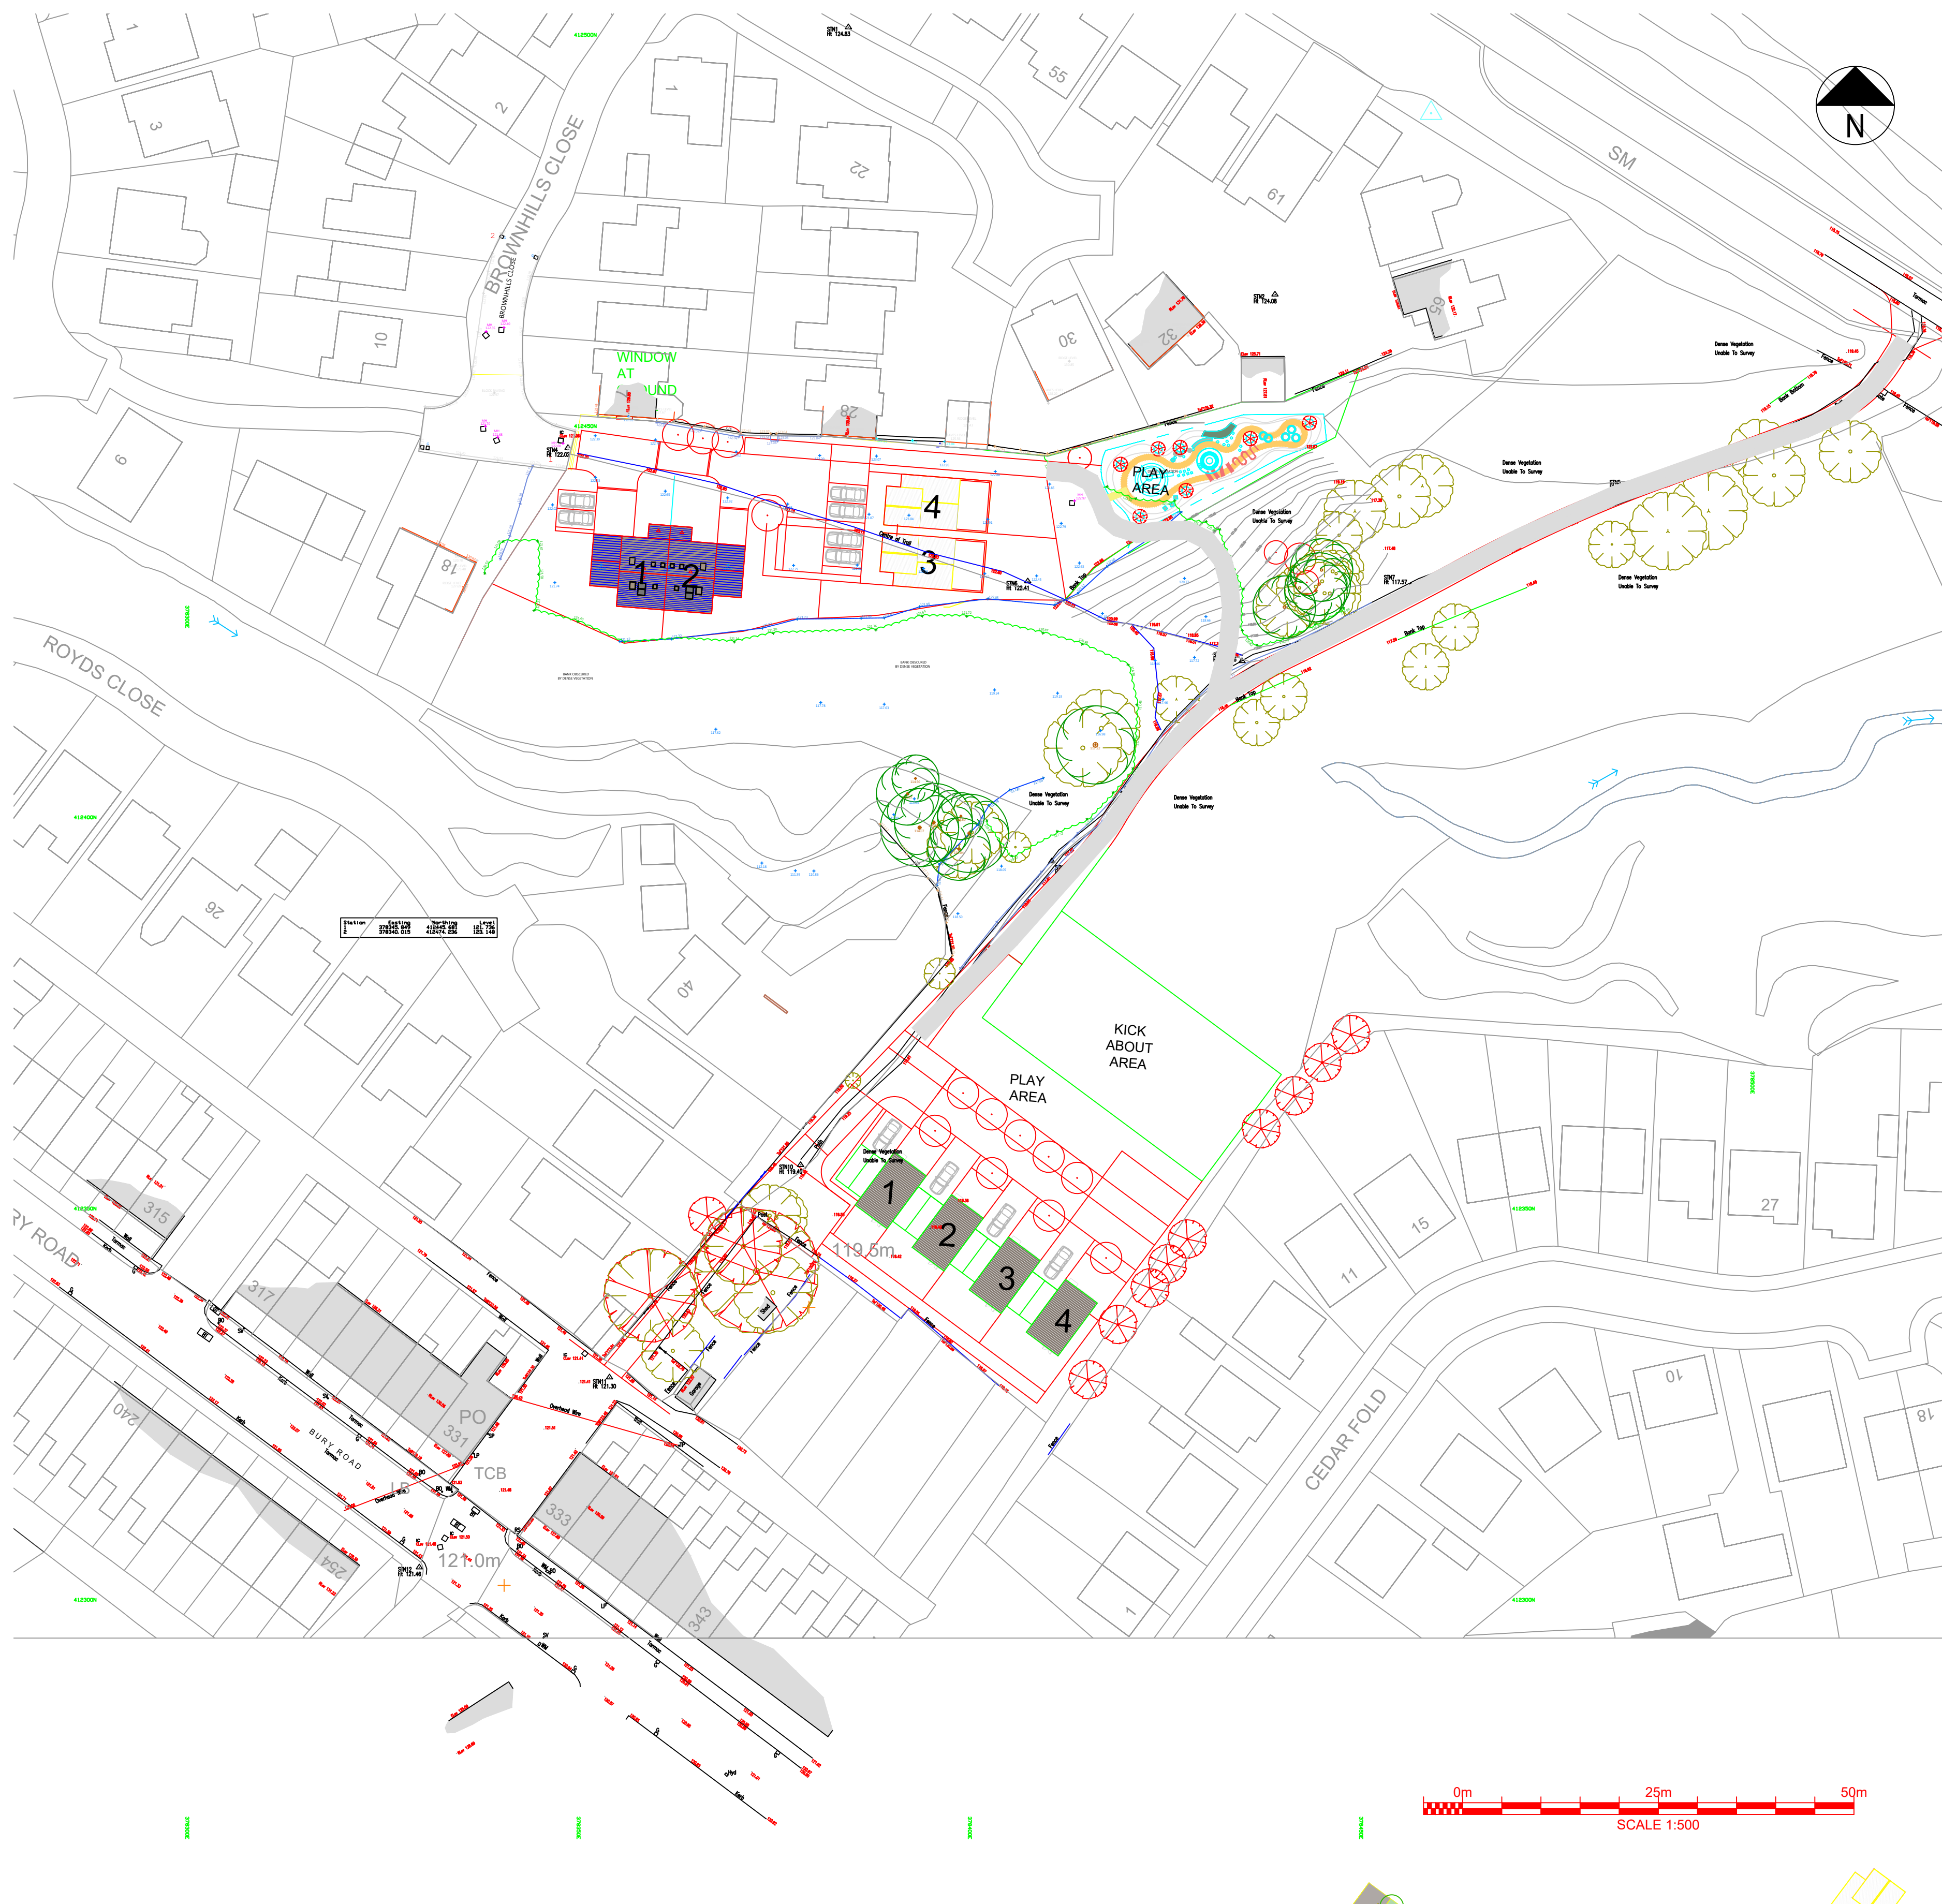

(-) FIRST ISSUE - ISSUED FOR PLANNING APPLICATION

**LAND OFF BROWNHILLS CLOSE
TOTTINGTON
BURY**

**SITE MASTERPLAN
DEVELOPMENT LAYOUT**

1:500

APR 21

YD2_21_20 YD2_BH_LP001

(A)