


Station	Easting	Northing	Level
1	376971.671	415079.127	180.394
2	376974.834	415044.909	176.643

- NOTES
- This drawing is copyright. No unauthorised copying of drawing without the express permission of the architect.
 - Do not scale from prints. Use figure dimensions only.
 - Contractors to check all dimensions on site prior to commencement of works.
 - All works to be carried out in accordance with current statutory Health and Safety Regulations.
 - This drawing is to be read in conjunction with all relevant consultants' and / or specialists' drawings / documents and any discrepancies or variations are to be notified to the architect before affected work commences.

REV.	AMENDMENTS	DATE
A	PUBLIC FOOTPATH INDICATED.	04.12.24

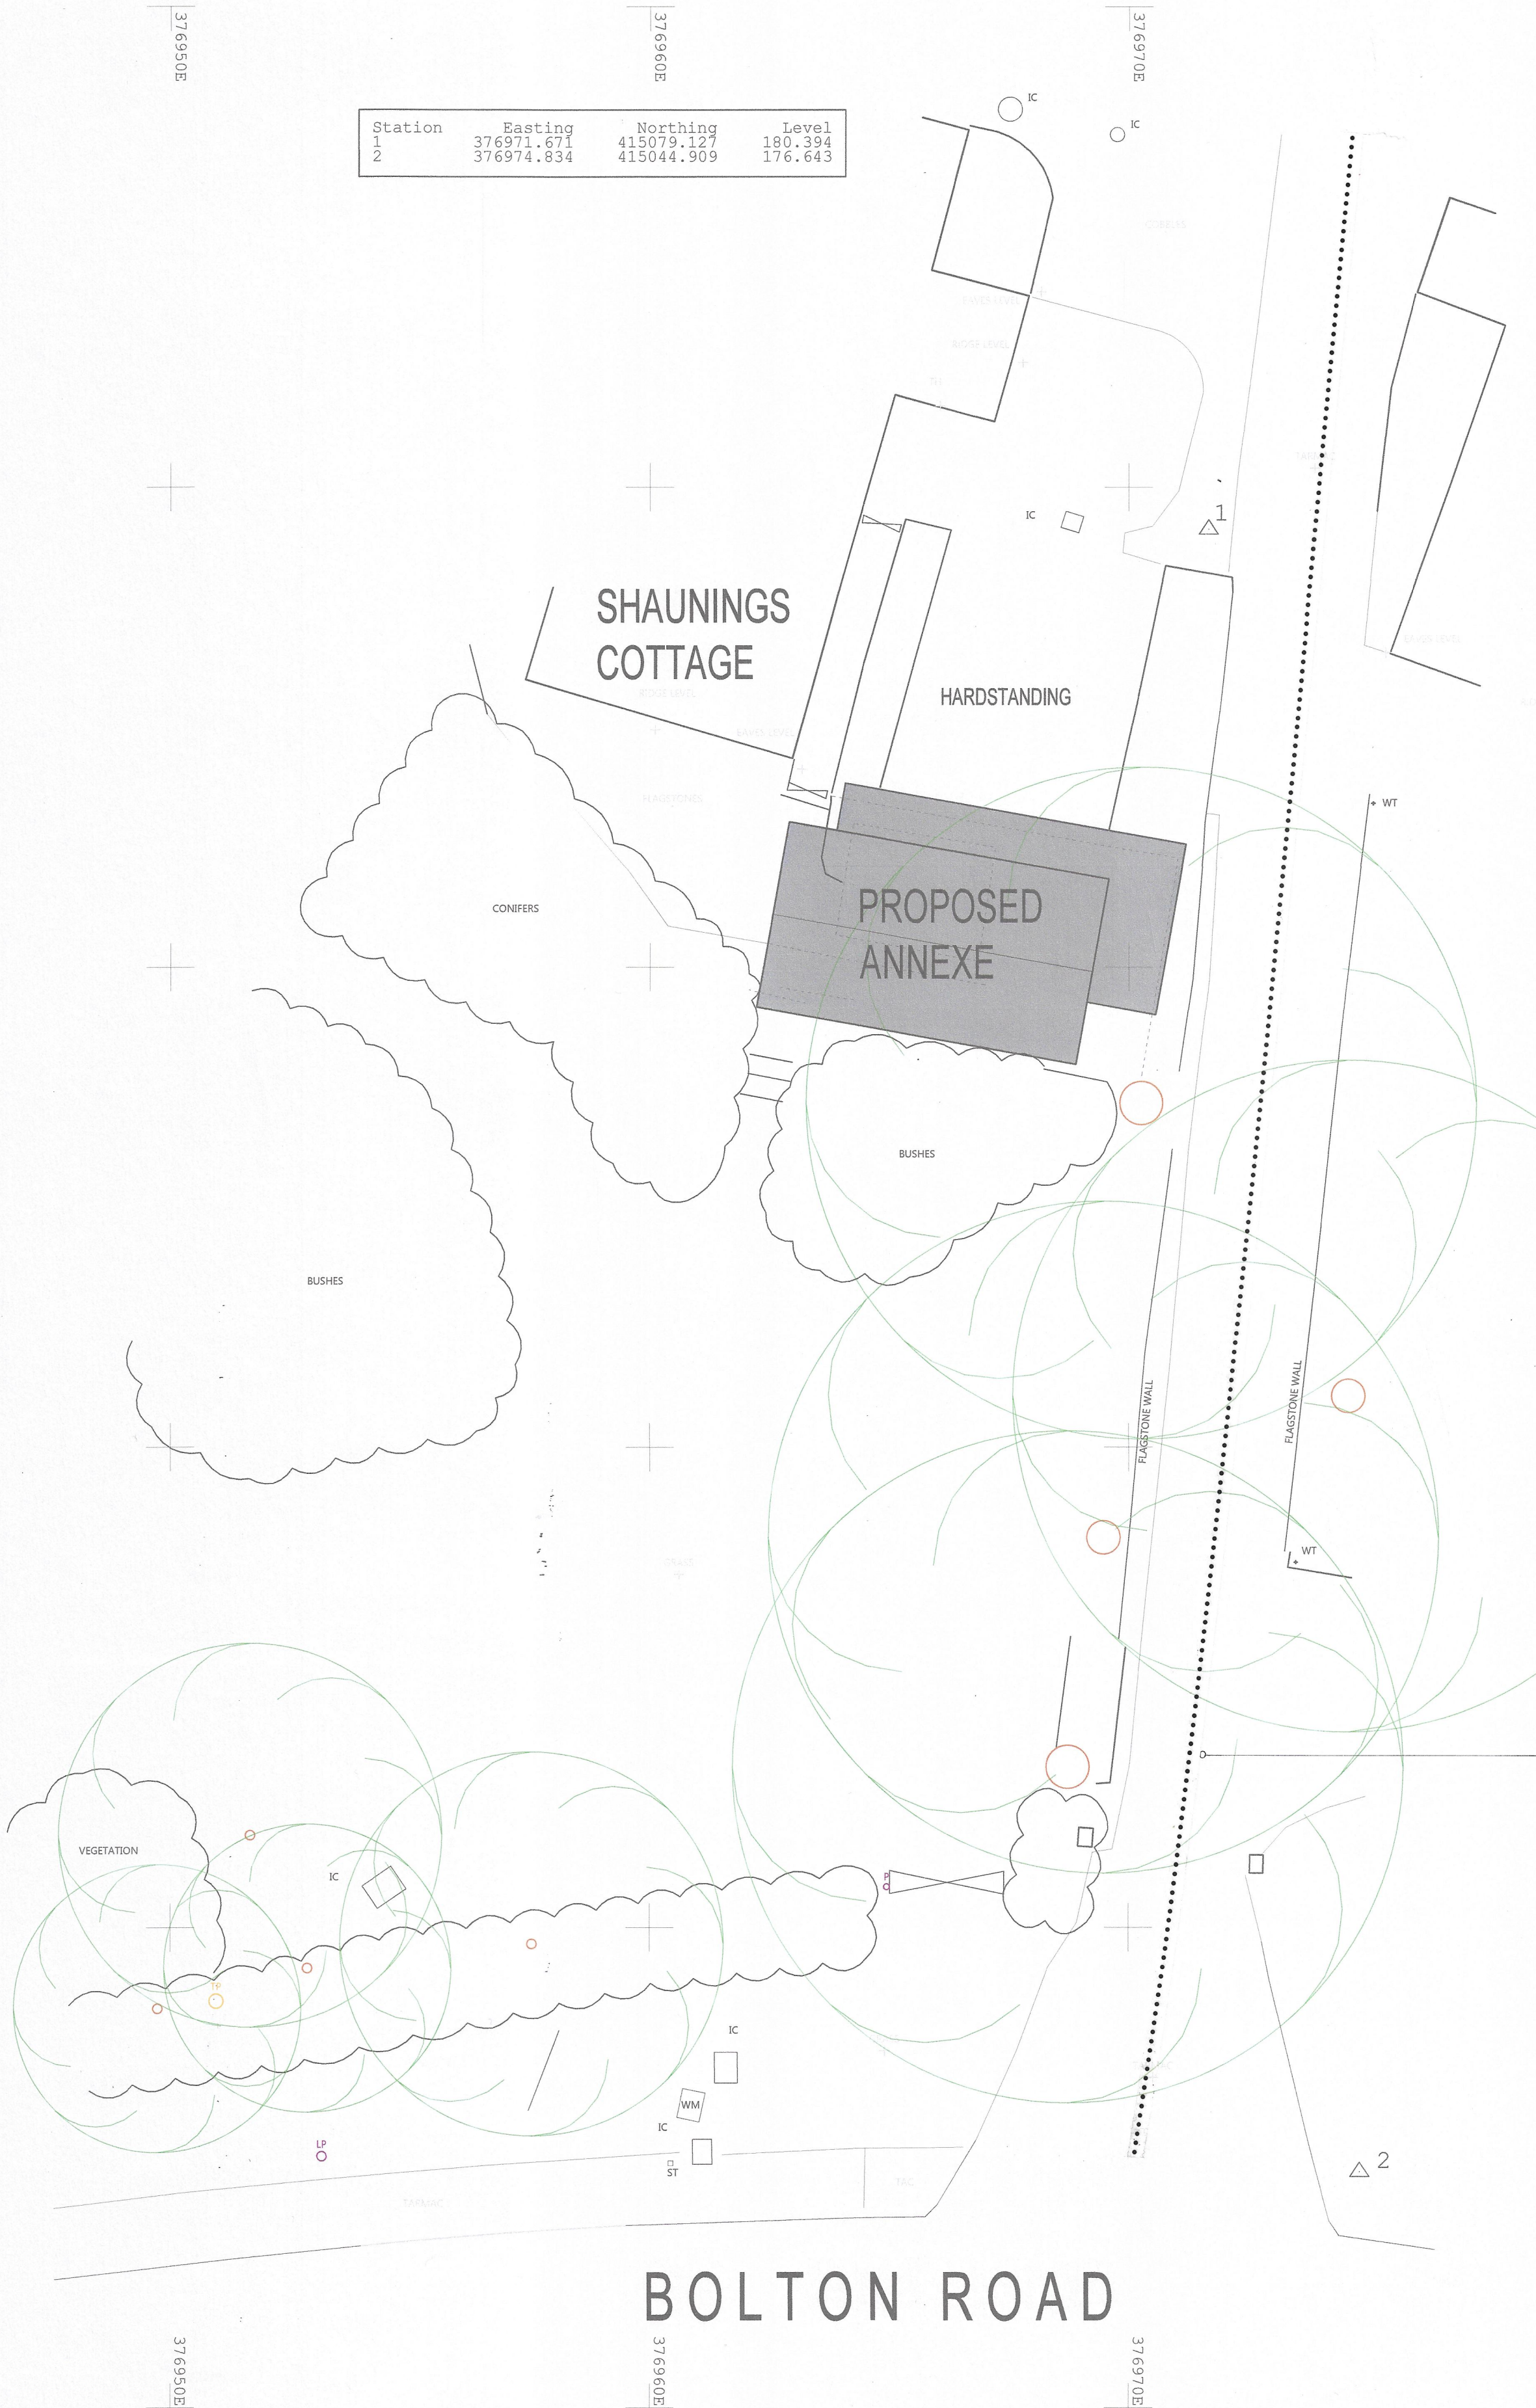

Project	GARDEN ANNEXE: SHAUNINGS COTTAGE, HAWKSHAW, BURY
Drawing	PROPOSED BLOCK PLAN
Client	MR & MRS P TAYLOR
Dwn. By	CPS
Scale	1:100
Drg. No.	23.644.19 (A)
Drg. Size	A2
Date	NOV 2024

JOHN HOLT ARCHITECTS LTD.

3 MANCHESTER ROAD BURY LANCASHIRE BL9 0DR
TELEPHONE 0161 764 8314 E-MAIL mail@holtarchitects.co.uk

DO NOT SCALE DRAWING

PROPOSED BLOCK PLAN