





1. Front - Proposed  
1 : 100

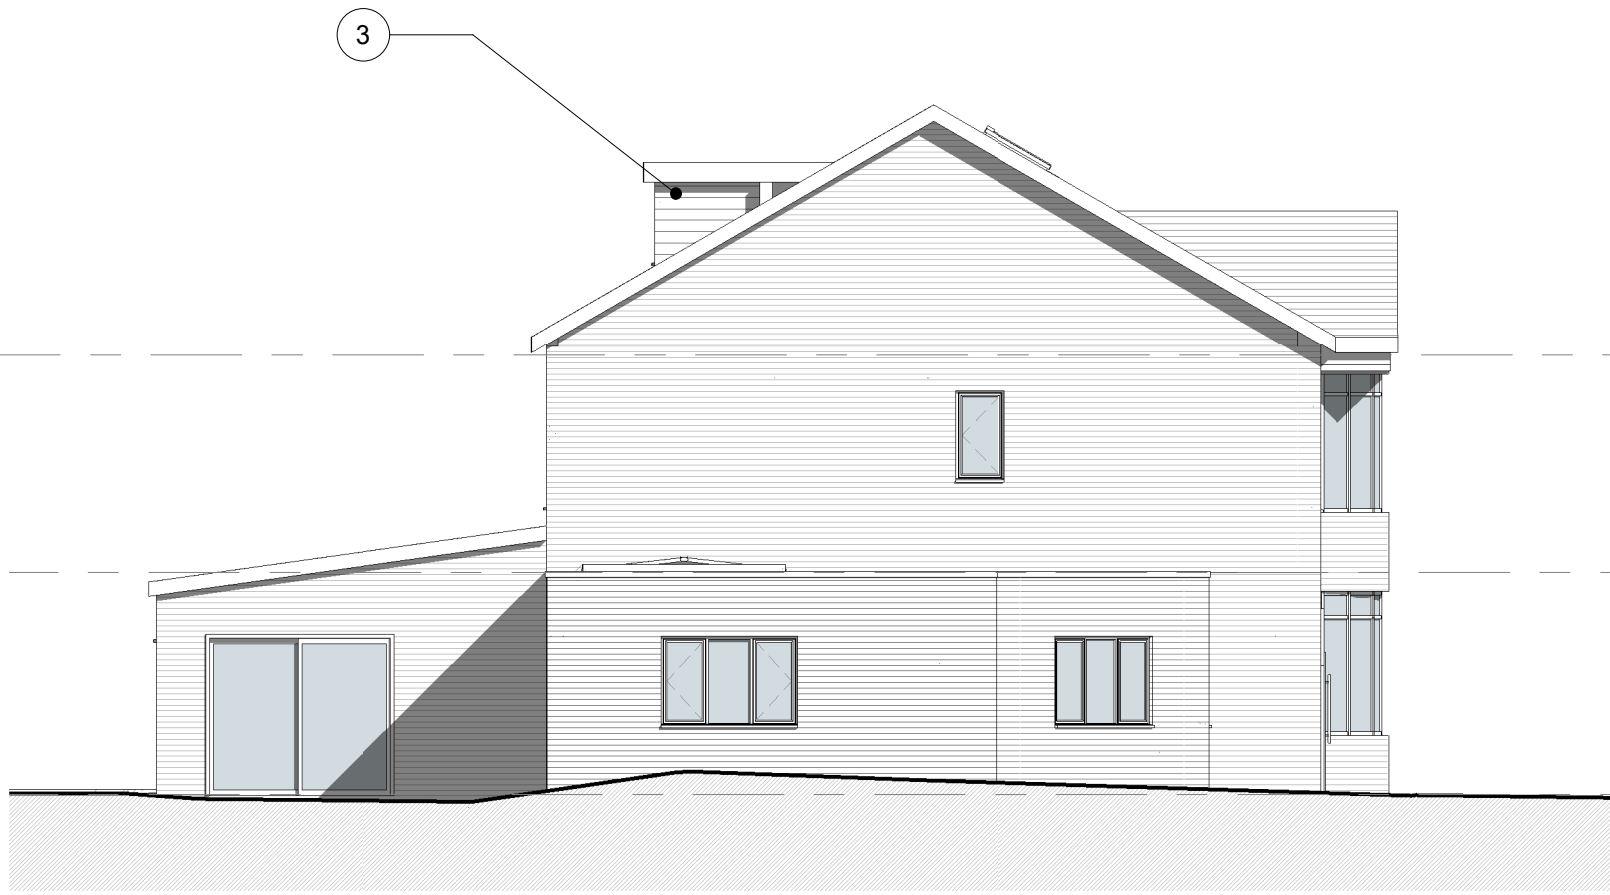



2. Left Side - Proposed  
1 : 100

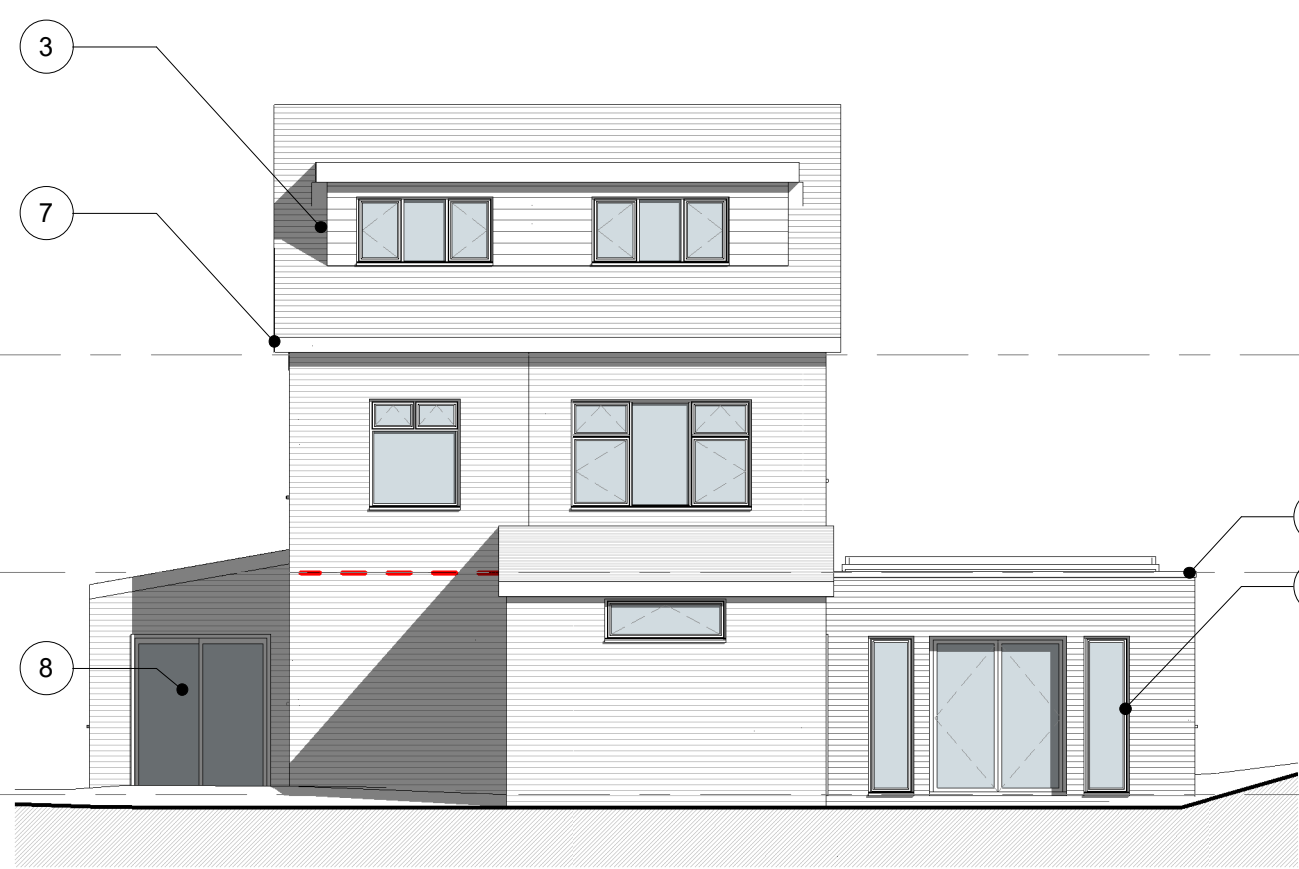


3. Rear - Proposed  
1 : 100




4. Right Side - Proposed  
1 : 100

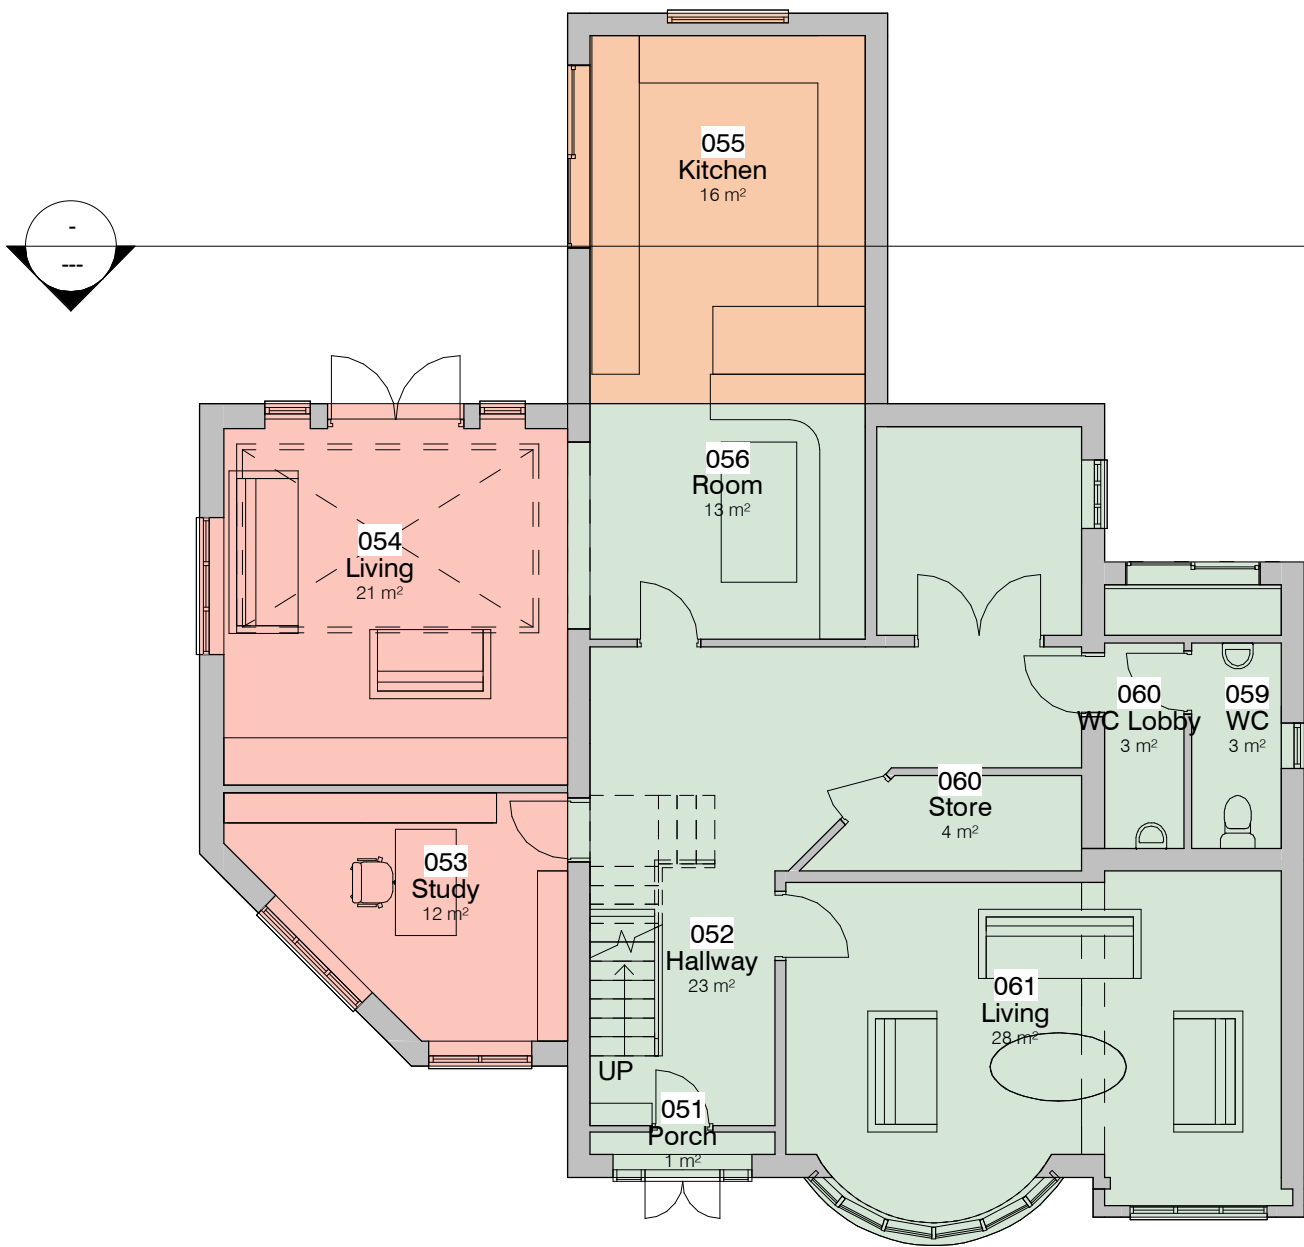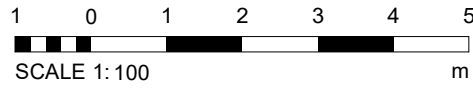

5. Level 0 - GA Proposed  
1 : 100

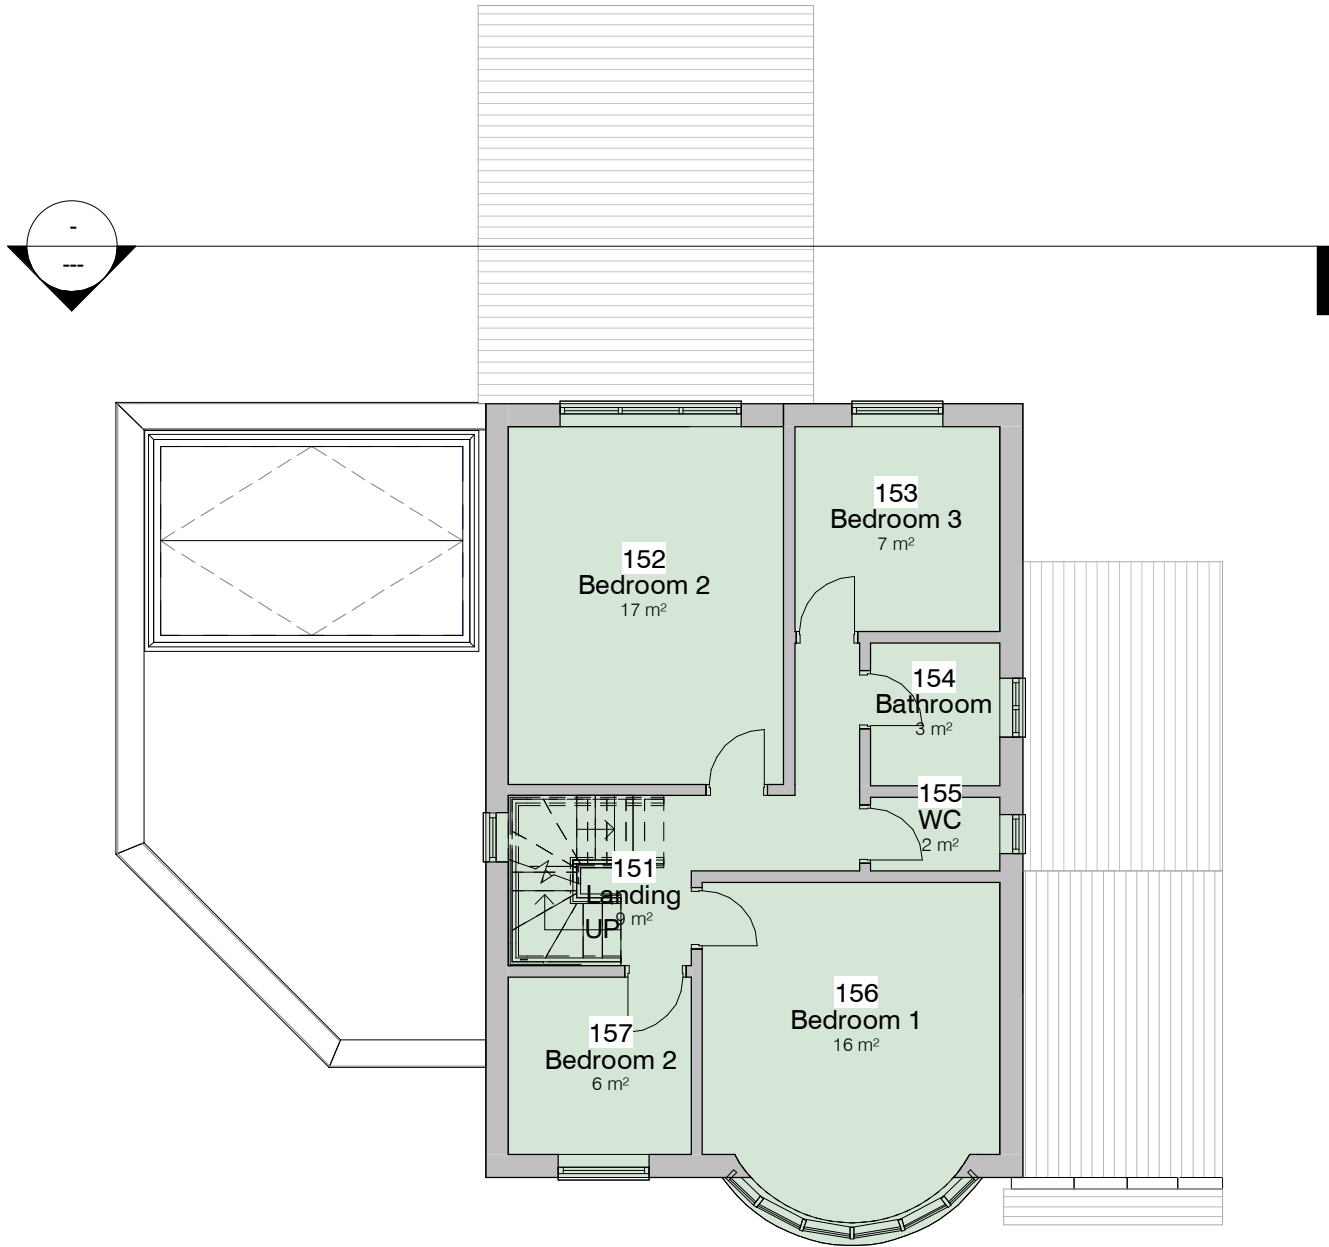

6. Level 1 - GA Proposed  
1 : 100

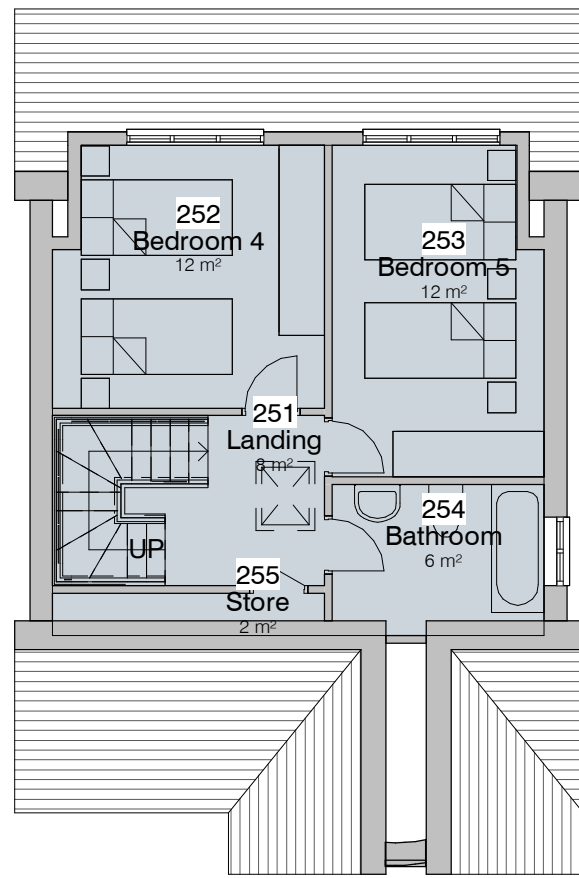


9. Level 2 - GA Proposed  
1 : 100

- Original Dwellinghouse
- Previous extension already constructed
- Proposed permitted development side extension max. half width of original dwelling house
- Proposed loft extension up to additional 50m3

Note Block - Elevations - GA

- Exterior walling in clay facing brickwork.
- Roofing in slate tiles or similar.
- Dormer walling in hanging tiles to match roofing.
- Windows in uPVC. Glazing obscured where indicated.
- uPVC fascias, gutter and RWPs.
- Folding doors to match windows. Shown Open.
- Pivot Rooflight

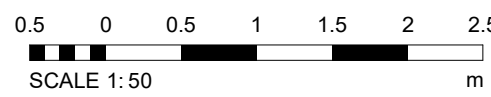

|         |                                  |   |              |             |             |          |    |
|---------|----------------------------------|---|--------------|-------------|-------------|----------|----|
| PROJECT | 5 Holmfield Avenue               | SCALE & A1   | As indicated | DATE        | 02 Oct 2020 | DRAWN BY | SP |
| CLIENT  | Mr & Mrs Rose                    | STATUS   | Planning     |             |             |          |    |
| TITLE   | Proposed GA Plans and Elevations | PROJECT NO.   | DA19130.5.   | DRAWING NO. | 003.        | REV.     | 2  |
|         |                                  | NOTES   |              |             |             |          |    |
|         |                                  | THIS DRAWING MUST NOT BE REPRODUCED WITHOUT WRITTEN CONSENT. ALL OWNERSHIP AND INTELLECTUAL RIGHTS ARE RESERVED AND WILL REMAIN THE PROPERTY OF DEBTAL ARCHITECTURE. ANY UNAUTHORIZED REPRODUCTION OR ALTERATION OF THIS DRAWING WILL BE AT THE USER'S SOLE RISK AND WITHOUT LIABILITY TO DEBTAL ARCHITECTURE. ALL DIMENSIONS AND LEVELS ARE GIVEN UNLESS OTHERWISE SPECIFIED. ALL DIMENSIONS ARE TO FACE UNLESS OTHERWISE SPECIFIED. |              |             |             |          |    |