


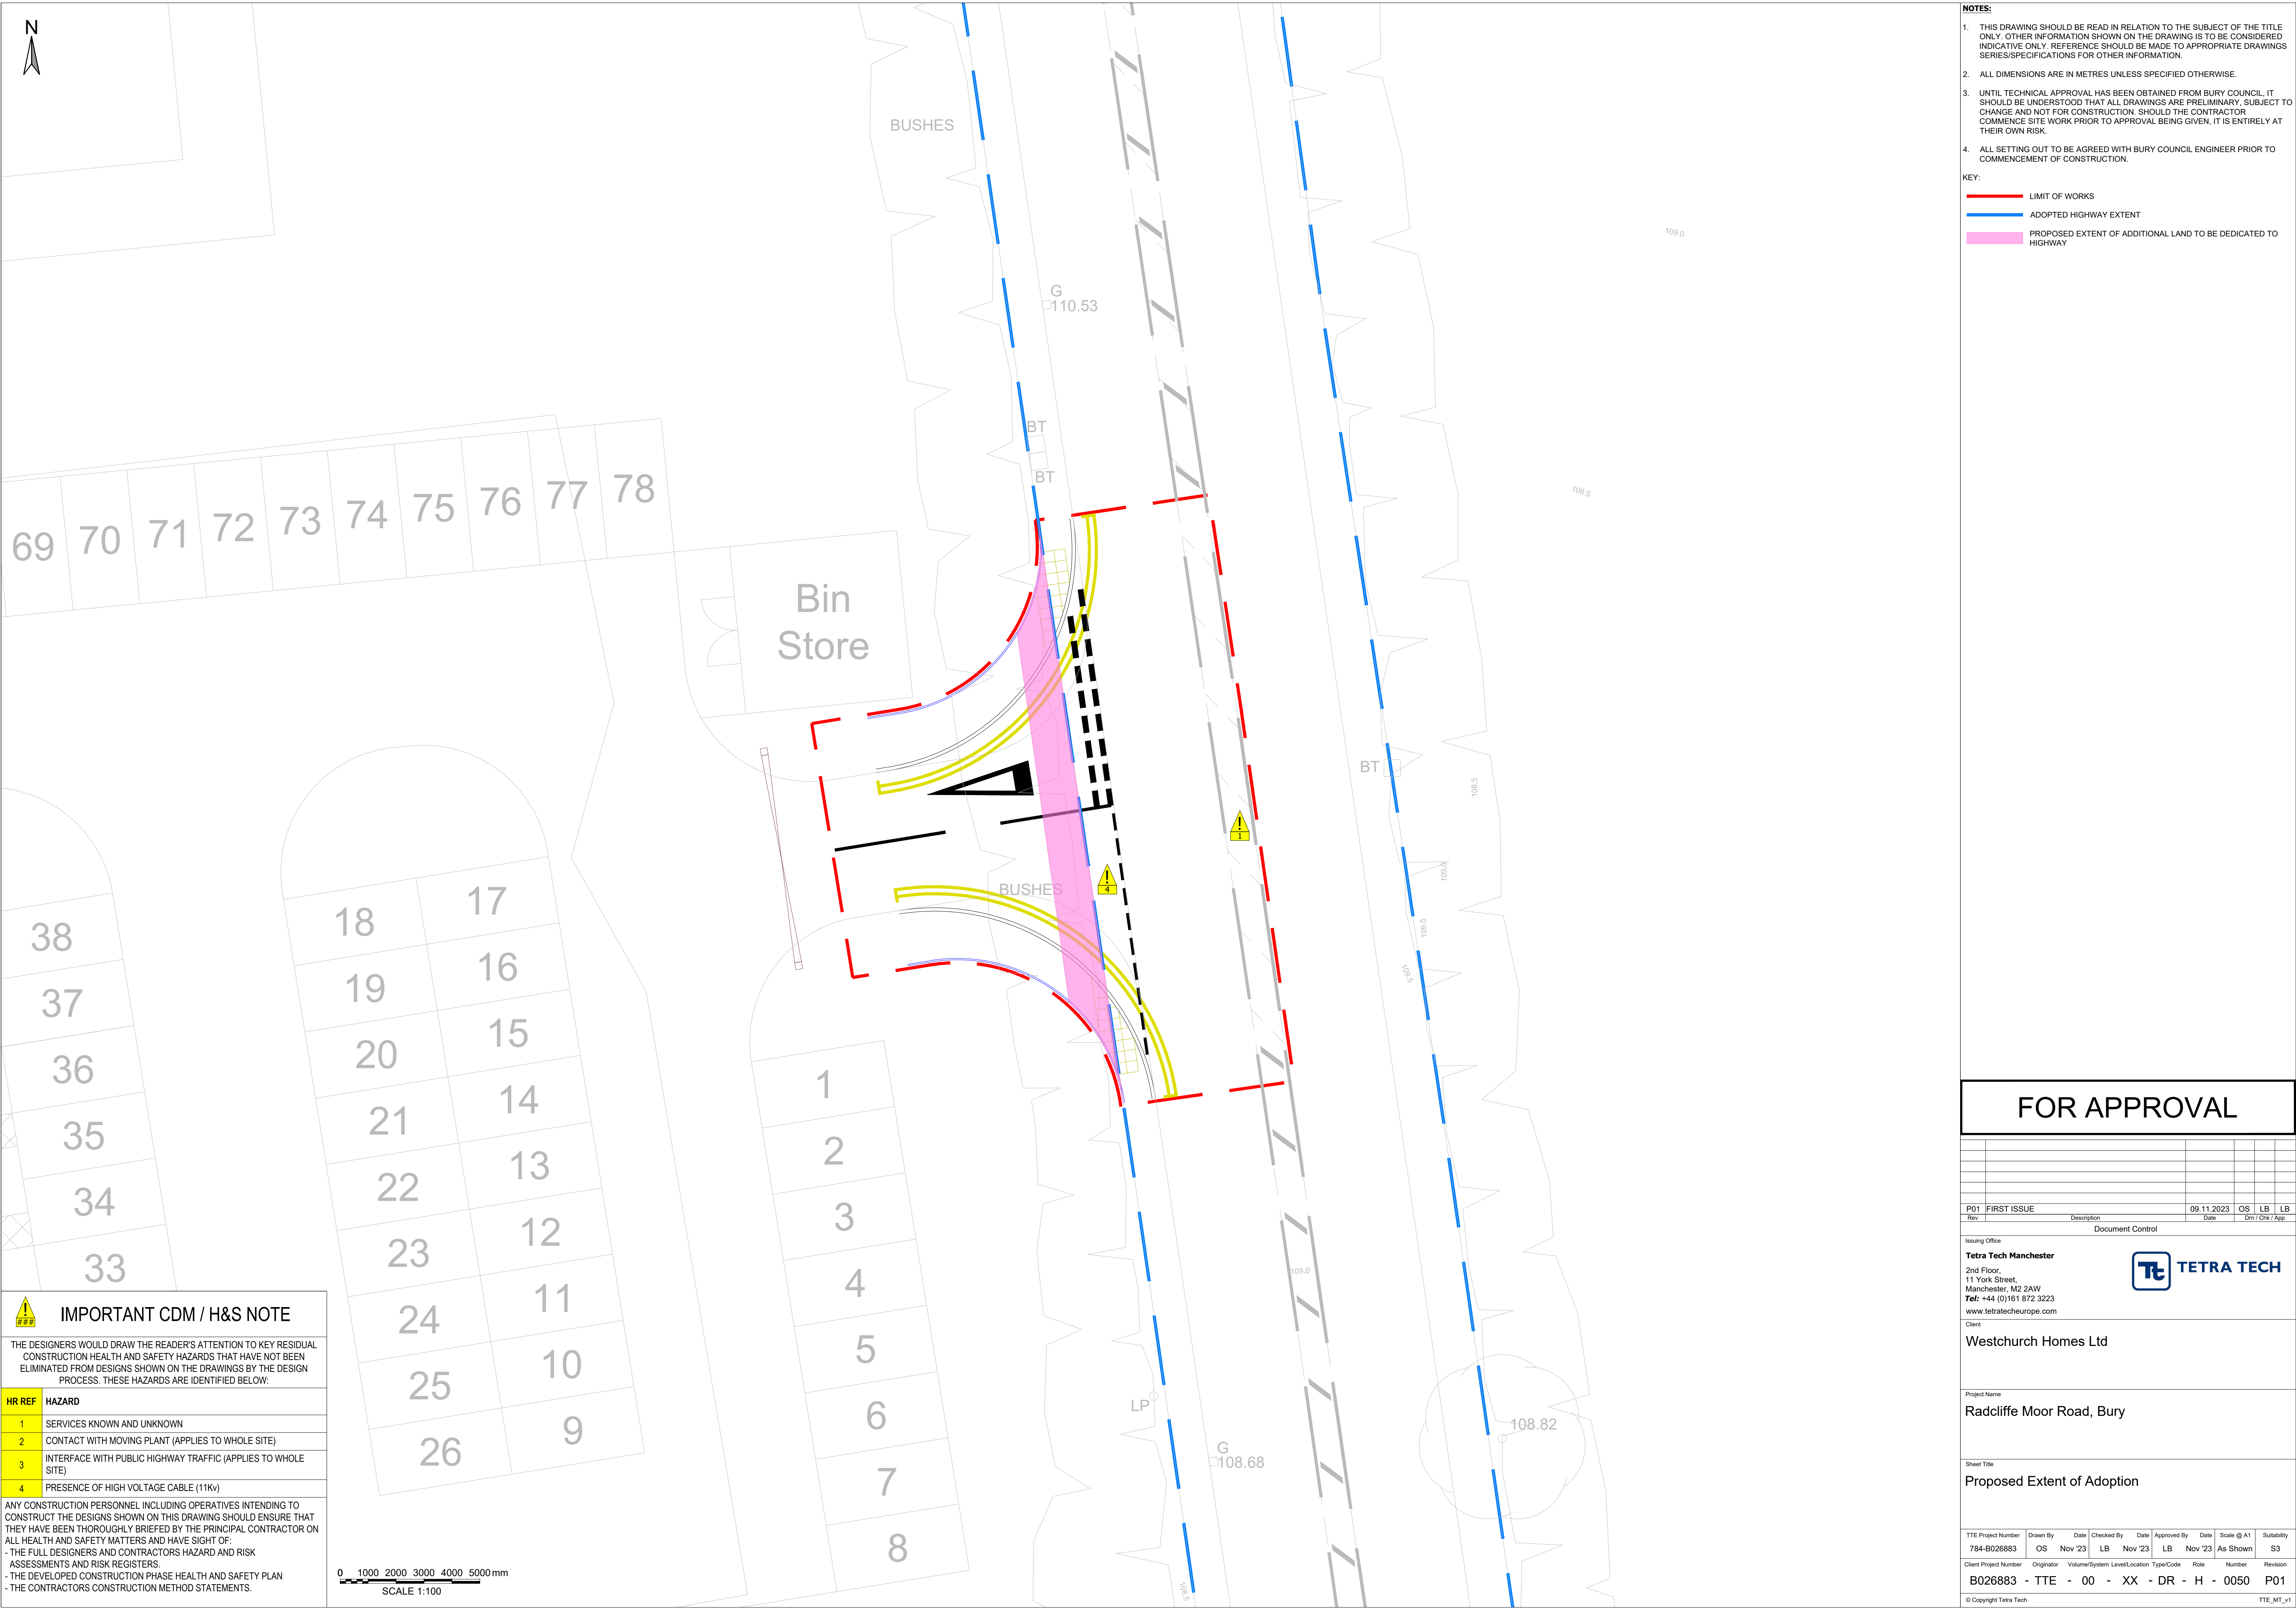

1. THIS DRAWING SHOULD BE READ IN RELATION TO THE SUBJECT OF THE TITLE ONLY. OTHER INFORMATION SHOWN ON THE DRAWING IS TO BE CONSIDERED INDICATIVE ONLY. REFERENCE SHOULD BE MADE TO APPROPRIATE DRAWINGS SERIES/SPECIFICATIONS FOR OTHER INFORMATION.
2. ALL DIMENSIONS ARE IN METRES UNLESS OTHERWISE SPECIFIED.
3. UNTIL TECHNICAL APPROVAL HAS BEEN OBTAINED FROM BURY COUNCIL, IT SHOULD BE UNDERSTOOD THAT ALL DRAWINGS ARE PRELIMINARY, SUBJECT TO CHANGE AND NOT FOR CONSTRUCTION. SHOULD THE CONTRACTOR COMMENCE SITE WORK PRIOR TO APPROVAL BEING GIVEN, IT IS ENTIRELY AT THEIR OWN RISK.
4. ALL SETTING OUT TO BE AGREED WITH BURY COUNCIL ENGINEER PRIOR TO COMMENCEMENT OF CONSTRUCTION.

 LIMIT OF WORKS  
 ADOPTED HIGHWAY EXTENT  
 PROPOSED EXTENT OF ADDITIONAL LAND TO BE DEDICATED TO HIGHWAY

FOR APPROVAL

|  |  |  |  |  |  |
|--|--|--|--|--|--|
|  |  |  |  |  |  |
|  |  |  |  |  |  |
|  |  |  |  |  |  |
|  |  |  |  |  |  |
|  |  |  |  |  |  |

Document Control

2nd Floor,  
11 York Street,  
Manchester, M2 2AW  
**Tel:** +44 (0)161 872 3223  
[www.tetrachteurope.com](http://www.tetrachteurope.com)



Westchurch Homes Ltd

Project Name  
Radcliffe Moor Road, Bury

Sheet Title

Proposed Extent of Adoption

| Client Project Number | Originator | Volume/System Level/Location | Type/Code | Role | Number | Revision |
|-----------------------|------------|------------------------------|-----------|------|--------|----------|
| B026883               | - TTE      | - 00 - XX                    | - DB - H  | -    | 0050   | P01      |

FTE\_MT\_v1