




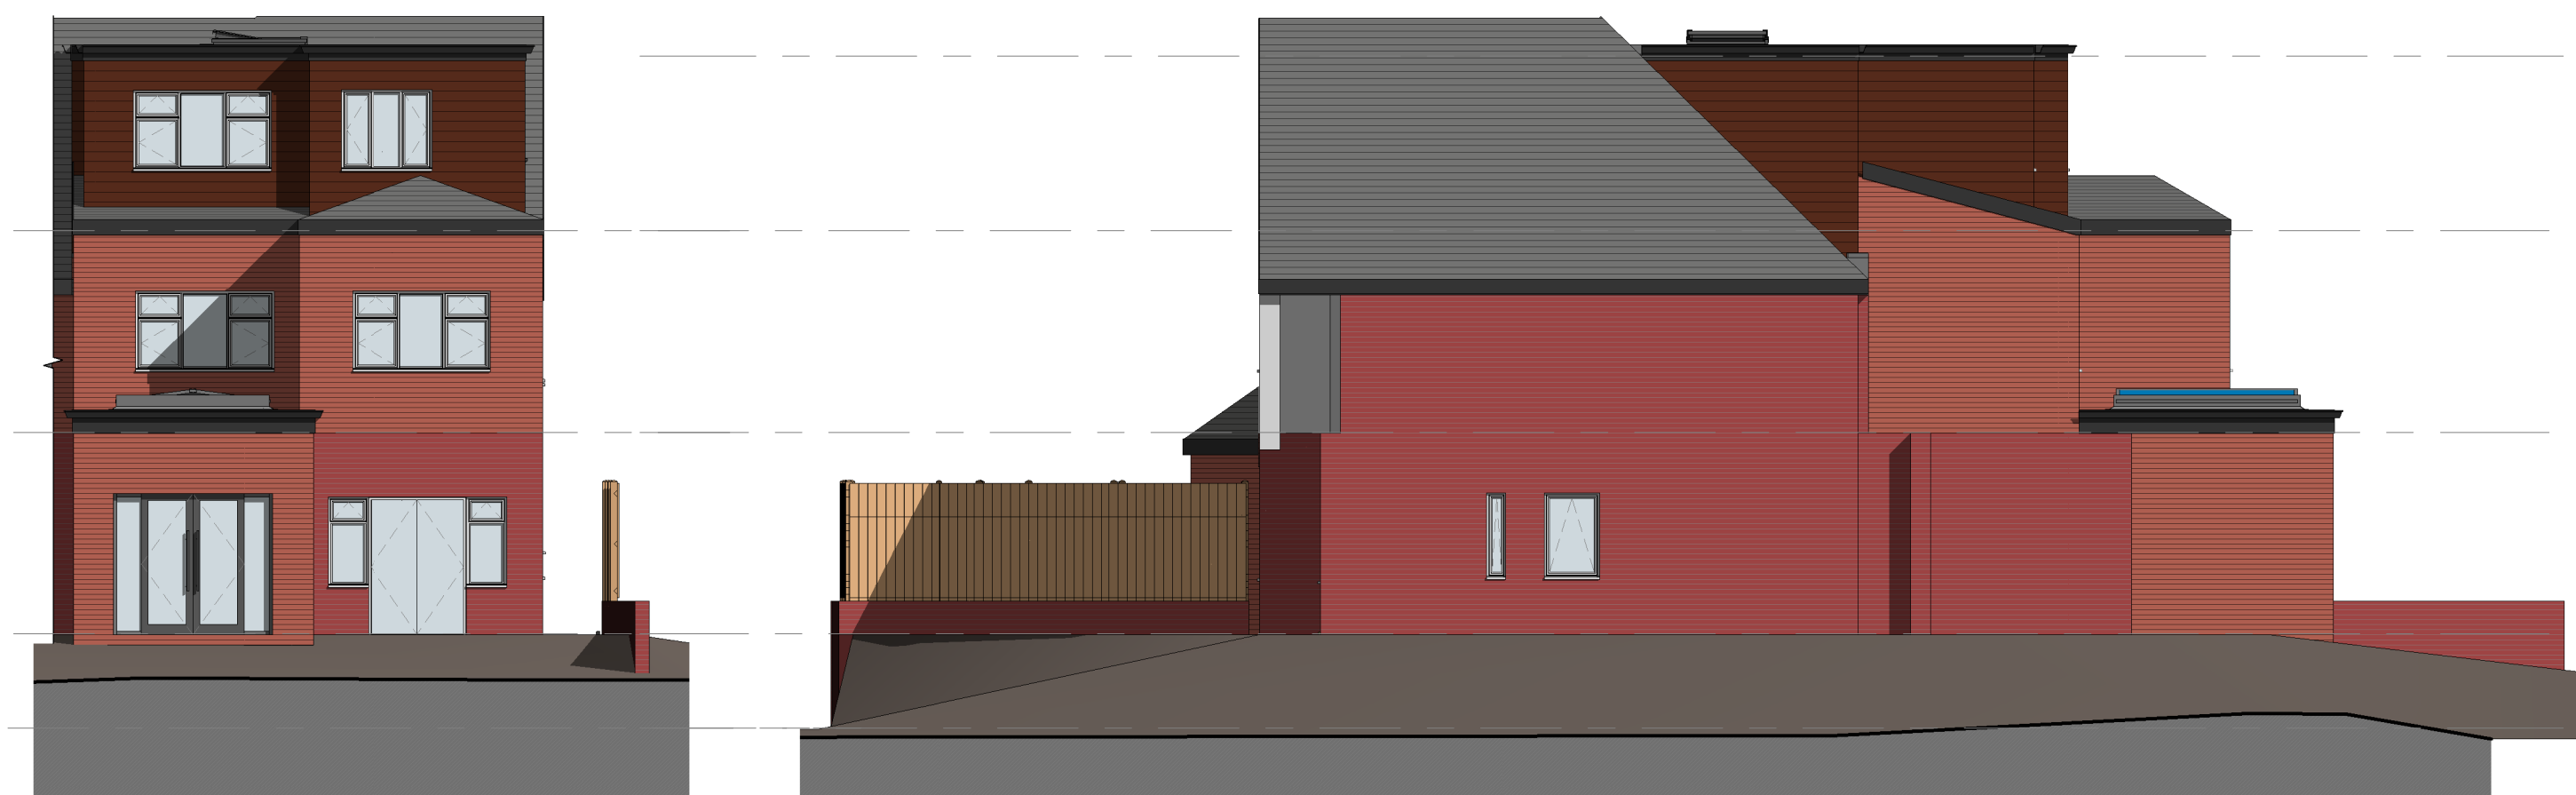

7. Right Side - Proposed

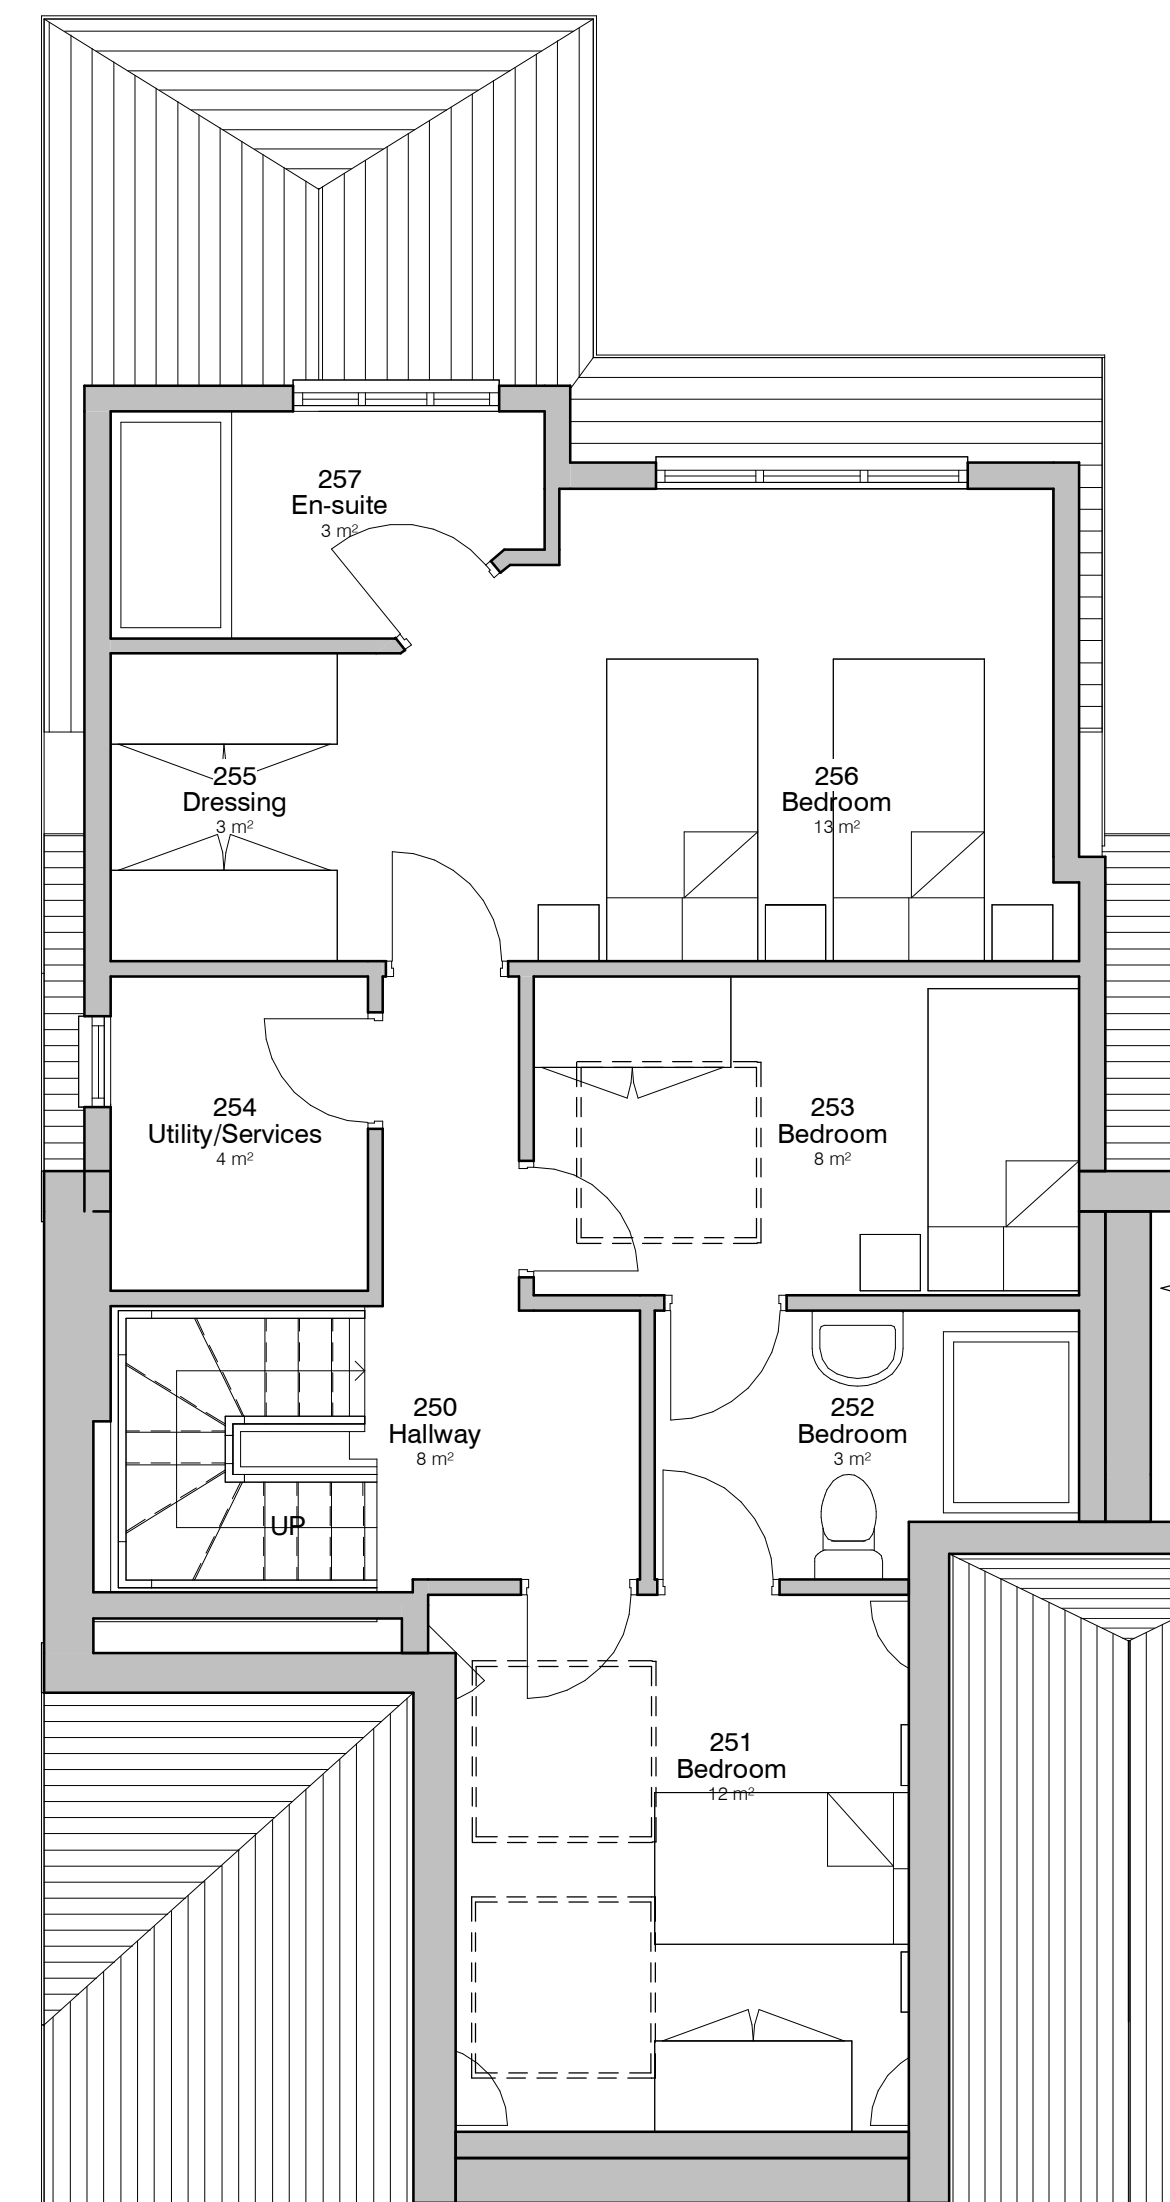

3. Level Roof - GA Proposed

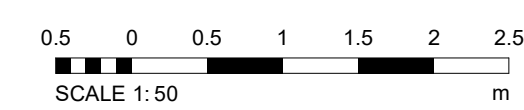

Note Block - Elevations - GA

		A	and fees	VN 01/2022
		REV	DESCRIPTION	BY DATE
PROJECT	SCALE 1:51	DATE		DRAWN BY
61 Kings Road	As indicated	7 Oct 2022		JS
CLIENT	STATUS			
Mrs Roberts				
TITLE	PROJECT NO.	DRAWING NO.		REV
Proposed GA Plans and Elevations	DA22096.	003.		A
NOTES		© COPYRIGHT. ALL RIGHTS RESERVED. THIS DRAWING SHALL NOT BE REPRODUCED OR TRANSMITTED IN ANY FORM OR BY ANY MEANS, ELECTRONIC OR MECHANICAL, INCLUDING PHOTOCOPYING, RECORDING, OR BY ANY INFORMATION STORAGE AND RETRIEVAL SYSTEM, WITHOUT THE WRITTEN PERMISSION OF DEBTAL ARCHITECTURE. ANY UNAUTHORIZED REPRODUCTION OR TRANSMISSION OF THIS DRAWING IS STRICTLY PROHIBITED AND WILL BE PROSECUTED TO THE FULL EXTENT OF THE LAW. THIS DRAWING IS THE PROPERTY OF DEBTAL ARCHITECTURE AND IS LOANED TO YOU FOR YOUR PROJECT ONLY. 
 DEBTAL ARCHITECTURE www.debtal.co.uk				

DA DEBTAL
ARCHITECTURE
www.debtal.co.uk