

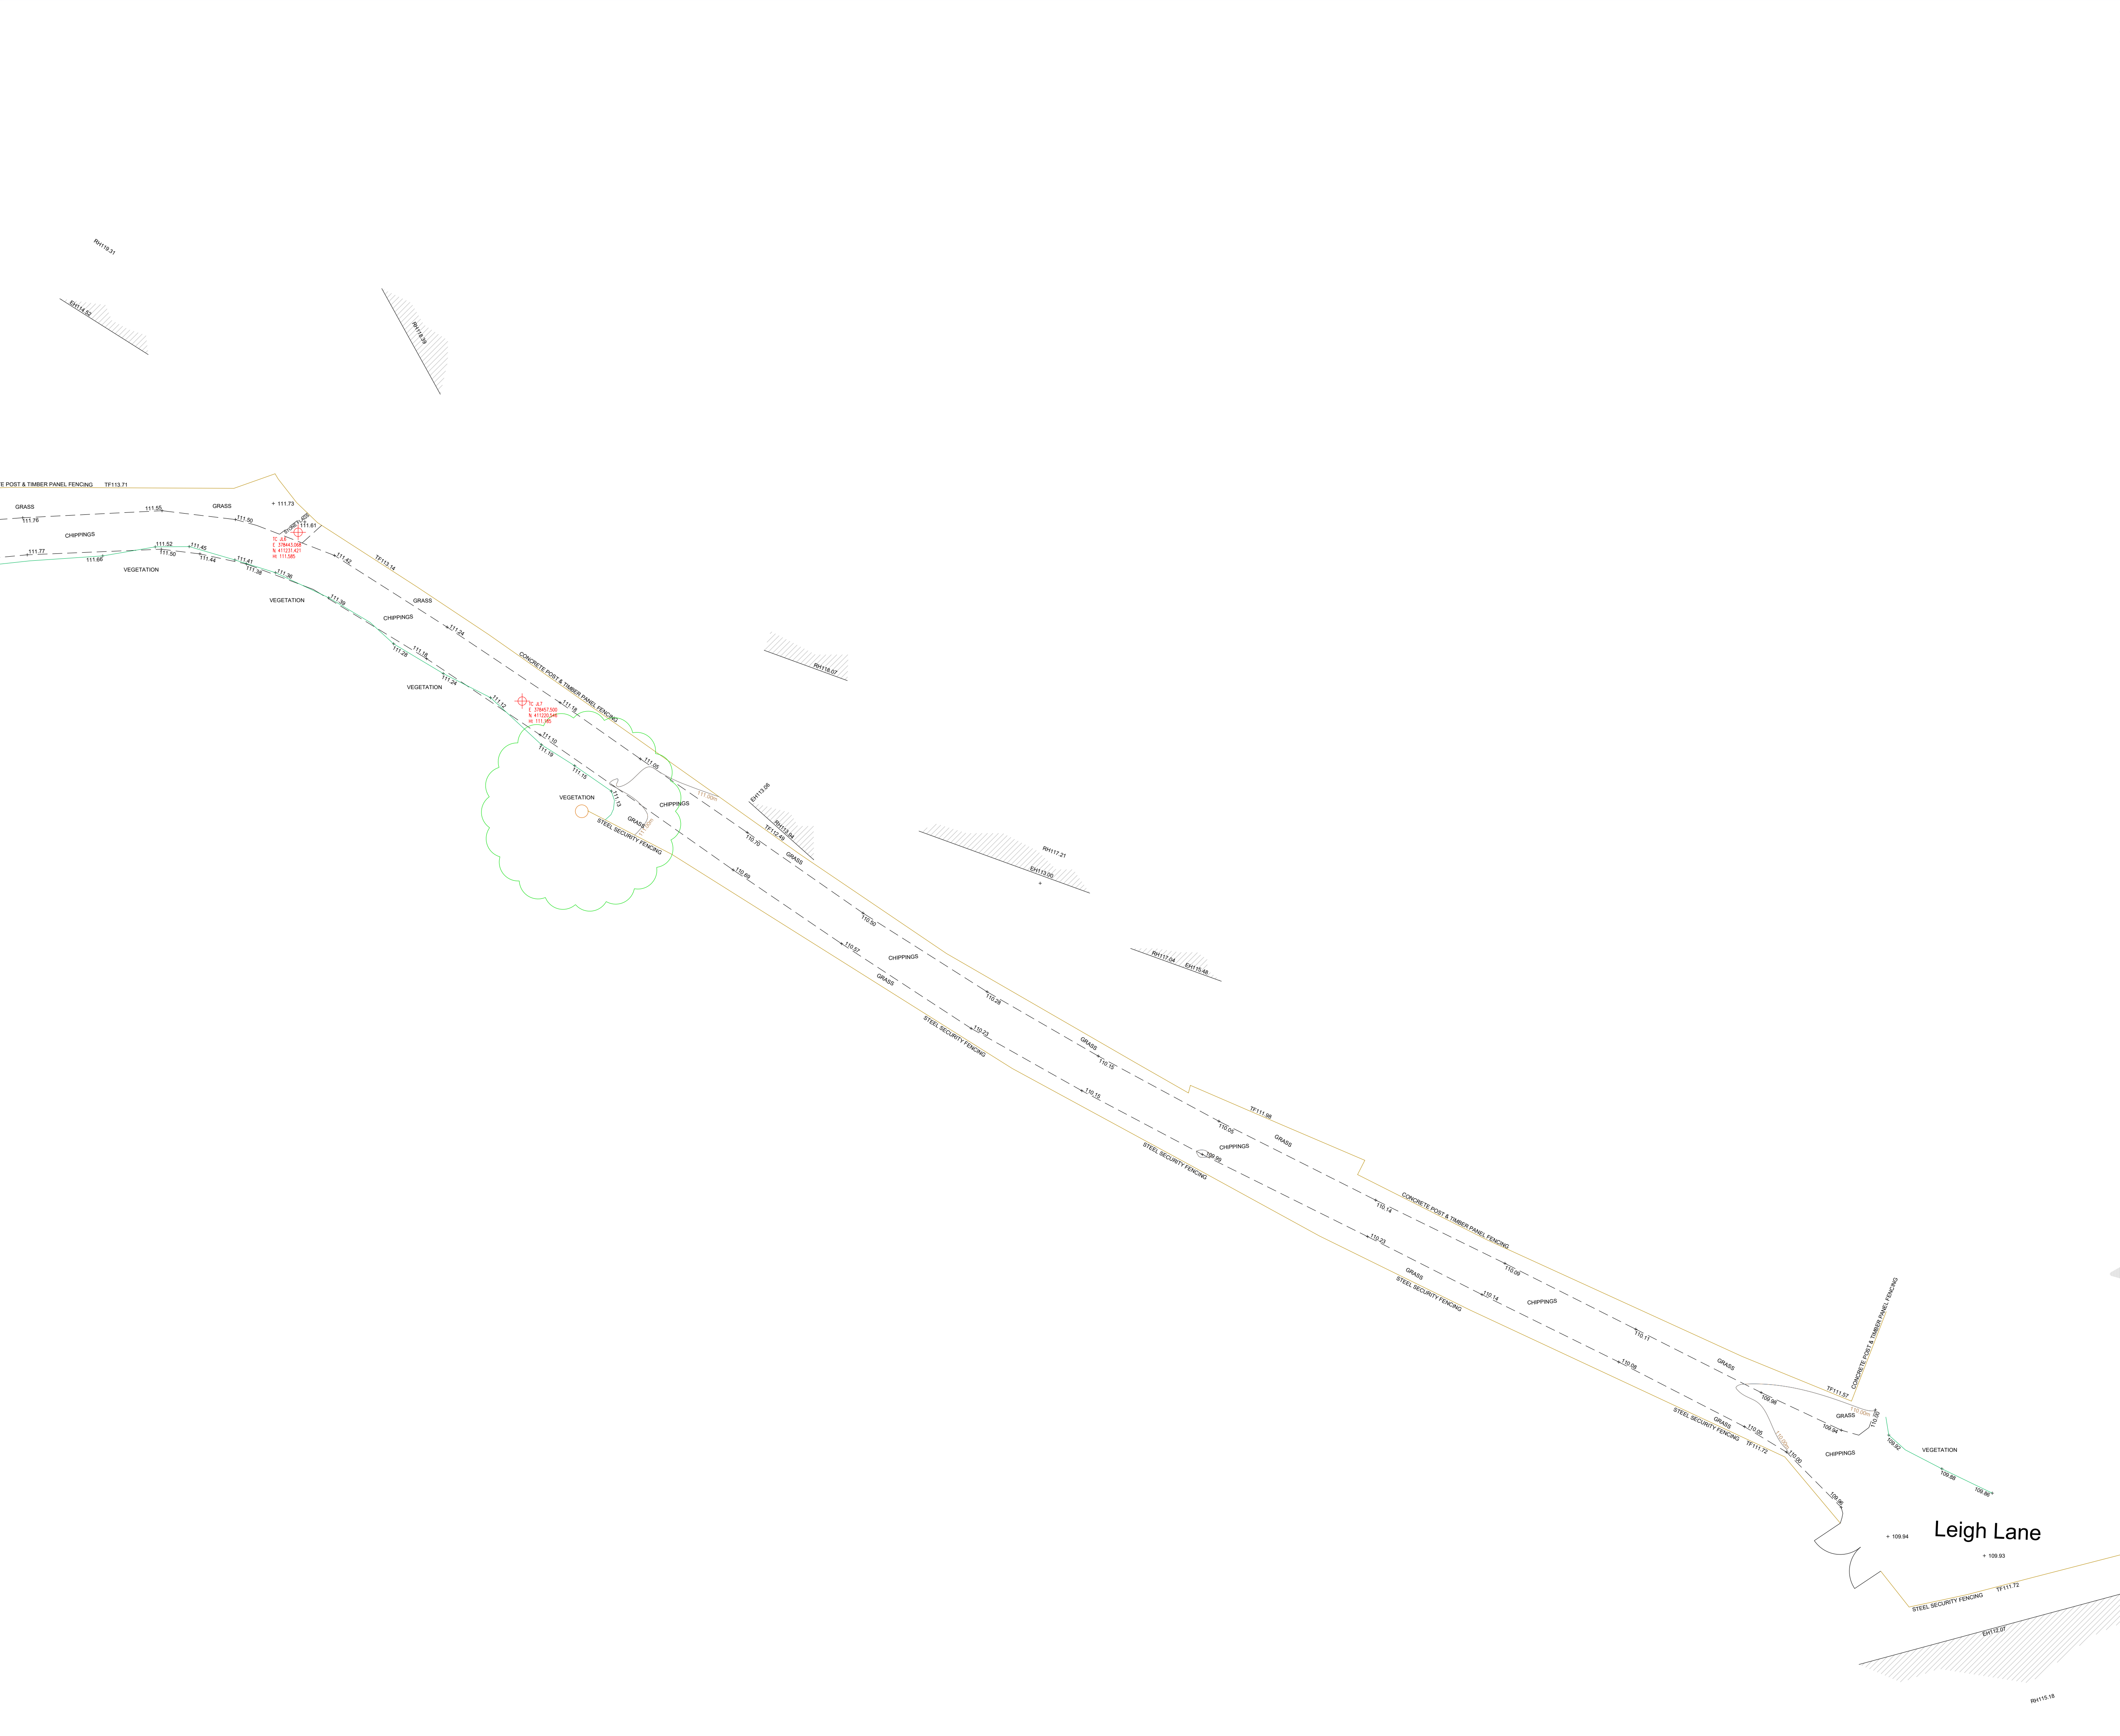


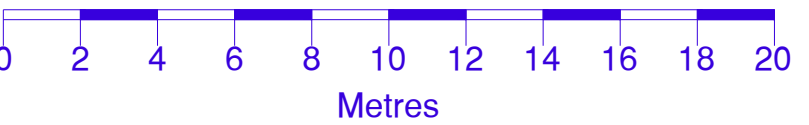

Notes

All Dimensions to be checked on site. Walls shown on plans are not to be assumed to be solid & should be checked for thickness, construction, load bearing capacity & stability.

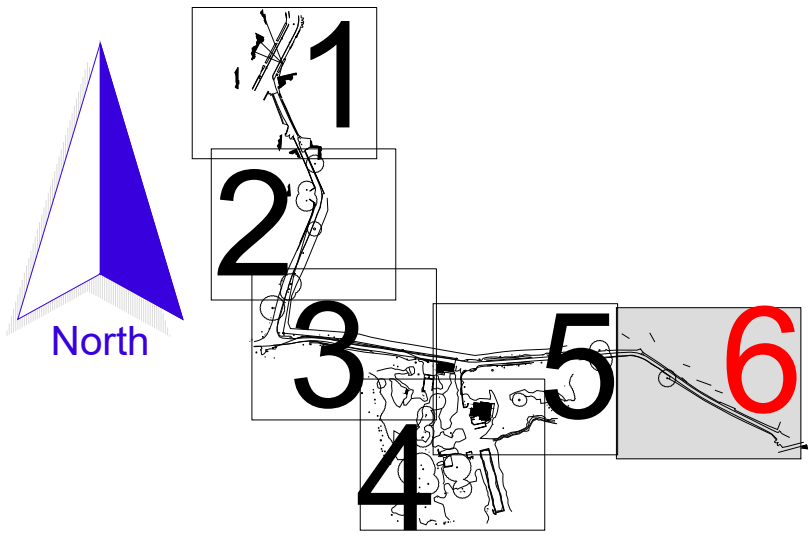

ABBREVIATIONS	
CH	Cable Height
CL	Cover Level
DK	Drop Kerb
EC	Electric Cover
EH	Eaves Height
FH	Fire Hydrant
GV	Gas Valve
GU	Gully
IC	Inspection Cover
LP	Lamp Post
MH	Man Hole
RH	Ridge/Roof Height
RWP	Rain Water Pipe
TC	TriCAD Control
TF	Top of Fence
TL	Threshold Level
TP	Telegraph Pole
TH	Top of Hedge
TW	Top of Wall
WB	Waste Bin
WV	Water Valve

NOTE

All levels and coordinates relate to OSGB36(15) using GNSS data.

Levels defining edge of carriageway are observed at channel (bottom of kerb).

Rev.0 Description. Issued



2 Berkshire Close | Wilpshire | Blackburn | Lancashire | BB1 9NG
tel 01254 614055 fax 01254 209754 e-mail sales@tricadsolutions.co.uk

Site Address

Leigh Lane
Walshaw
BL8 2SW

Project Description

Site Survey

Drawing Title

Existing
Site Layout

Scale	Date	Drawn By
1:200@A1	27/03/2025	JL

Drawing Number

TRI-4779-06