


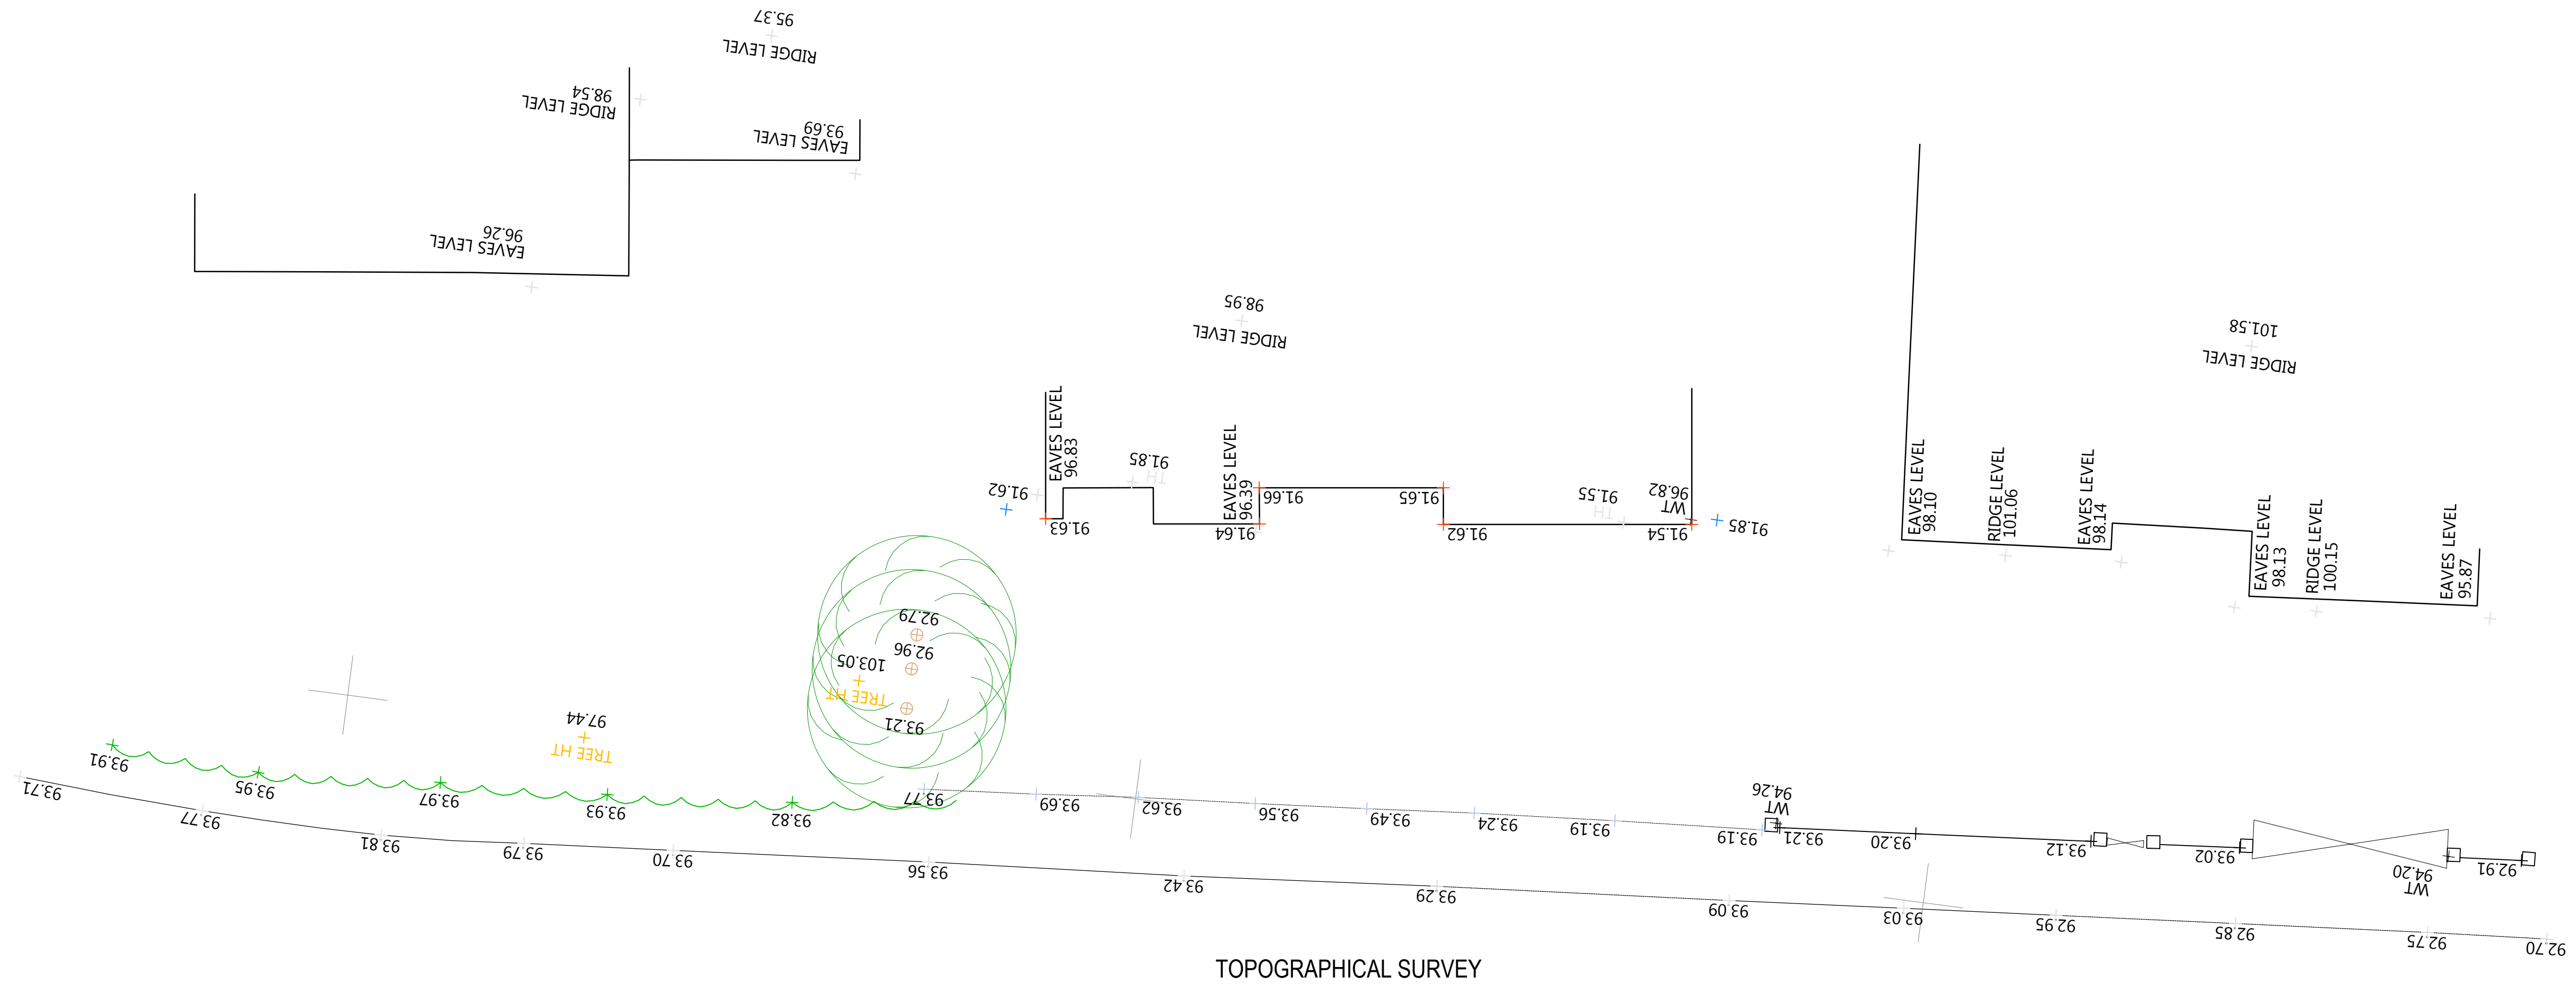

TOPOGRAPHICAL SURVEY



EXISTING STREET SCENE



PROPOSED STREET SCENE

Rev.	Date	Description
A	08/04/25	Submitted for front dormer
B		
C		
D		
E		

archirama Architecture & project management Archirama Ltd 3 Park Gate Ave, Wiltington, Manchester M33 3BZ Tel: 01793 171 009 email: mail@archirama.co.uk				
Client	Mamit Agarwal			
Project / Site	2 Bridgefield Drive Bury, Gtr MCR			
Drawing Title	Proposed front dormer			
Drawn by	PR	12/11/24	Step	Planning
Checked by			Scale	1 : 100@A1
Drawing No	PL02		Revision	A