




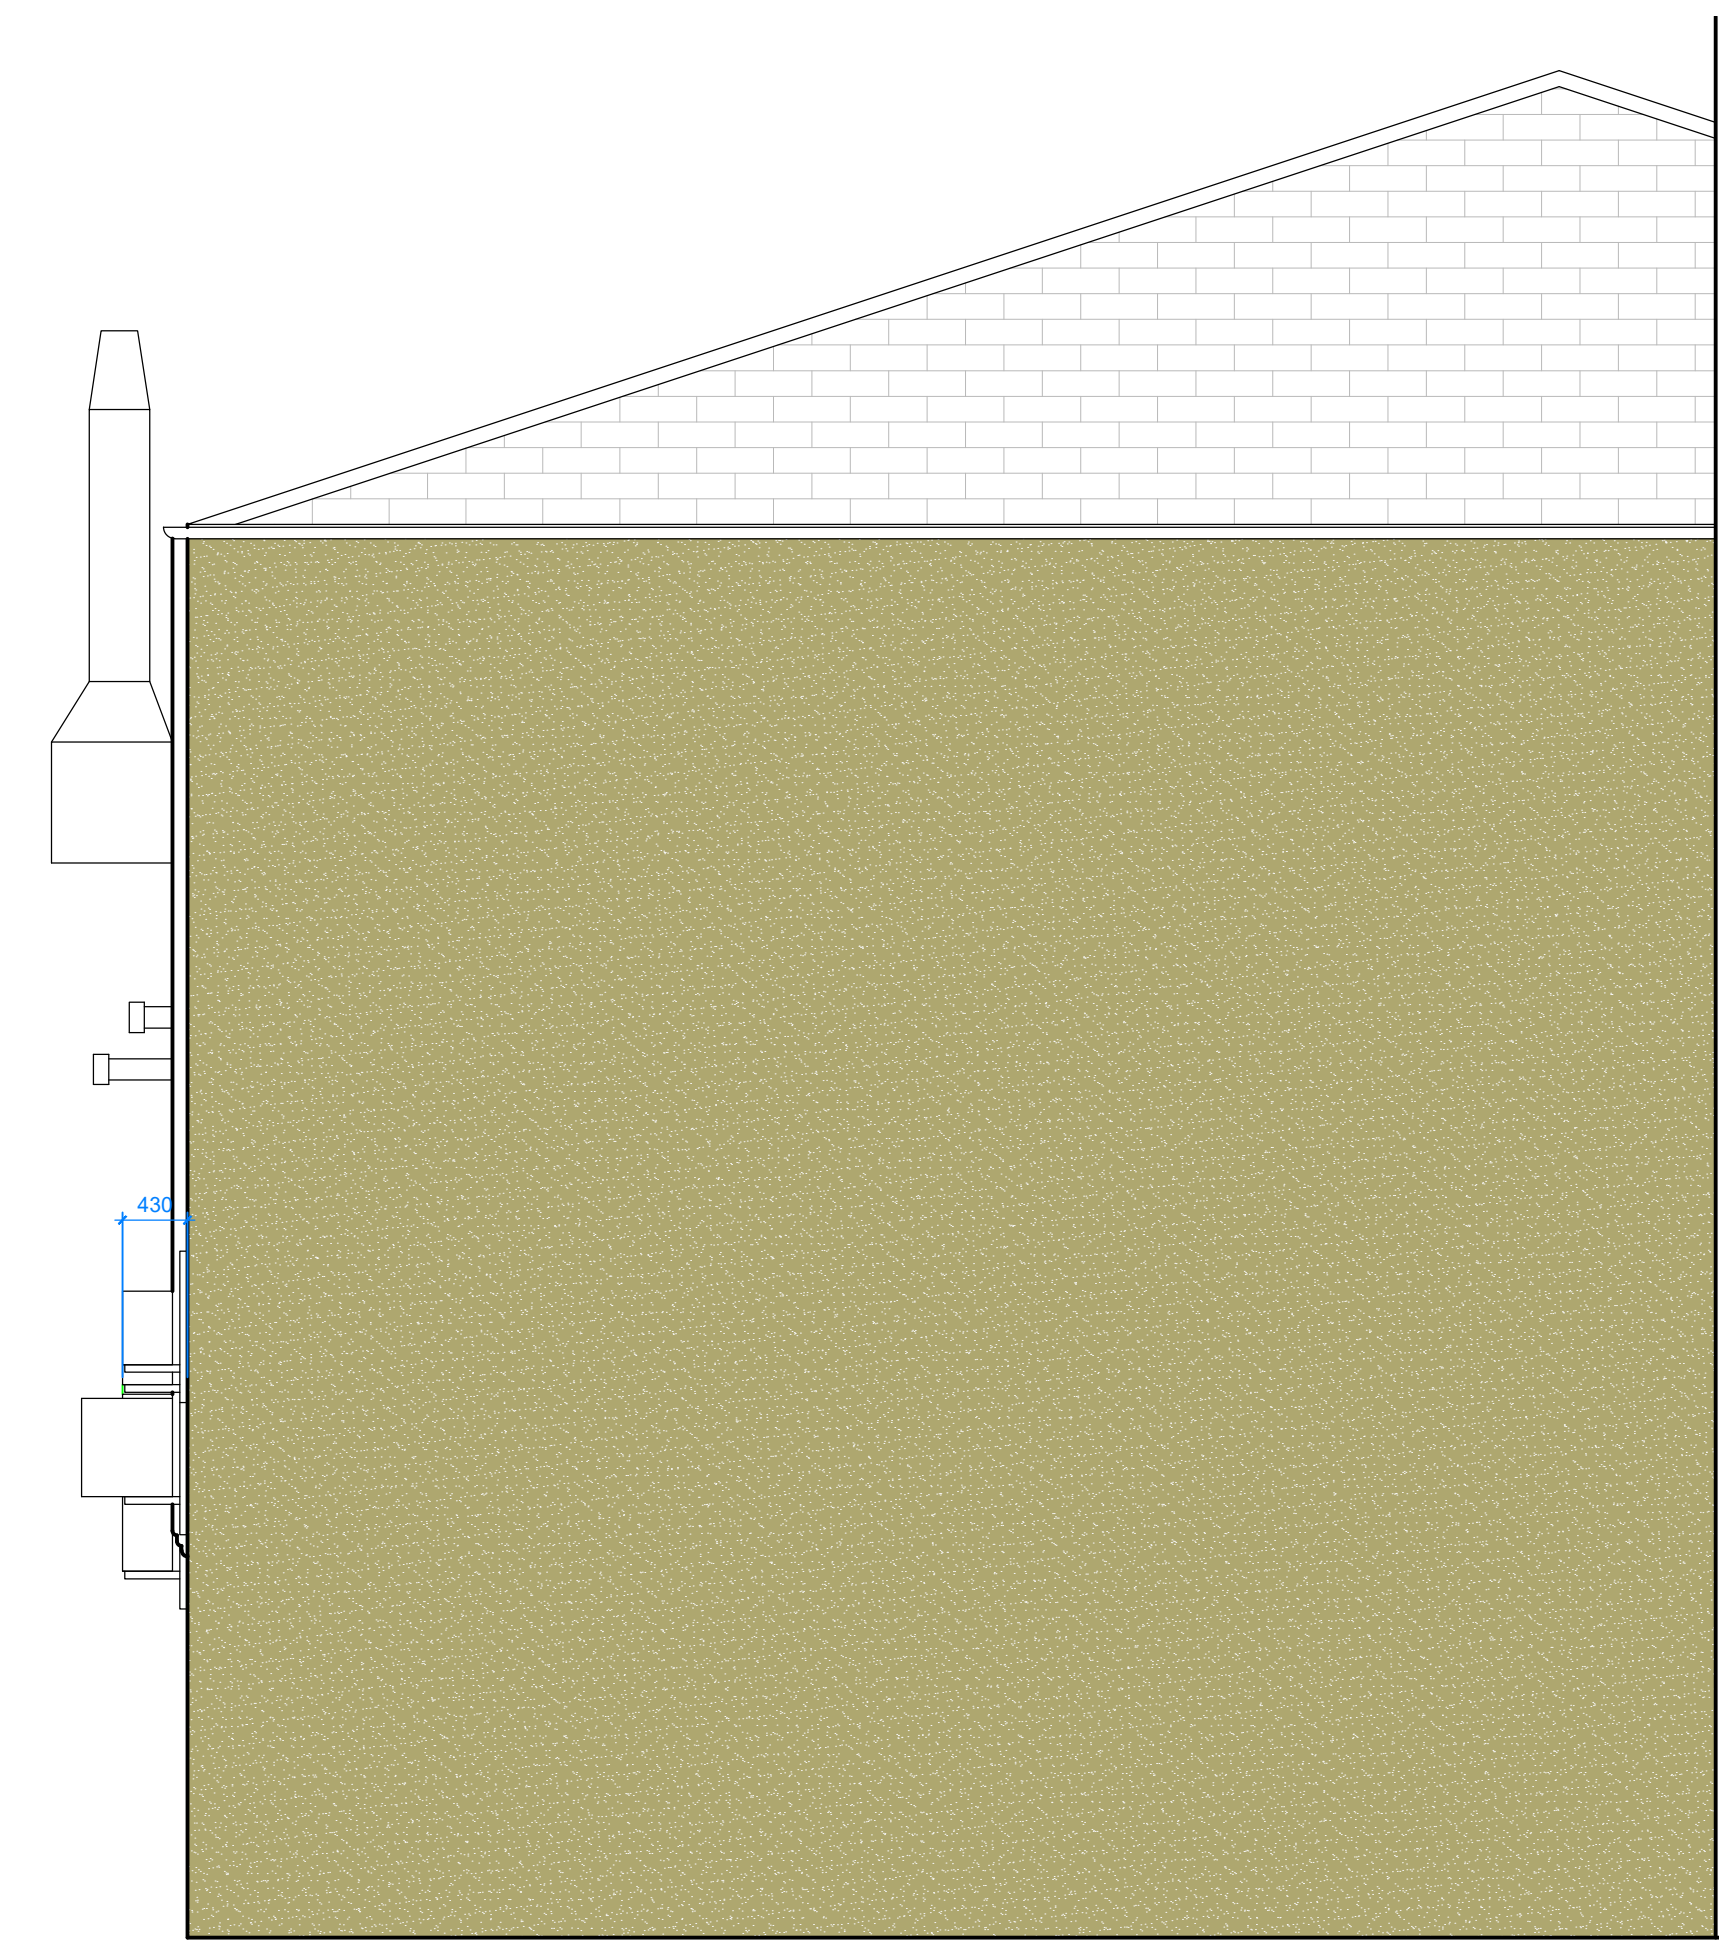

EXISTING ELEVATION A
Scale 1:20

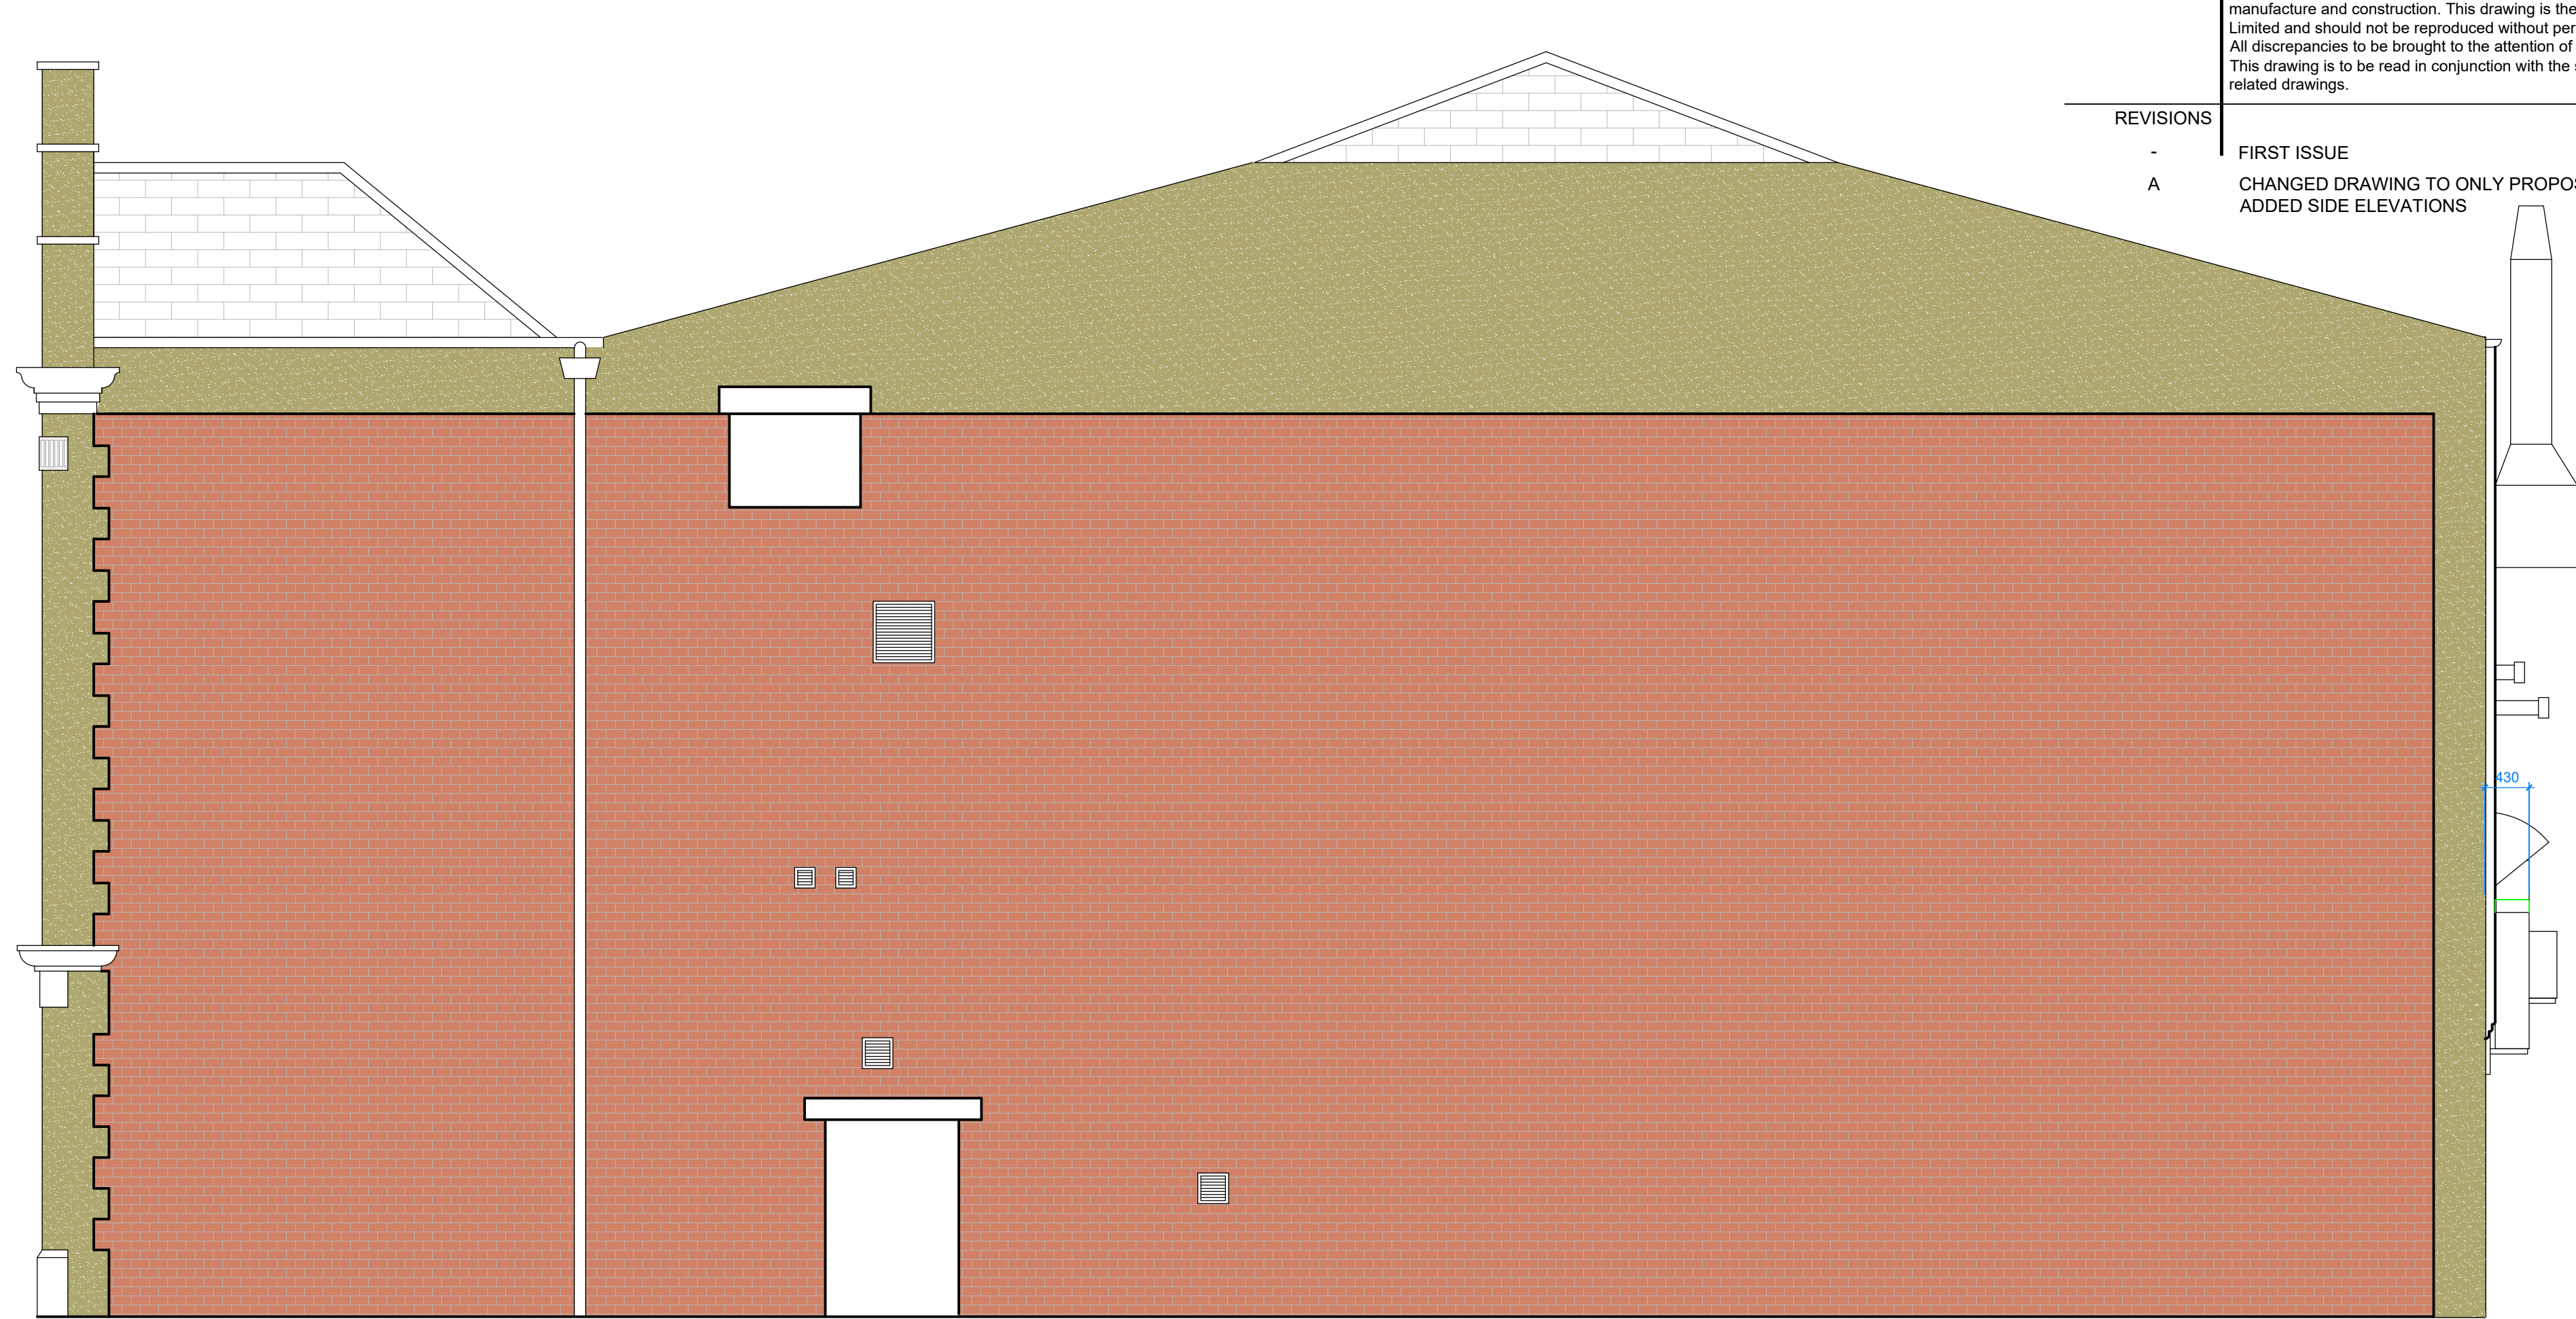



EXISTING ELEVATION C
Scale 1:20

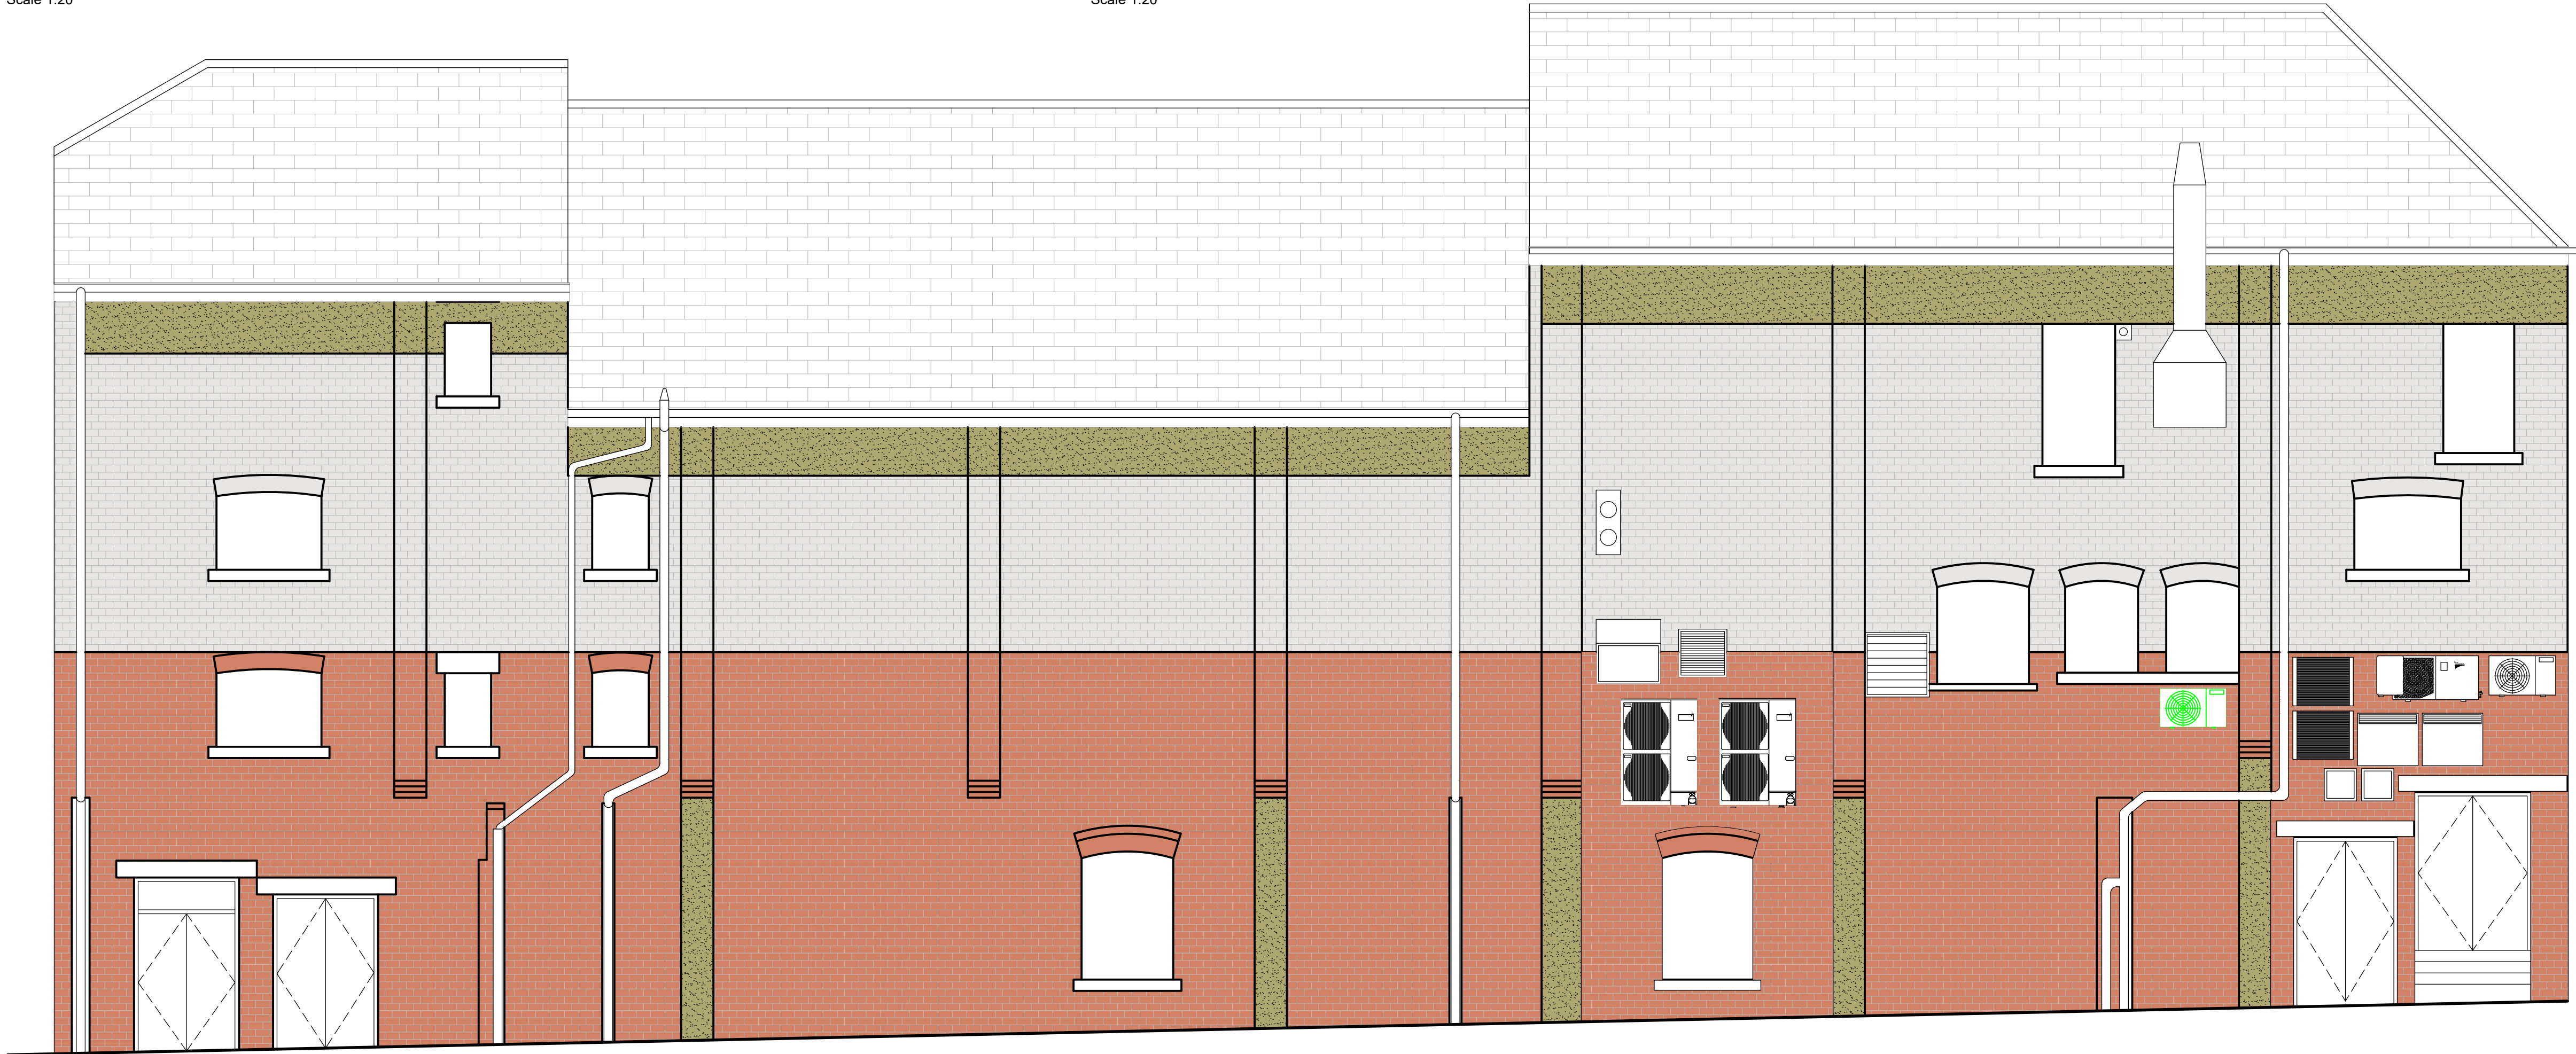

EXISTING ELEVATION B
Scale 1:20

Do not scale from this drawing. All dimensions to be checked on site prior to manufacture and construction. This drawing is the property of Harrison Ince Holdings Limited and should not be reproduced without permission.
All discrepancies to be brought to the attention of the architect immediately.
This drawing is to be read in conjunction with the specification / bill of quantities and related drawings.

REVISIONS				
-	FIRST ISSUE		28.03.2024	CG
A	CHANGED DRAWING TO ONLY PROPOSED, ADDED SIDE ELEVATIONS		29.04.2024	CG

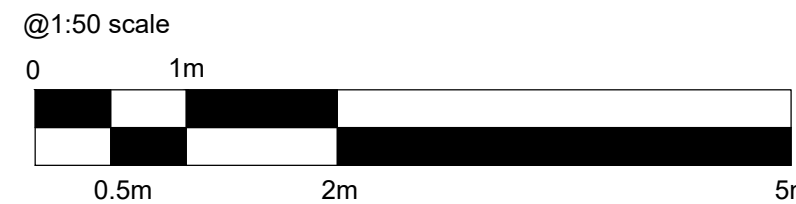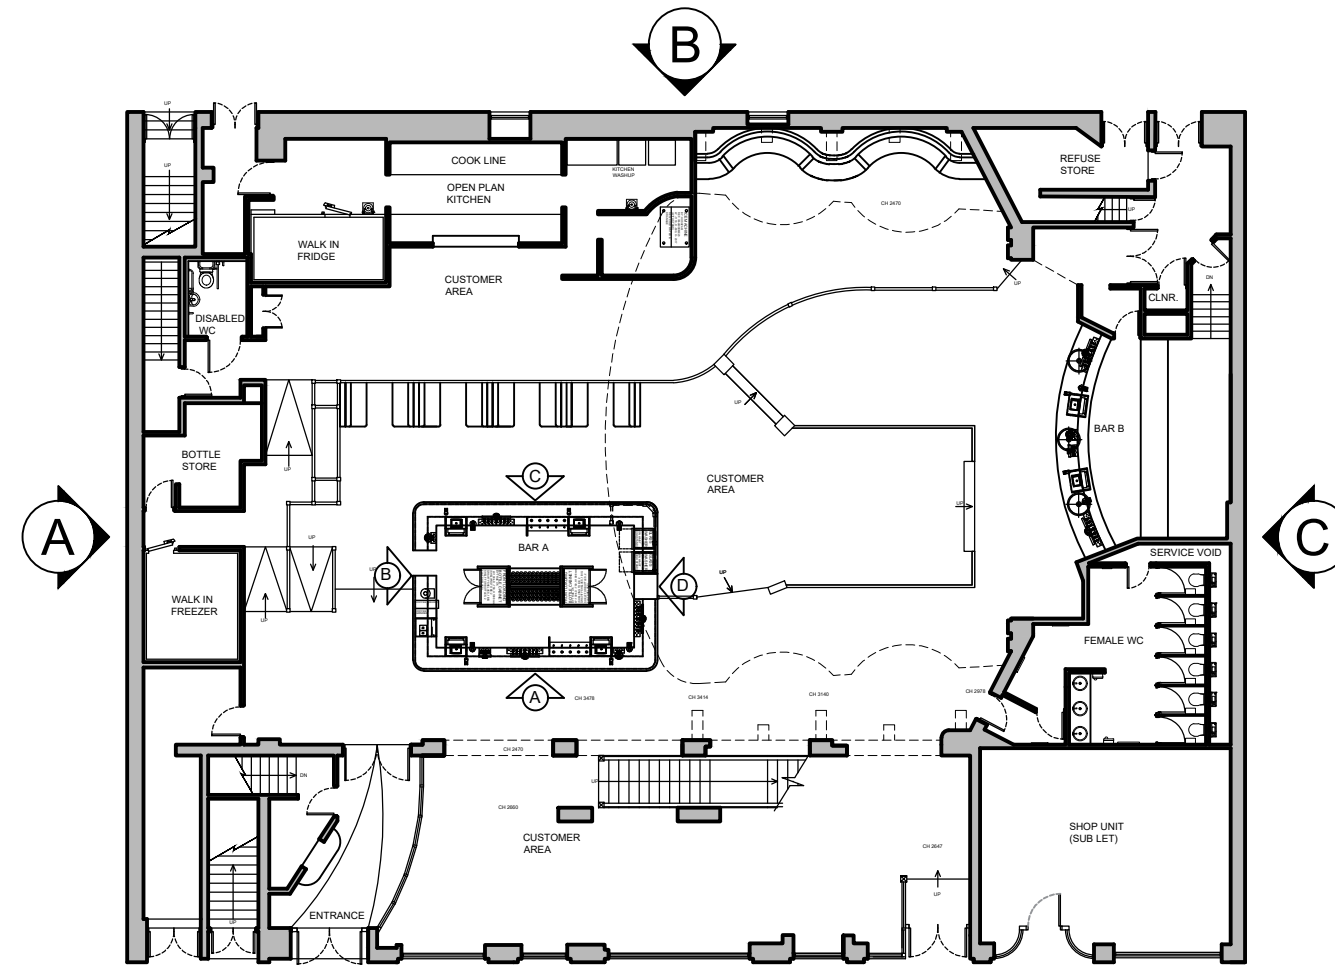

 HARRISON INCE ARCHITECTS INTERIOR DESIGNERS	
CLIENT JD WETHERSPOON PLC	
PROJECT THE ART PICTURE HOUSE 36 HAYMARKET ST, BURY, BL9 0AY	
TITLE PROPOSED REAR AND SIDE ELEVATIONS	
DATE MARCH 2024	SCALE 1:50 @ A1
JOB NO. PN 6264-07	DWG. NO. AV01-A
DRAWN CAD/CG	CHECKED

2-4 LITTLE PETER STREET
BLUN HOUSE
KNOTT MILL
MANCHESTER
M15 4PS
TEL: 0161 236 3650
EMAIL: enquiries@harrison-ince.co.uk