


Ref 008.4 Fence Detail

3025mm Post CTRS.

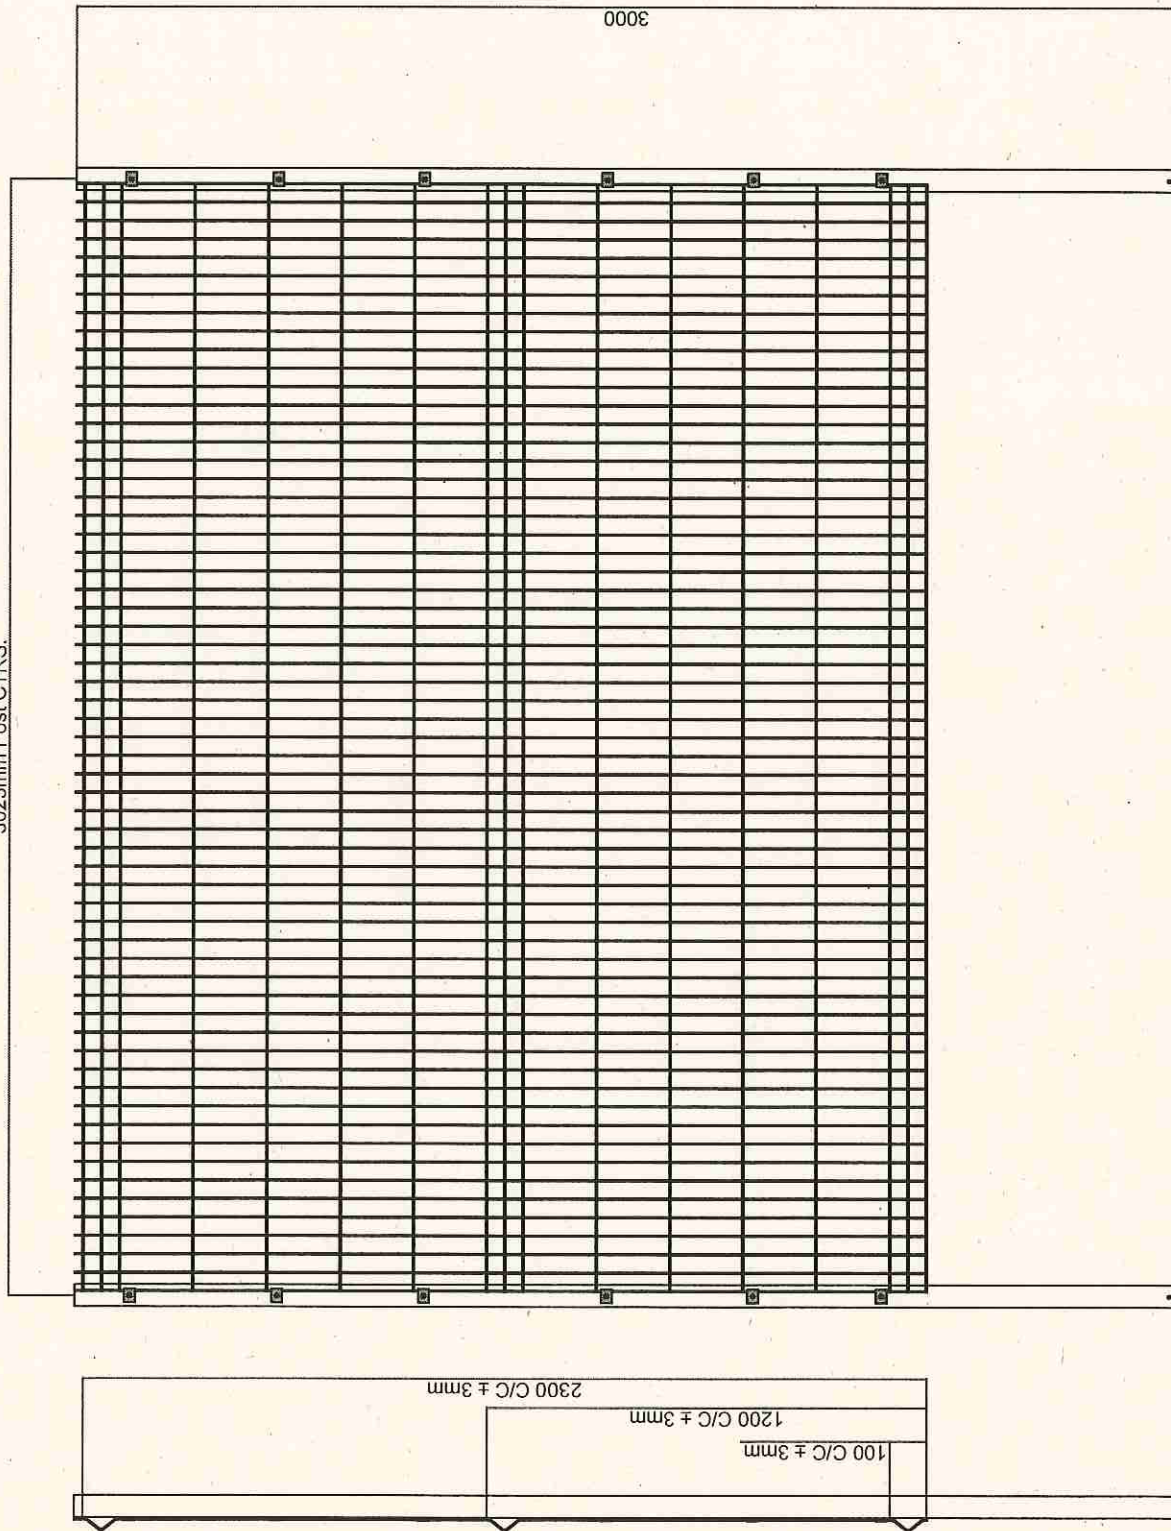

FASTLINE STEEL SERVICES UK LTD		FASTLINE STEEL SERVICES UK LTD Strawberry Lane, Wolverhampton, West Midlands WV13 3PS Tel : 01922 623222 Mob: Email:	
SPECIFICATION: Pre galvanised 'D' Profile mesh Fencing RAL6005 Green		DO NOT SCALE FROM THIS DRAWING ALL DIMENSIONS ARE TO BE CHECKED ON SITE WITH ALLOWANCES FOR TOLERANCES AND VARIATIONS IN MATERIALS. DRAWING DIMENSIONS ARE TO BE USED AND NOT CHECKED WITH DESIGN OFFICE. NONE OF THE WORK CONTENT SHOWN IN THIS DRAWING OR ANY PART THEREOF IS TO BE USED FOR ANY OTHER PROJECT WITHOUT THE WRITTEN CONSENT OF THE AUTHOR. THIS DRAWING IS COPYRIGHT AND REPRODUCTION SHOULD BE COPIED OR REPRODUCED WITHOUT THE WRITTEN CONSENT OF THE AUTHOR.	
PROJECT REF:		DESCRIPTION: 3D- 2.33 Bay Details	
STATUS: Reference		DRAWING FRAMES:	
DATE:	SCALE: N.T.S.	DRAWN:	CHECK:
REV:		REV:	