


THIS DRAWING IS PROTECTED BY COPYRIGHT AND MUST NOT BE COPIED OR REPRODUCED WITHOUT THE WRITTEN CONSENT OF RGP PARTNERSHIP LIMITED. NO DIMENSIONS ARE TO BE SCALED FROM THIS DRAWING. ALL DIMENSIONS AND SIZES TO BE CHECKED ON SITE. NORTH POINTS SHOWN ARE INDICATIVE. ©


SITE SPECIFIC HAZARDS

IN ACCORDANCE WITH THE REQUIREMENTS OF THE CDM REGULATIONS 2015 THE FOLLOWING SIGNIFICANT RESIDUAL HAZARDS HAVE NOT BEEN DESIGNED OUT OF THIS PROJECT AND MUST BE TAKEN INTO CONSIDERATION BY CONTRACTORS PLANNING TO UNDERTAKE THE WORKS SHOWN ON THIS DRAWING:

SCALE 1:500
0m 5 10 15 20 25 30

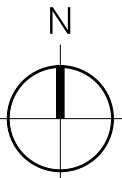

- DISMANTLE 2 STOREY CAR PARK DECK
- REMOVE EXTERNAL PLANT BUILDINGS 1 TO 4 INCLUDING PLANT COMPOUND

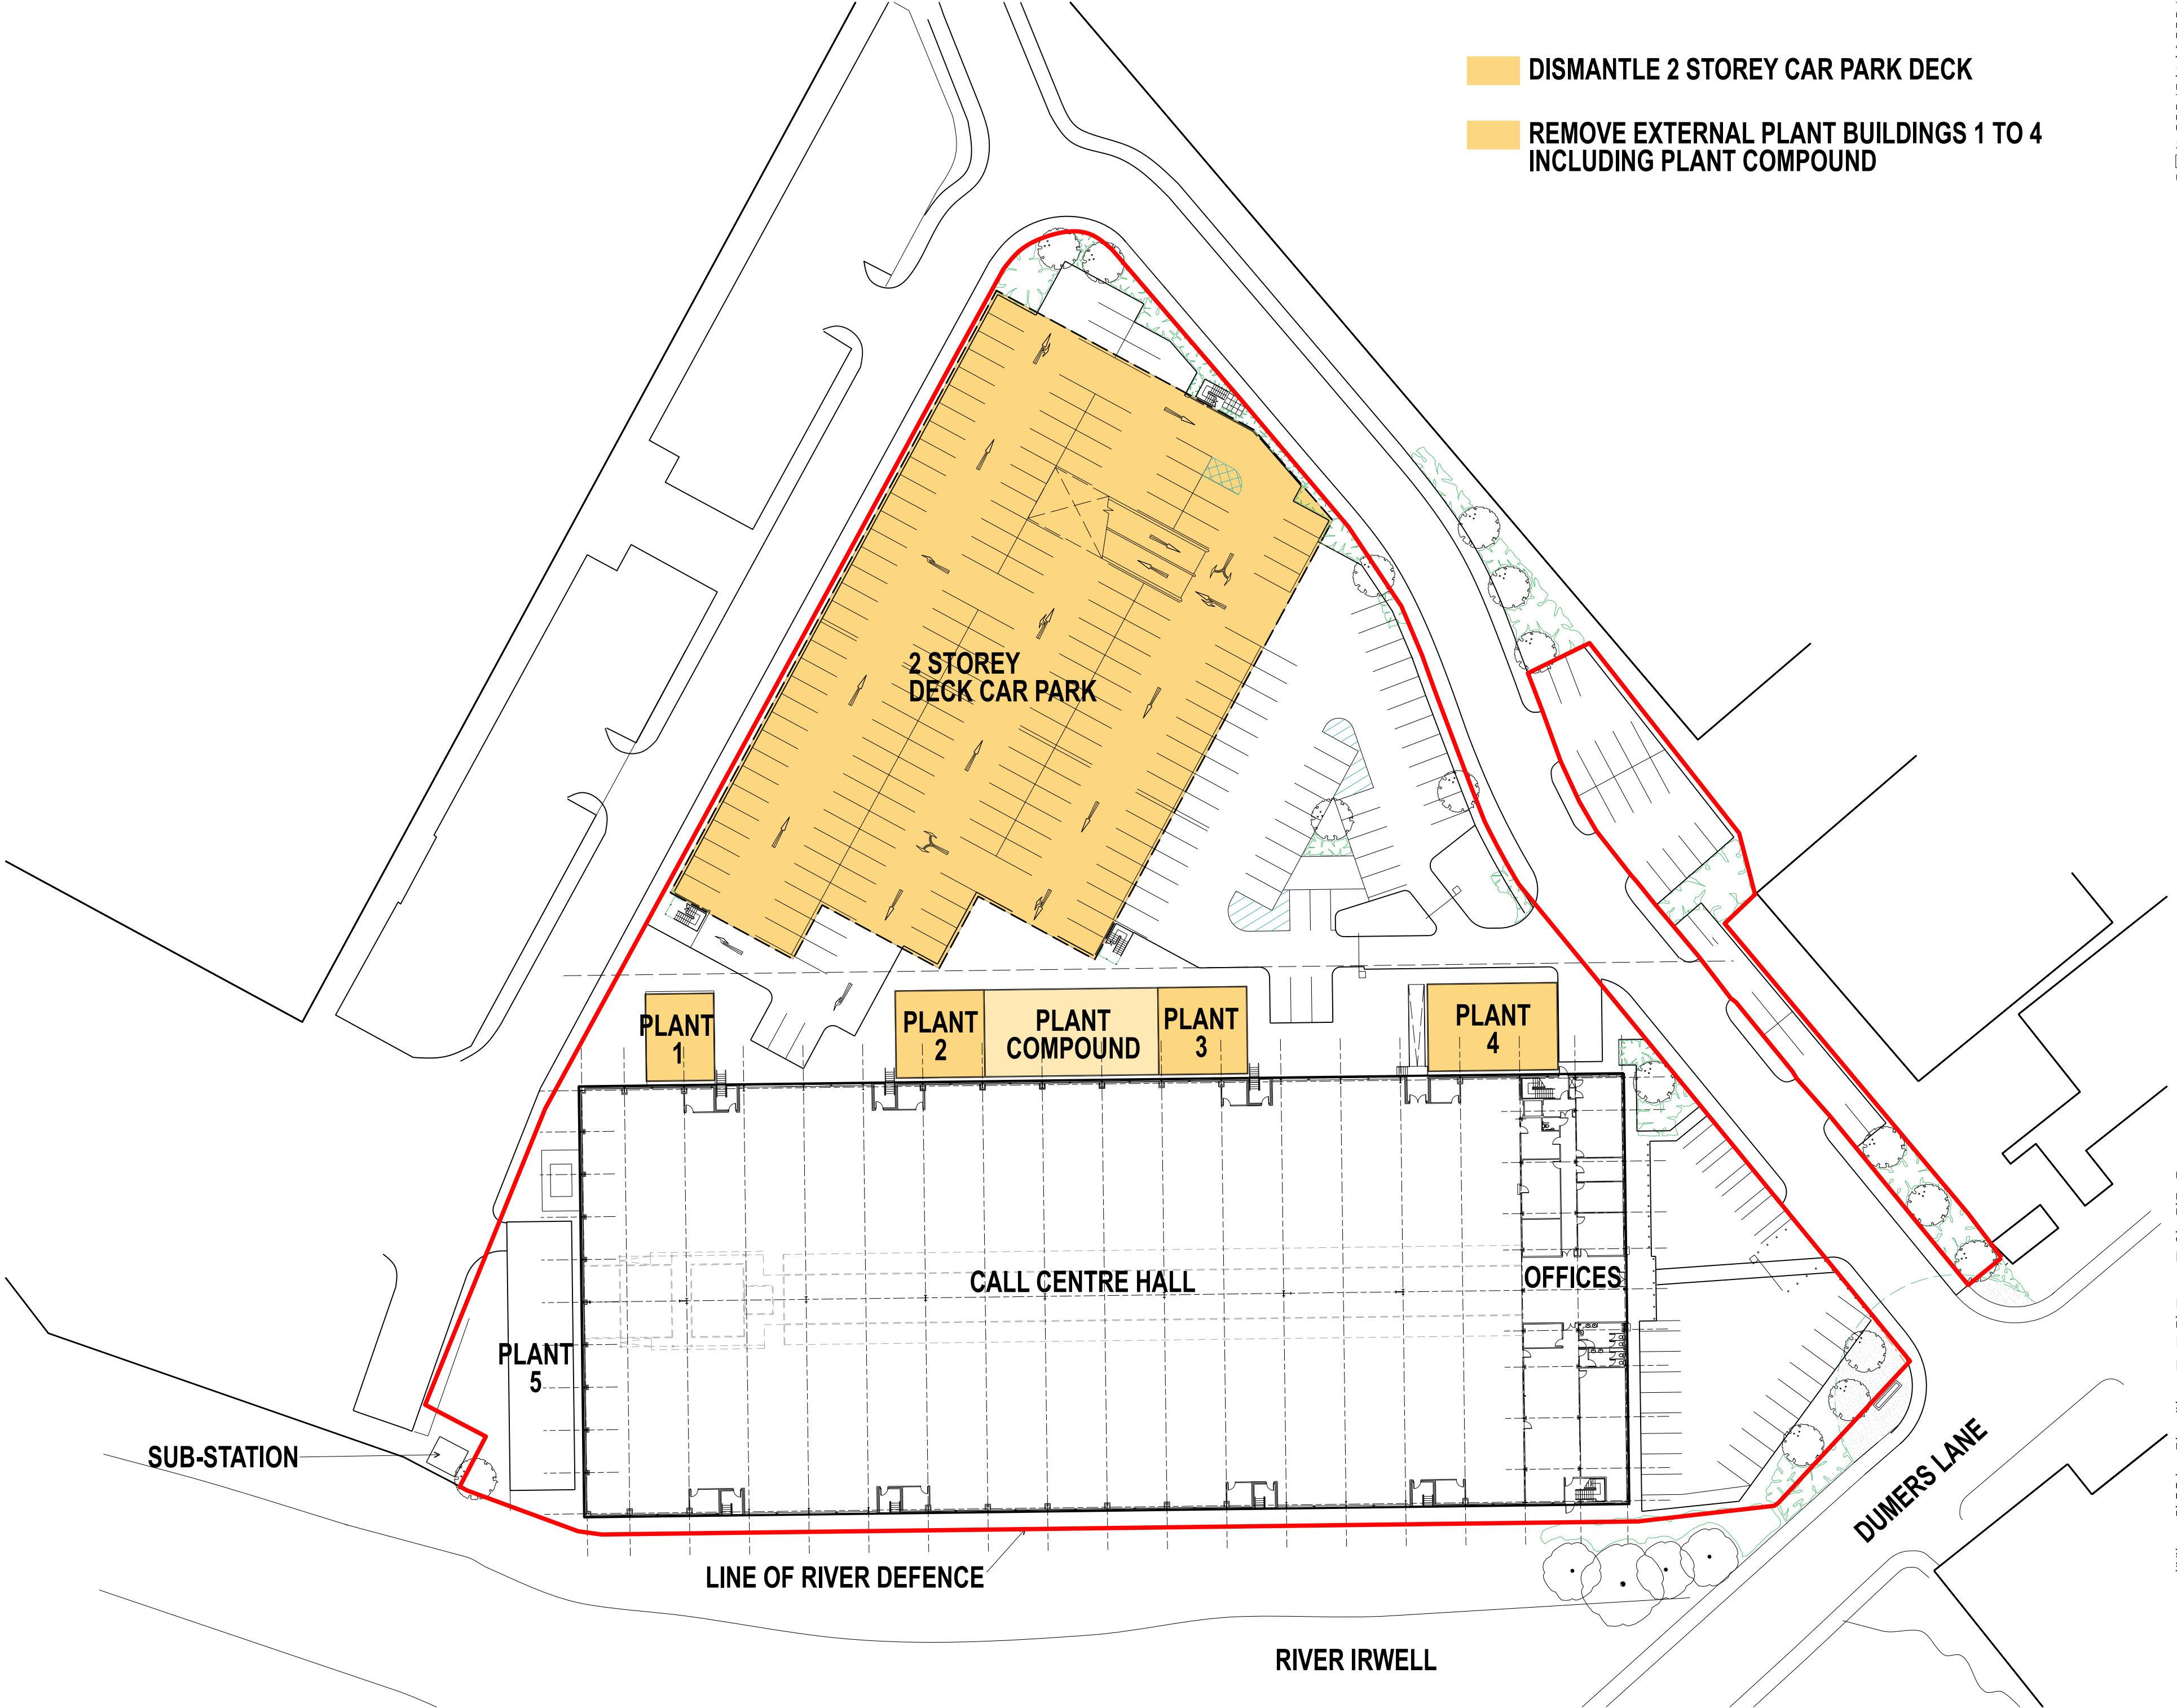

REV.B 23.06.22	DRAWING ORIENTATED NORTH	NE
REV.A 15.06.22	PLANT BUILDING 5 RE-INSTATED	
REV.	DATE	NOTES

CLIENT / PROJECT
DUMERS LANE LTD / DWYER PROPERTY
FORMER CALL CENTRE
DUMERS LANE, BURY
DRAWING TITLE
EXISTING SITE
DEMOLITION PLAN

STATUS FOR INFORMATION

DATE	DRAWN	SCALE @ A2
31.05.22	NE	1:500

PROJECT NUMBER	UNIT / BLOCK	CI / SFB CODE	TYPE & NUMBER	REVISION LETTER
----------------	--------------	---------------	---------------	-----------------

DRAWING NO.	DE	L01	B
-------------	----	-----	---

Site Location Plans	L	GA Plans	P	Elevations	E
Sections	S	Details	D	Prefix: Colour	C

THE RATCLIFFE GROVES PARTNERSHIP

MANCHESTER
105 MANCHESTER ROAD
BURY LANCASHIRE BL9 0TD
T. 0161 797 6000 E. manchester@rgp.co.uk
www.rgp.co.uk

LONDON
19 BEDFORD ROW
LONDON WC1R 4EB
T. 020 7600 6666 E. london@rgp.co.uk

