

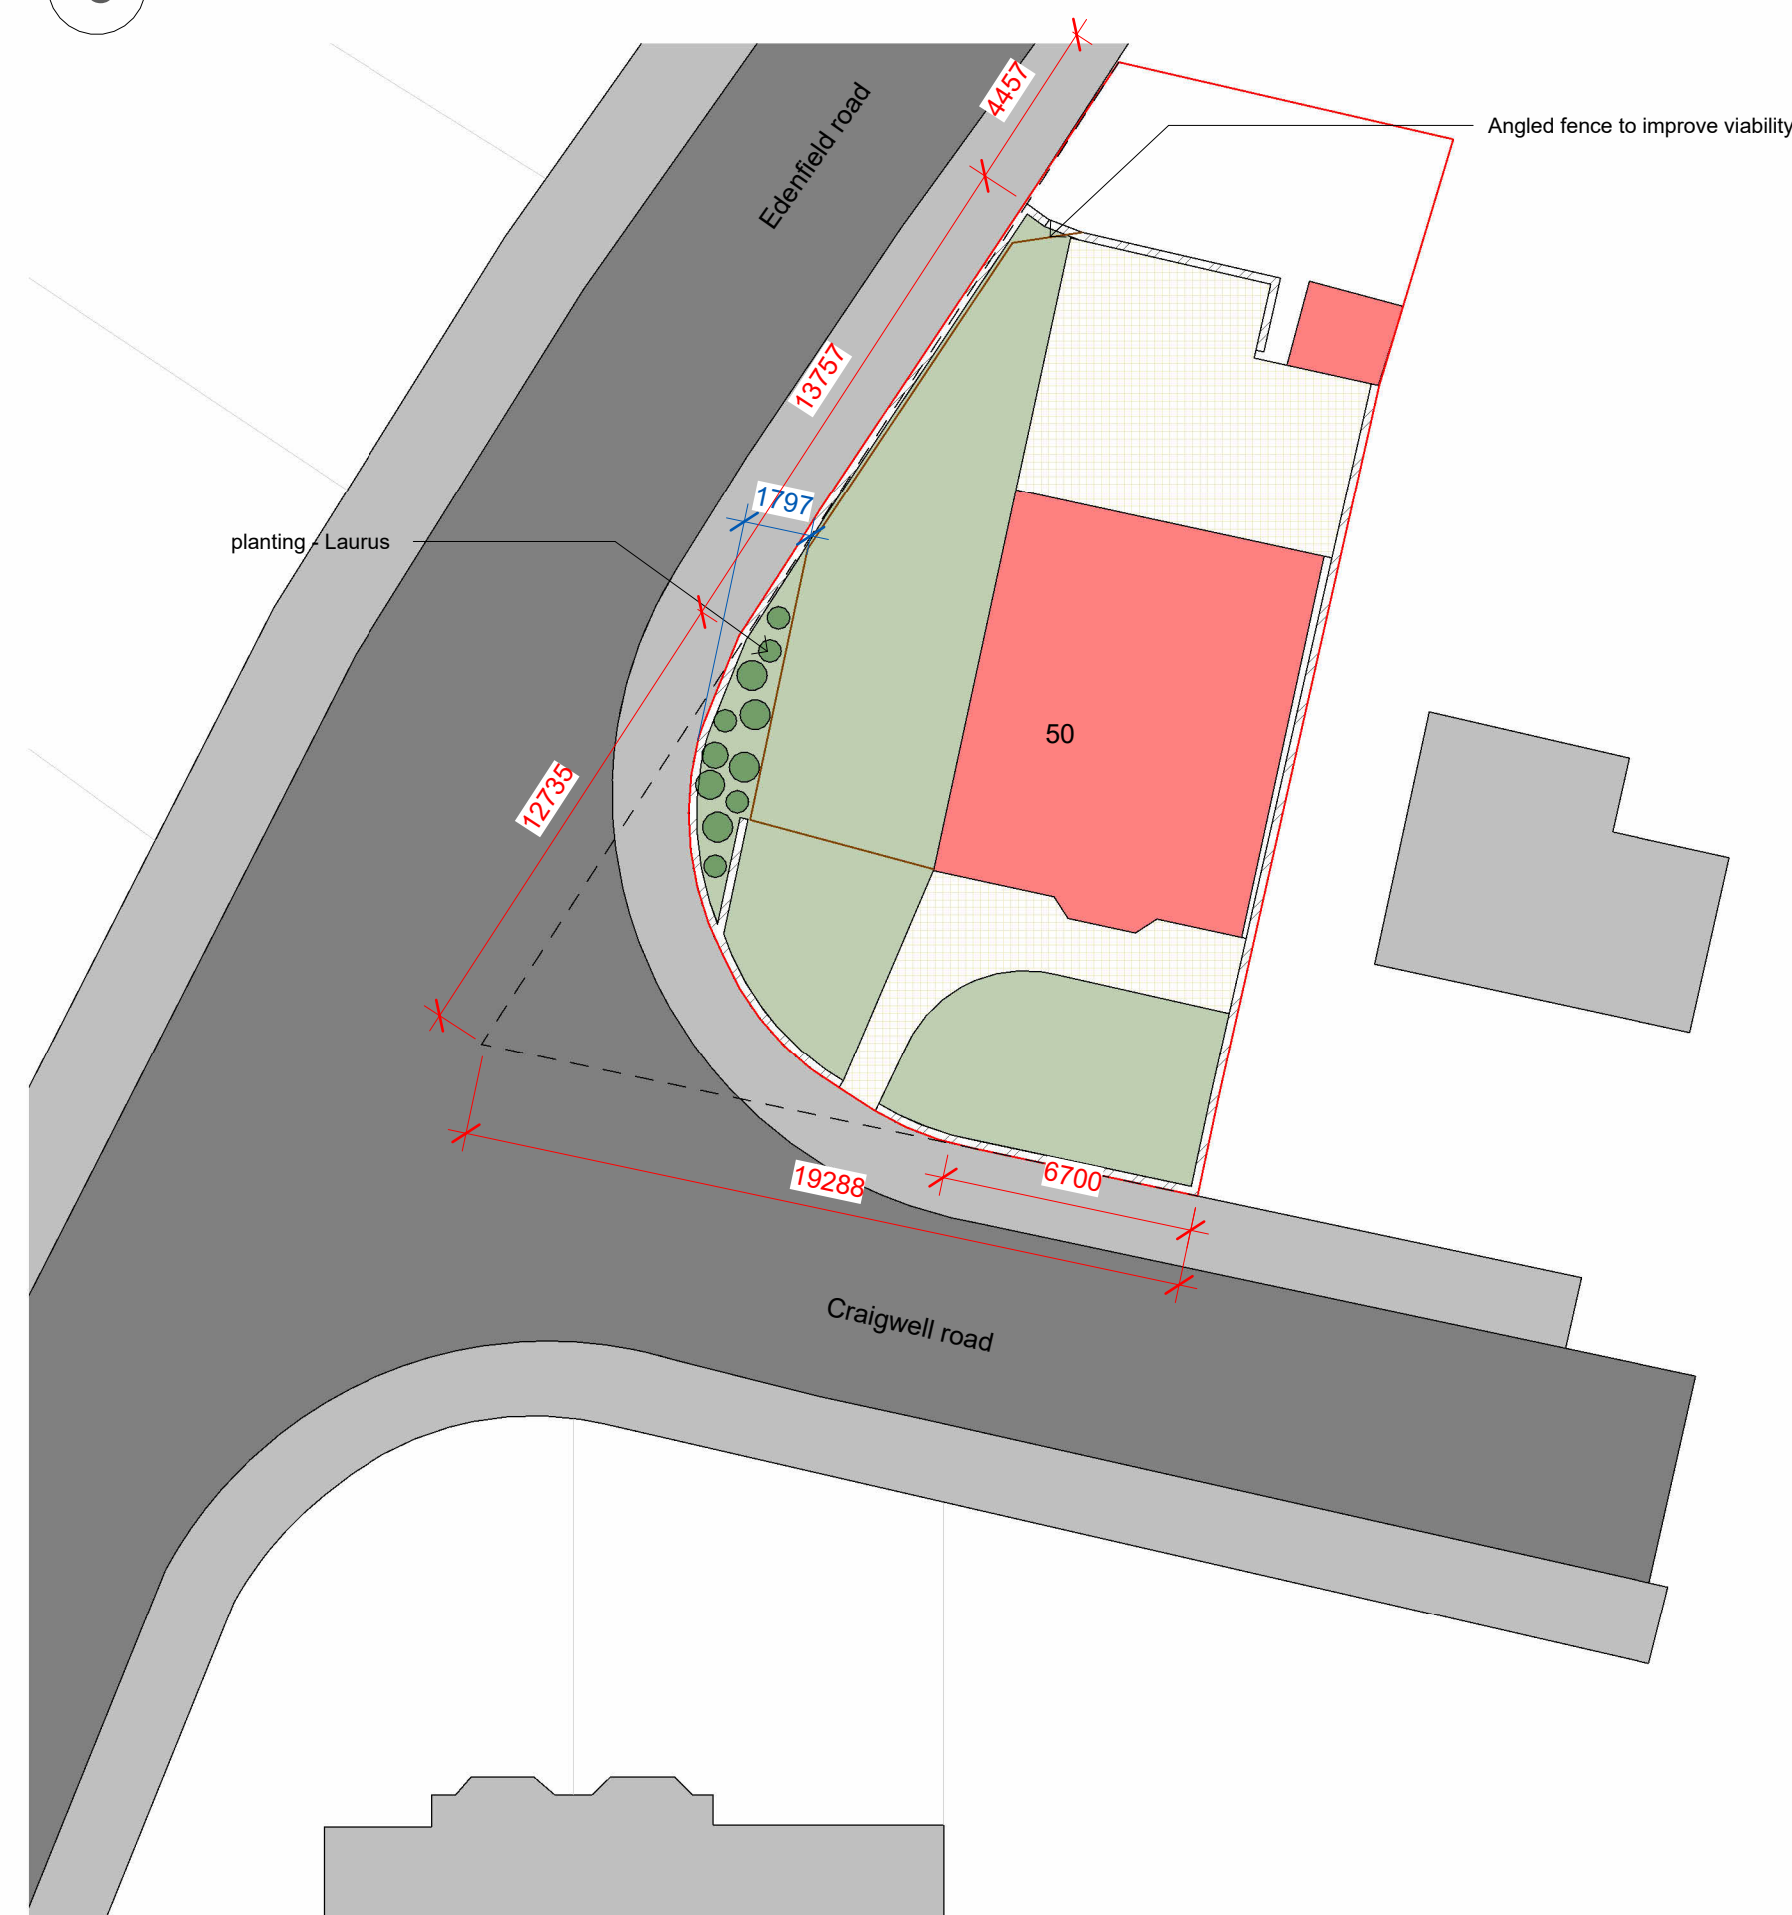



4	Lowered Fence to 1.2m	04/09/2026	CB
3	Added Dims	22/07/2026	CB
2	Planning - Revised	10/07/2026	JB
1	Pre App Meeting	17/04/2026	CB
No.	Description	Date	Initial

PROJECT			
50 Craigwell Road			
TITLE			
Existing and Proposed			
STATUS			
DESIGN			
DRAWN BY		DATE	
CB		15/01/2026	
		SCALE (@ A1)	
		1 : 200	
PROJECT NUMBER		DRAWING NUMBER	
GSS25094.6		OP1	
			REV
			4
			
www.goldsketch.co.uk		info@goldsketch.co.uk	
		0161 792 9595	
NOTES © COPYRIGHT - ALL RIGHTS RESERVED. THIS DRAWING MAY NOT BE REPRODUCED WITHOUT PRIOR WRITTEN CONSENT. DRAWINGS TO BE USED FOR THE STATUS INDICATED ONLY. ALL DIMENSIONS AND SETTING OUT DETAILS ARE CHECKED AND CONFIRMED ON SITE. 