



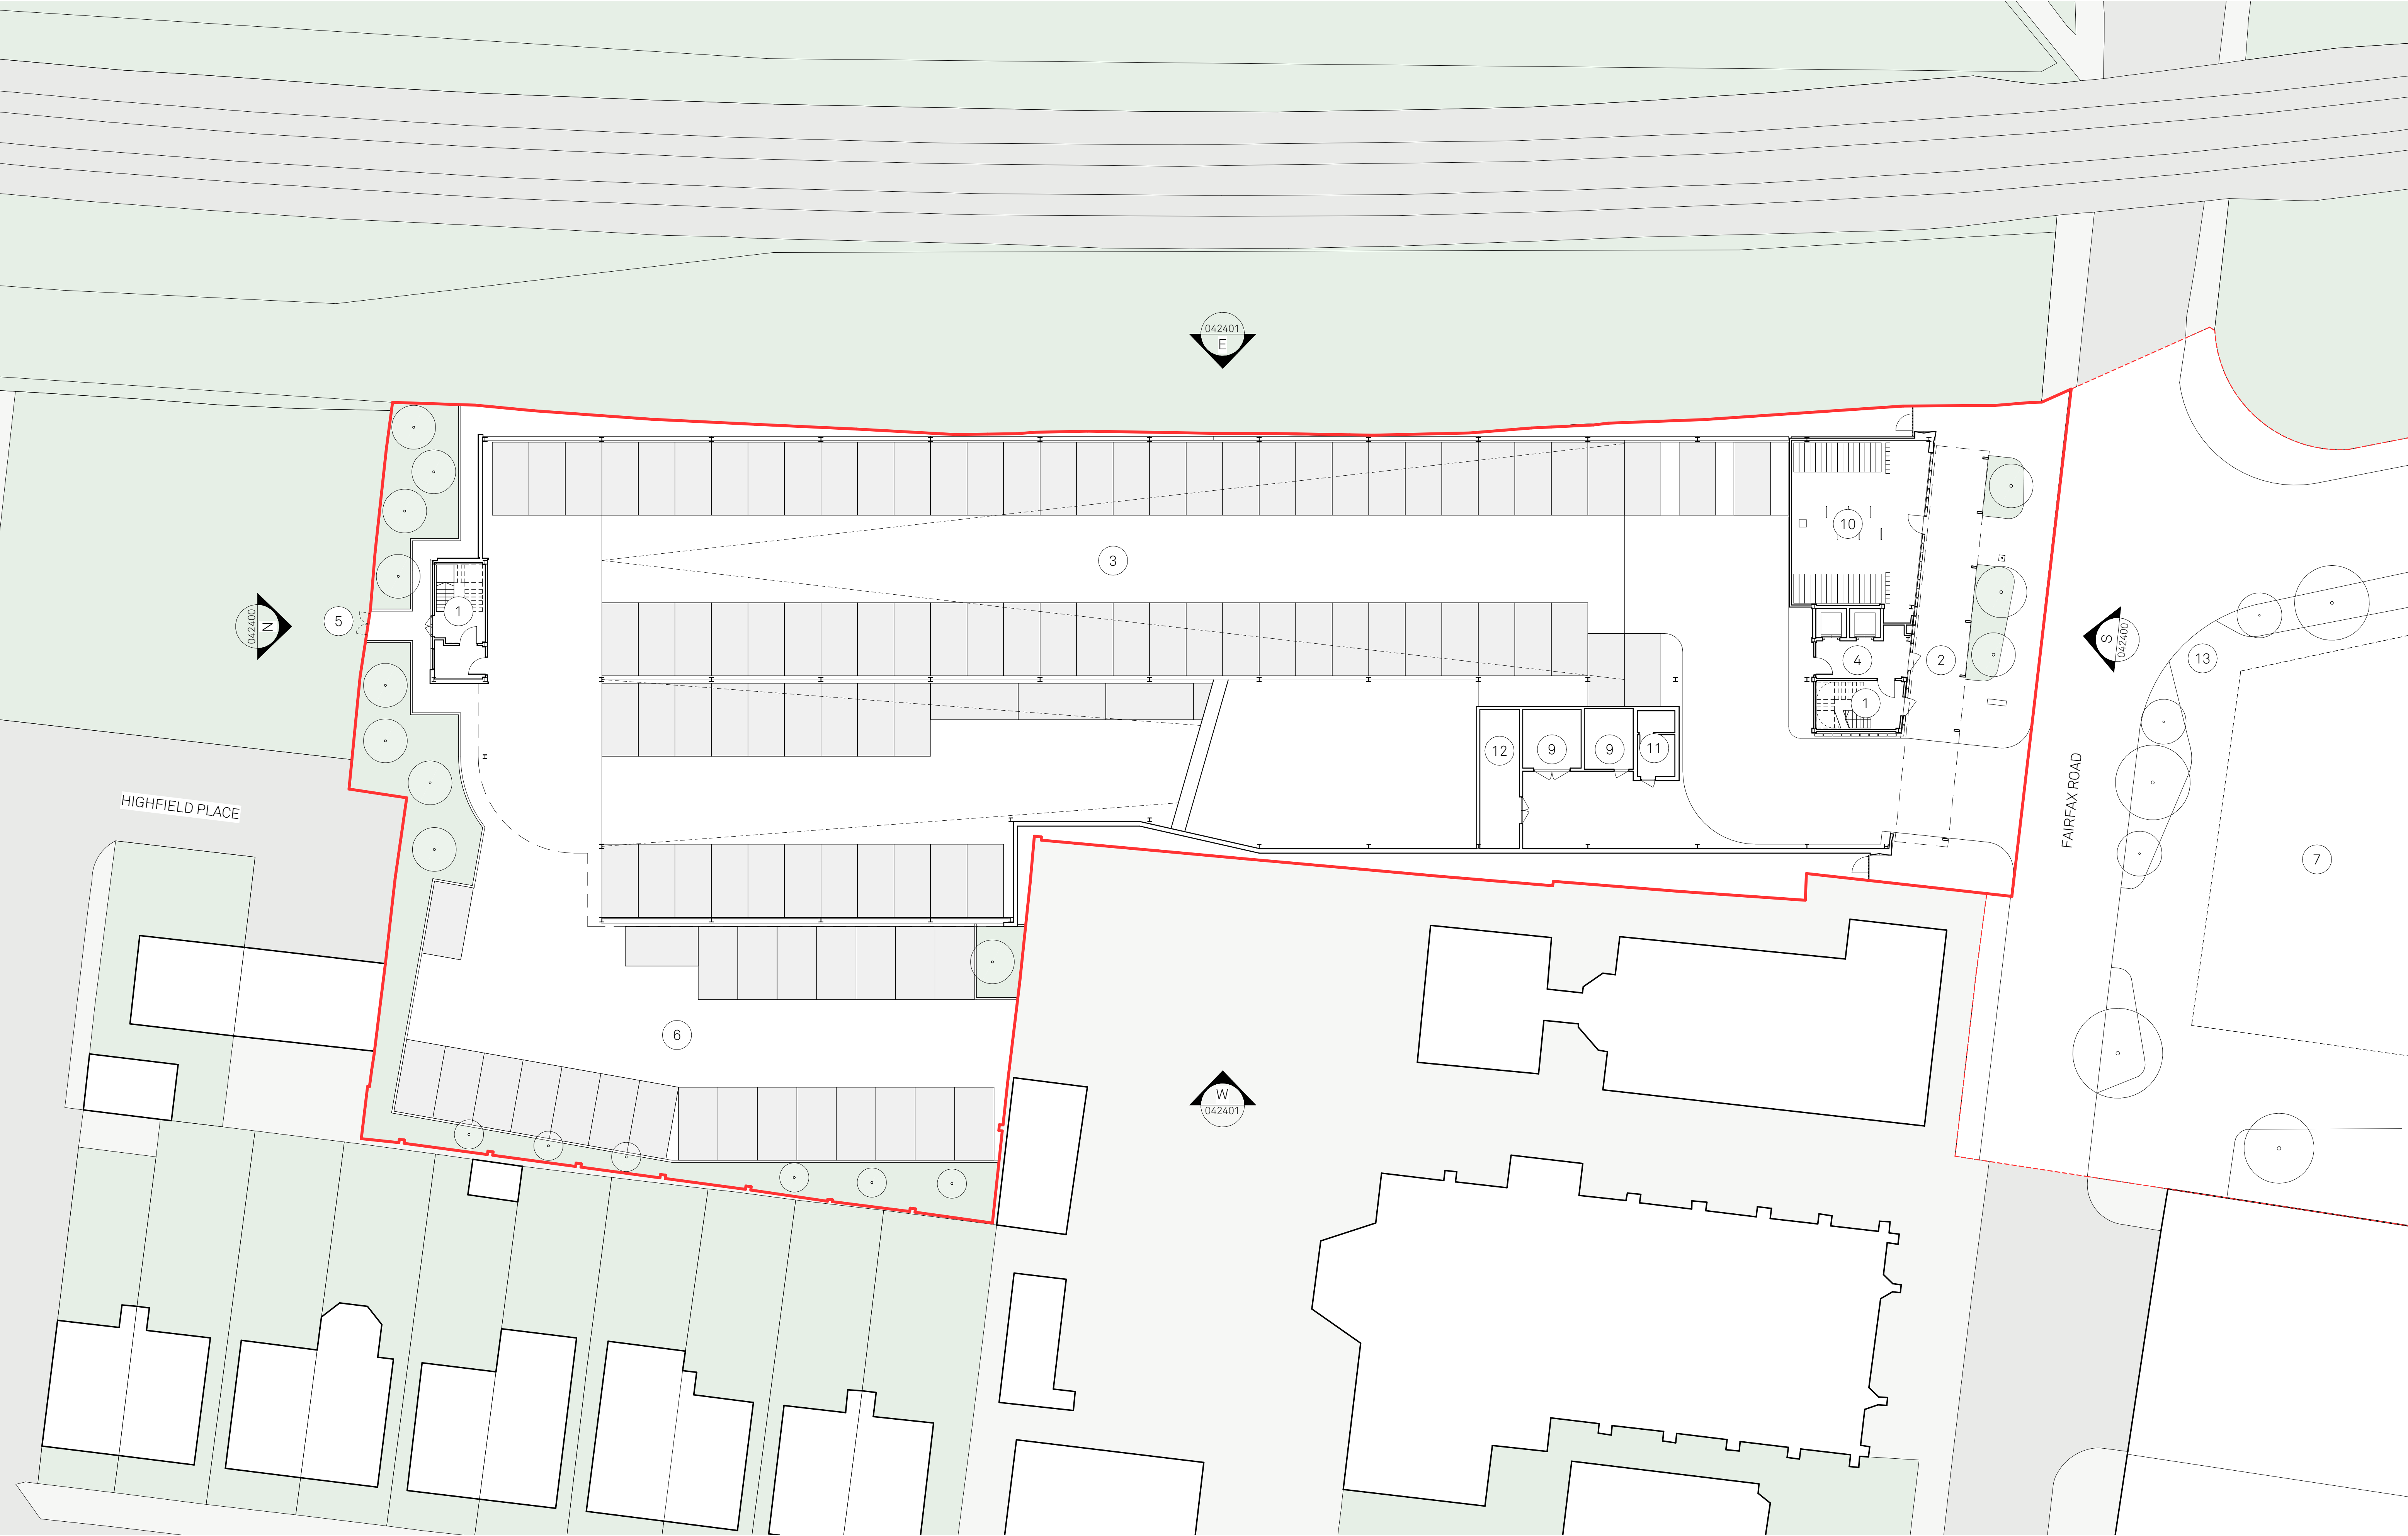

Notes

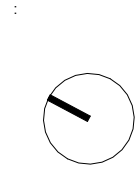

Site boundary
In abeyance

1 Core
2 Travel Hub entrance
3 Car parking

4 Lift lobby
5 New gate in external boundary treatment. For emergency egress and fire fighting access

6 External car parking
7 Plot F Residential block (outline application)

8 Tramline
9 Plant room
10 Cycle Hub

11 Staff room
12 Storage
13 Indicative landscaping to Outlined Application

14 Flat roof timber canopy with exposed timber columns and beams.

15 Lift overrun

Project
Prestwich Village Travel Hub

Drawn
ER

Details

06/09/2024 - Application Section 96A (Non Material Amendment)

Title
Ground floor GA plan

Checked:
JC

Status:
S2

Drawn No:
17300-JMA-P1-00-D-A-022400

Rev:
P00

Scale:
1:200 @ A1

Jon Matthews Architects

Union, 2-10 Albert Square, Manchester, M2 6LW

0161 974 3690

Copyright of this drawing is vested in Jon Matthews Architects and it must not be copied or reproduced without written consent. Figured dimensions only are to be taken from this drawing. Do not scale from this drawing. For full company disclosure please visit www.jonmatthewsarchitects.com