



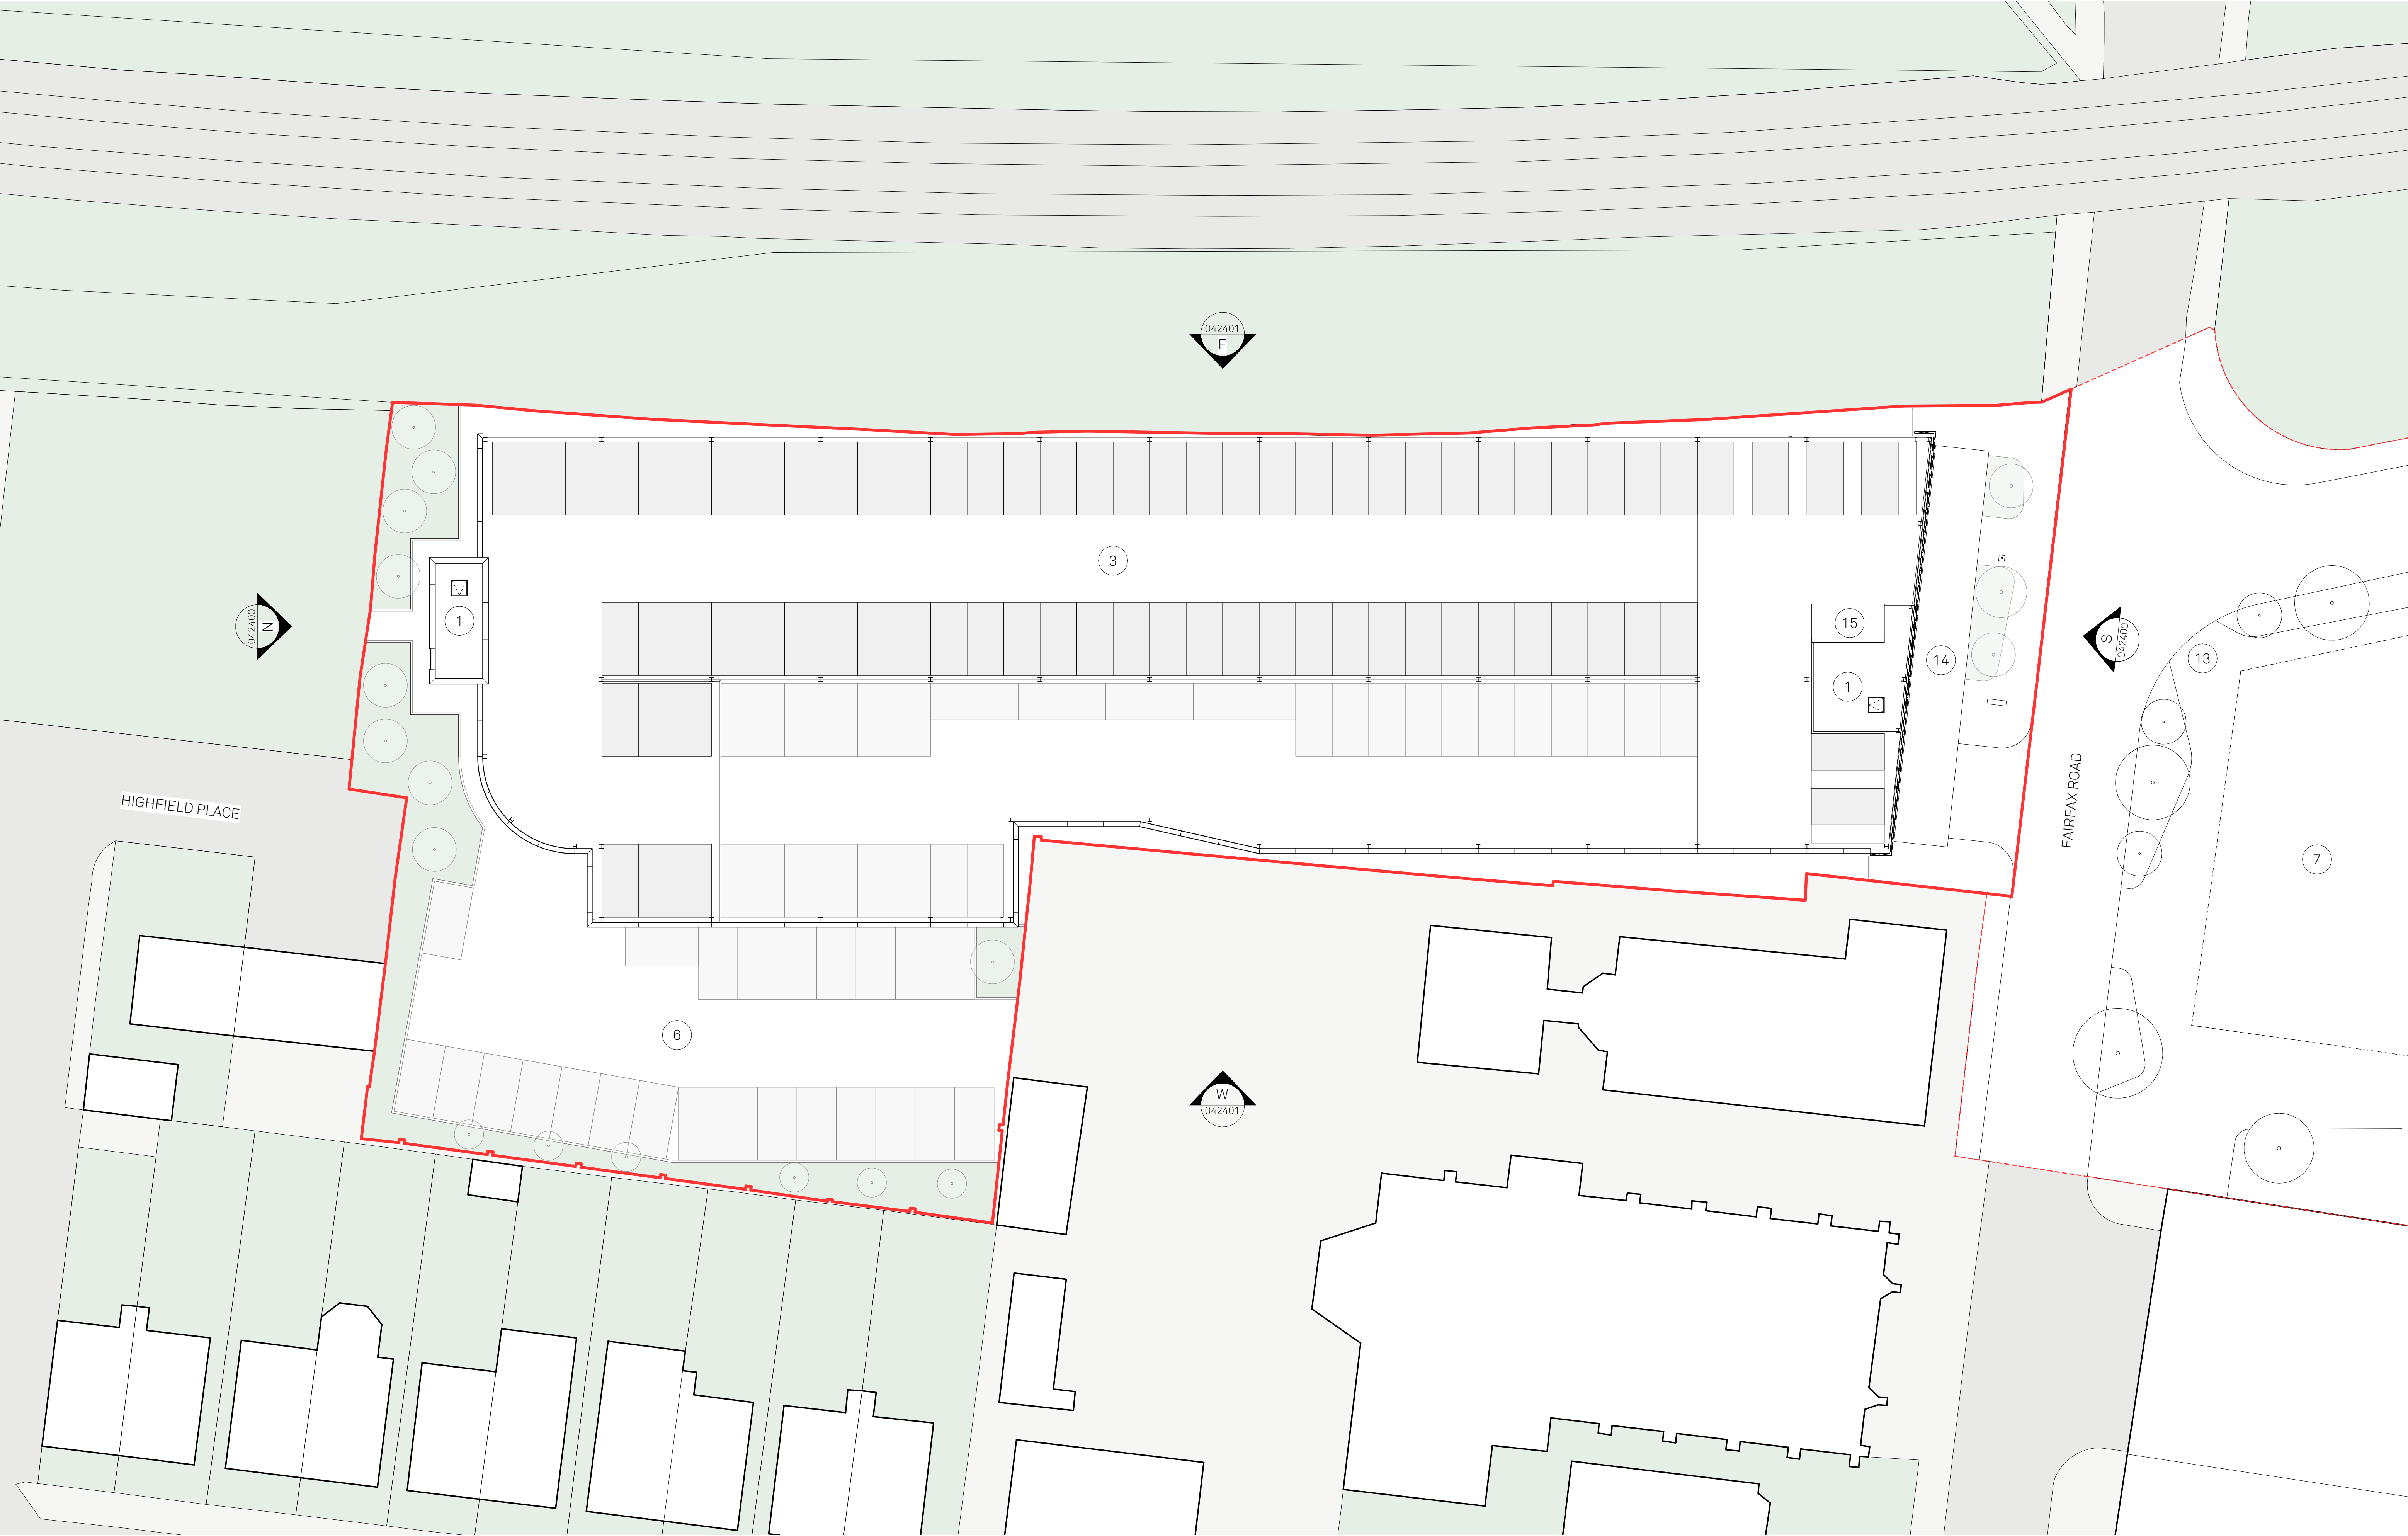

Notes

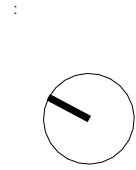

- Site boundary
- In abeyance

- 1 Core
- 2 Travel Hub entrance
- 3 Car parking
- 4 Lift lobby
- 5 New gate in external boundary treatment. For emergency egress and fire fighting access
- 6 External car parking
- 7 Plot F Residential block (outline application)
- 8 Tramline
- 9 Plant room
- 10 Cycle Hub
- 11 Staff room
- 12 Storage
- 13 Indicative landscaping to Outlined Application
- 14 Flat roof timber canopy with exposed timber columns and beams.
- 15 Lift overrun

Project		Title		Scale:	
Prestwich Village Travel Hub		Roof GA plan		1:200 @ A1	
Drawn	Checked:	Status:	Drawing No:	Rev:	
ER	JC	S2	17300-JMA-P1-RF-D-A-022410	P00	
Details					
06/09/2024 - Application Section 96A (Non Material Amendment)					

Jon Matthews Architects

Union, 2-10 Albert Square, Manchester, M2 6LW

0161 974 3690

Copyright of this drawing is vested in Jon Matthews Architects and it must not be copied or reproduced without written consent. Figured dimensions only are to be taken from this drawing. Do not scale from this drawing. For full company disclosure please visit www.jonmatthewsarchitects.com