




1 Level 0 - Proposed
1 : 50

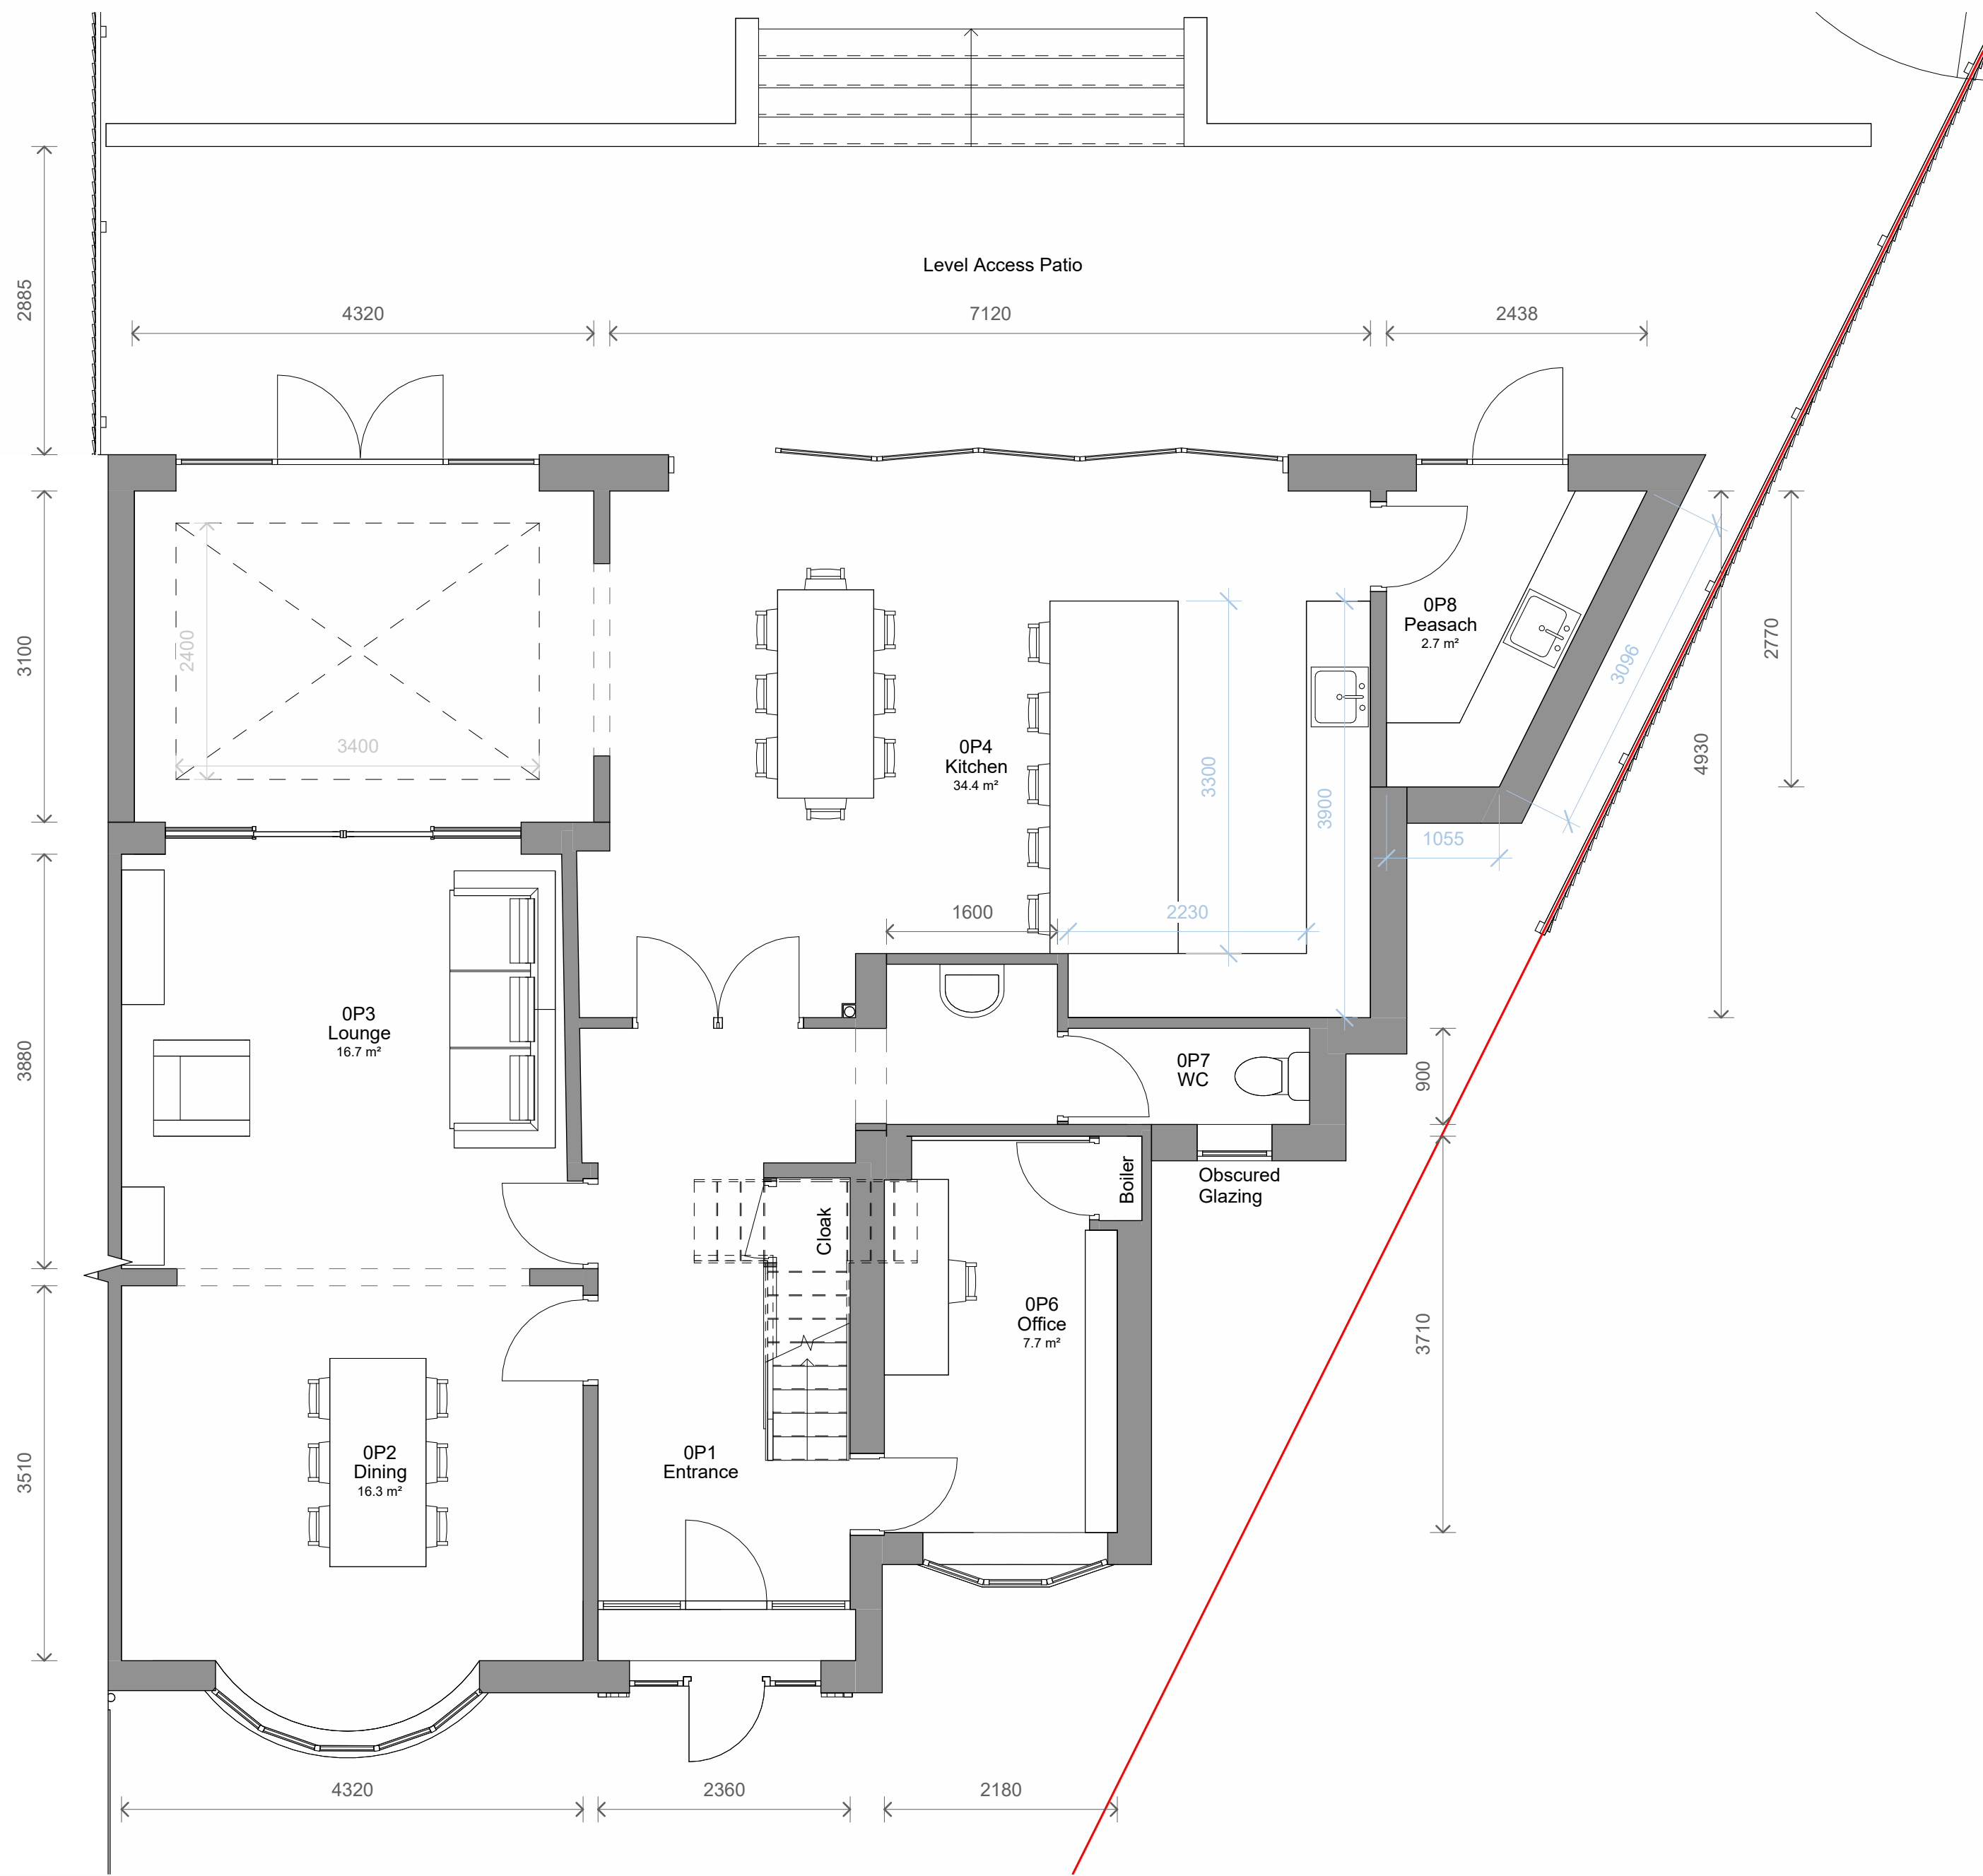

2 Level 1 - Proposed
1 : 50

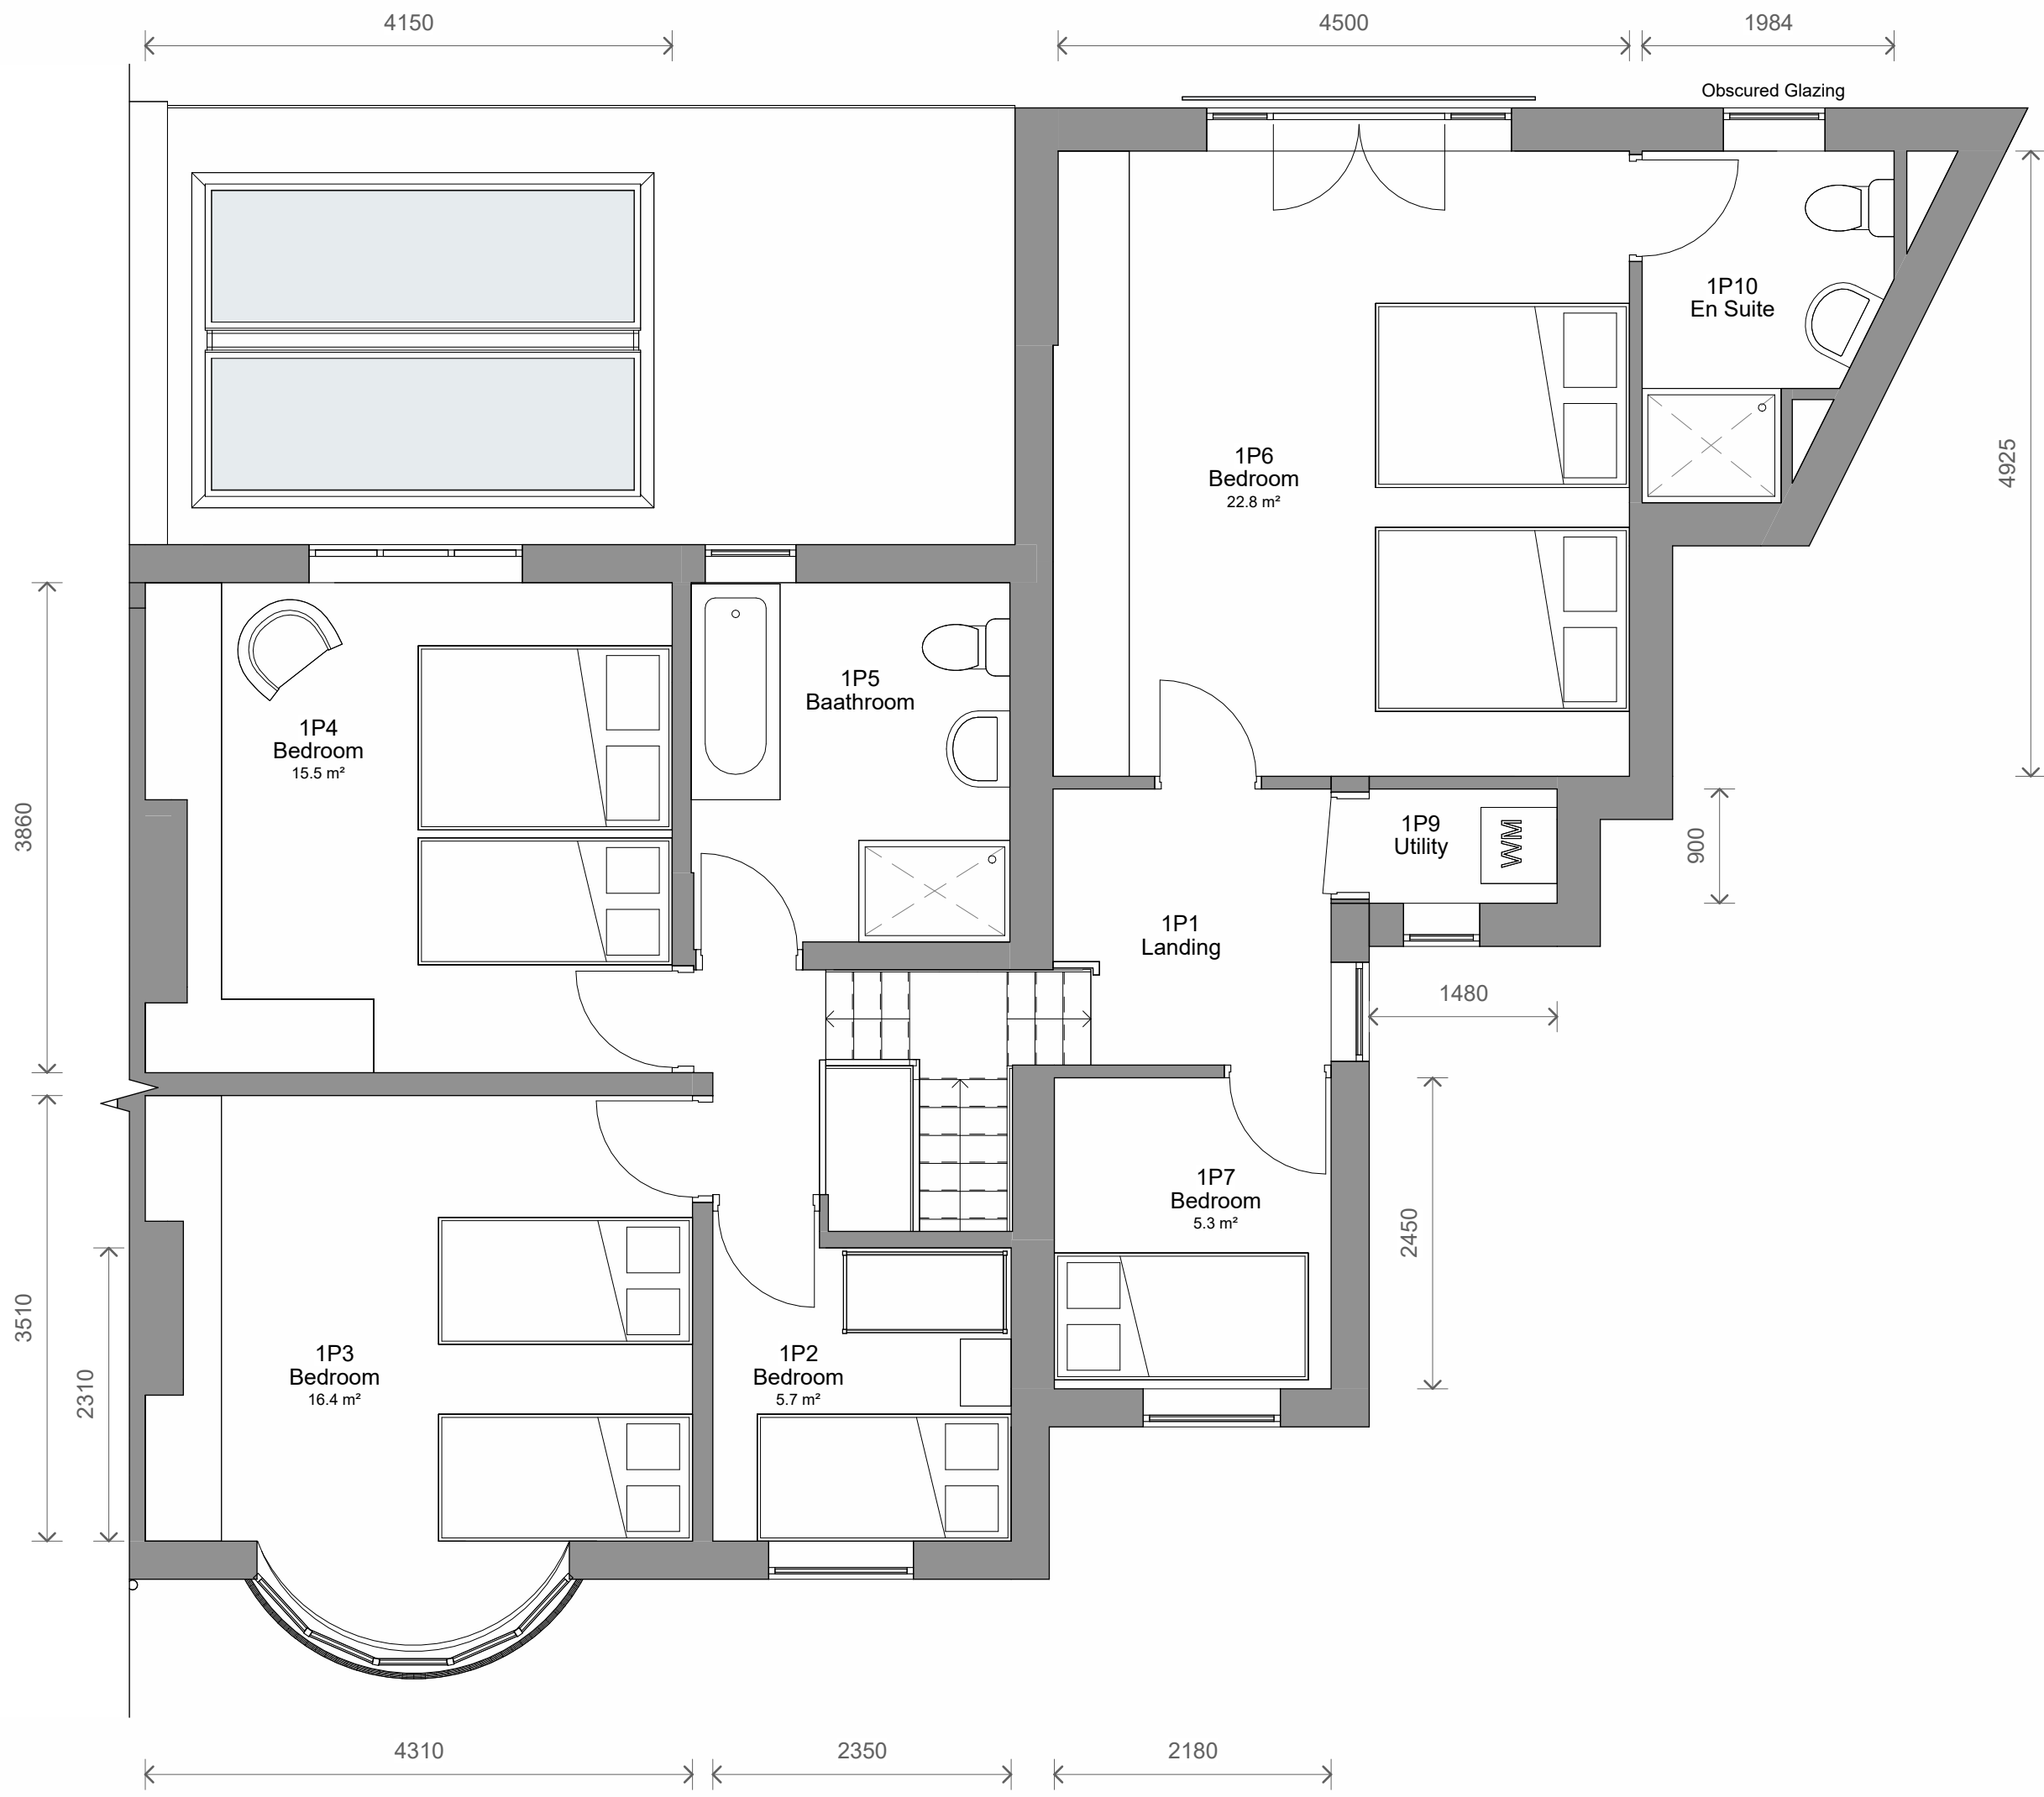

3 Front - Proposed
1 : 100

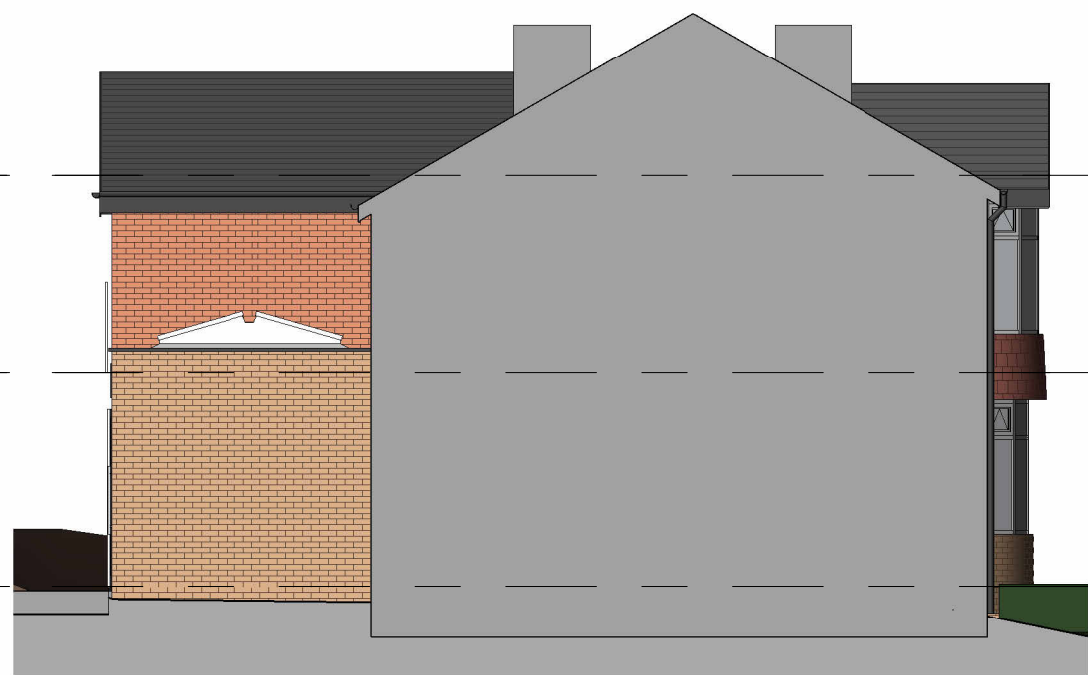

4 Left Side - Proposed
1 : 100



5 Rear - Proposed
1 : 100



6 Right Side - Proposed
1 : 100

1	Revised Design	26/09/2024	CB
No.	Description	Date	Initial

PROJECT		14 Woodhill Grove	
TITLE			
Proposed Plans and Elevations			
STATUS			
DESIGN			
DRAWN BY		DATE	SCALE (@ A1)
CB		15/07/2024	As indicated
PROJECT NUMBER		DRAWING NUMBER	REV
GSS24088.2		003	1
GOLD SKETCH			
S T U D I O S			
www.goldsketch.co.uk		info@goldsketch.co.uk	0161 792 9595
NOTES			
© COPYRIGHT - ALL RIGHTS RESERVED.			
THIS DRAWING AND ANY INFORMATION CONTAINED HEREIN IS UNCLASSIFIED AND CONFIRMED ON SITE.			
ANY DISCREPANCIES TO BE REPORTED TO THE ARCHITECT. THIS DRAWING IS THE PROPERTY OF GOLD SKETCH AND IS NOT TO BE REPRODUCED OR TRANSMITTED IN ANY FORM OR BY ANY MEANS, ELECTRONIC OR MECHANICAL, INCLUDING PHOTOCOPYING, RECORDING, OR BY ANY INFORMATION STORAGE AND RETRIEVAL SYSTEM, WITHOUT PERMISSION IN WRITING FROM GOLD SKETCH.			
ALL DIMENSIONS ON THIS DRAWING ARE IN MILLIMETRES UNLESS OTHERWISE STATED.			