

Scale Bars		TO BE USED ONLY AS GUIDANCE	
1:100	mm	1000	2000
1:200	mm	5000	10000
1:500	M	10	25
1:1250	M	30	75

NOTES

- All dimensions and levels are to be checked on site.
- Any discrepancies are to be reported to the architect before any work commences
- This drawing shall not be scaled to ascertain any dimensions. Work to figured dimensions only.
- This drawing shall not be reproduced without express written permission from AEW.
- Title overlay drawings and ownership boundaries are produced using all reasonable endeavors. AEW cannot be responsible for the accuracy or scale discrepancy of base plans supplied to them.
- All works are to be undertaken in accordance with Building Regulations and the latest British Standards.
- All proprietary materials and products are to be used strictly in accordance with the manufacturers recommendations

This drawing contains the following model files: -



13247-AEW-XX-XX-M3-A-0003
211124-KRD-HB-XX-M3-S-0000-P12
JDHQ-CDL-XX-XX-M3-ME-0002

CDM 2015

Client notified of duties: 19/01/2022

Principal Designer: Avid

Unless noted below, all known hazards have been highlighted on the drawing.

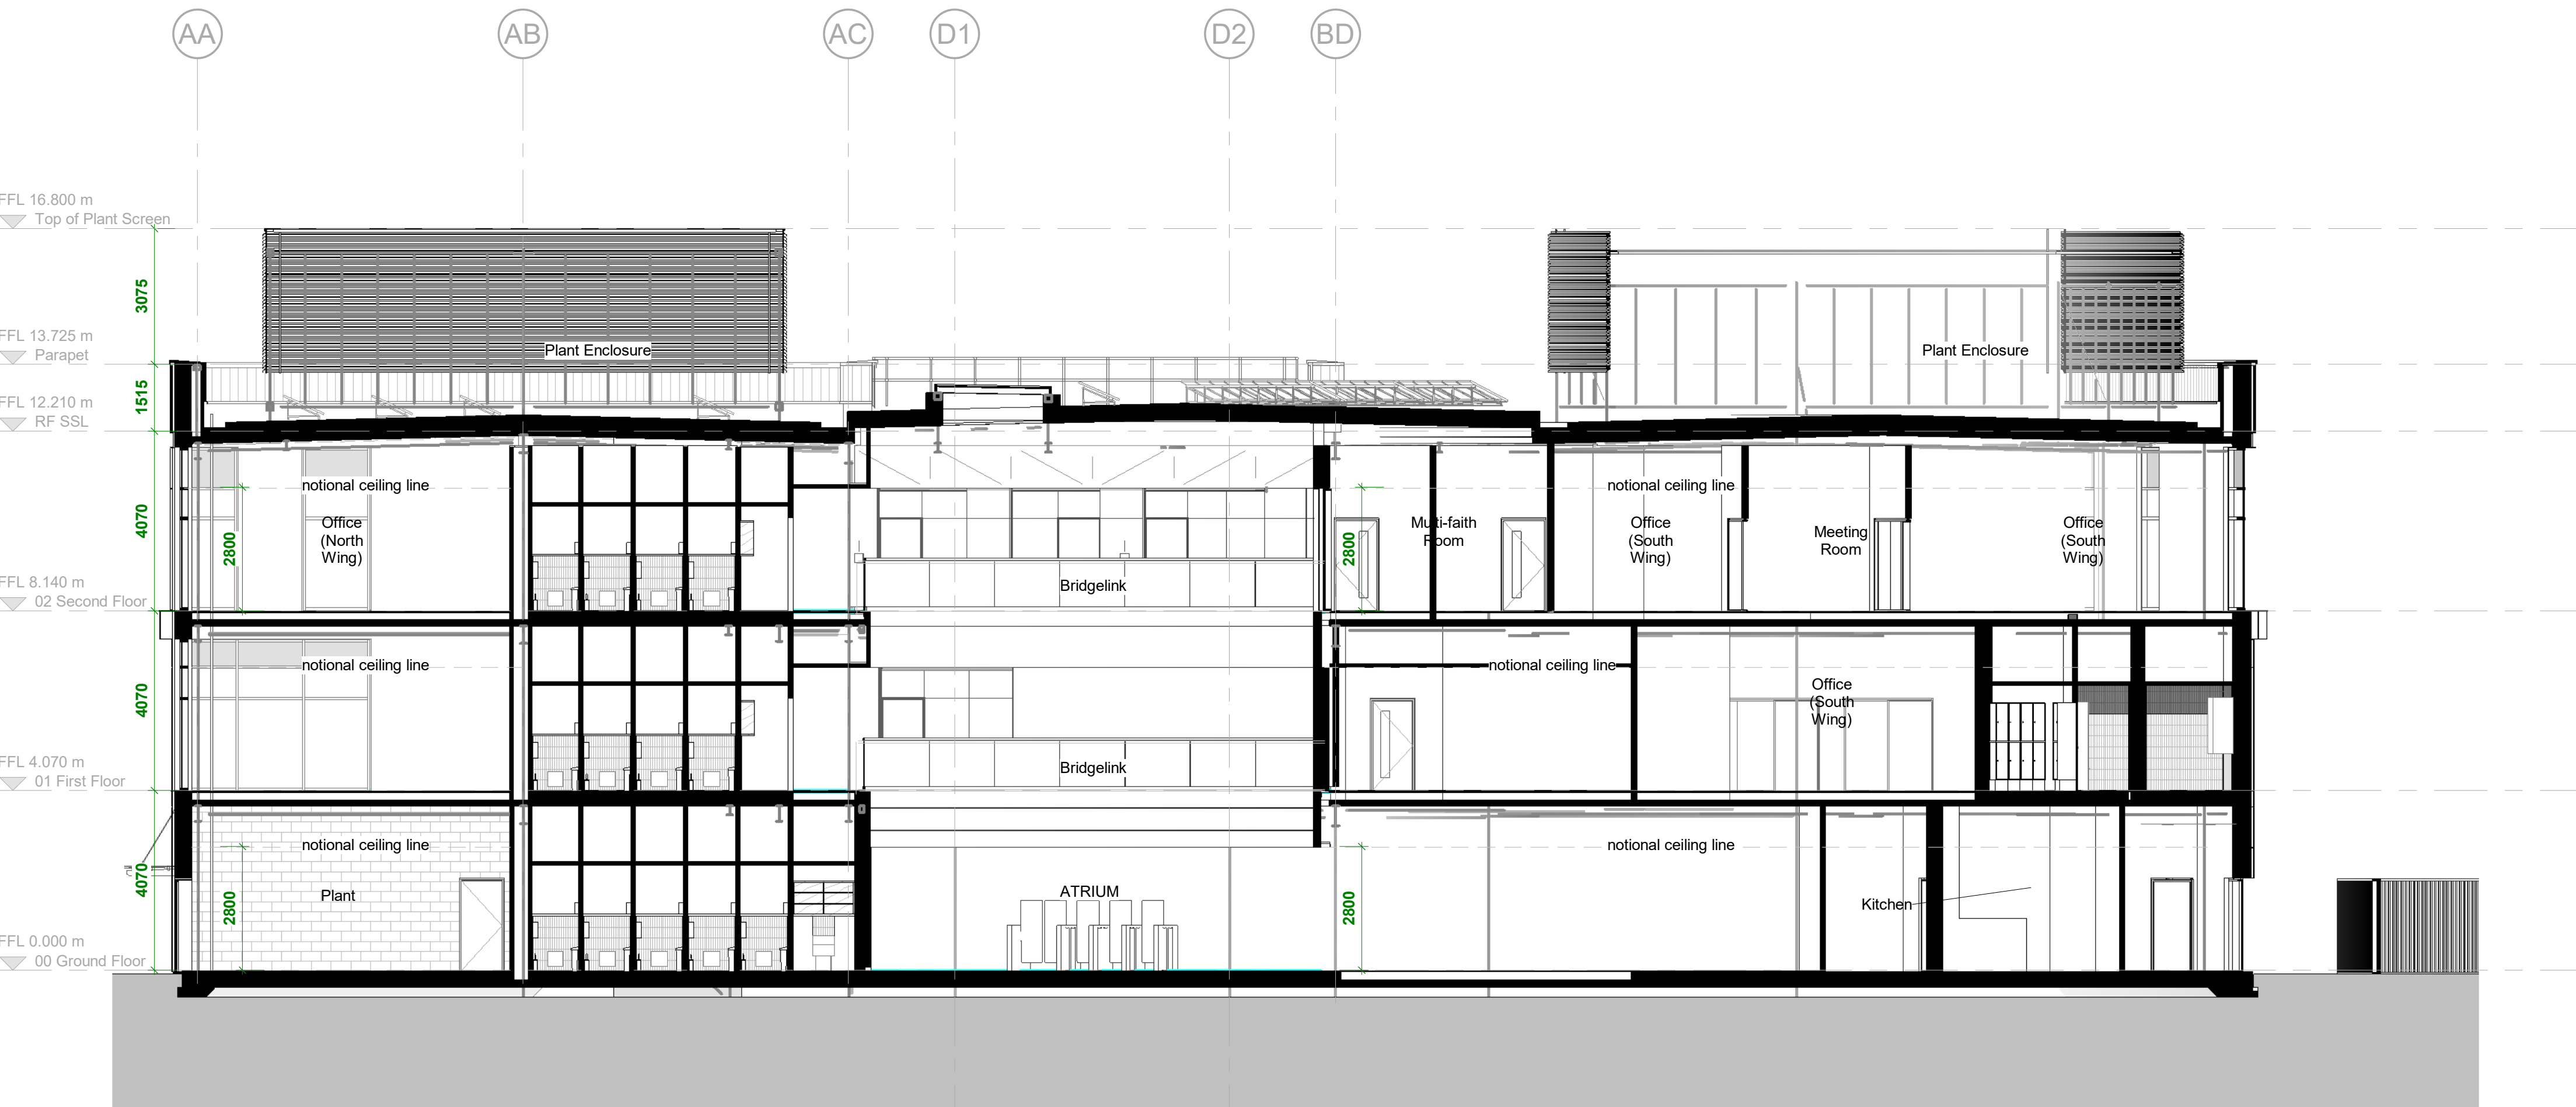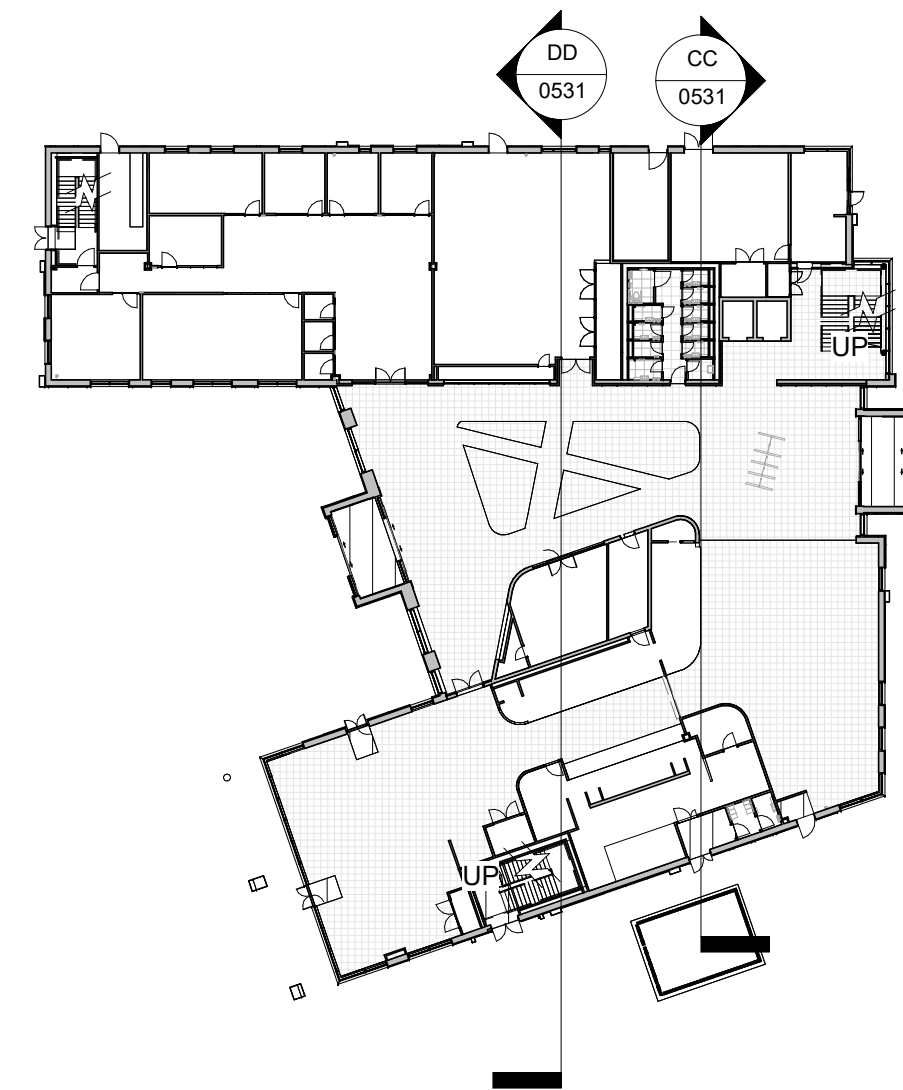

Section CC - Through Atrium

Scale @ 1 : 100



Section DD - Through Atrium

Scale @ 1 : 100

P04	15/11/23	Updated to show increased plant screen height	EF	RP
P03	06/09/24	Reserved Matters Planning Issue	EF	PBH
P02	10/07/23	Re-issued for planning	RP	PBH
P01	30/05/23	Preliminary issue for planning	PBH	RP
Rev	Date	Description	Drawn by	Checked By

Status Purpose of Issue
S2 For Planning Approval

drawing stage **Stage 4**

client

JD Group

project

JD Sports Campus - Hub Building

drawing title

GA Sections CC, DD

date	04/06/23	drawn	RP
scale @ A1	As indicated	checked	PBH

Rev P04

Dwg No 13247-AEW-01-XX-DR-A-0531

aew architects
0161 214 4370
www.aewarchitects.com

