
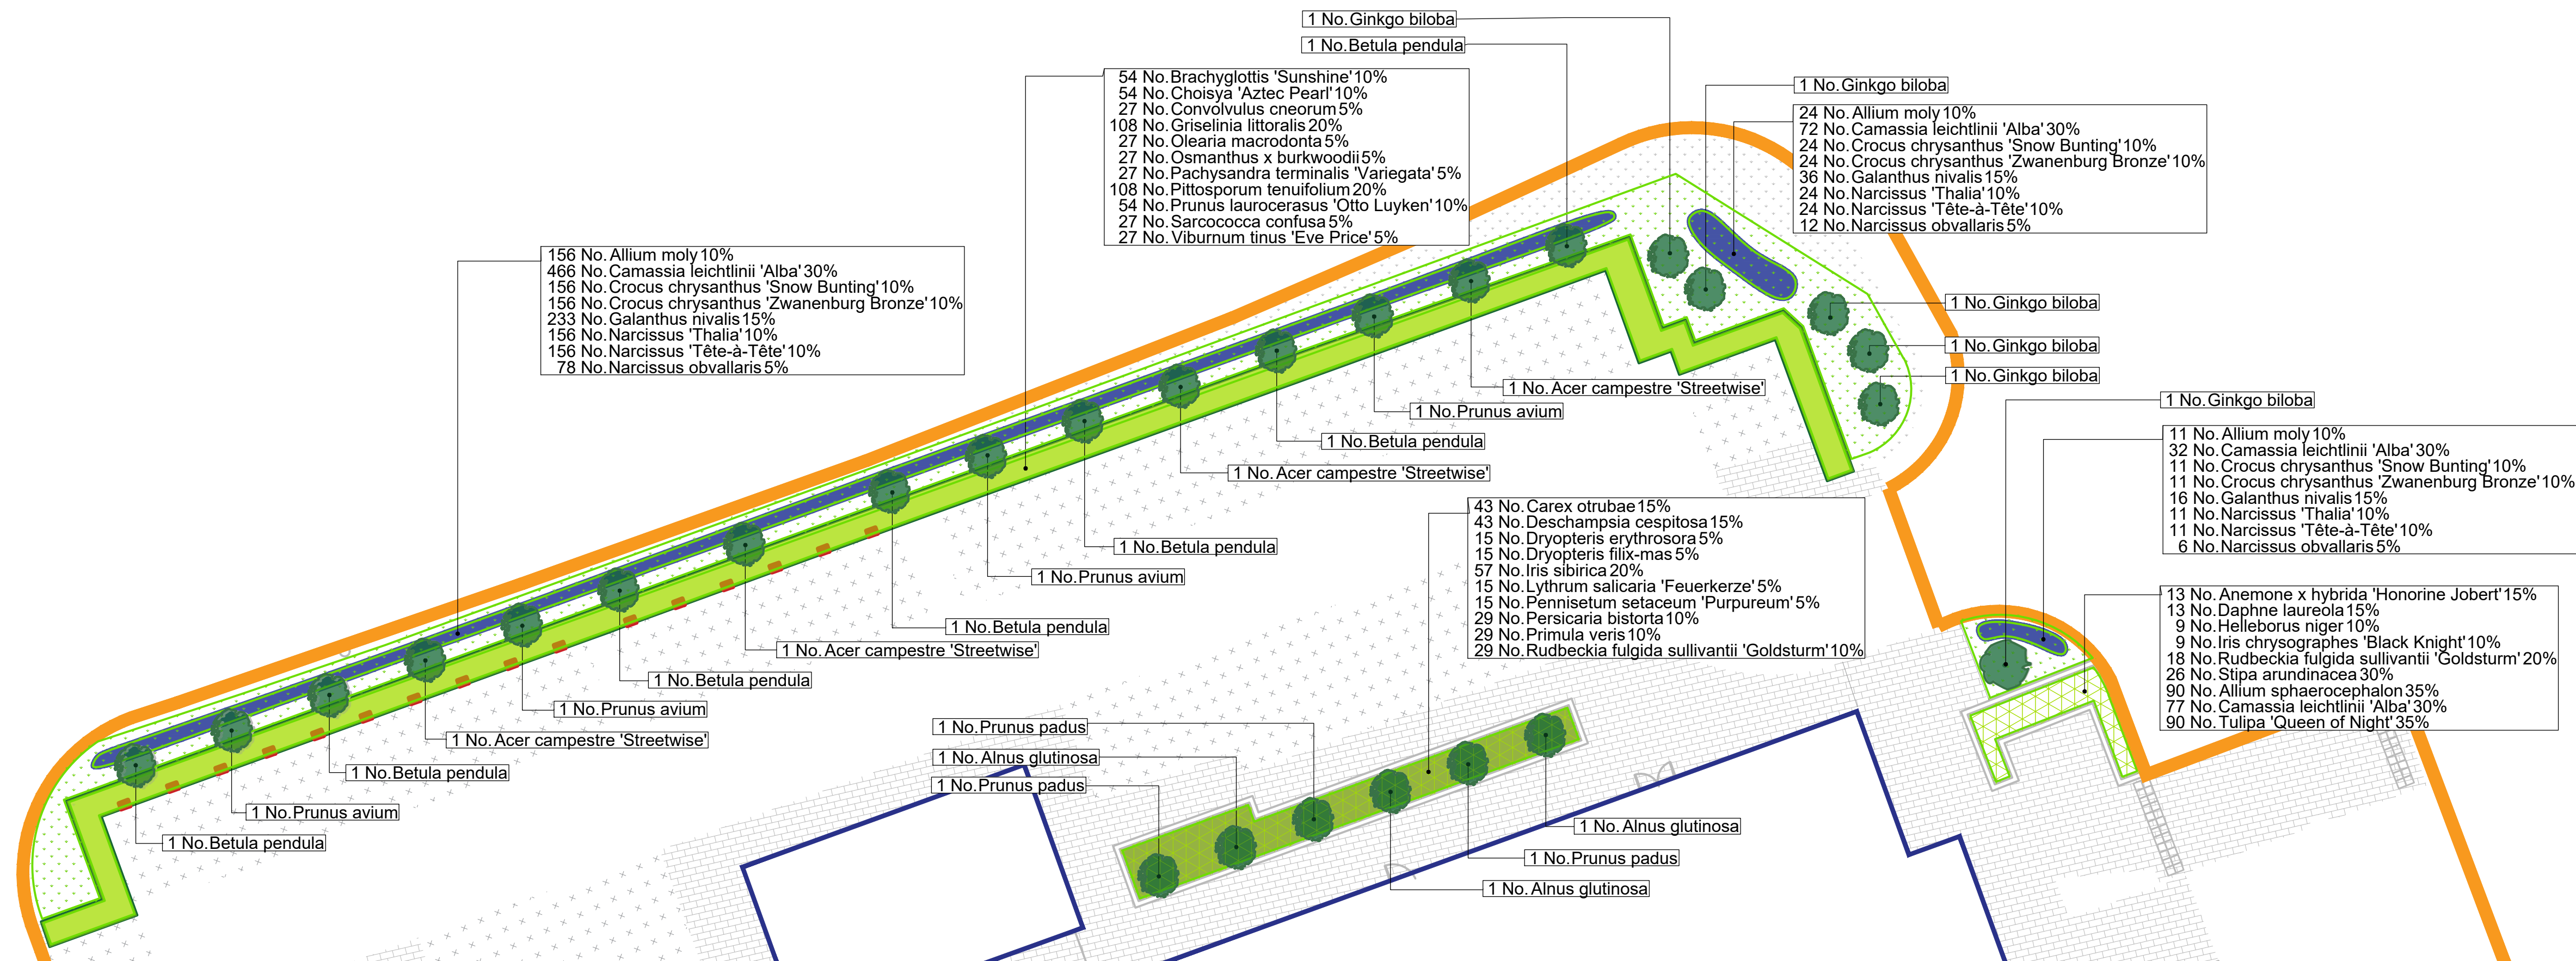


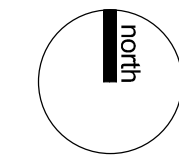

Partial Planting Schedule (Sheet 1 of 2)

Number	Species	Specification	Height	Girth	Pot Size	Density
4	Acer campestre 'Streetwise'	Extra Heavy Standard: 5 brks: 3x: RB: Clear Stem min. 200cm	450-450cm	14-16cm		Counted
3	Alnus glutinosa	Multi-Stemmed: Bushy: 3 Stems min.: 4x: RB	400-500cm	14-16cm		Counted
7	Betula pendula	Extra Heavy Standard: 3x: RB: Clear Stem min. 200cm	450-500cm	18-20cm		Counted
6	Ginkgo biloba	Extra Heavy Standard: 4x: RB: Clear Stem min. 200cm	400-600cm	18-20cm		Counted
4	Prunus avium	Extra Heavy Standard: 5 brks: 3x: RB: Clear Stem 175-200cm	400-450cm	14-16cm		Counted
3	Prunus padus	Heavy Standard: 5 brks: C: Clear Stem 175-200cm	350-425cm	12-14cm	45-85L	Counted

Shrubs				
Number	Species	Specification	Mix Species Density	Pot Size
54	Brachyglottis 'Sunshine'	Branched: 8 brks: C	4/m ²	10L
54	Choisya 'Aztec Pearl'	Bushy: 6 brks: C	4/m ²	5L
27	Convolvulus cneorum	Bushy: 4 brks: C	4/m ²	2L
13	Daphne laureola	Branched: 2 brks: C		2L
108	Griselinia littoralis	Bushy: 3 brks: C	4/m ²	2L
27	Olearia macrodonta	Bushy: 2 brks: C	4/m ²	2L
27	Osmanthus x burkwoodii	Bushy: 7 brks: C	4/m ²	10L
27	Pachysandra terminalis 'Variegata'	Several Shoots: 6 brks: C	4/m ²	2L
108	Pittosporum tenuifolium	Branched: 3 brks: C	4/m ²	2L
54	Prunus laurocerasus 'Otto Luyken'	Bushy: 5 brks: C	4/m ²	5-7.5L
27	Sarcococca confusa	Bushy: 6 brks: C	4/m ²	5L
27	Viburnum tinus 'Eve Price'	Bushy: 5 brks: C	4/m ²	5L

Herbaceous				
Number	Species	Specification	Density	Pot Size
13	Anemone x hybrida 'Honorable Jobert'	Full Pot: C	5/m ²	2L
9	Helleborus niger	Full Pot: C	5/m ²	2L
9	Iris chrysographes 'Black Knight'	Full Pot: C	5/m ²	2L
57	Iris sibirica	Full Pot: C	6/m ²	0.5L
15	Lythrum salicaria 'Feuerkerze'	Full Pot: C	6/m ²	0.5L
29	Rudbeckia fulgida sullivanii 'Goldsturm'	Full Pot: C	6/m ²	2L
18	Rudbeckia fulgida sullivanii 'Goldsturm'	Full Pot: C	5/m ²	2L

Wildflowers				
Number	Species	Specification	Density	Pot Size
29	<i>Persicaria bistorta</i>	Full Pot: Sept to April planting: British Native-origin: C	6/m ²	2L
29	<i>Primula veris</i>	Full Pot: C	6/m ²	2L

Number	Species	Specification	Density
191	Allium moly	Grade 5/6	25/m ²
90	Allium sphaerocephalon	Grade 5/+	15/m ²
570	Camassia leichtlinii 'Alba'	Grade 14/+	25/m ²
77	Camassia leichtlinii 'Alba'	Grade 12/14	15/m ²
191	Crocus chrysanthus 'Snow Bunting'	Grade 5/7	25/m ²
191	Crocus chrysanthus 'Zwanenburg Bronze'	Grade 5/7	25/m ²
285	Galanthus nivalis	Grade 5/6	25/m ²
191	Narcissus 'Thalia'	Grade 10/12	25/m ²
191	Narcissus 'Tête-à-Tête'	Grade 10/12	25/m ²
96	Narcissus obvallaris	Grade 8/10	25/m ²
90	Tulipa 'Queen of Night'	Grade 11/12	15/m ²

Ferns				
Number	Species	Specification	Density	Pot Size
15	<i>Dryopteris erythrosora</i>	Full Pot: C	6/m ²	1.5-2L
15	<i>Dryopteris filix-mas</i>	Full Pot: C	6/m ²	1.5-2L

Marginal / Aquatics					
Number	Abbreviation	Species	Specification	Density	Pot Size
43	C ot	Carex otrubae	Full Pot: Sept to April planting; British Native-origin: C	6/m ²	2L

Grasses				
Number	Species	Specification	Density	Pot Size
43	<i>Deschampsia cespitosa</i>	Full Pot: C	6/m ²	2L
15	<i>Pennisetum setaceum</i> 'Purpureum'	Full Pot: C	6/m ²	2L
26	<i>Stipa arundinacea</i>	Full Pot: C	5/m ²	2L

NOTES:
DO NOT SCALE. Use figured dimensions only. The Contractor is requested to check all dimensions before the work is put to hand. This drawing must only be used for the purpose for which it is supplied and its contents must not be reproduced for any purpose without written permission. This drawing and all associated designs remain the copyright of CW Studio Ltd. All discrepancies to be reported to the landscape architect before manufacture or construction.
CW Studio Ltd is a limited company registered in England/Wales. No. 80542823

Description	Date
Updated planning issue	06.11.2024
Updated planning issue	10.09.2024
Planning issue	11.09.2024

DRAWN BY
AS

CHECKED BY
LM

ISSUED FOR
Planning
DATE
Sept 2024

2)
WORK STAGE
Stage 4
REVISION
P02

NAME
Printing Plan (Sheet

NUMBER
XX-GF-DR-L-500

SCALE

DRAWING NAME
Phase 2 Planting Plan

DRAWING NUMBER
2404-CWS-XX-GF-

DRAWING SCALE
1:200 @ A1

e 2

NAME _____
us Phas _____

IENT
Sports

OJECT
Campu

CLI	JD	PR	JD
1	1	1	1
2	2	2	2
3	3	3	3
100	100	100	100

square
1DB
co.uk
co.uk

4 3895

CW Studio N
Studio N
Steven
Manchester
0161 46
info@cw
www.cw

$$\begin{array}{c} \wedge \\ \text{---} \end{array}$$