


Do not scale from this drawing. All information should be checked by the contractor on site before commencing work. Any discrepancies should be reported to Archirama immediately. All rights are reserved and are not transferable. Unauthorised reproductions of this drawing are not permitted.

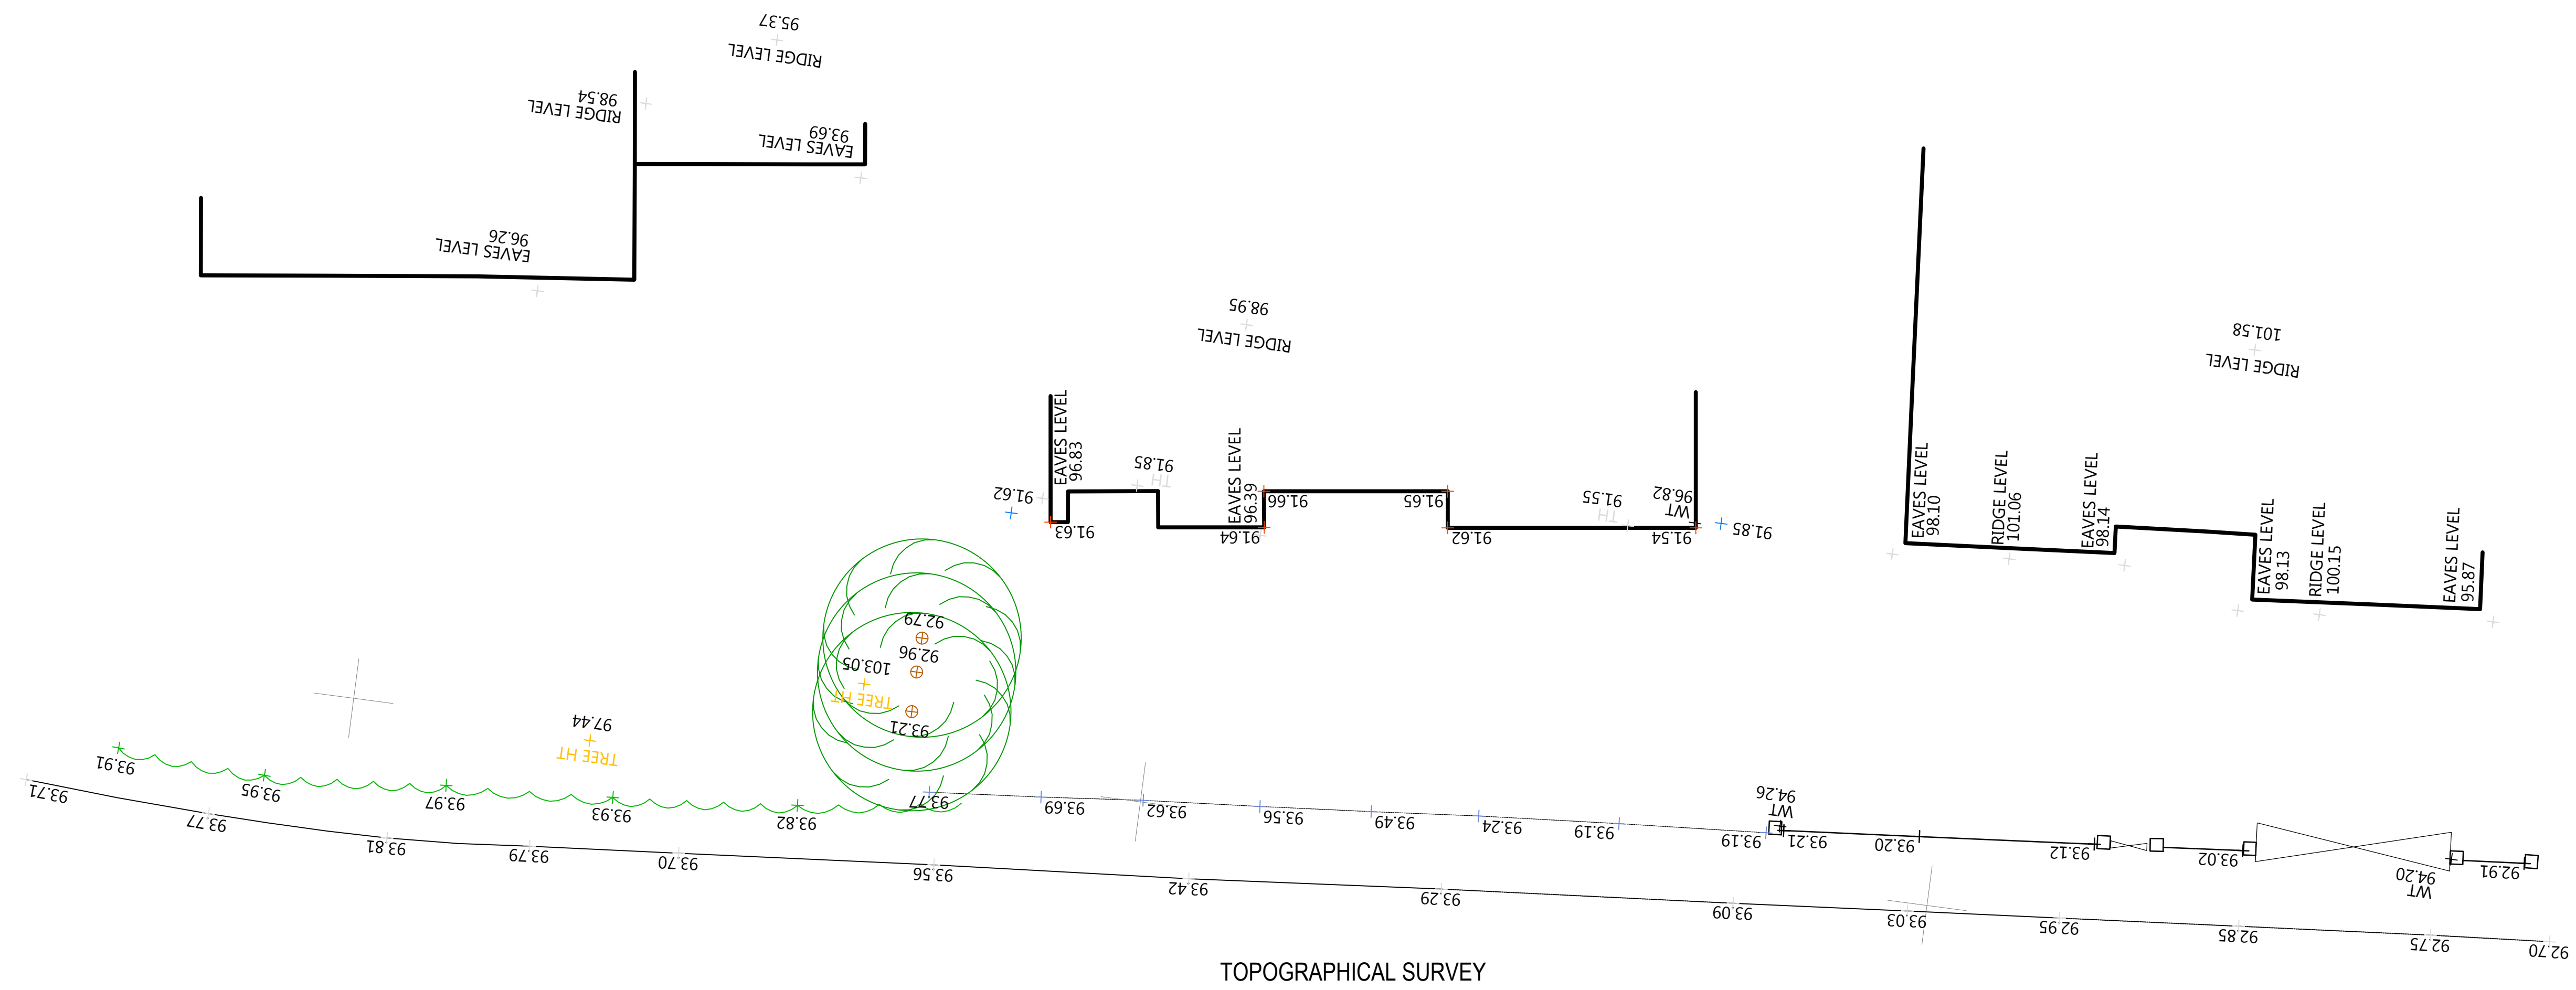

TOPOGRAPHICAL SURVEY



Rev	Date	Description
A	08.03.21	Submitted for front dormer
B	10.07.21	Minor revisions to add planning constraints
C		
D		

archirama

Architecture & project management

Archirama Ltd
 3 Park Gate Ave, Wetheringham, Nottingham NG20 3BZ
 Tel: 01793 171 000 email info@archirama.co.uk

Client	Mamit Agarwal
Project / Site	2 Bridgfield Drive Bury, Grt MCR
Drawing Title	Proposed front dormer
Drawing No	PL02

Drawn by: JFR	12/11/04	RSP	Planning
Checked by:		Date	1 / 100 (A4)

Drawing to	PL02
------------	------

B
