



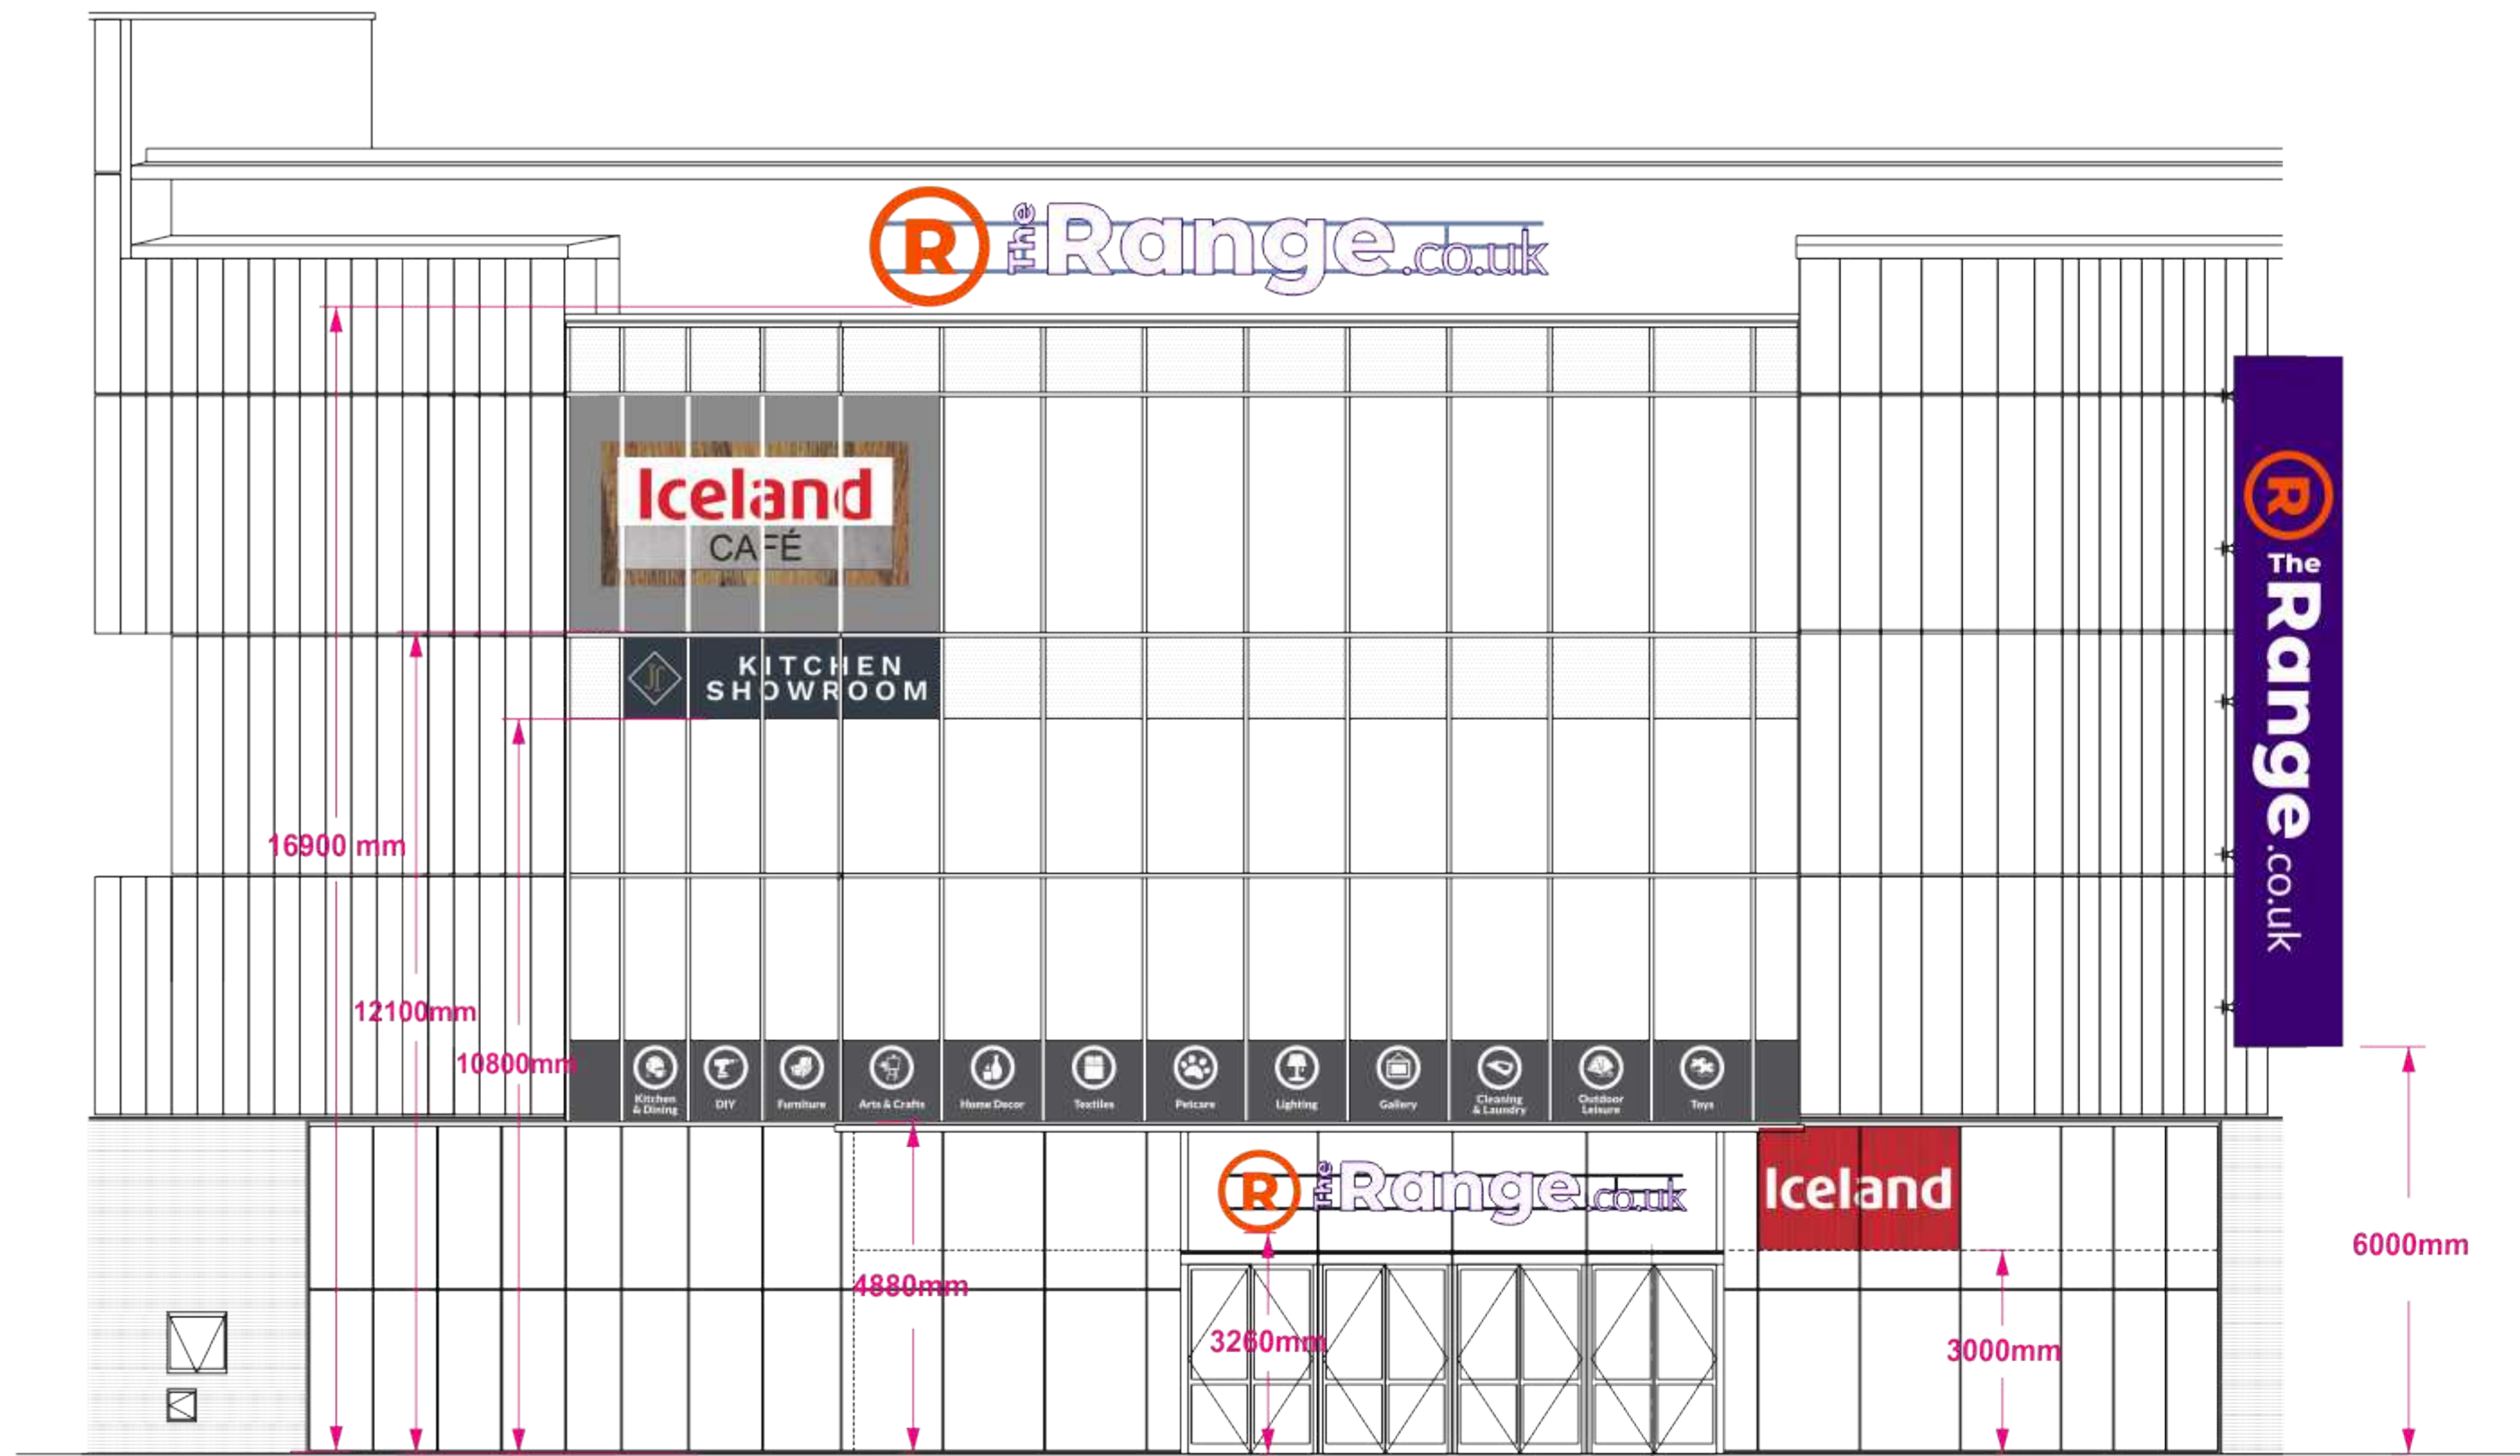


PROPOSED 1:100 scale

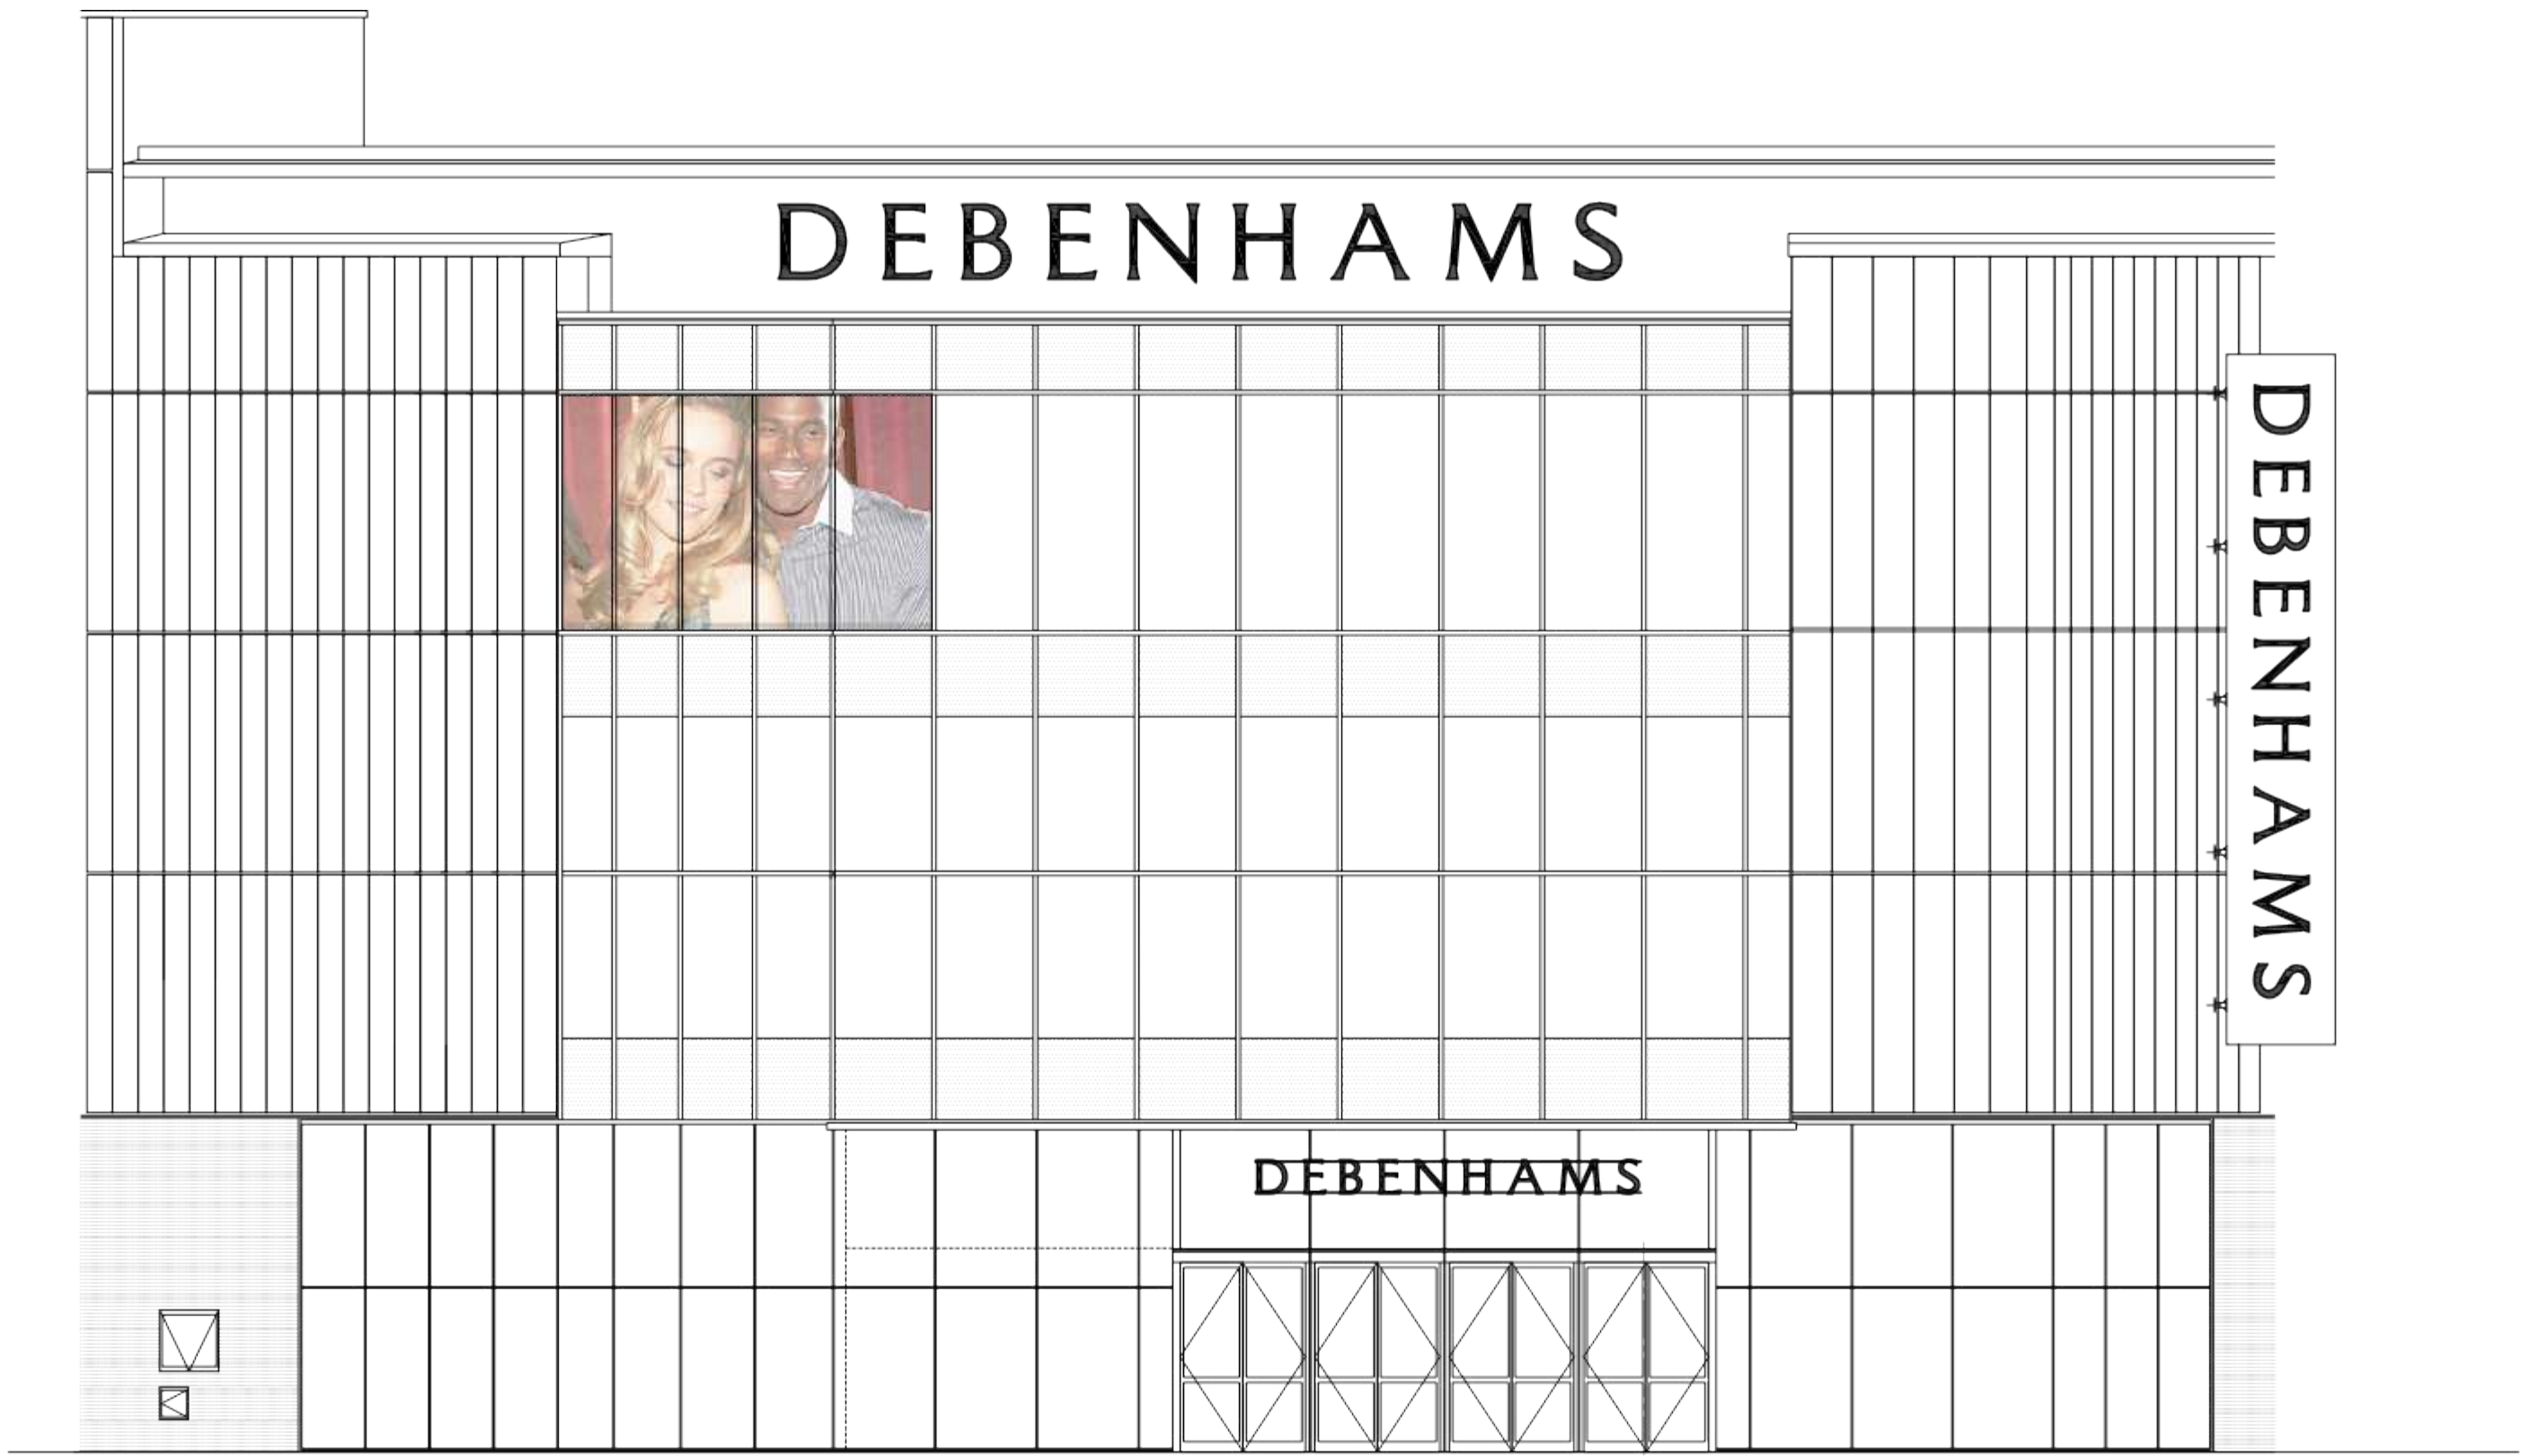

EXISTING 1:100 scale

Built up perspex logo and letters
Internal illumination with white LED. Letters fitted onto mild steel frame.

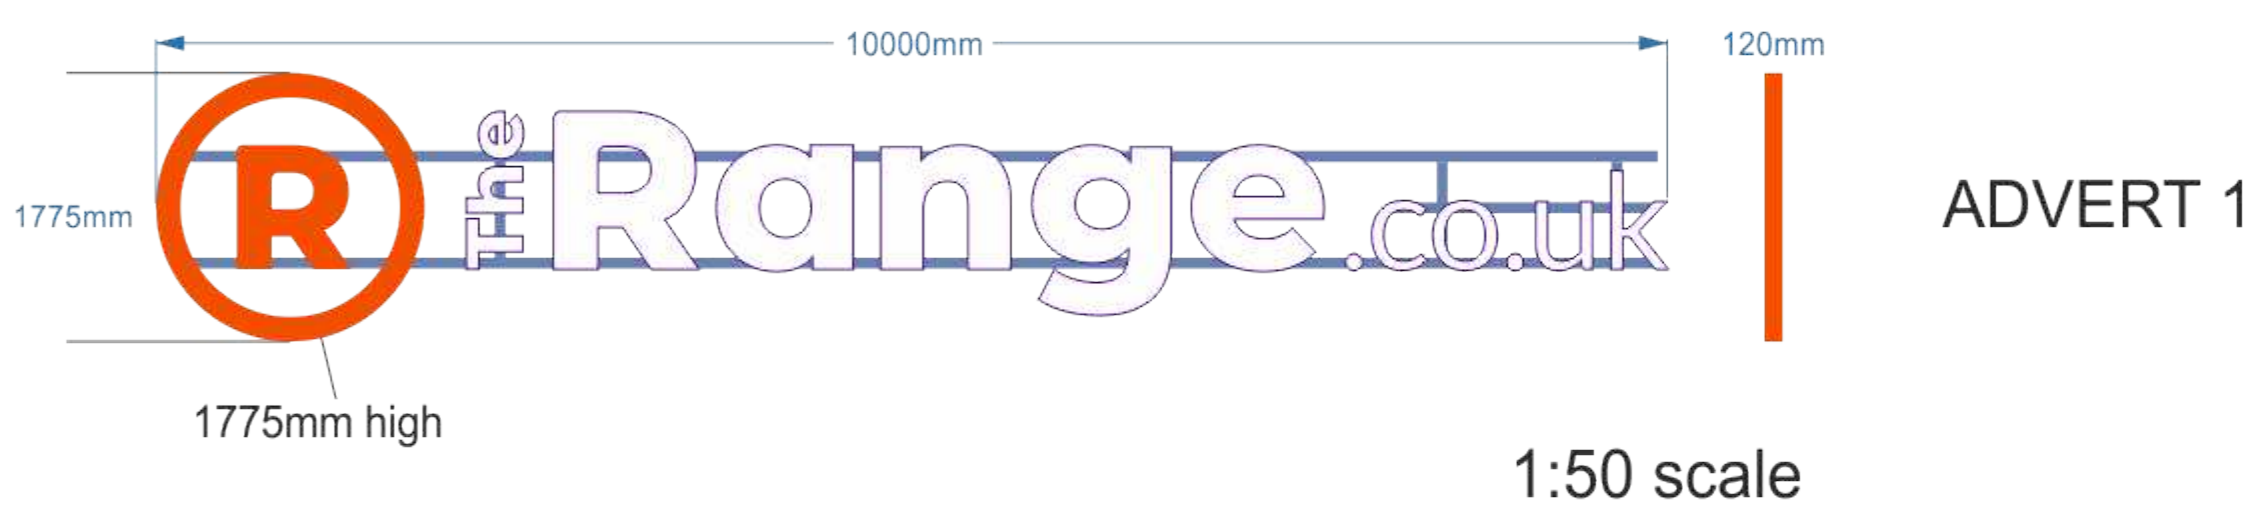

1600mm x 10165mm x 130mm
internally illuminated with LED
flex box **fitted onto existing frame**



Built up perspex logo and letters
Internal illumination with white LED. Letters fitted onto aluminium frame.




ADVERT 3

logo, letters,
dots to illuminate
only

1:50 scale

2970mm x 1820mm x 3mm
dibond panel with digital printed vinyl graphic
Fitted onto internal bulkhead

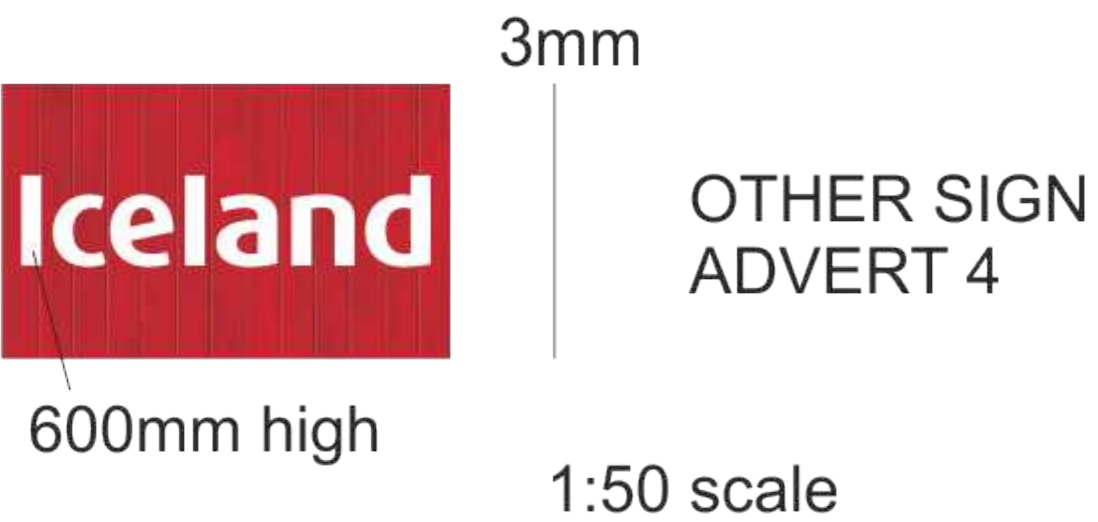



5440mm x 3470mm x 0.3mm
digital printed vinyl graphic
with frosted vinyl surround




4650mm x 1200mm x 0.3mm
digital printed vinyl graphic




18070mm x 1200mm x 0.3mm
digital printed vinyl graphic

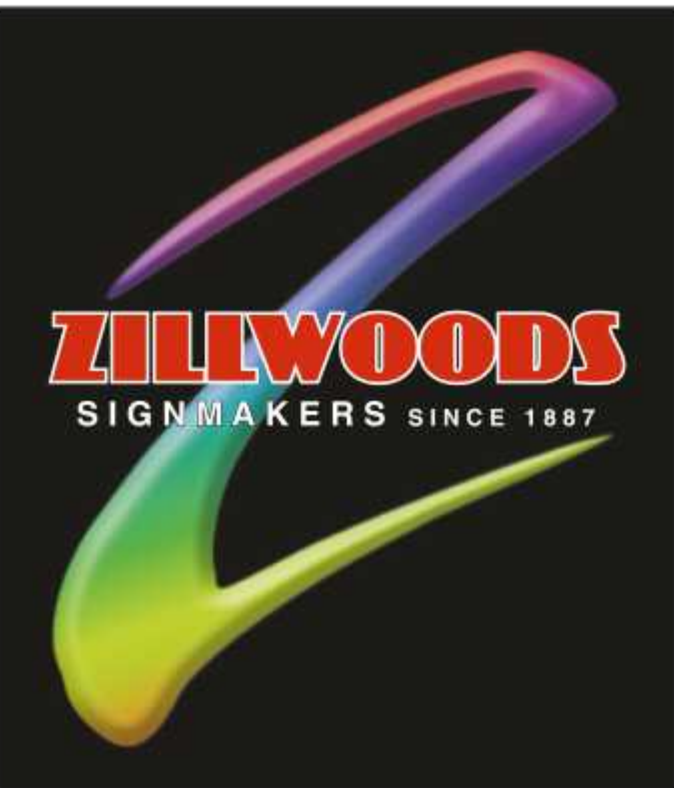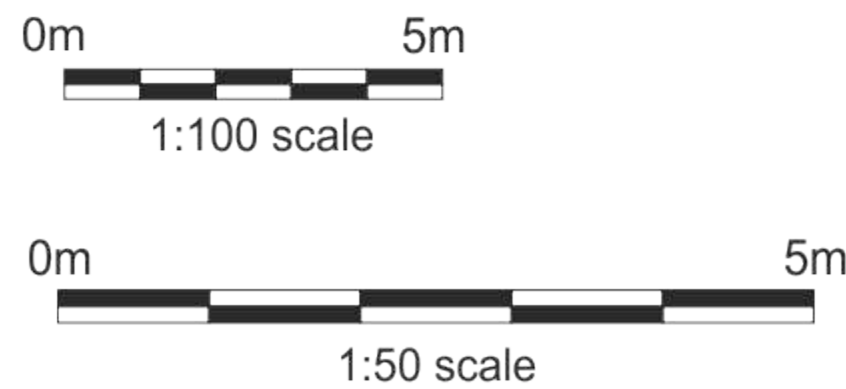

CLIENT	The Range
ADDRESS	Bury
PROJECT	Signage Proposal
ISSUE NO.	01
DATE	27/10/21
SCALE	as shown at A0
DRAWN	Kris Szramek
APPROVED / DATE	

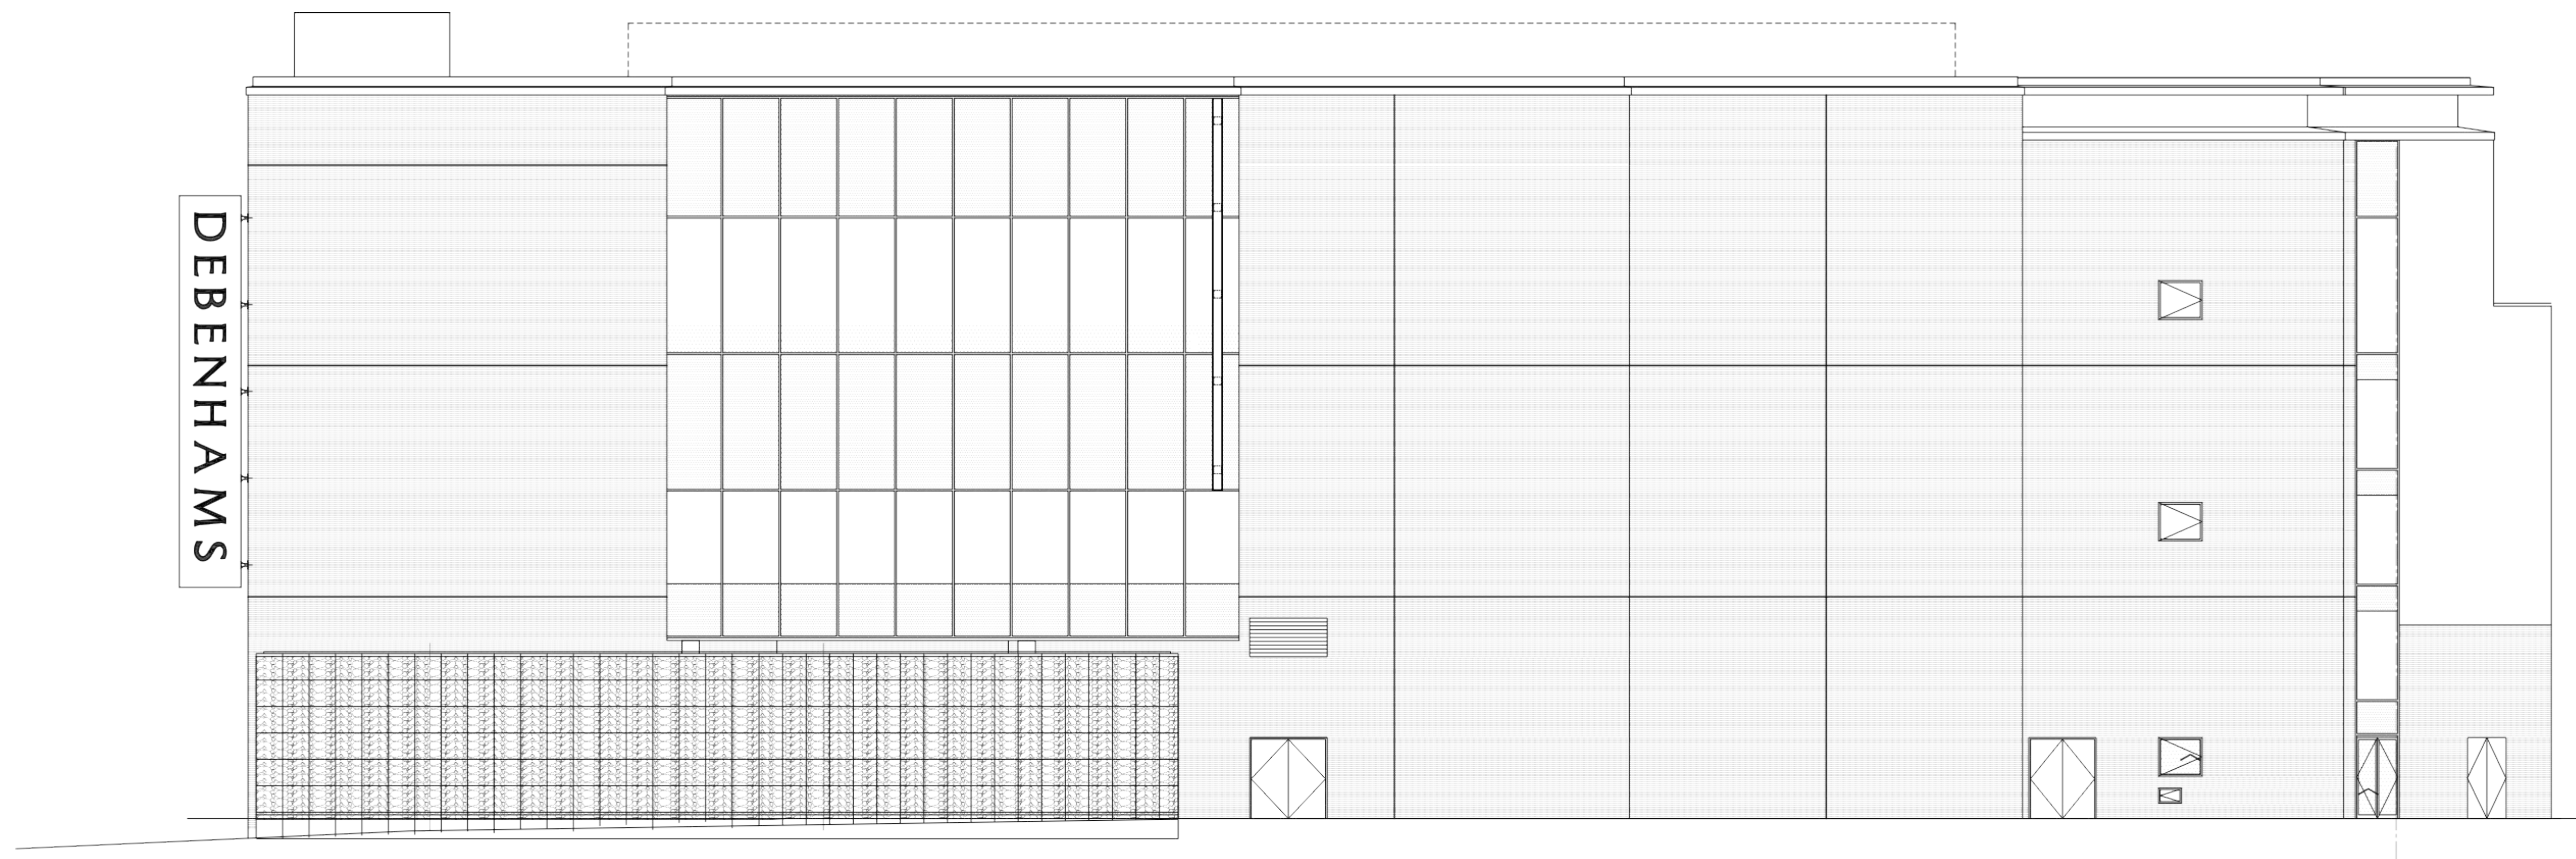

EXISTING 1:100 scale

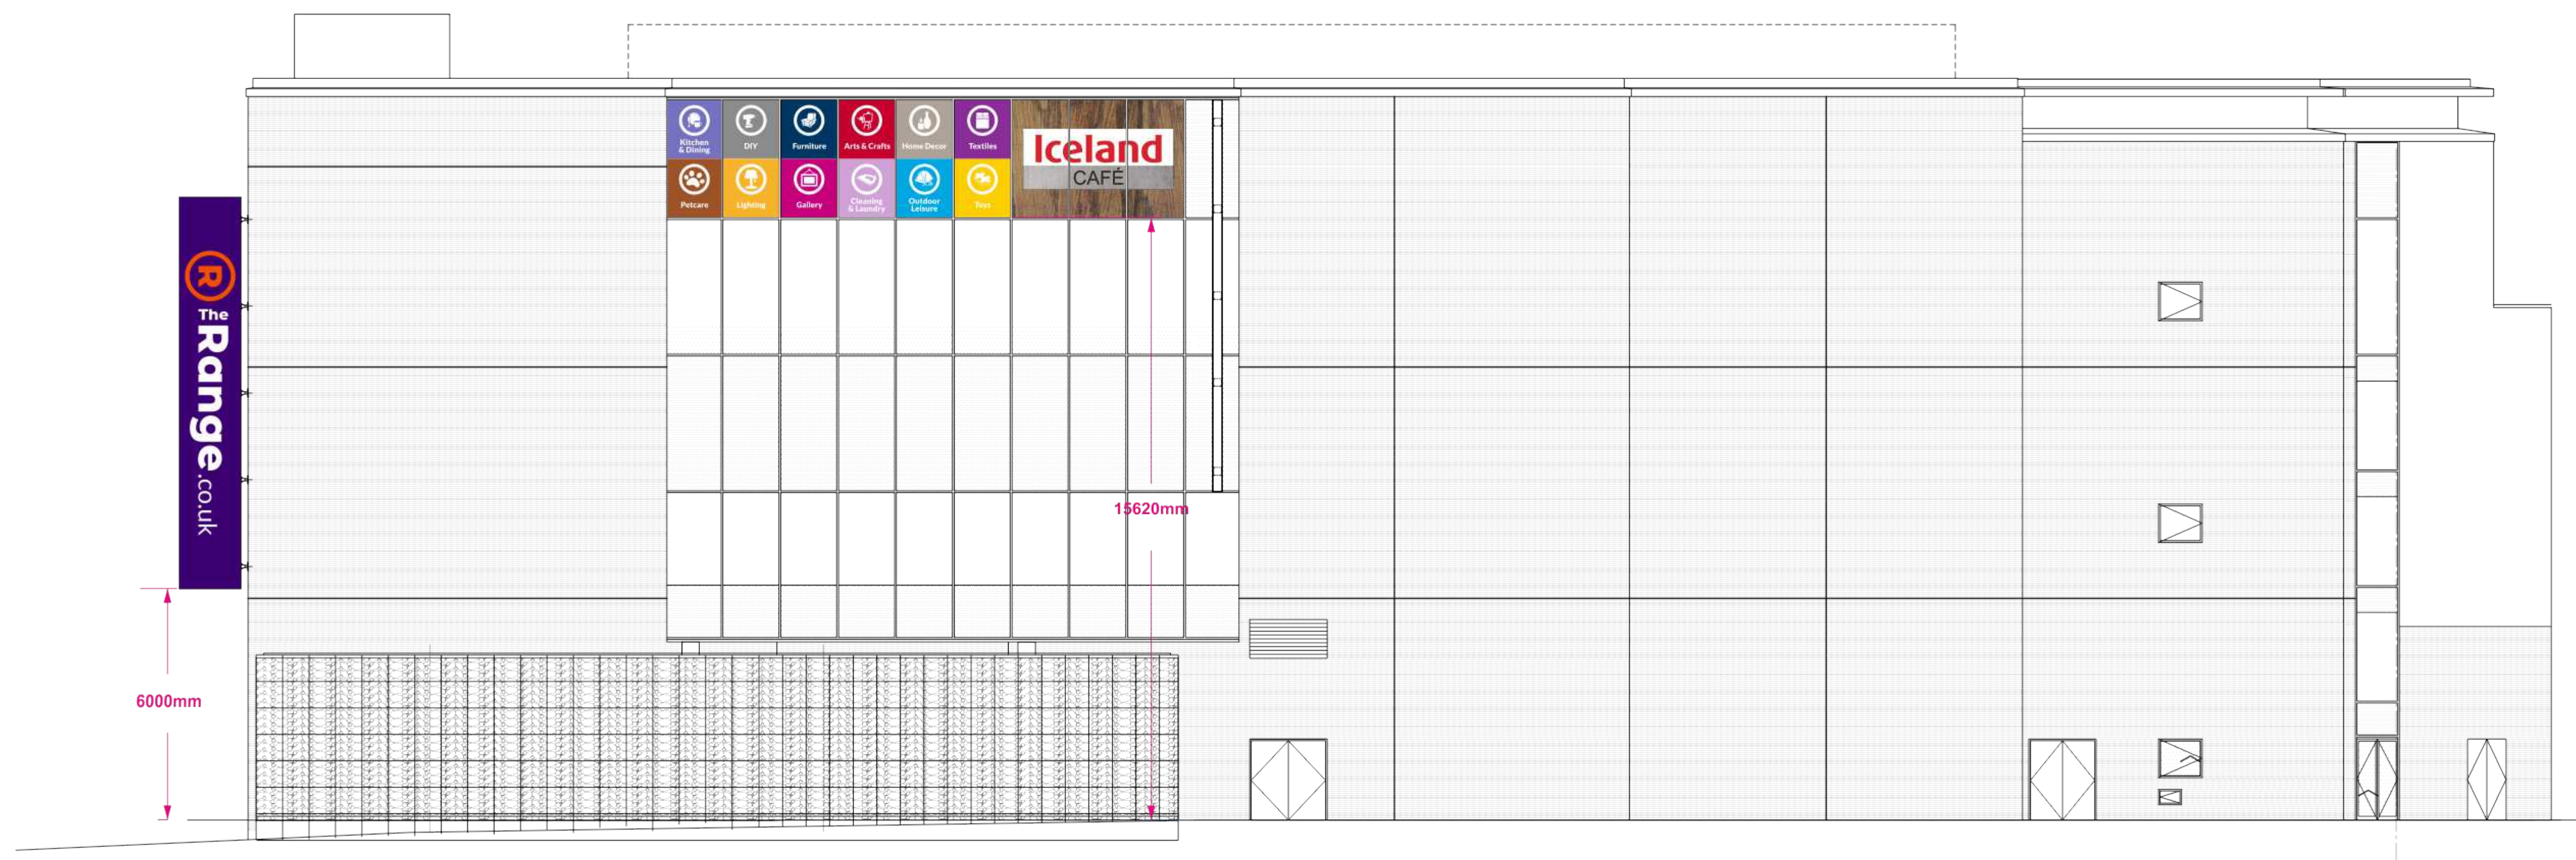

PROPOSED 1:100 scale

1600mm x 10165mm x 130mm
internally illuminated with LED
flex box **fitted onto existing frame**



13400mm x 3050mm x 0.3mm
digital printed vinyl graphic




0.3mm

OTHER SIGN
ADVERT 5


1:50 scale

0m 5m
1:100 scale


0m 5m
1:50 scale

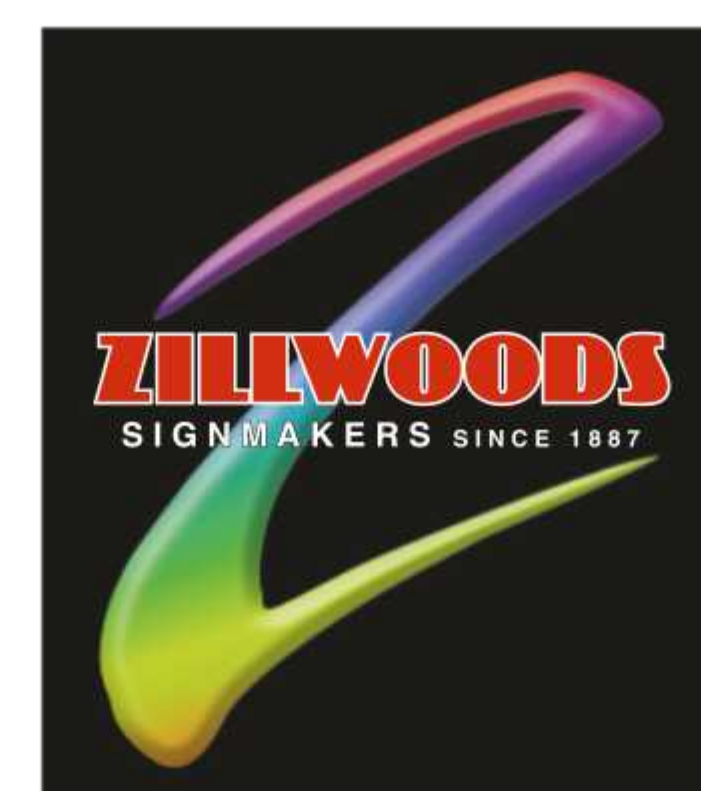

CLIENT	The Range
ADDRESS	Bury
PROJECT	Signage Proposal
ISSUE NO.	01
DATE	27/10/21
SCALE	as shown at A0
DRAWN	Kris Szramek
APPROVED / DATE	



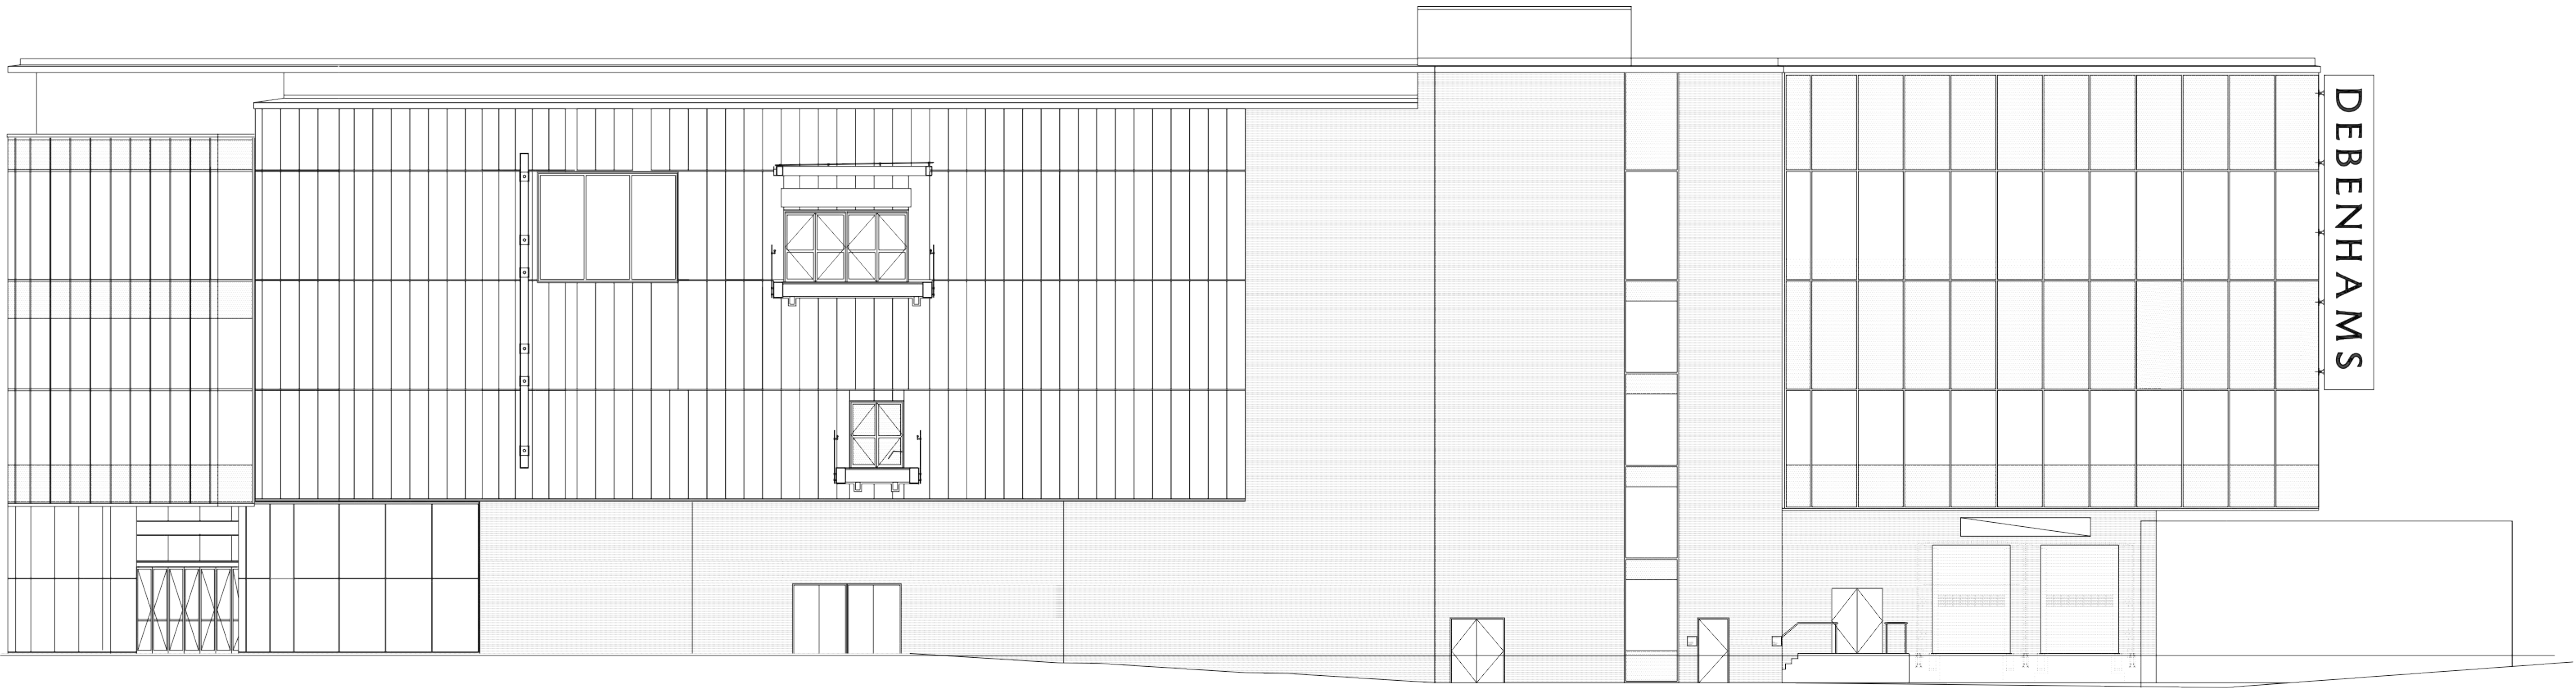


EXISTING 1:100 scale

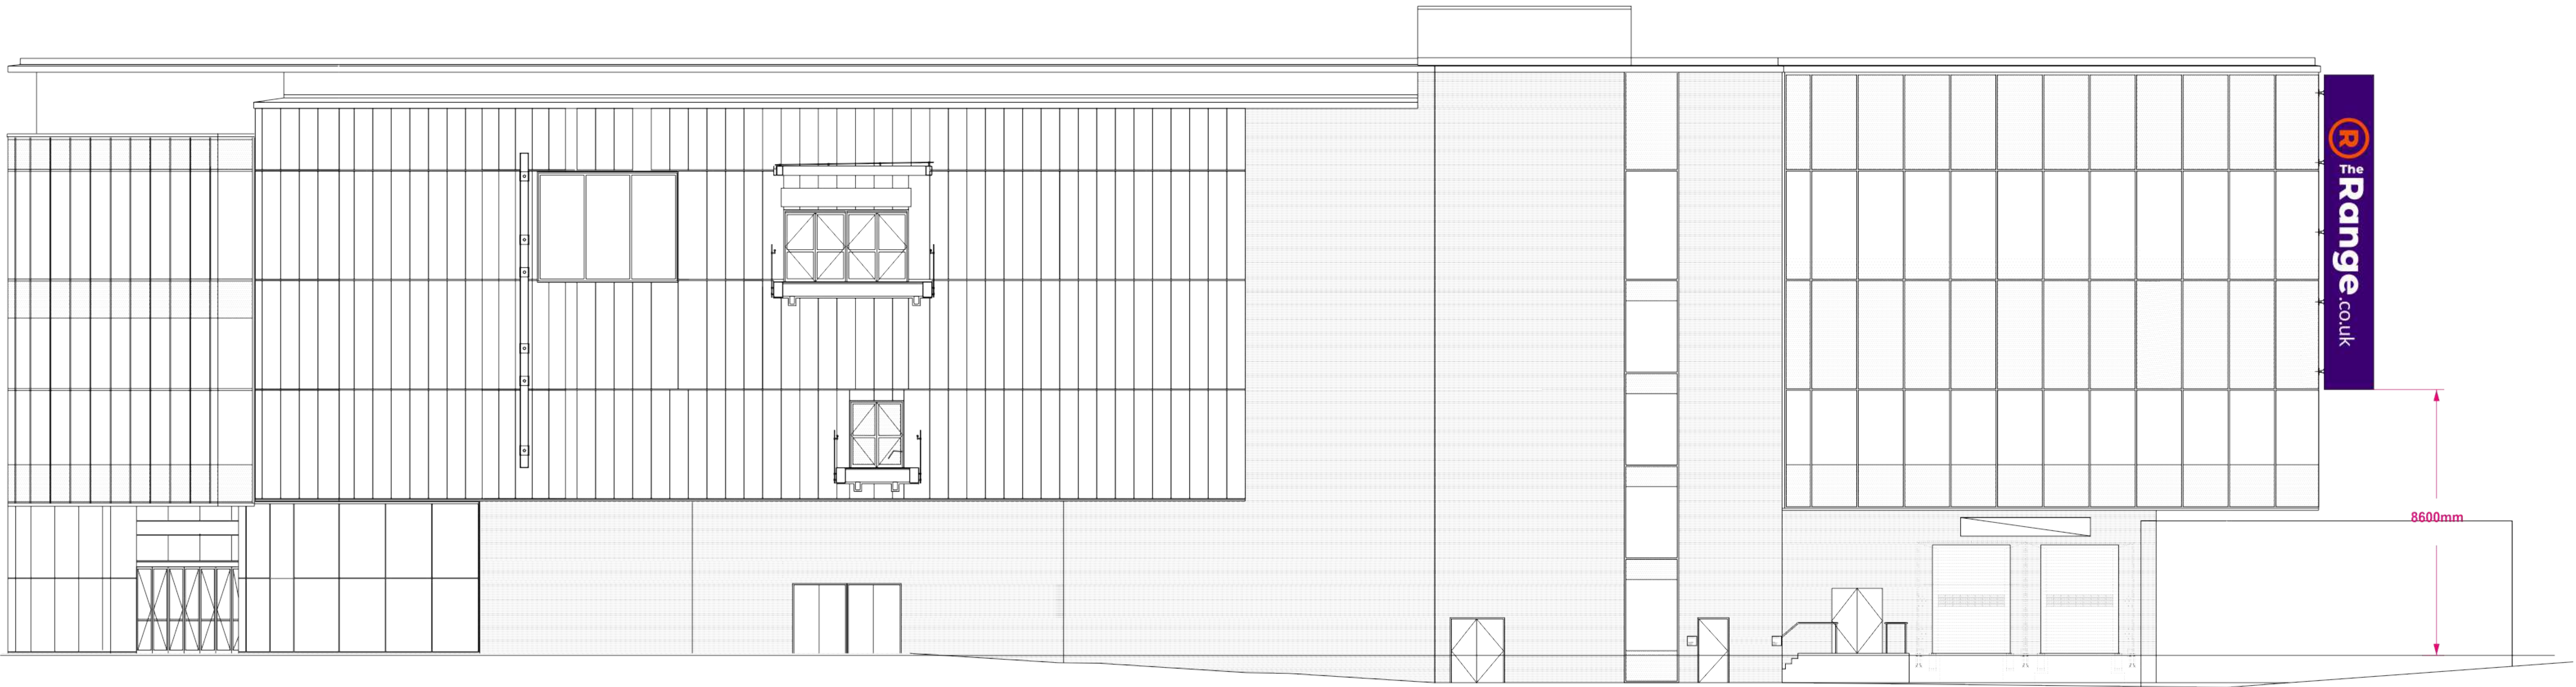


PROPOSED 1:100 scale


1600mm x 10165mm x 130mm
internally illuminated with LED
flex box **fitted onto existing frame**

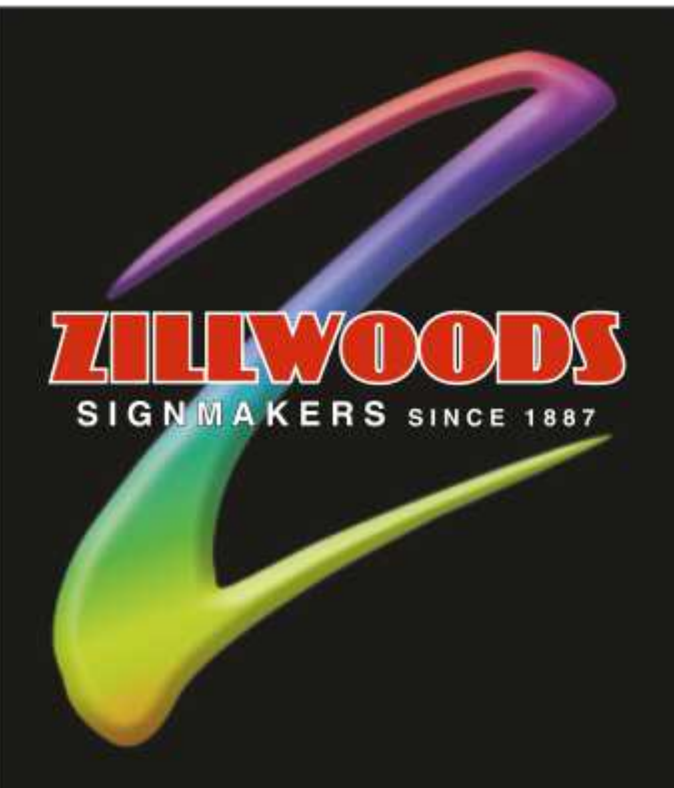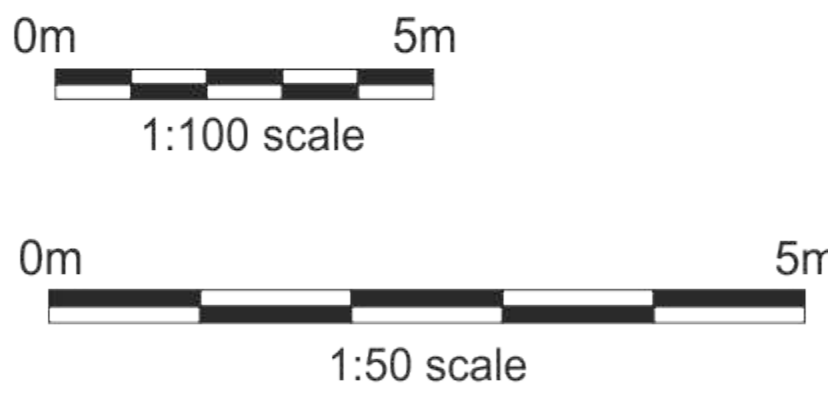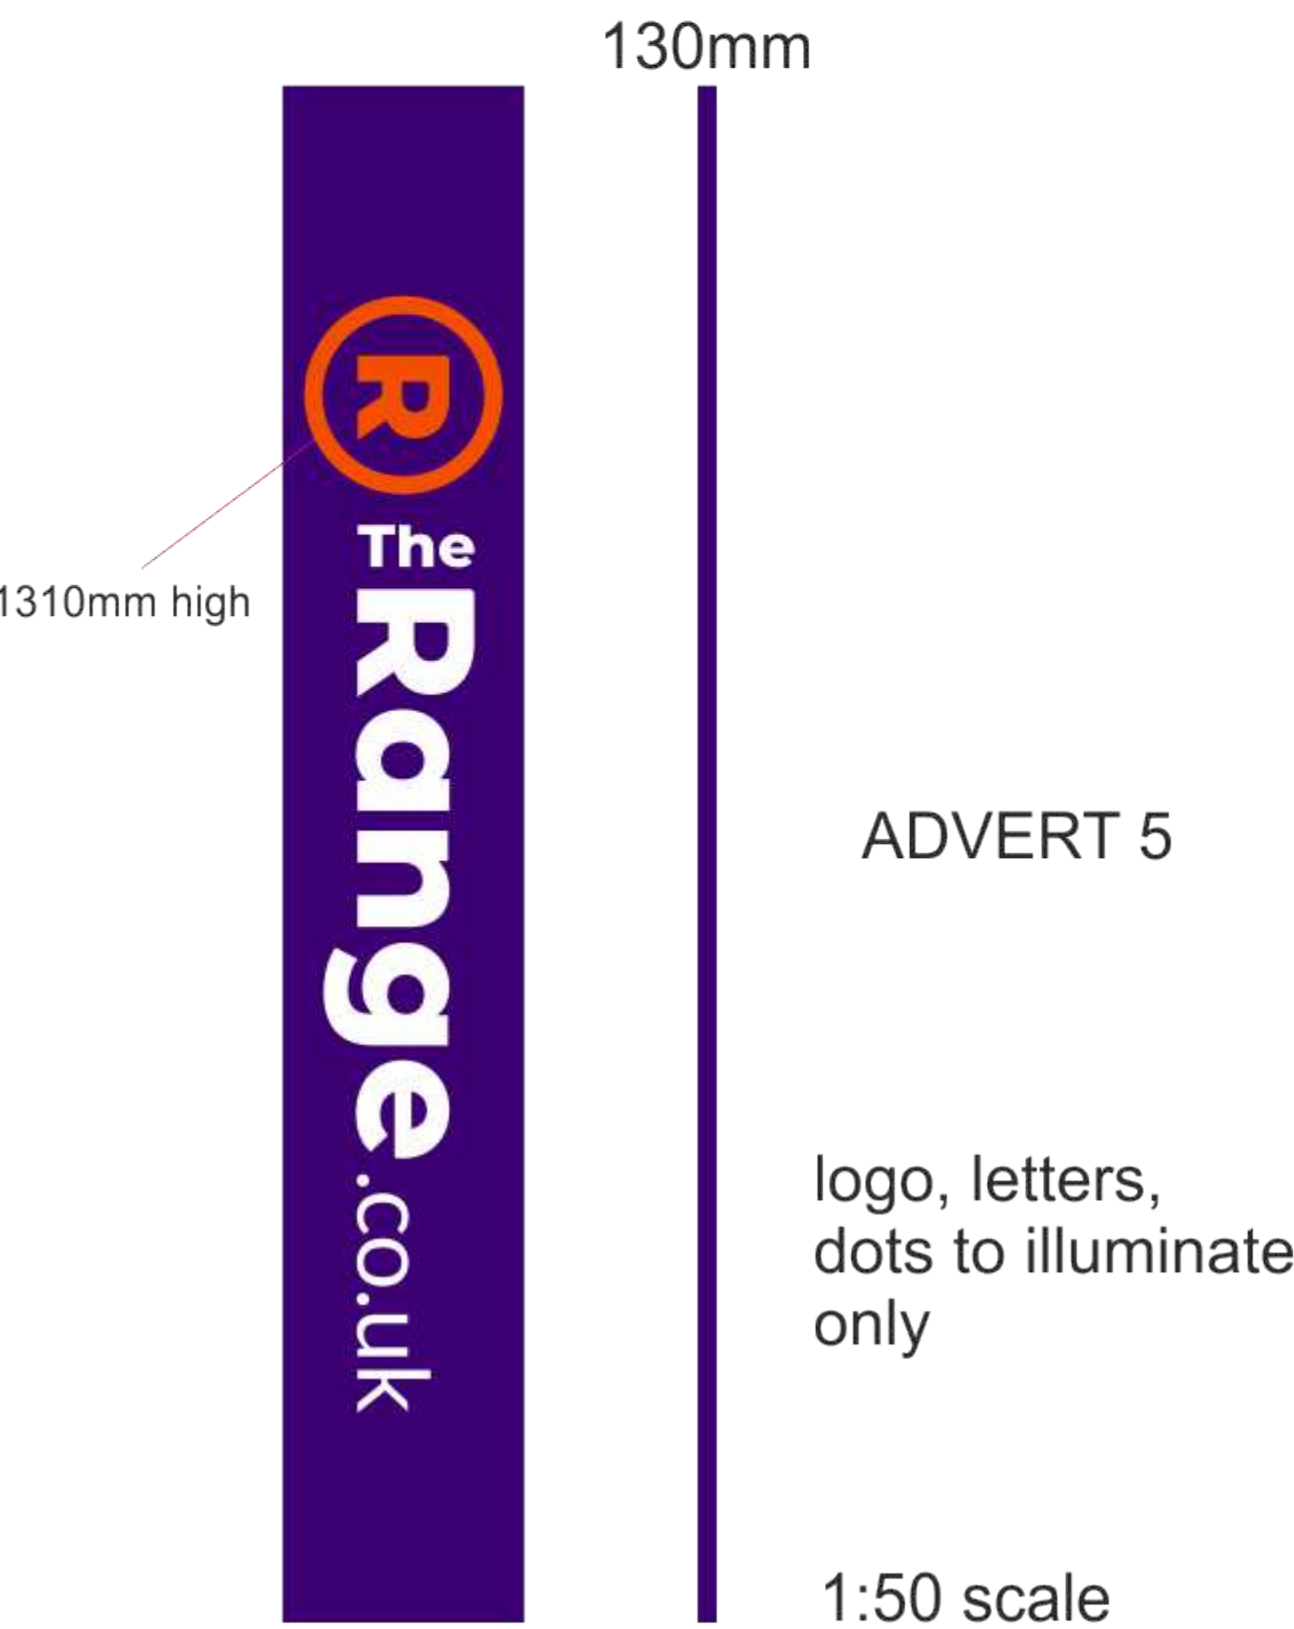

CLIENT	The Range
ADDRESS	Bury
PROJECT	Signage Proposal
ISSUE NO.	01
DATE	27/10/21
SCALE	as shown at A0
DRAWN	Kris Szramek
APPROVED / DATE	

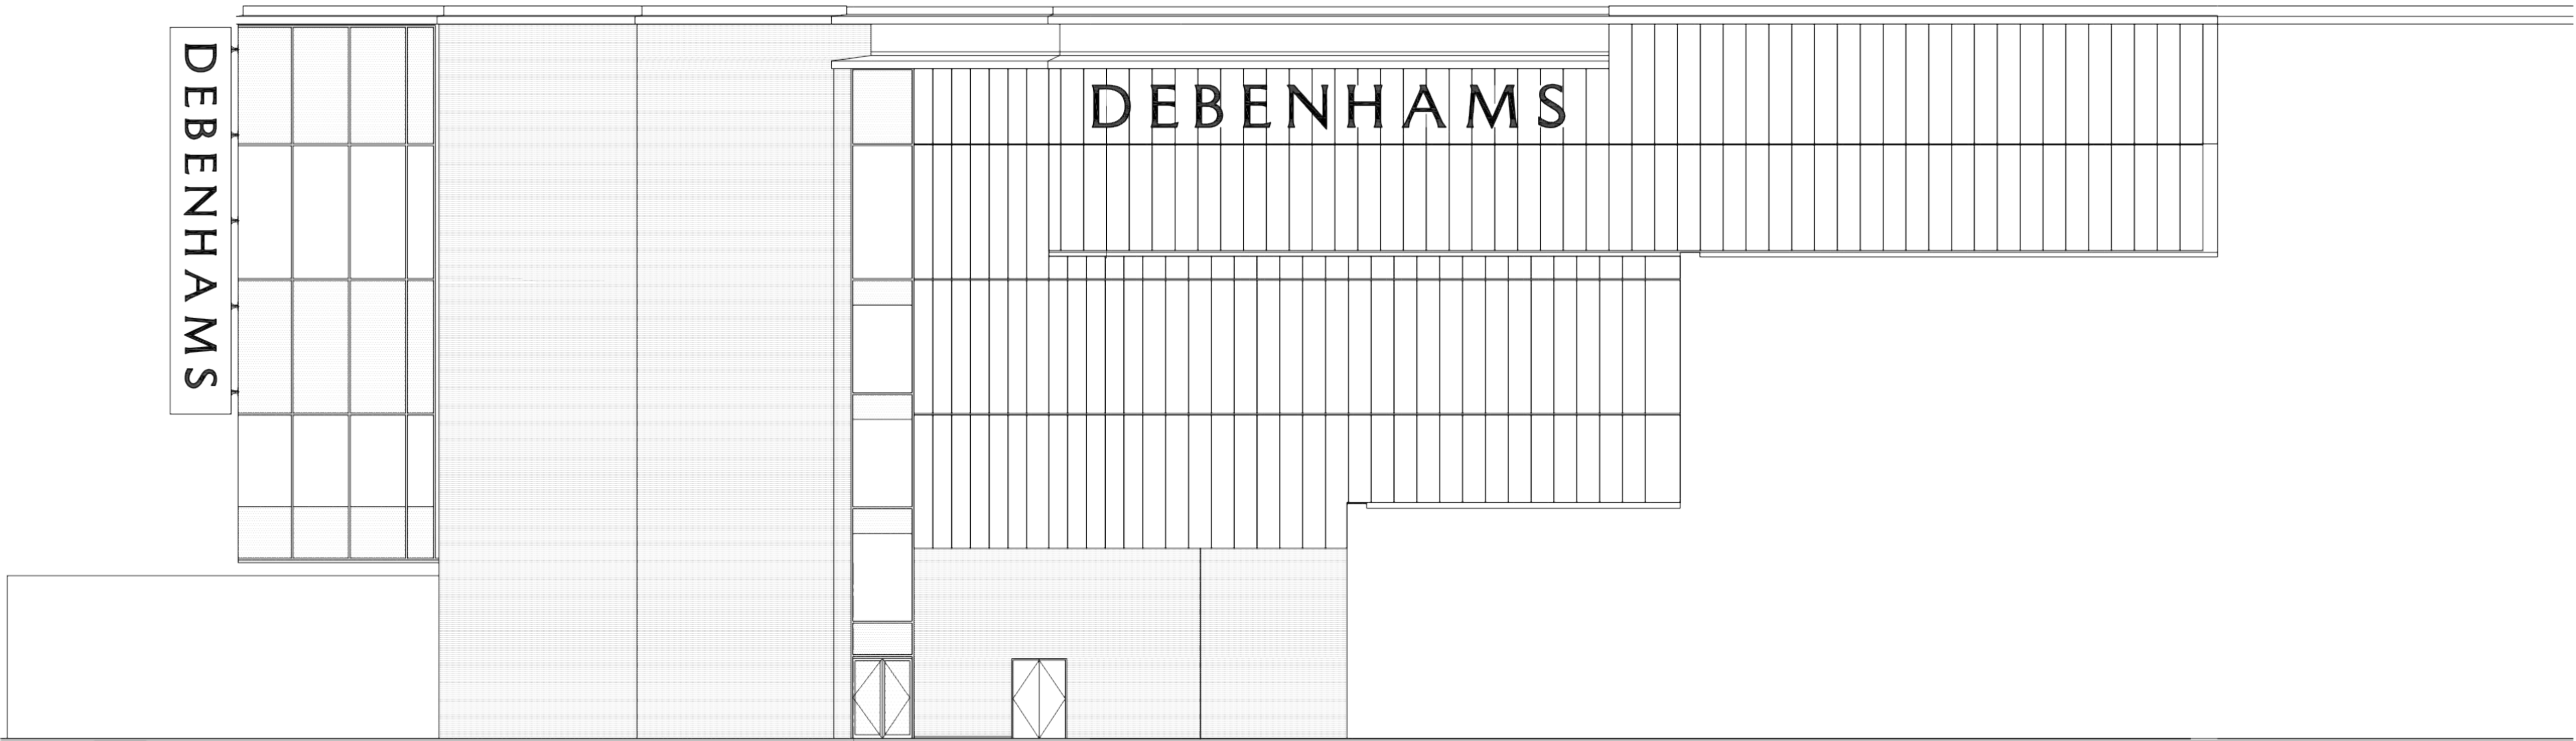


EXISTING 1:100 scale

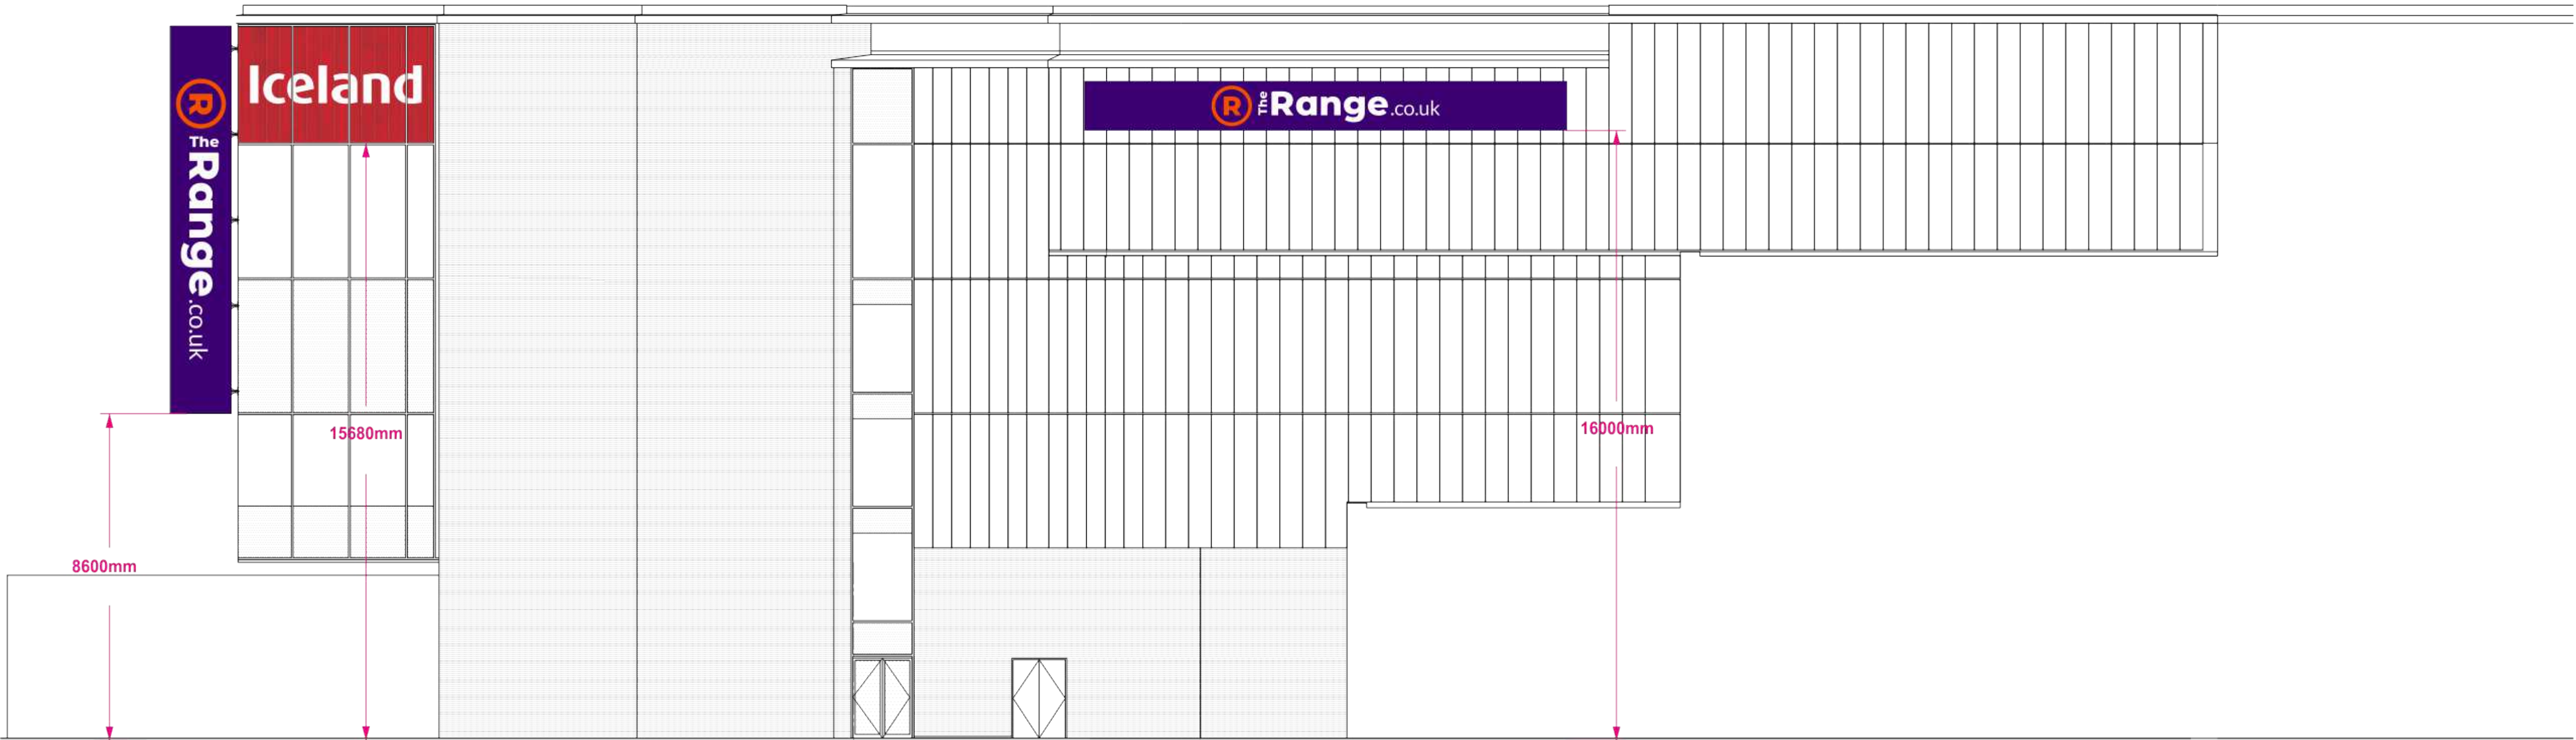

PROPOSED 1:100 scale

1600mm x 10165mm x 130mm
internally illuminated with LED
flex box **fitted onto existing frame**

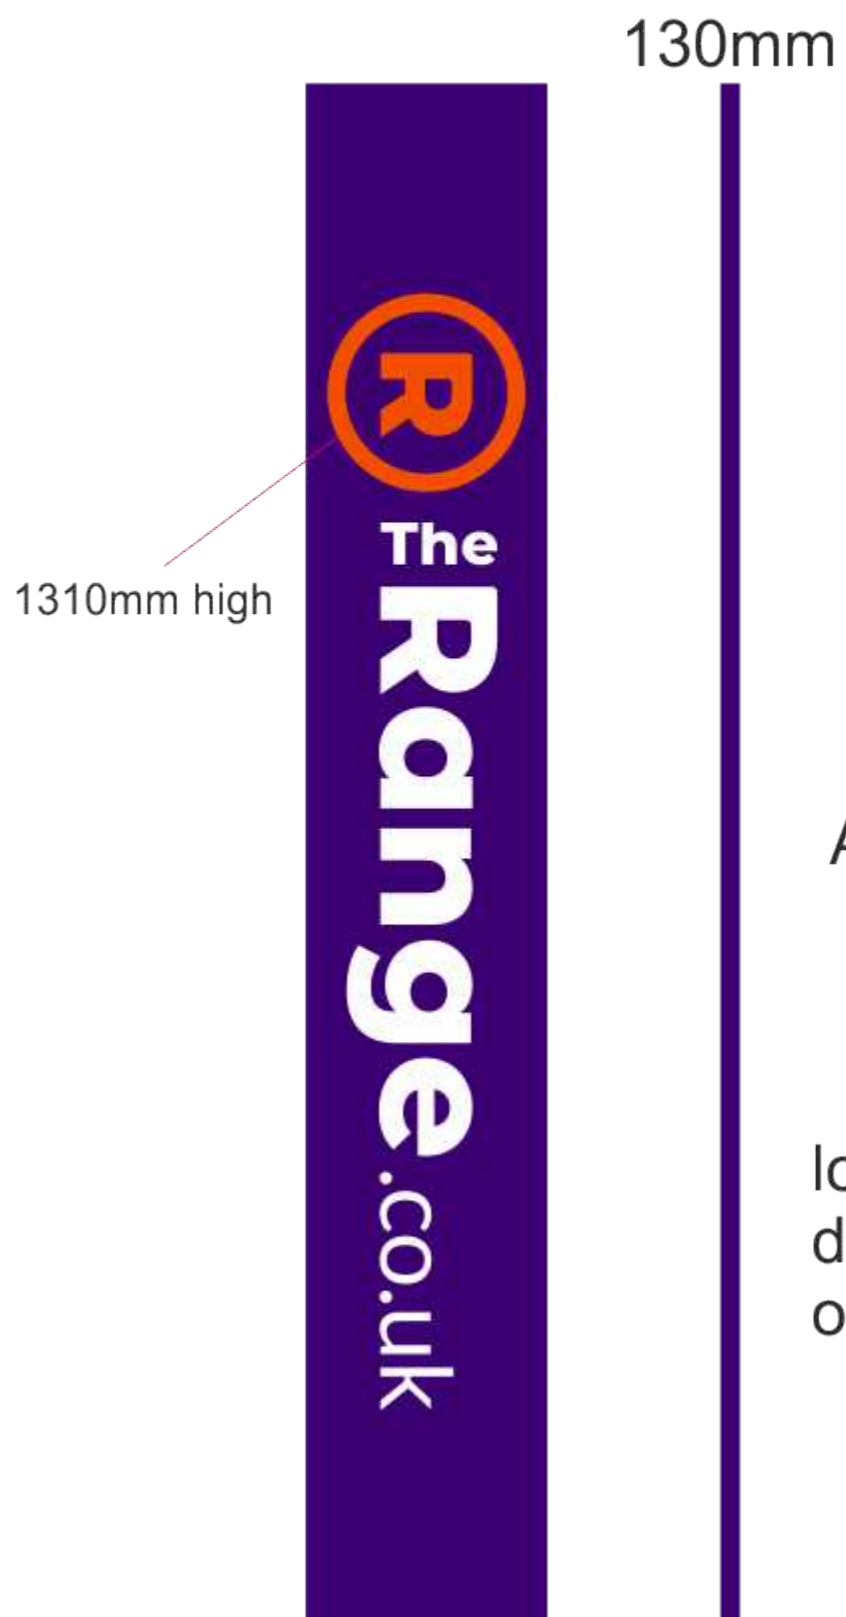

ADVERT 6

logo, letters,
dots to illuminate
only

1:50 scale

12680mm x 1300mm x 130mm
Internally illuminated with LED flex face



logo, letters, dots to illuminate only

ADVERT 7

1:50 scale




5135mm x 3050mm x 0.3mm
digital printed vinyl graphic



990mm high

OTHER SIGN
ADVERT 6

1:50 scale

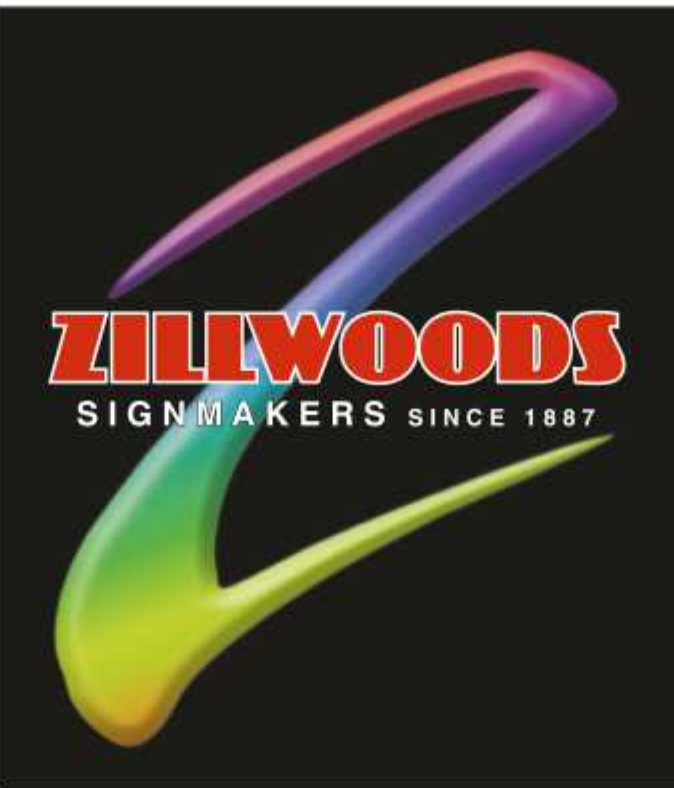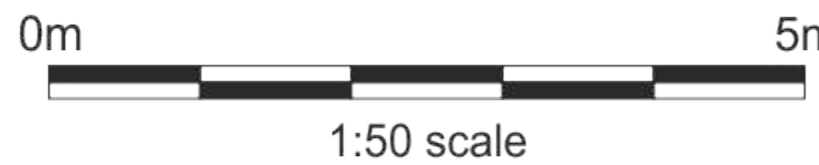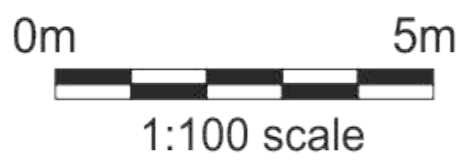

CLIENT	The Range
ADDRESS	Bury
PROJECT	Signage Proposal
ISSUE NO.	01
DATE	27/10/21
SCALE	as shown at A0
DRAWN	Kris Szramek
APPROVED / DATE	