


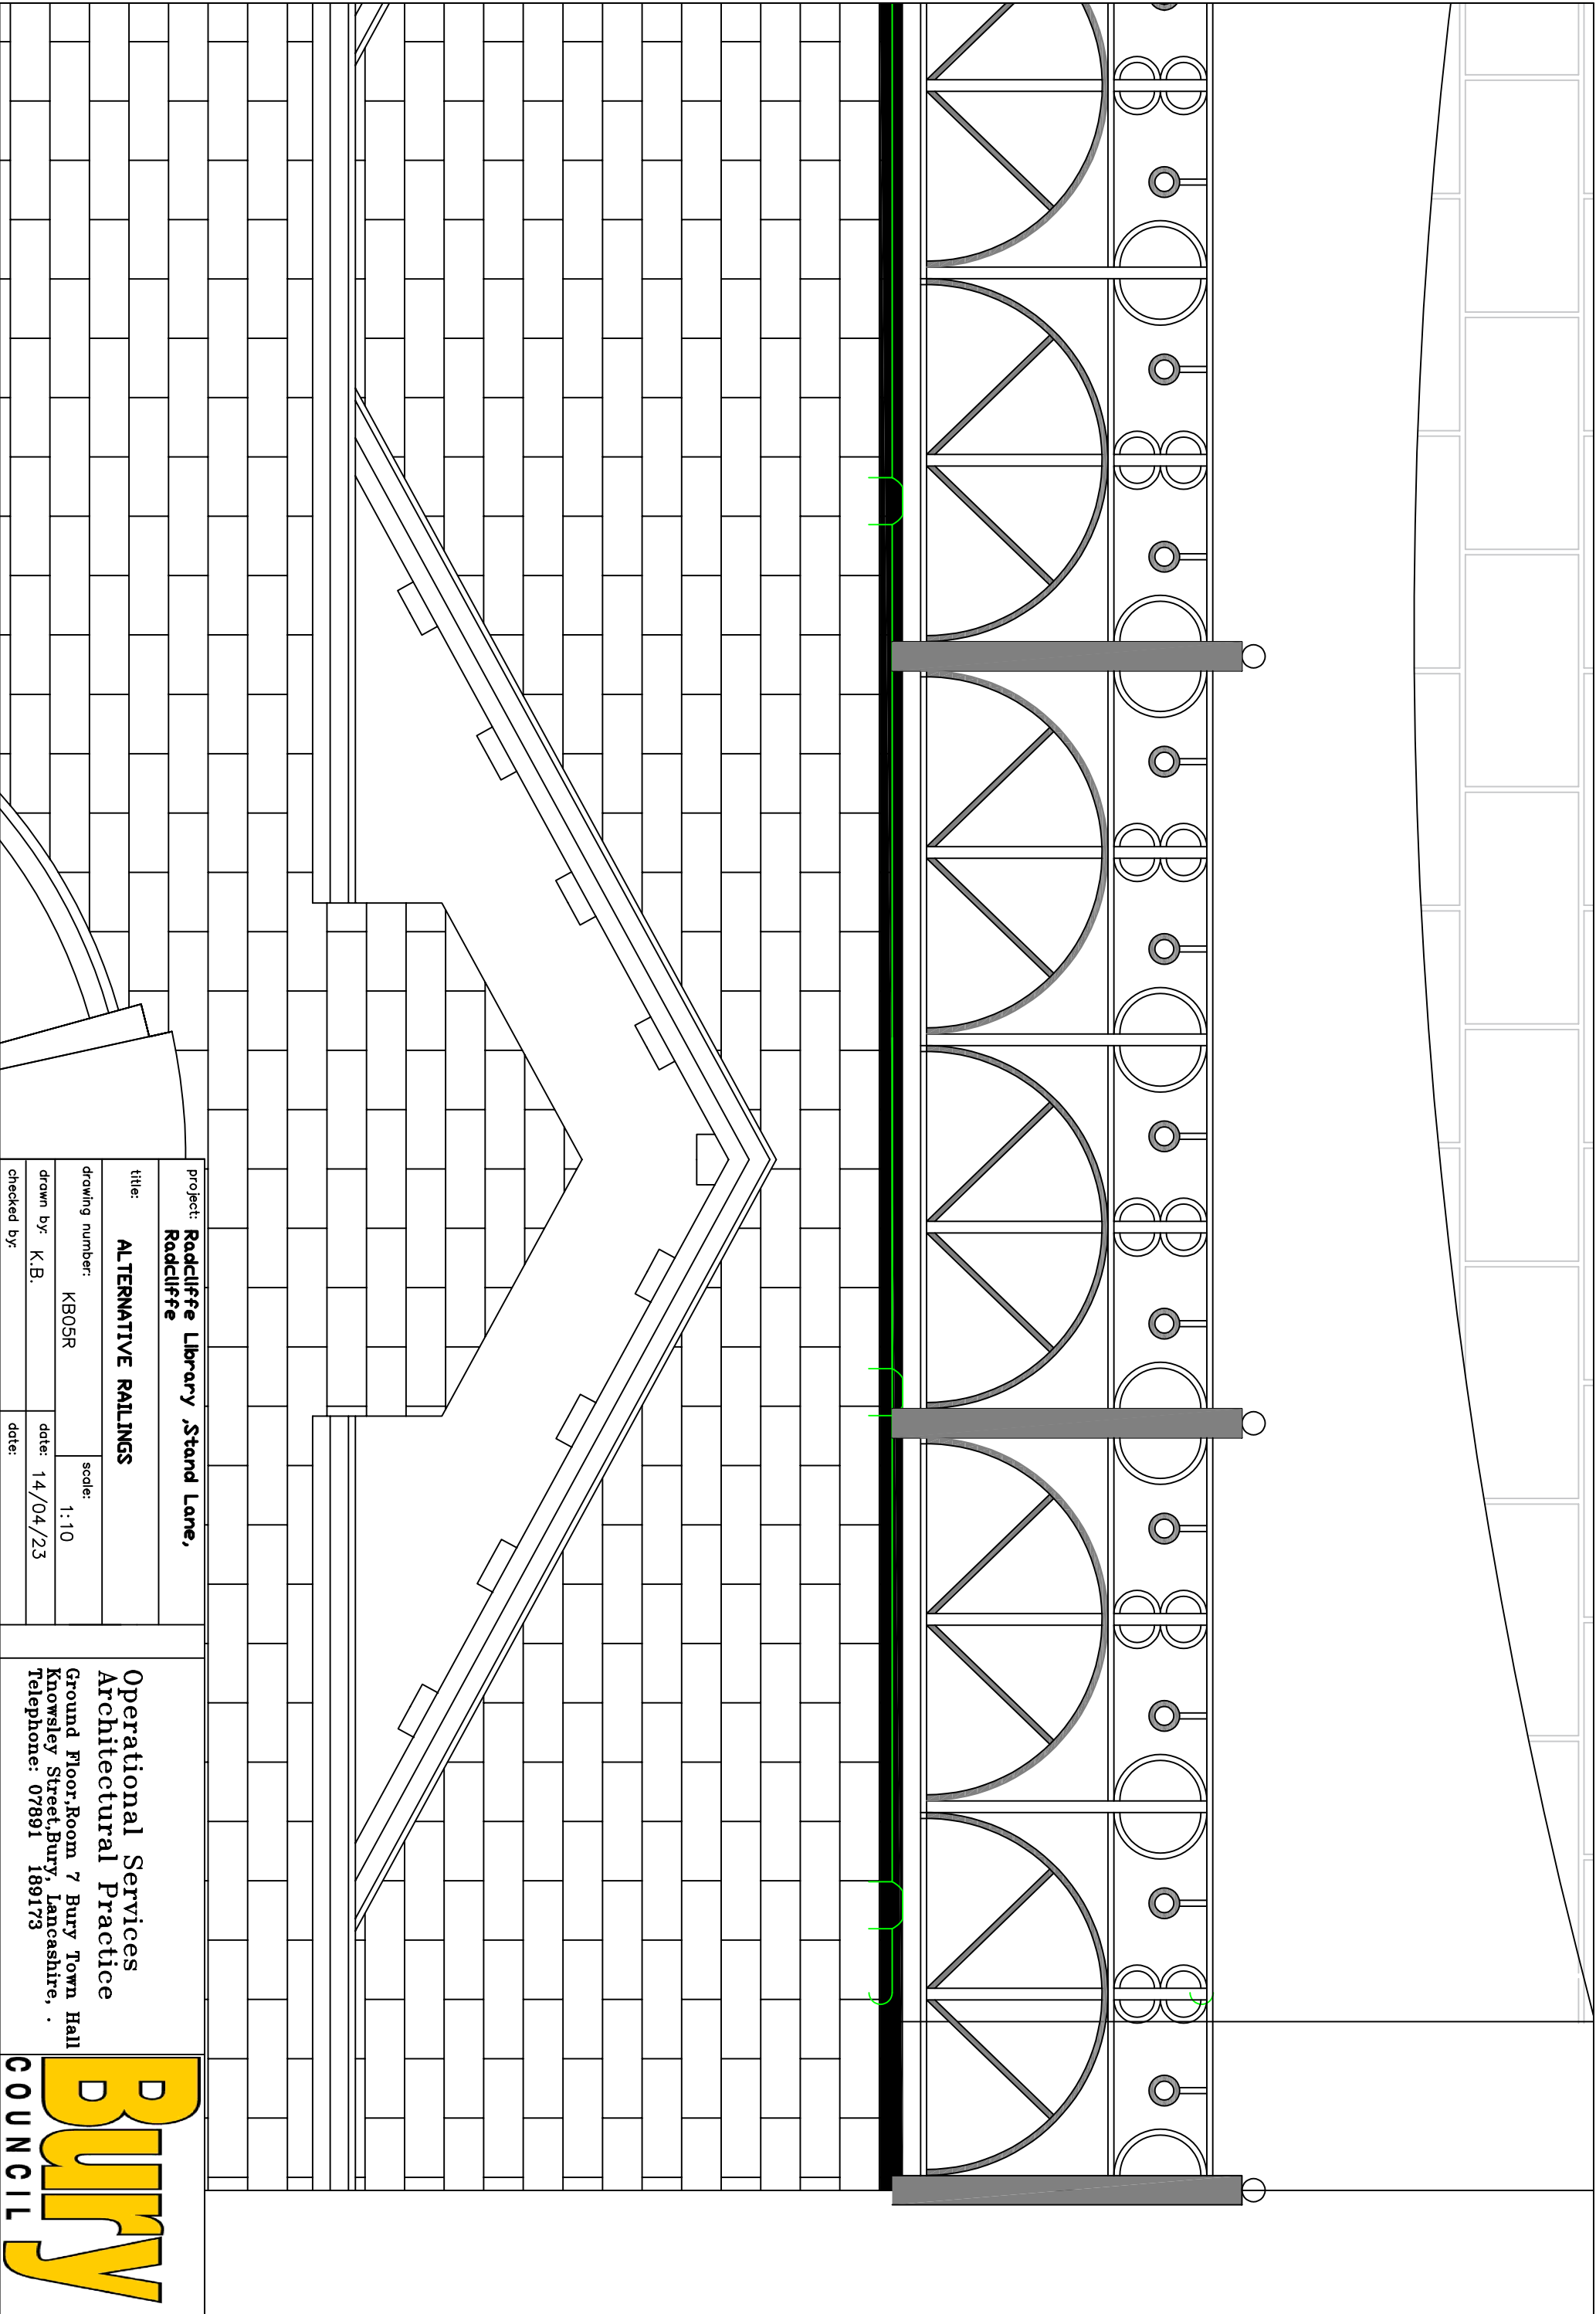

Project: Radcliffe Library ,Stand Lane, Radcliffe			
Title: ALTERNATIVE RAILINGS			
Drawing number: KB05R		Scale: 1:10	
Drawn by: K.B.		Date: 14/04/23	
Checked by:		Date:	

Operational Services
Architectural Practice
Ground Floor,Room 7 Bury Town Hall
Knowsley Street,Bury, Lancashire, .
Telephone: 07891 189173

Bury
COUNCIL