


Notes
This drawing is the property of IDC Home Architecture Ltd and copyright is reserved by them. This drawing is not to be copied or disclosed by or to any unauthorised persons without the prior written consent of IDC Home Architecture Ltd.

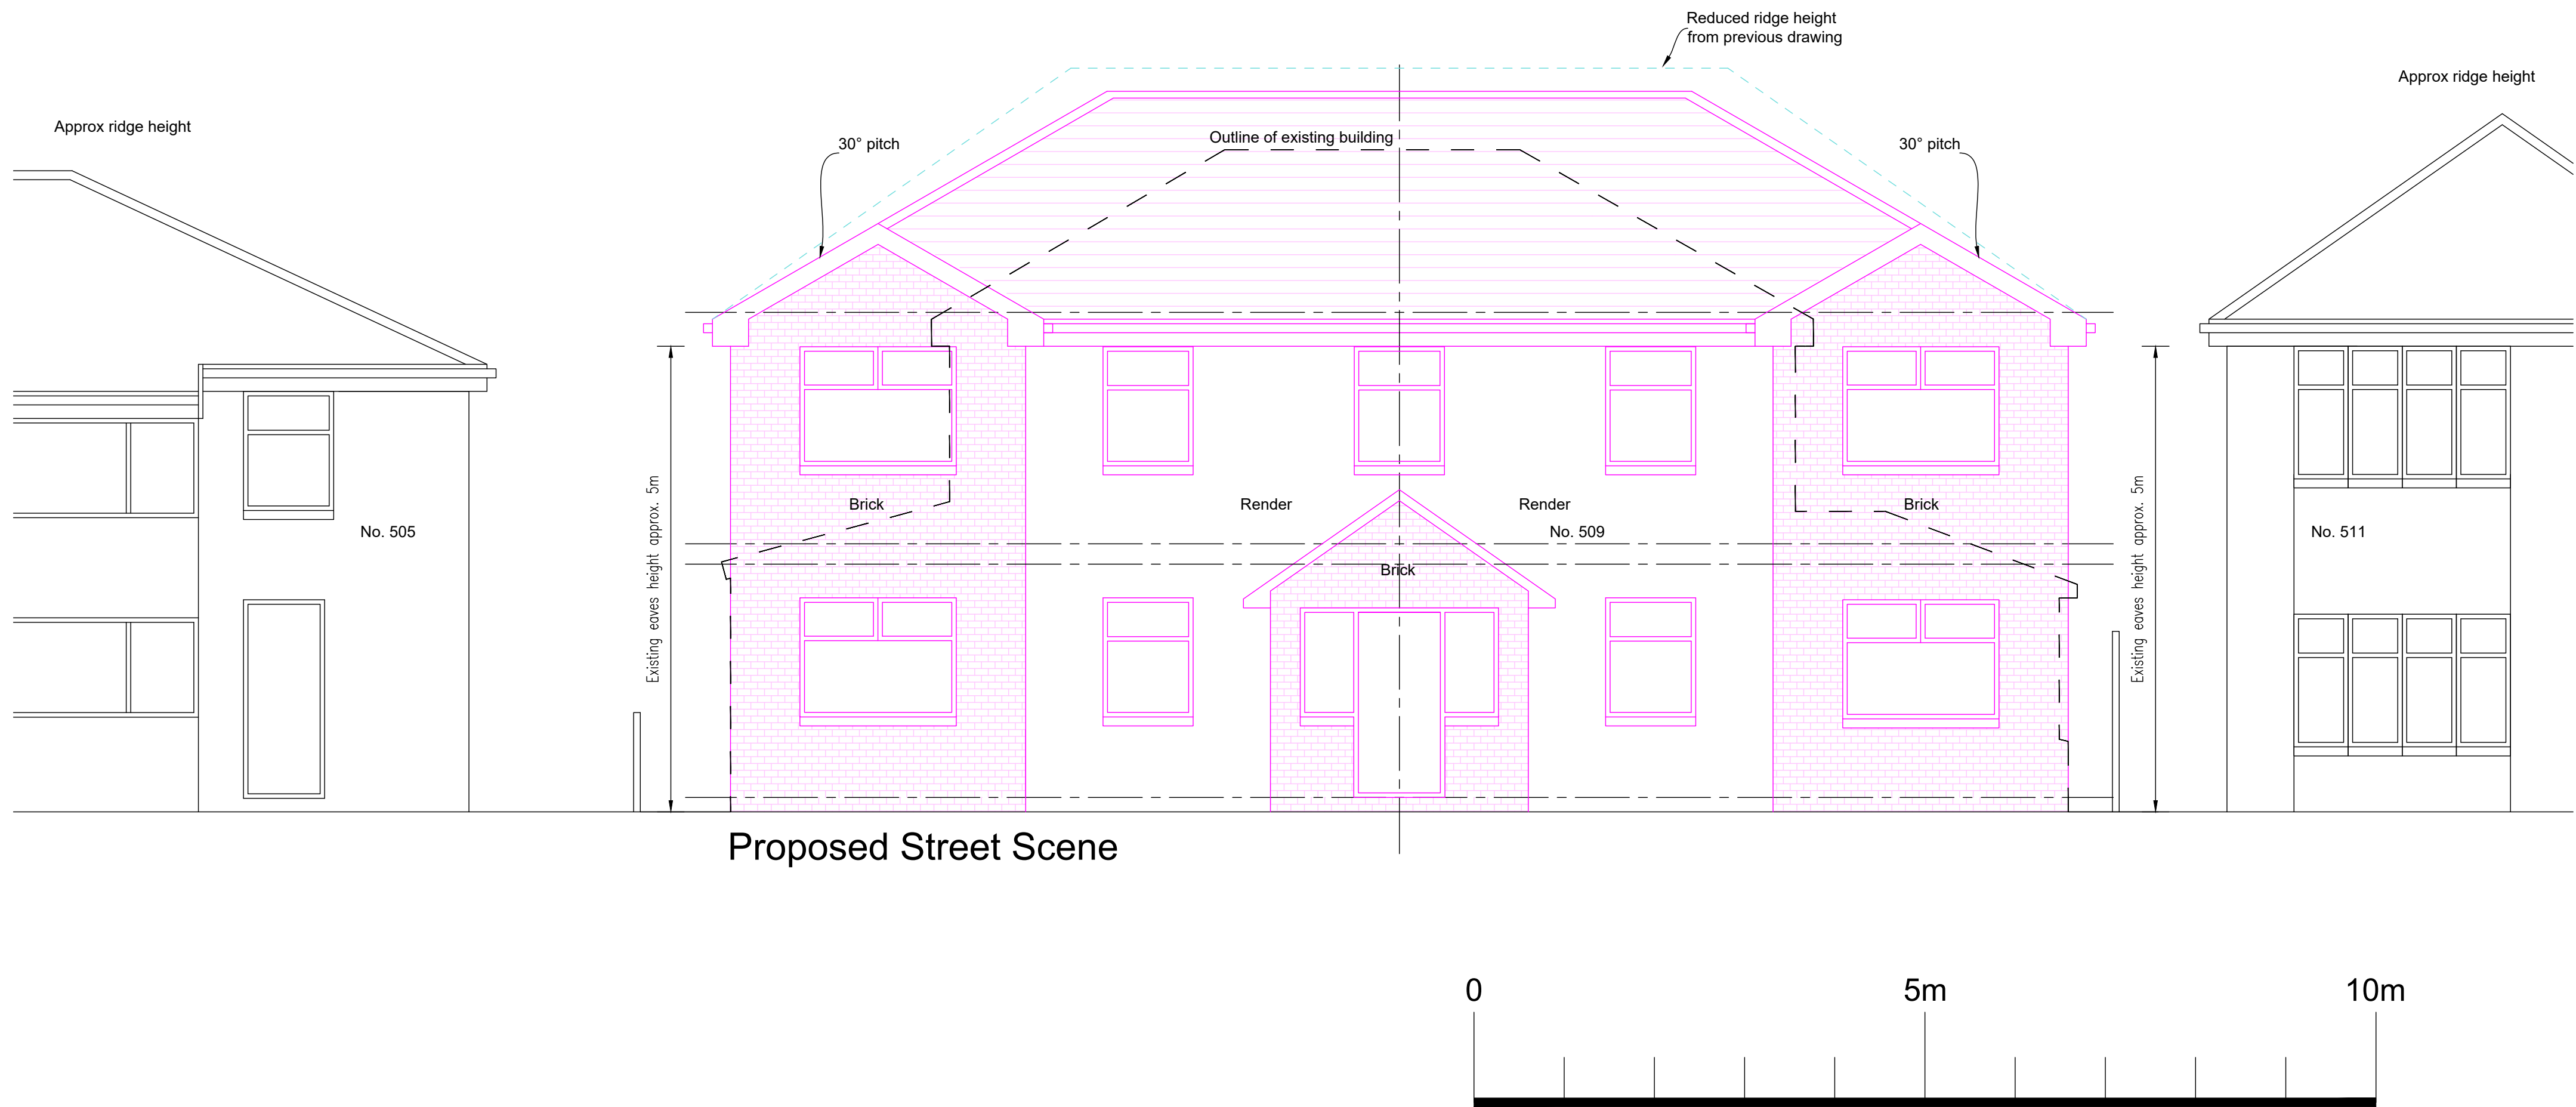

C	24/09/2026	CSB	Roof pitch reduced
B	04/09/2026	MJ	Further roof updates
A	08/07/2026	MJ	Roof Updated
Rev	Date	Drawn by	Comments

Client
Mr Nav Zafar

Project
509 Bolton Road, Bury
Side & Rear Extensions

Drawing
Indicative street scene

Date
June 2026

Drawn by
MJ

Scales
1:50 @ A1

Job No - Dwg No - Rev
HA26010 - 05 - C