

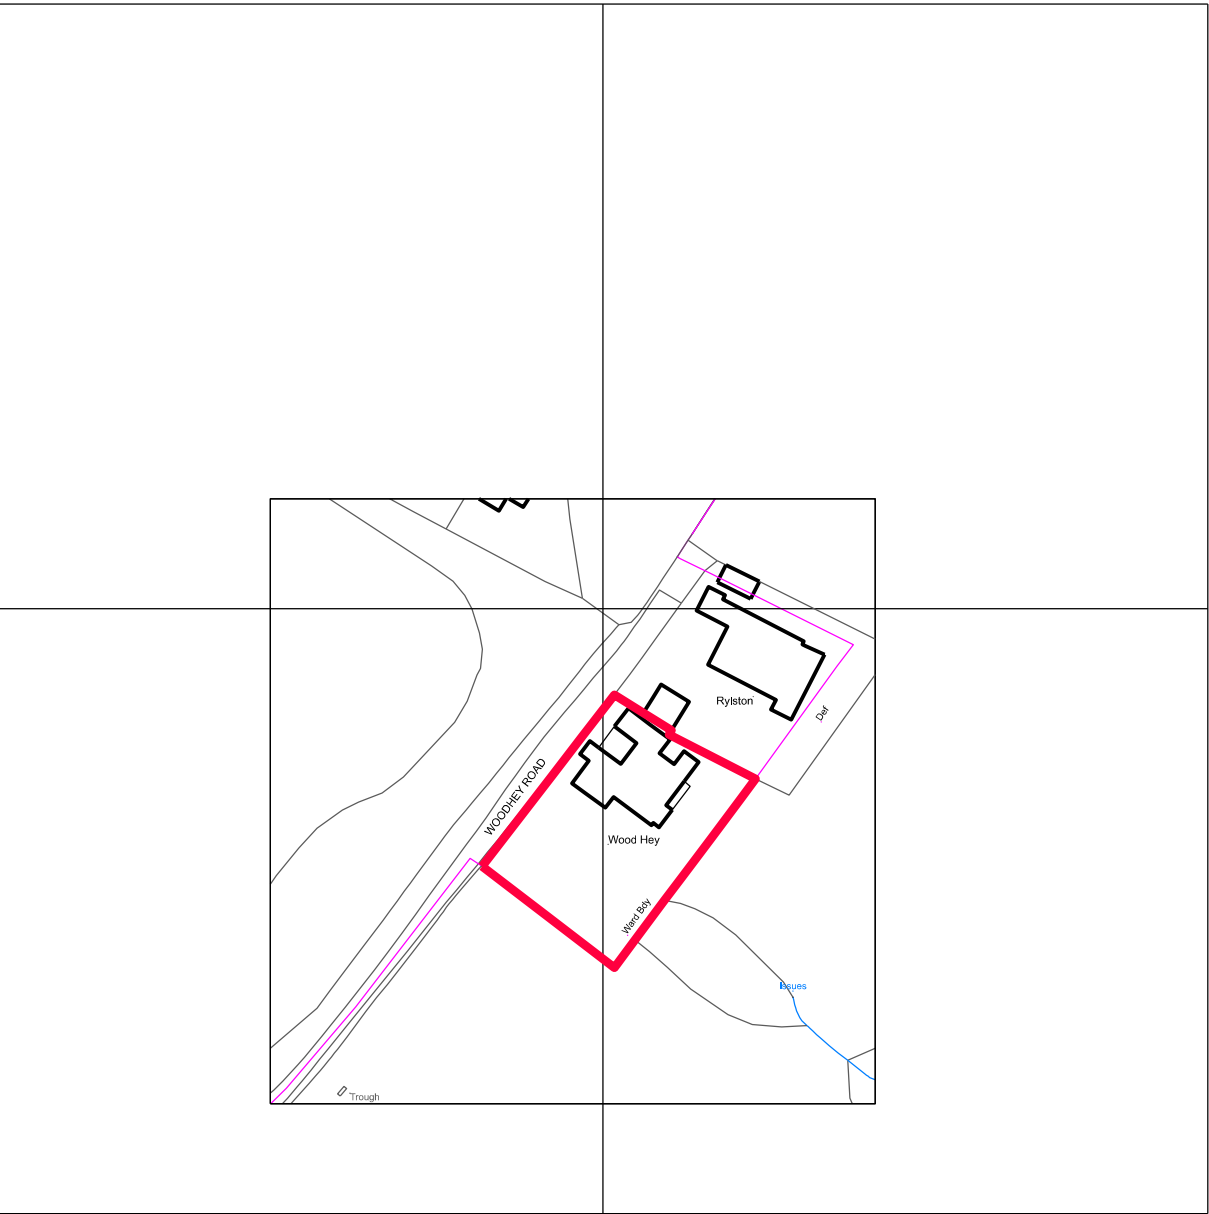


SCHEDULE OF MATERIALS


- 1 Aluminium Coping
- 2 Aluminium Hopper Head and RWP
- 3 PPC Aluminium Windows
- 4 Polymer Render
- 5 Natural Stone Walling
- 6 PPC Aluminium Door
- 7 Structural Glass Balustrade
- 8 Western Red Cedar Cladding

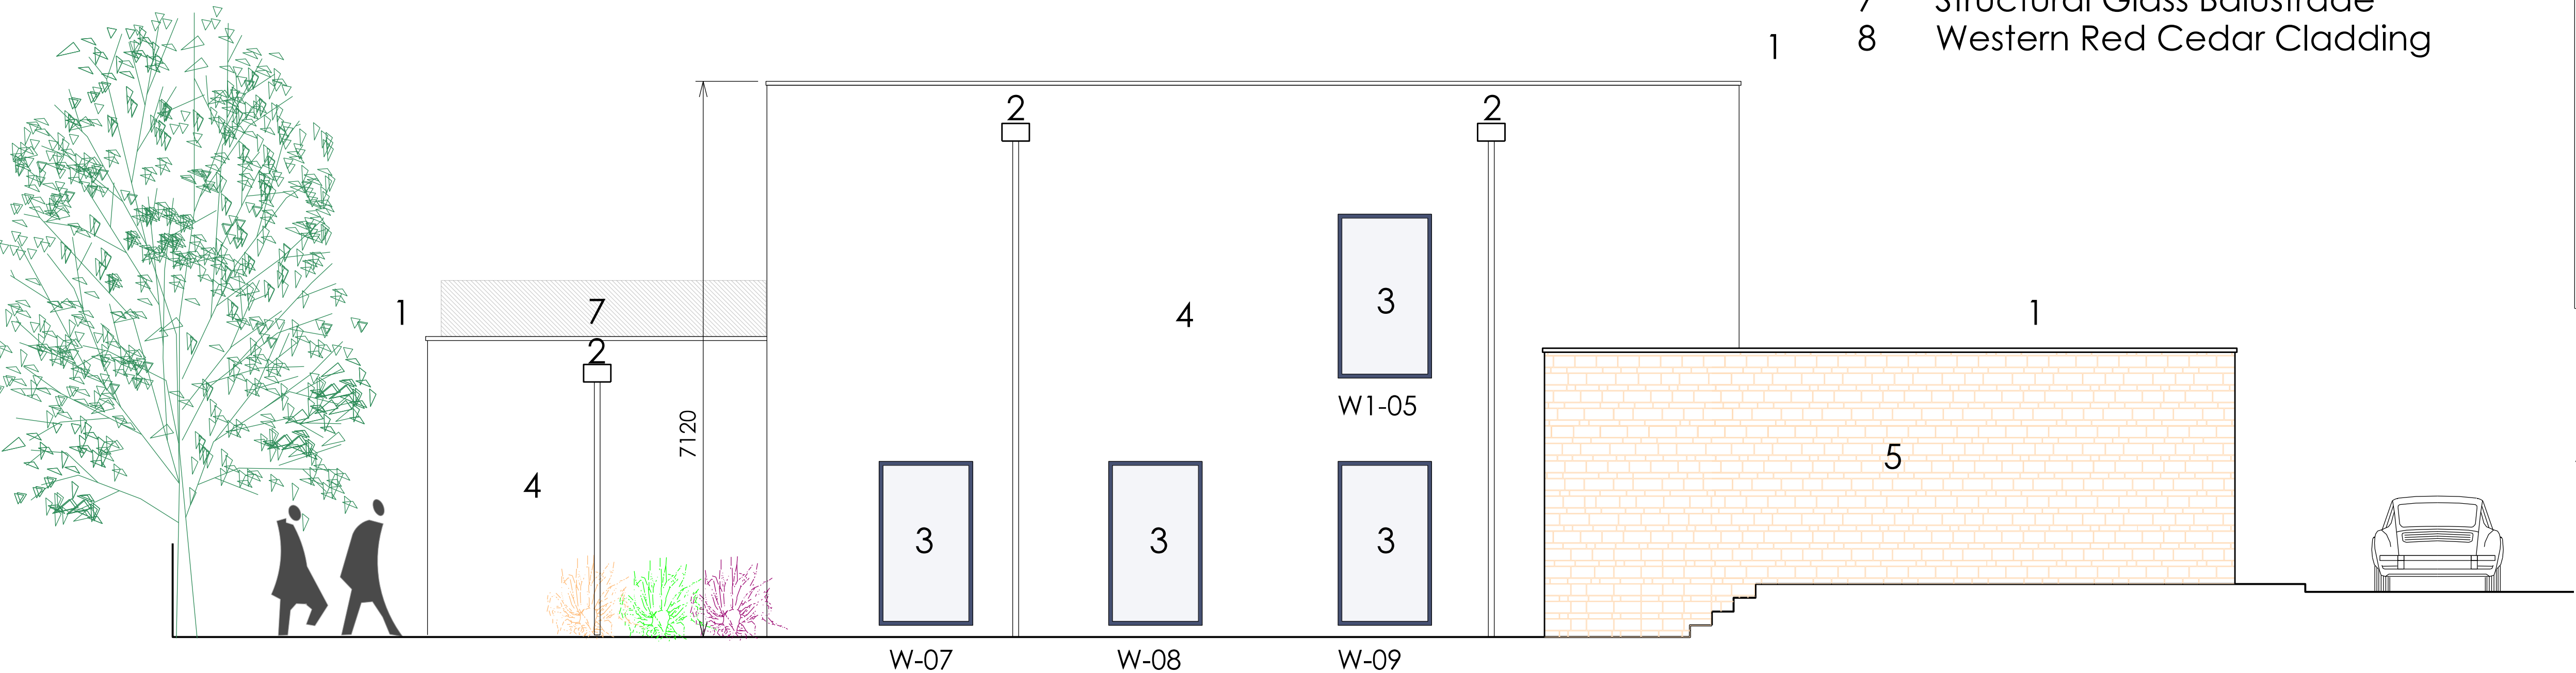

SITE LOCATION PLAN 1:1250

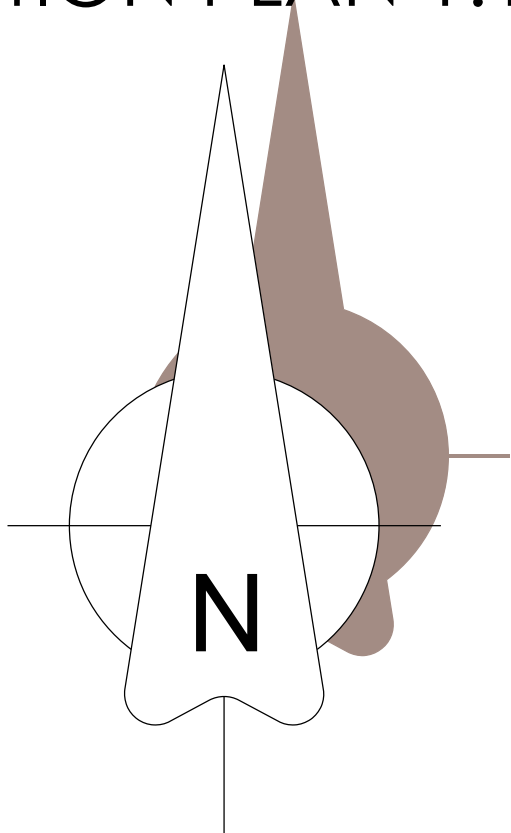

PROPOSED NORTH ELEVATION

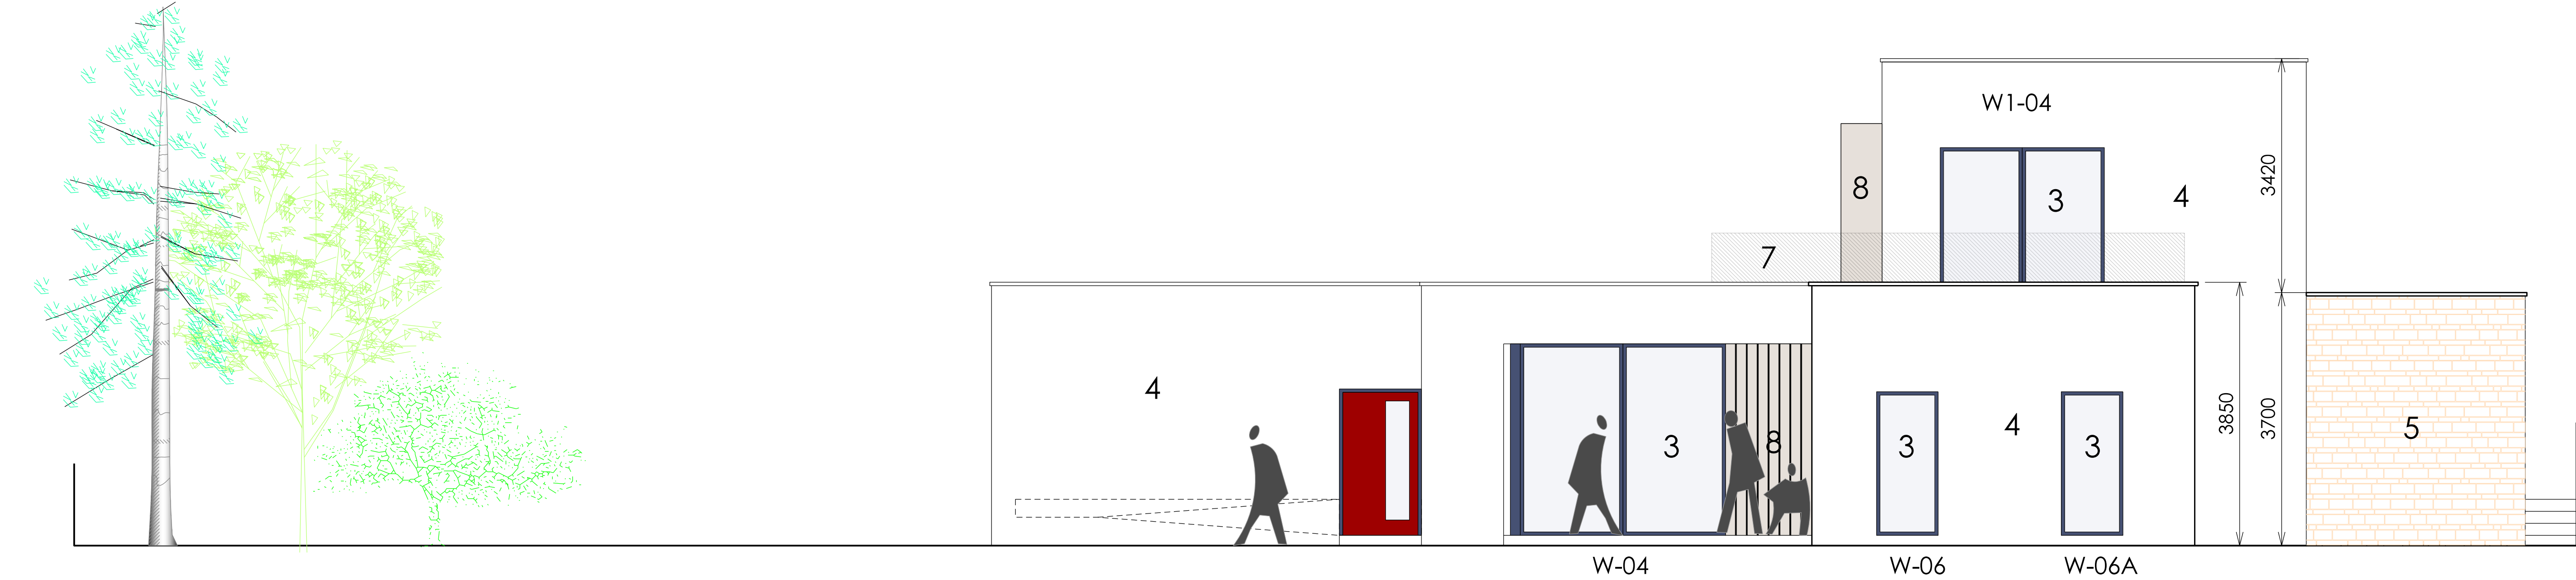

PROPOSED EAST ELEVATION