
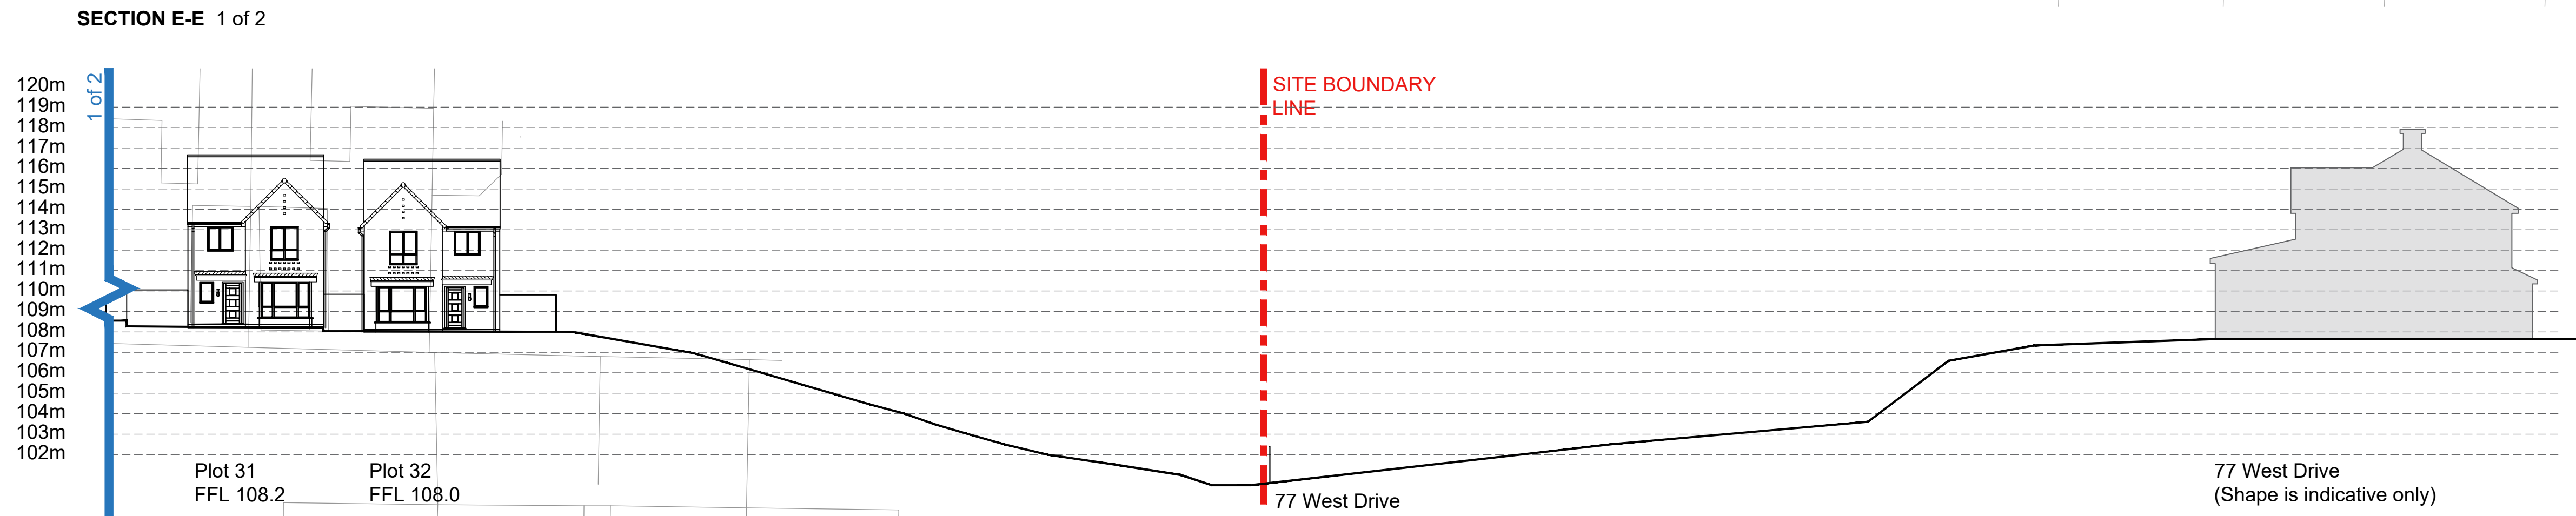
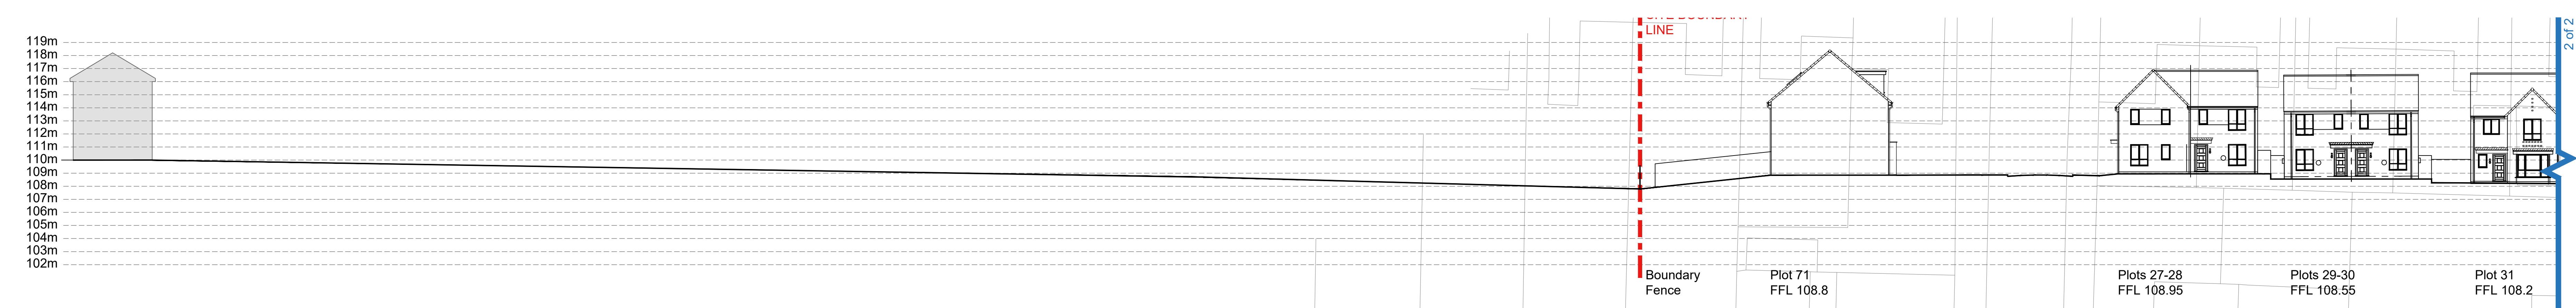


NOTE:
PLEASE NOTE, SECTIONS
ARE INDICATIVE ONLY
SUBJECT TO FINAL
ENGINEER FINISHED FLOOR
LEVELS

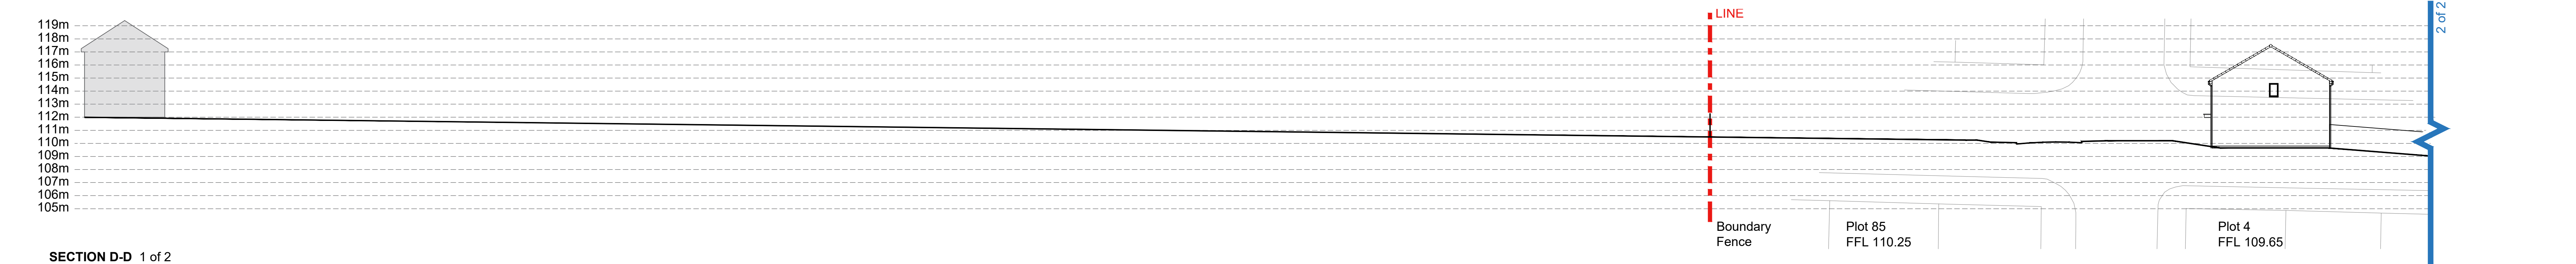