


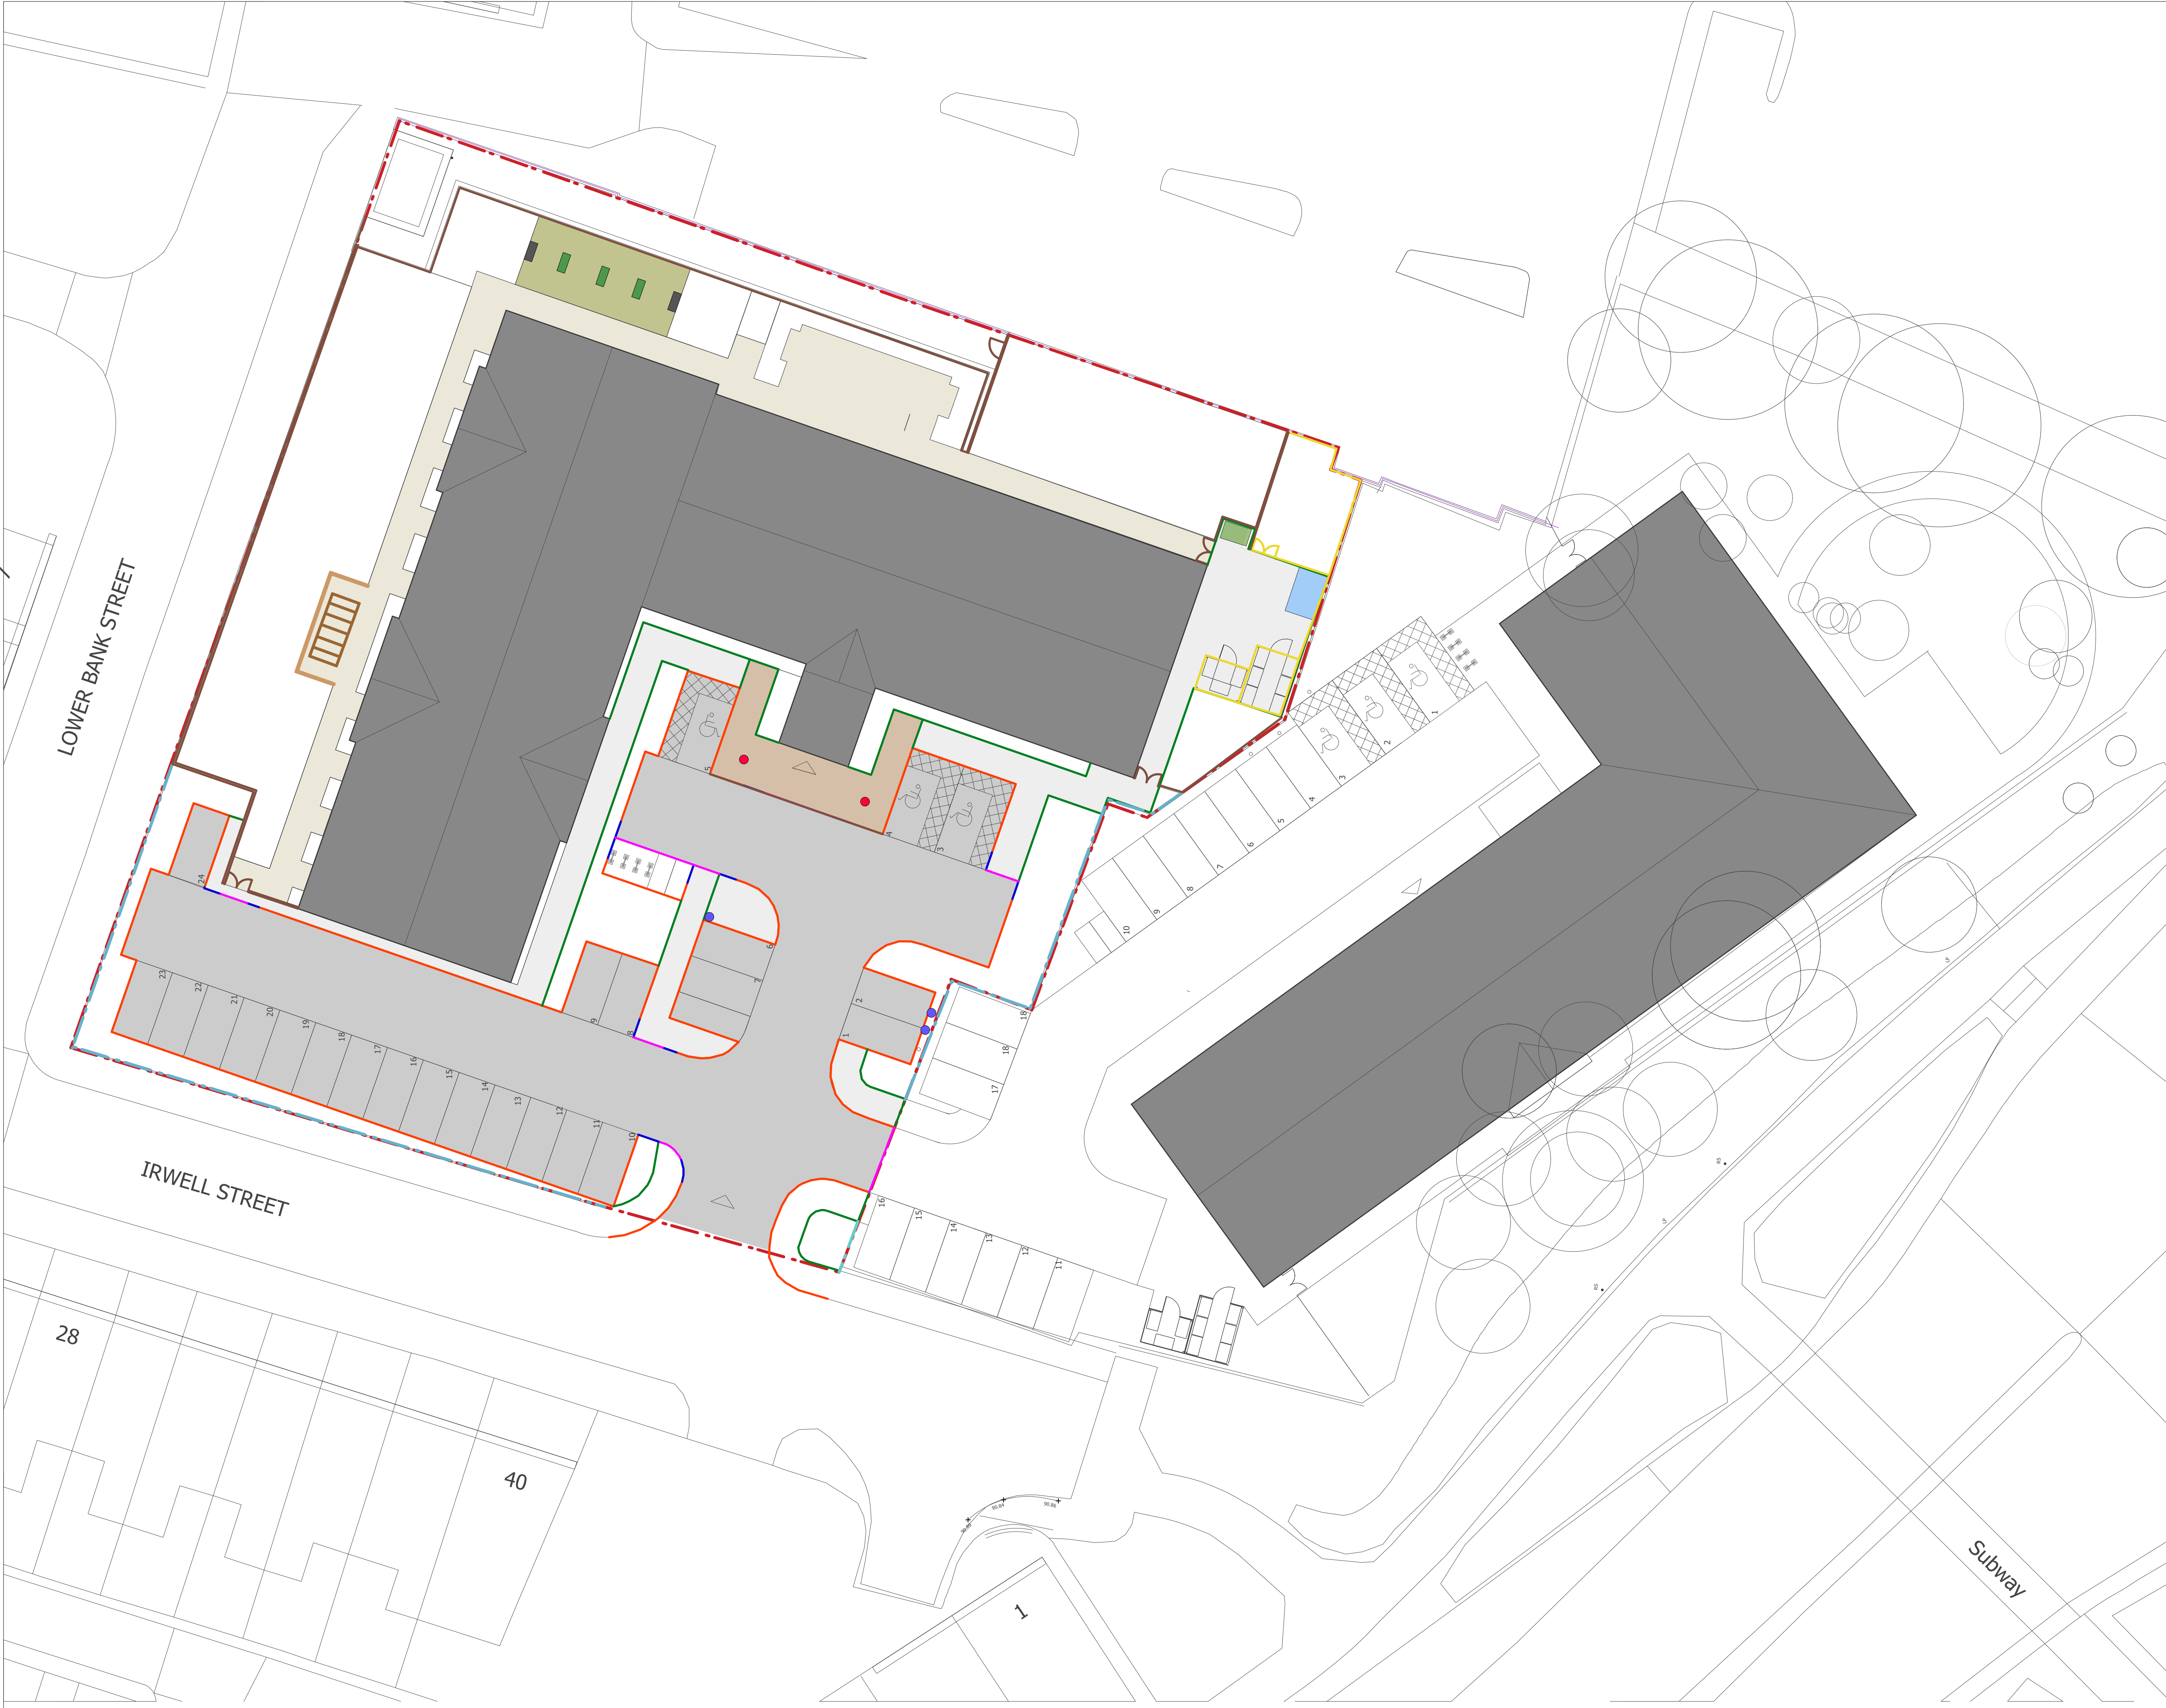


EXEMPLAR HEALTH CARE
BURY, BL9 0HD

AMENITYTREE
ENVIRONMENTAL PLANNING CONSULTANTS

KEY

- SITE BOUNDARY**
- SECURE PERIMETER FENCE - DOUBLE SIDED BOARDING**
2.1m CLOSE BOARDED TIMBER FENCE, CLOSEBOARD / 3 RAILS / WEATHERED COPING / P7SW / PAR / 25 YEAR GUARANTEE / DOUBLE SIDED BOARDING.
- SECURE PERIMETER FENCE - SINGLE SIDED BOARDING**
1.8m CLOSE BOARDED TIMBER FENCE, CLOSEBOARD / 3 RAILS / WEATHERED COPING / P7SW / PAR / 25 YEAR GUARANTEE / DOUBLE SIDED BOARDING.
- ESTATE ROAD / PARKING**
BLACK MACADAM TO ENGINEERS DETAILS.
- FOOTPATHS**
BLACK MACADAM TO ENGINEERS DETAILS.
- INTERNAL PATHS & PATIOS**
TOBERMORE MAYFAIR SILVER PAVOIRS 400x400x40mm
- ENTRANCE PAVOIRS**
TOBERMORE MANHATTAN MIX / GRAPHITE, MID GREY, SILVER, RATIO TO SUPPLIERS RECOMMENDATION / 600x150x80mm.
- STANDARD KERB**
PCC KERB / 125x255x9115mm / NATURAL.
- STANDARD TRANSITION KERB**
PCC TRANSITION KERB / 152x55x150-915mm / natural.
- STANDARD ROPPED KERB**
PCC DROPPED KERB / 125x150x915mm / NATURAL.
- EDGING KERB**
PCC EDGING KERB / 150x50x915MM / NATURAL.
- GARDEN SEATING**
3 SEAT TEAK GARDEN SEAT / ARM & BACK RESTS.
- RAISED PLANTERS**
VEG TRUG OUTDOOR MEDIUM PLANTER / 1830mm LONG / FSC CERTIFIED CEDAR / NATURAL / PAR.
- STAFF SMOKING SHELTER**
TOBERGAL SMOKING SHELTER / 2200(L)x1650(W)x2400(H)mm / SOLAR LED LIGHTING / WASTE BIN & ASH TRAY FIXED / MODEL SBL800 / FRAME & ROOF GALVANISED STEEL FINISHED BLACK / 3 SIDES VANDAL PROOF PLOYCARBONATE.
- RESIDENTS SMOKING SHELTER**
TOBERGAL SMOKING SHELTER / 2200(L)x1650(W)x2400(H)mm / SOLAR LED LIGHTING / WASTE BIN & ASH TRAY FIXED / MODEL SBL800 / FRAME & ROOF GALVANISED STEEL FINISHED BLACK / 3 SIDES VANDAL PROOF PLOYCARBONATE / EMERGENCY CALL / LIGHTING / E-CIG LIGHTER CHARGER.
- GARDEN SHELTER**
DANCOVER LEAN TO SHED-ARROW / 2200(L)x1650(W)x2080(H) / ANTHRACITE GALVANISED STEEL / GROUND FIXED.
- ILLUMINATED BOLLARDS**
MARINISALLS GEO ILLUMINATED BOLLARD / BLACK FINISH / LED / ROOT FIXED.
- EV CHARGE POINT**
- LOW RETAINING EDGE**
200MM HIGH PAR SOFTWOOD SLEEPER RETAINING EDGE
- METAL RAILINGS**
1200mm HIGH BOWTOP FENCE / BLACK
- KITCHEN GARDEN**
TOBERMORE HYDROPRAVE REGULAR - DUO HEATHER / 208X173X60 & 173X173X60
- PERGOLA**
TIMBER PERGOLA DETAILS TBC

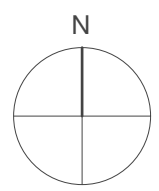

R.04	12.03.24	Scheme amended - WBA GA 06.03.24	AC
R.03	05.03.24	Scheme amended - WBA GA 06.03.24	AC
R.02	28.02.24	Additional tree added	AC
R.01	22.02.24	First issue	AC
REV NO.	DD.MM.YY	DESCRIPTION OF REVISION	INITIALS

PREPARED BY
AMENITY TREE
STATUS
FOR COMMENT

TITLE
HARDWORKS AND BOUNDARY TREATMENTS

DWG.NO	REVISION
AT.24.11879.101	R.04

SCALE	DRAWN	APPROVED	DATE
1:200 @ A1	AC	SD	12.03.24

EXEMPLAR HEALTH CARE
BURY, BL9 0HD

AMENITYTREE
ENVIRONMENTAL PLANNING CONSULTANTS

KEY

-  **TREE PLANTING**
SEE SCHEDULE FOR DETAILS
-  **MULTISTEM / FEATURE SHRUBS**
SEE SCHEDULE FOR DETAILS
-  **NATIVE HEDGE**
SEE SCHEDULE FOR DETAILS
-  **NATIVE HEDGE**
SEE SCHEDULE FOR DETAILS
-  **SHRUB / ORNAMENTAL GRASSES**
SEE SCHEDULE FOR DETAILS
-  **LAWNS**
SEE SCHEDULE FOR DETAILS
-  **WILDFLOWER**
SEE SCHEDULE FOR DETAILS

PLANTING NOTES

- 1 - All planting shall be in accordance with BS.4428. 1989.S7.
2 - Trees shall conform to BS.3095:1.1992
3 - Tree pits shall be 1200x1200x750mm.
4 - Multi stem pits shall be 1000x1000x500mm.
5 - Backfill material 70% certified sandy loam / 30% Approved tree compost (by volume).
6 - No peat products permitted.
7 - Striking as indicated in plant schedules.
8 - Install GreenTech Mono watering systems to trees.
9 - Shrub planting: 450mm depth of free draining topsoil to BS.3882.
10 - Lawns: 150mm 450mm depth of free draining topsoil to BS.3882.
11 - Wildflower: Once clean unimproved free draining subsoil to BS.8601.

PLANT SCHEDULE 1.1									
REF.	TREE PLANTING	NO.	GIRTH CM	%	HEIGHT M	TYPE	DENSITY PER HA	NOTES	
1.0 TREE PLANTING									
T1	Aster compactus Bonania	5	18-20	NA	400-450	RB	NA	Underground geyed / GreenMax - Aulius & Aquilula Systems to be installed as specified	
T2	Betula pendula	4	18-20	NA	375-450	RB	NA	Underground geyed / GreenMax - Aulius & Aquilula Systems to be installed as specified	
T3	Pinus sylvestris	8	18-20	NA	400-450	RB	NA	Underground geyed / GreenMax - Aulius & Aquilula Systems to be installed as specified	
2.0 HEDGES									
H1	Cornus batulus	55	NA	100	100	BR	NA	125cm Black / grow tube / stake	12
H2	Cornus batulus	105	NA	100	100	BR	NA	125cm Black / grow tube / stake	23
H3	Cornus batulus	9	NA	100	100	BR	NA	125cm Black / grow tube / stake	2
H4	Cornus batulus	10	NA	100	100	BR	NA	125cm Black / grow tube / stake	3
H5	Cornus batulus	19	NA	100	100	BR	NA	125cm Black / grow tube / stake	4
H6	Cornus batulus	145	NA	100	100	BR	NA	125cm Black / grow tube / stake	37
H7	Aster compactus	10	NA	5	100	BR	NA	125cm Black / grow tube / stake	31
H8	Aster compactus	30	NA	20	100	BR	NA	125cm Black / grow tube / stake	3
H9	Betula pendula	30	NA	20	100	BR	NA	125cm Black / grow tube / stake	3
H10	Cornus batulus	44	NA	30	100	BR	NA	125cm Black / grow tube / stake	3
H11	Cornus batulus	30	NA	20	100	BR	NA	125cm Black / grow tube / stake	3
H12	Tilia tomentosa	10	NA	5	100	BR	NA	125cm Black / grow tube / stake	3
H13	Cornus batulus	10	NA	100	100	BR	NA	125cm Black / grow tube / stake	3
H14	Cornus batulus	55	NA	100	100	BR	NA	125cm Black / grow tube / stake	12
Hedges to be planted in double staggered rows @ 45cm c/s.									TOTAL LM
									132
3.0 MULTISTEM SHRUBS									
MS1	Aster poliflorus Blood Red	1	NA	NA	150-175	RB	NA	Underground geyed / Min. 5 Breaks	
MS2	Betula jacquemontii Dorenbos	3	NA	NA	150-175	RB	NA	Underground geyed / Min. 5 Breaks	
MS3	Pinus sericea Borko	2	NA	NA	150-175	RB	NA	Underground geyed / Min. 5 Breaks	
4.0 SHRUBS / GROUNDCOVER PLANTS / ORNAMENTAL GRASSES / HERBACEOUS PERENNIALS									
S1	Cornus alba autumn Red	47	NA	NA	45	3L	4		
S2	Euonymus alatus 'Alatus Queen'	10	NA	NA	20	3L	5		
S3	Heuchera Purple Palace	112	NA	NA	45	3L	5		
S4	Leucostaphyle pinnatifida	100	NA	NA	20	3L	5		
S5	Penstemon villosus	200	NA	NA	20	3L	5		
S6	Stipa tenuissima	200	NA	NA	20	3L	4		
S7	Veronica bonariensis	41	NA	NA	30	2L	7		
SM11 Anthriscus biocolor Buxton									
SM11	Anthriscus biocolor Buxton	5	NA	5	NA	2L	7		
SM12	Baccharis spicata	2	NA	5	NA	2L	4		
SM13	Carduus conopsea	3	NA	10	30-45	3L	3		
SM14	Carduus conopsea	3	NA	5	NA	2L	7		
SM15	Heuchera Green Spire	10	NA	5	15-20	2L	5		
SM16	Heuchera Green Spire	10	NA	5	15-20	2L	5		
SM31	Anthriscus biocolor Buxton	16	NA	5	NA	2L	7		
SM32	Baccharis spicata	2	NA	5	NA	2L	4		
SM33	Carduus conopsea	3	NA	10	30-45	3L	3		
SM34	Carduus conopsea	11	NA	5	NA	2L	7		
SM35	Heuchera Green Spire	10	NA	5	15-20	2L	5		
SM36	Heuchera Green Spire	10	NA	5	15-20	2L	5		
SM37	Heuchera Green Spire	10	NA	5	15-20	2L	5		
SM38	Heuchera Green Spire	10	NA	5	15-20	2L	5		
SM39	Heuchera Green Spire	10	NA	5	15-20	2L	5		
SM40	Heuchera Green Spire	10	NA	5	15-20	2L	5		
SM41	Heuchera Green Spire	10	NA	5	15-20	2L	5		
SM42	Heuchera Green Spire	10	NA	5	15-20	2L	5		
SM43	Heuchera Green Spire	10	NA	5	15-20	2L	5		
SM44	Heuchera Green Spire	10	NA	5	15-20	2L	5		
SM45	Heuchera Green Spire	10	NA	5	15-20	2L	5		
SM46	Heuchera Green Spire	10	NA	5	15-20	2L	5		
SM47	Heuchera Green Spire	10	NA	5	15-20	2L	5		
SM48	Heuchera Green Spire	10	NA	5	15-20	2L	5		
SM49	Heuchera Green Spire	10	NA	5	15-20	2L	5		
SM50	Heuchera Green Spire	10	NA	5	15-20	2L	5		
SM51	Anthriscus biocolor Buxton	8	NA	5	NA	2L	7		
SM52	Baccharis spicata	2	NA	5	NA	2L	4		
SM53	Carduus conopsea	10	NA	10	30-45	3L	3		
SM54	Carduus conopsea	8	NA	5	NA	2L	7		
SM55	Heuchera Green Spire	10	NA	5	15-20	2L	5		
SM56	Heuchera Green Spire	5	NA	5	30-45	3L	4		
SM57	Heuchera Green Spire	10	NA	5	15-20	2L	5		
SM58	Heuchera Green Spire	10	NA	5	15-20	2L	5		
SM59	Heuchera Green Spire	10	NA	5	15-20	2L	5		
SM60	Heuchera Green Spire	10	NA	5	15-20	2L	5		
SM61	Heuchera Green Spire	17	NA	20	30-45	3L	4		
SM62	Heuchera Green Spire	17	NA	20	30-45	3L	4		
