
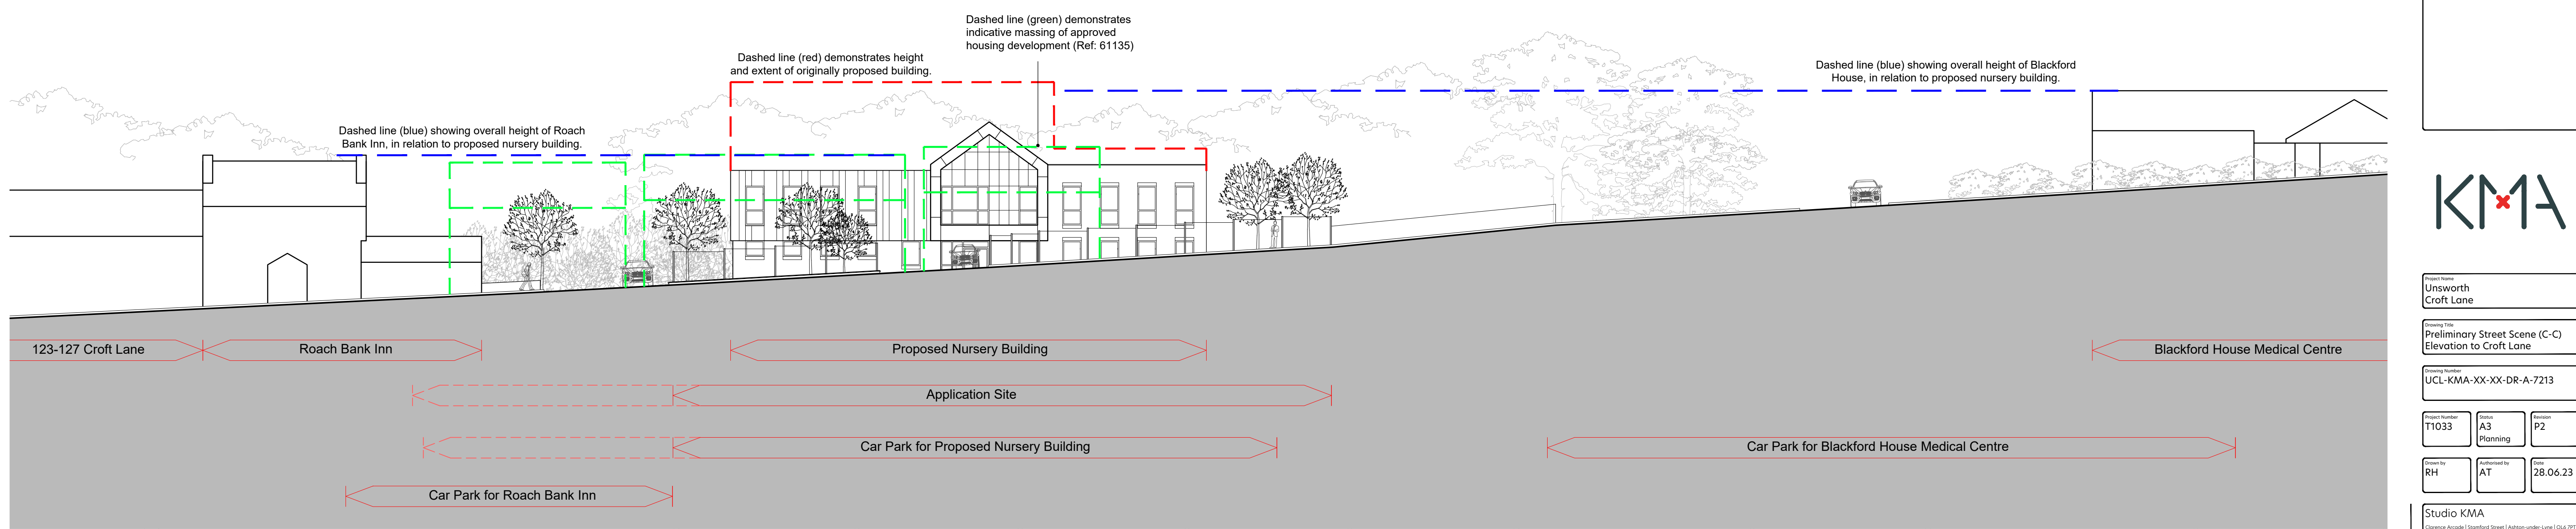


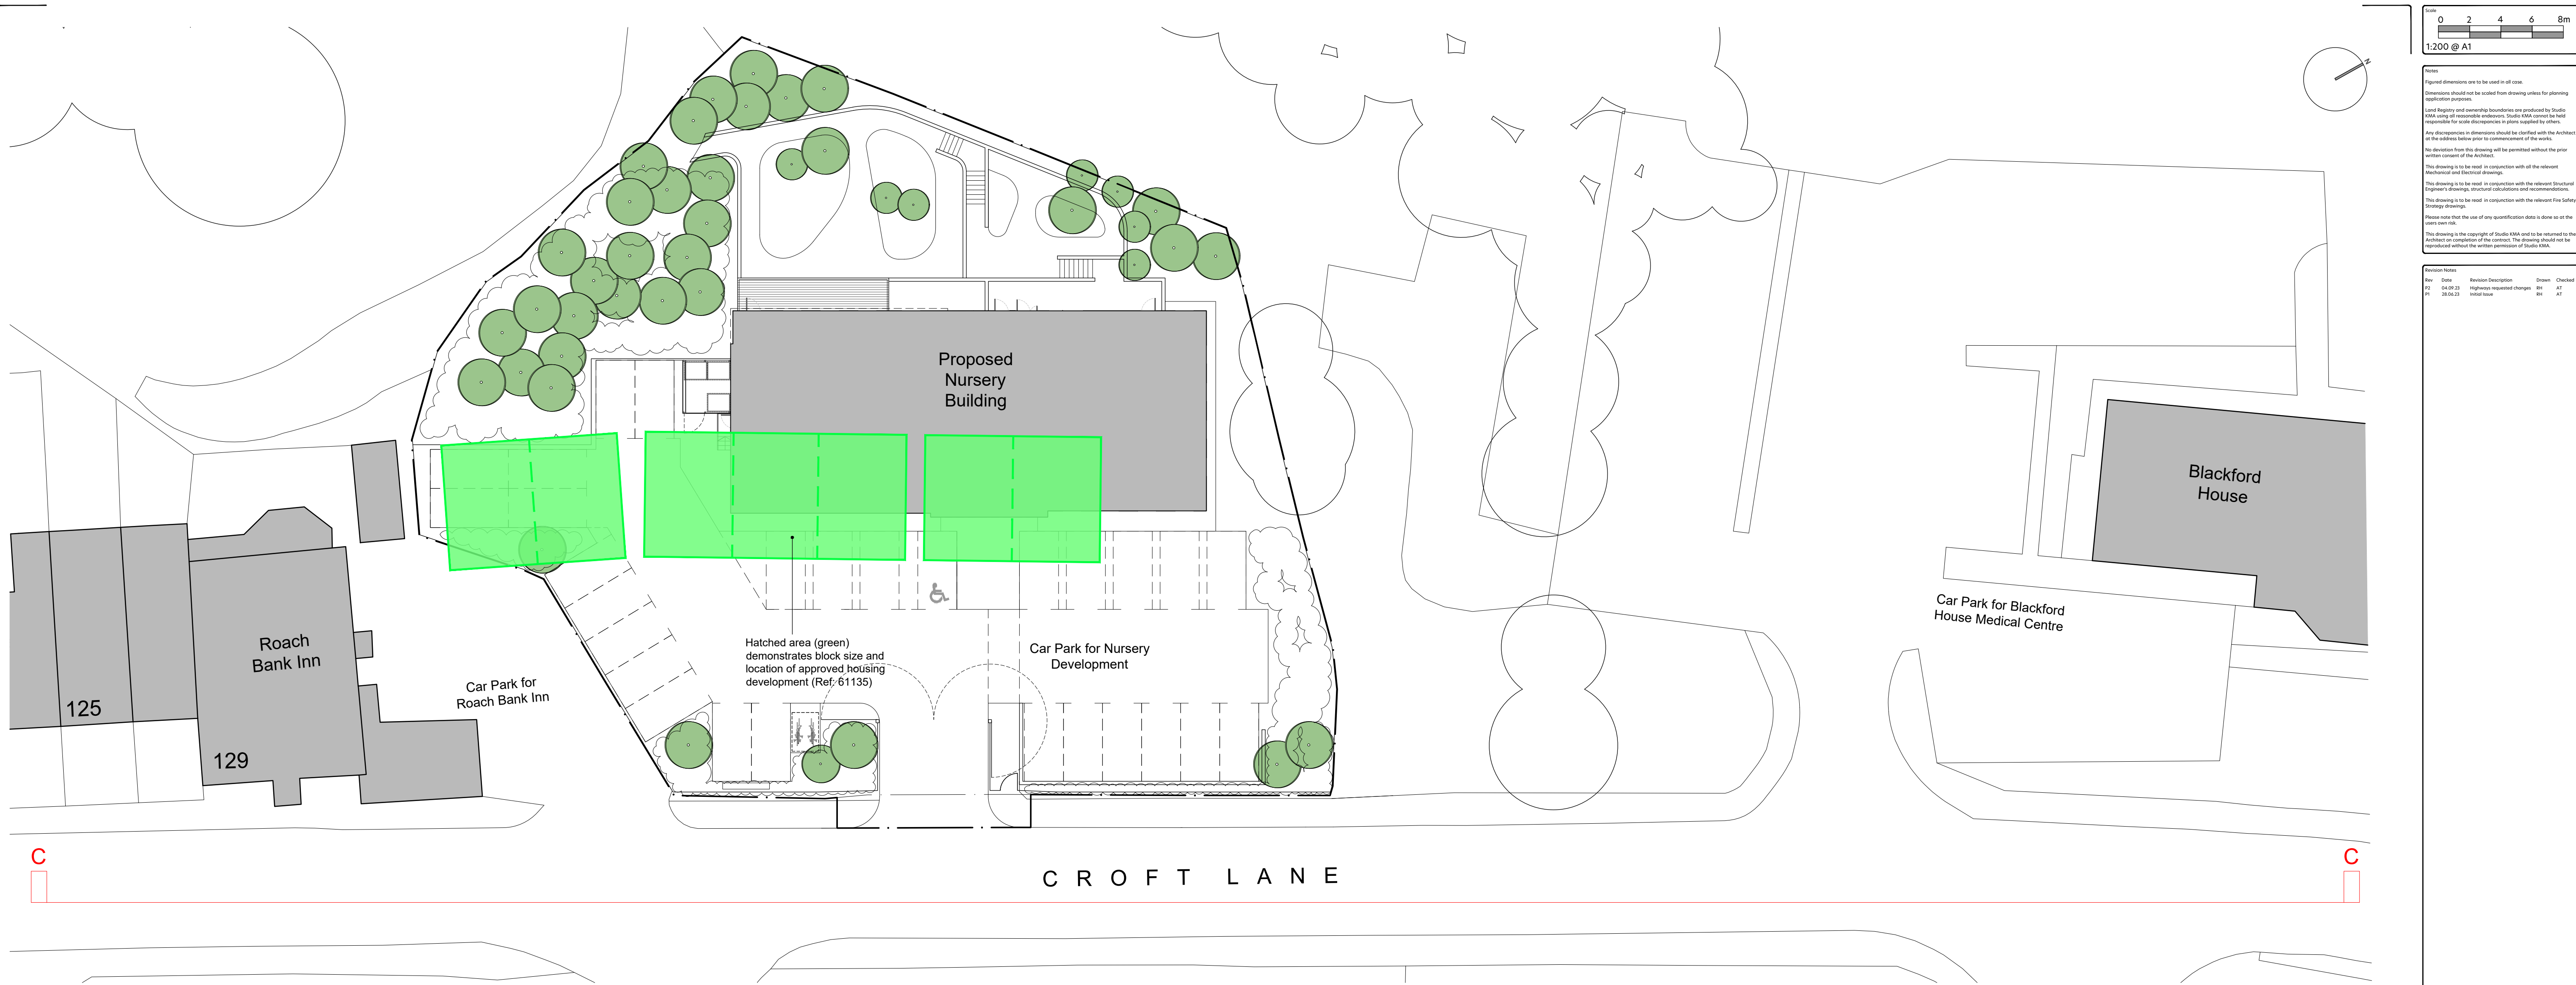

KMA

Project Name
Unsworth
Croft Lane

Drawing Title
Preliminary Street Scene (C-C)
Elevation to Croft Lane

Drawing Number
UCL-KMA-XX-XX-DR-A-7213

Project Number T1033	Discipline A3 Planning	Revision P2
-------------------------	------------------------------	----------------

Drawn by RH	Authorised by AT	Date 28.06.23
----------------	---------------------	------------------

Studio KMA
Clerkenwell Arcade | Stamford Street | Ashton-under-Lyne | OL6 7PT
T: 01457 877340 E: info@studiokma.co.uk www.studiokma.co.uk