
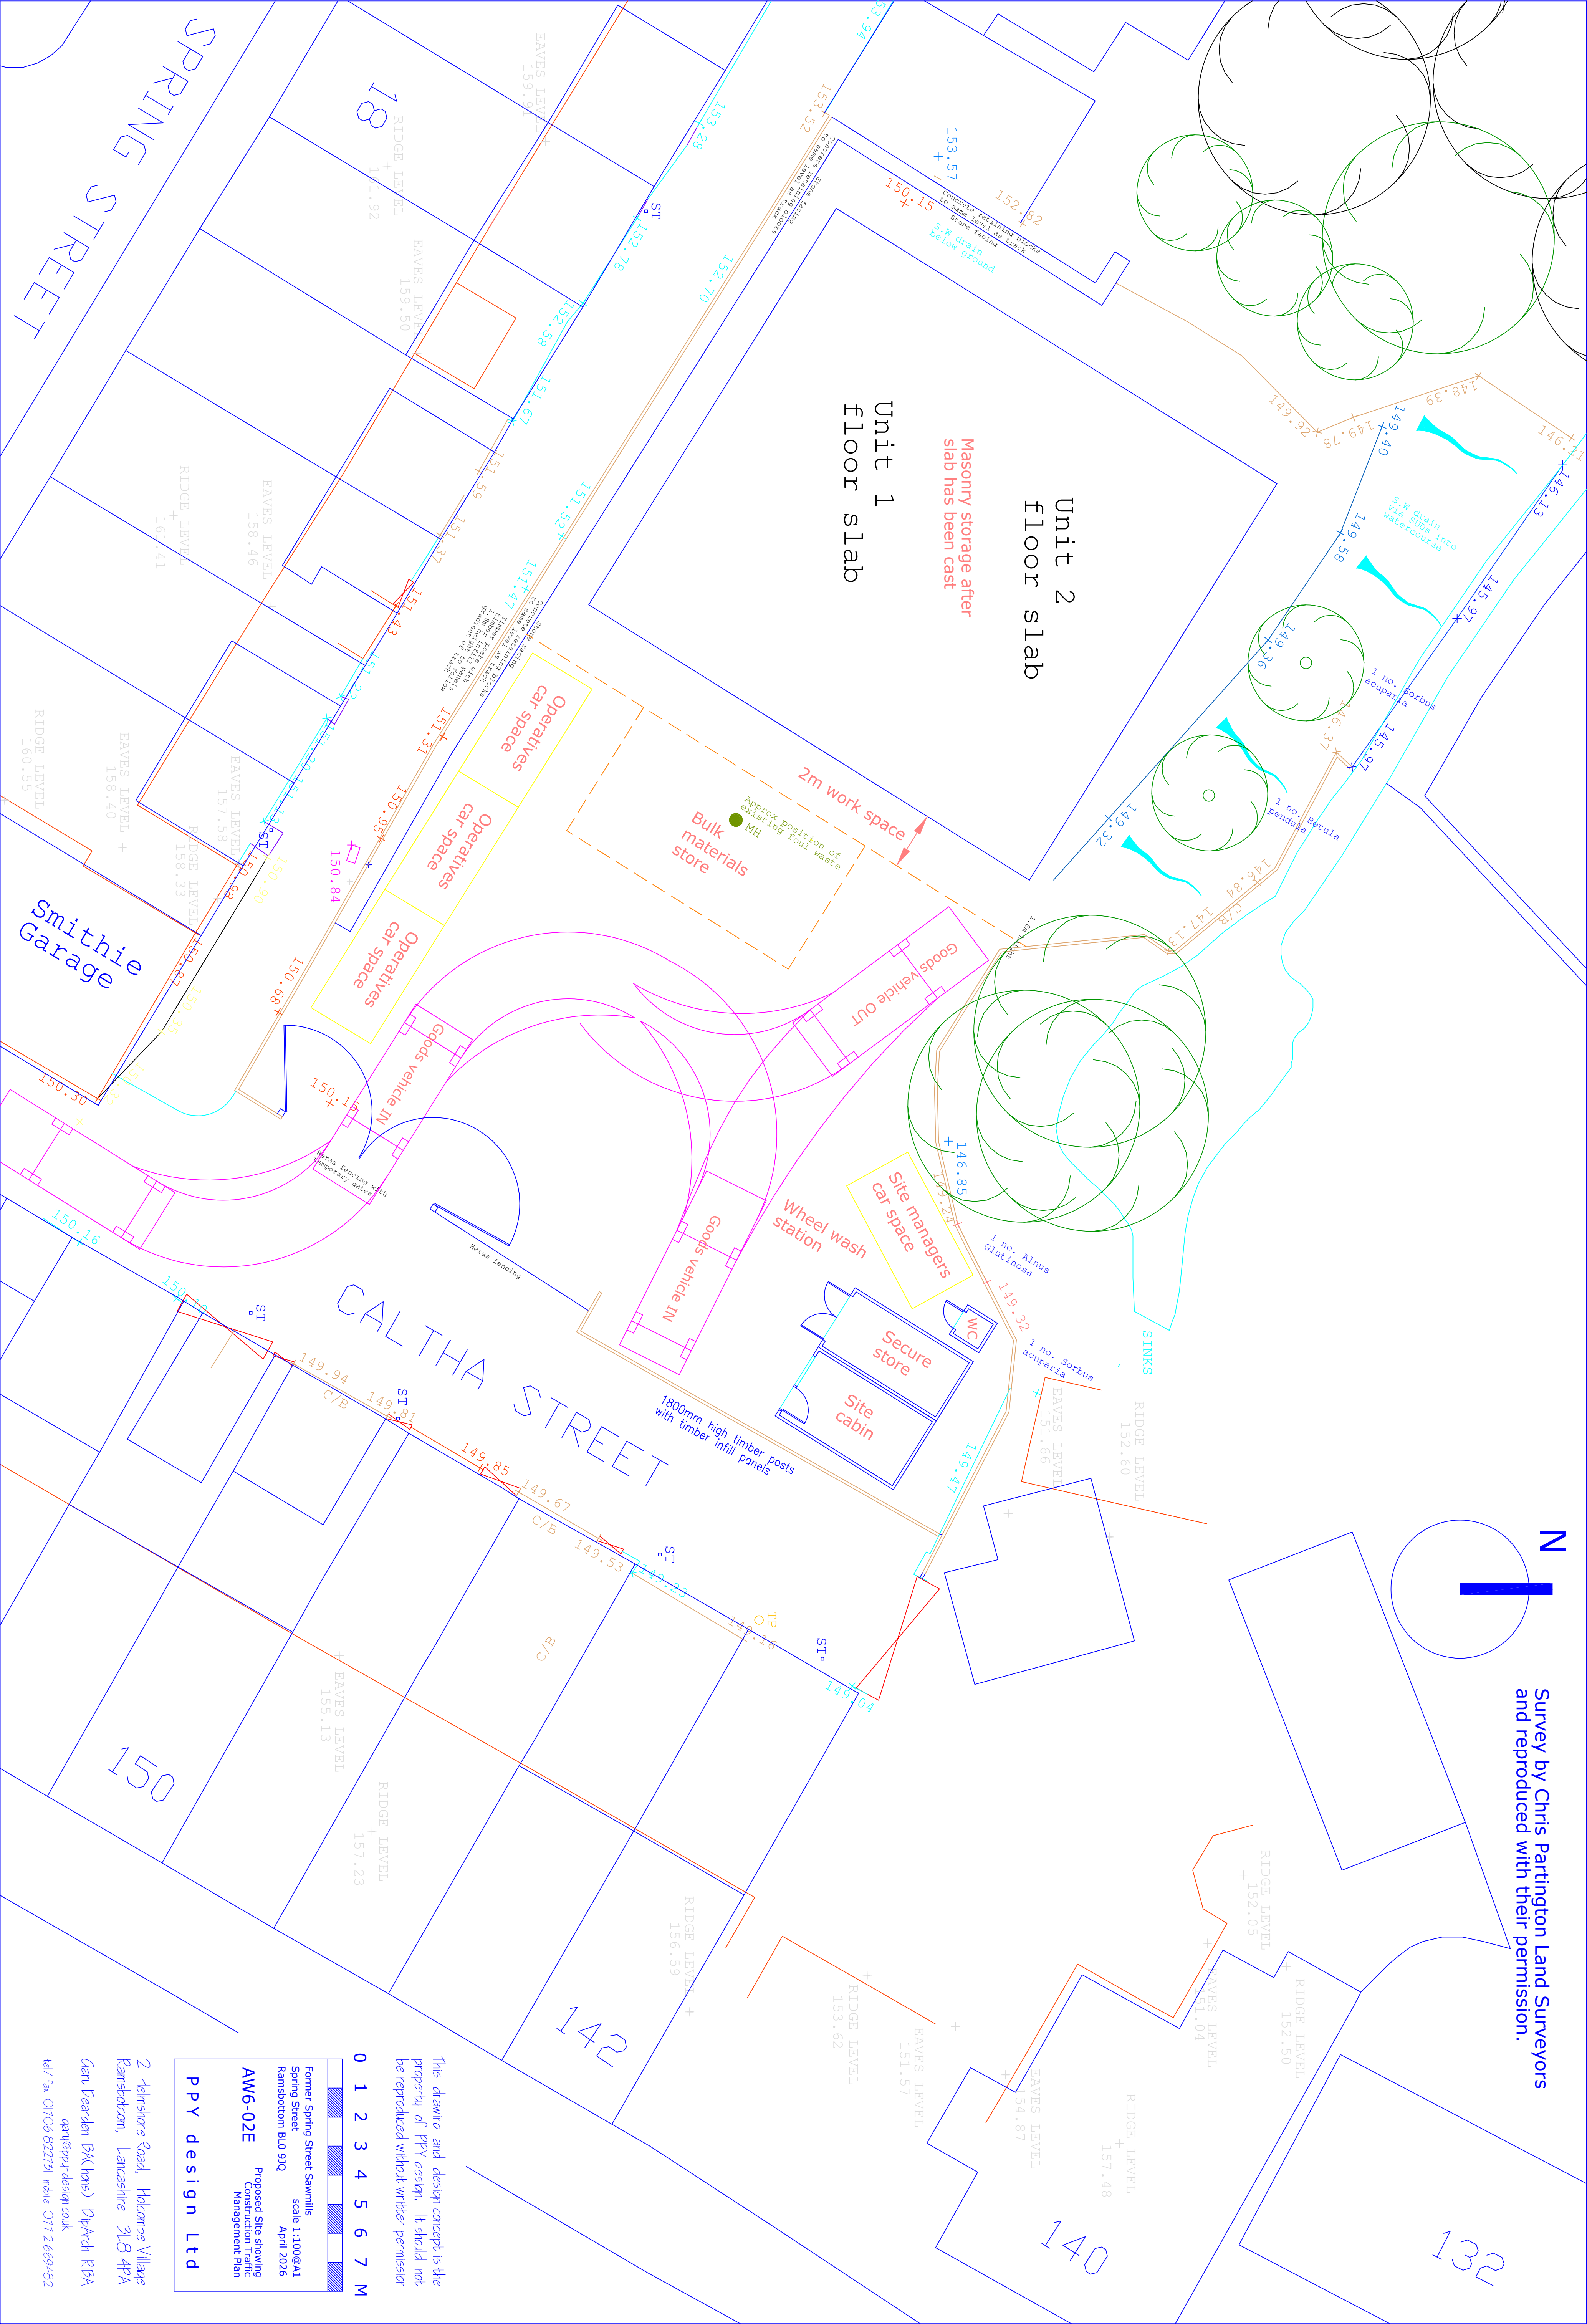


Survey by Chris Partington Land Surveyors
and reproduced with their permission.

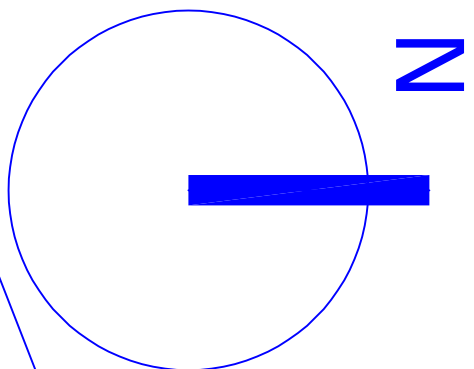

This drawing and design concept is the
property of PPY design. It should not
be reproduced without written permission

01234567M

Former Spring Street Sawmills
Spring Street
Ramsbottom BL0 9JQ
April 2026
scale 1:100@A1

AW6-02E
Proposed Site showing
Construction Traffic
Management Plan

PPY design Ltd

2 Helmshore Road, Holcombe Village
Ramsbottom, Lancashire BL8 4PA
Gary Dearden (BA Hons) Dip Arch RIBA
gdx@ppy-design.co.uk
tel / fax 01706 8227751 mobile 07172 669482