
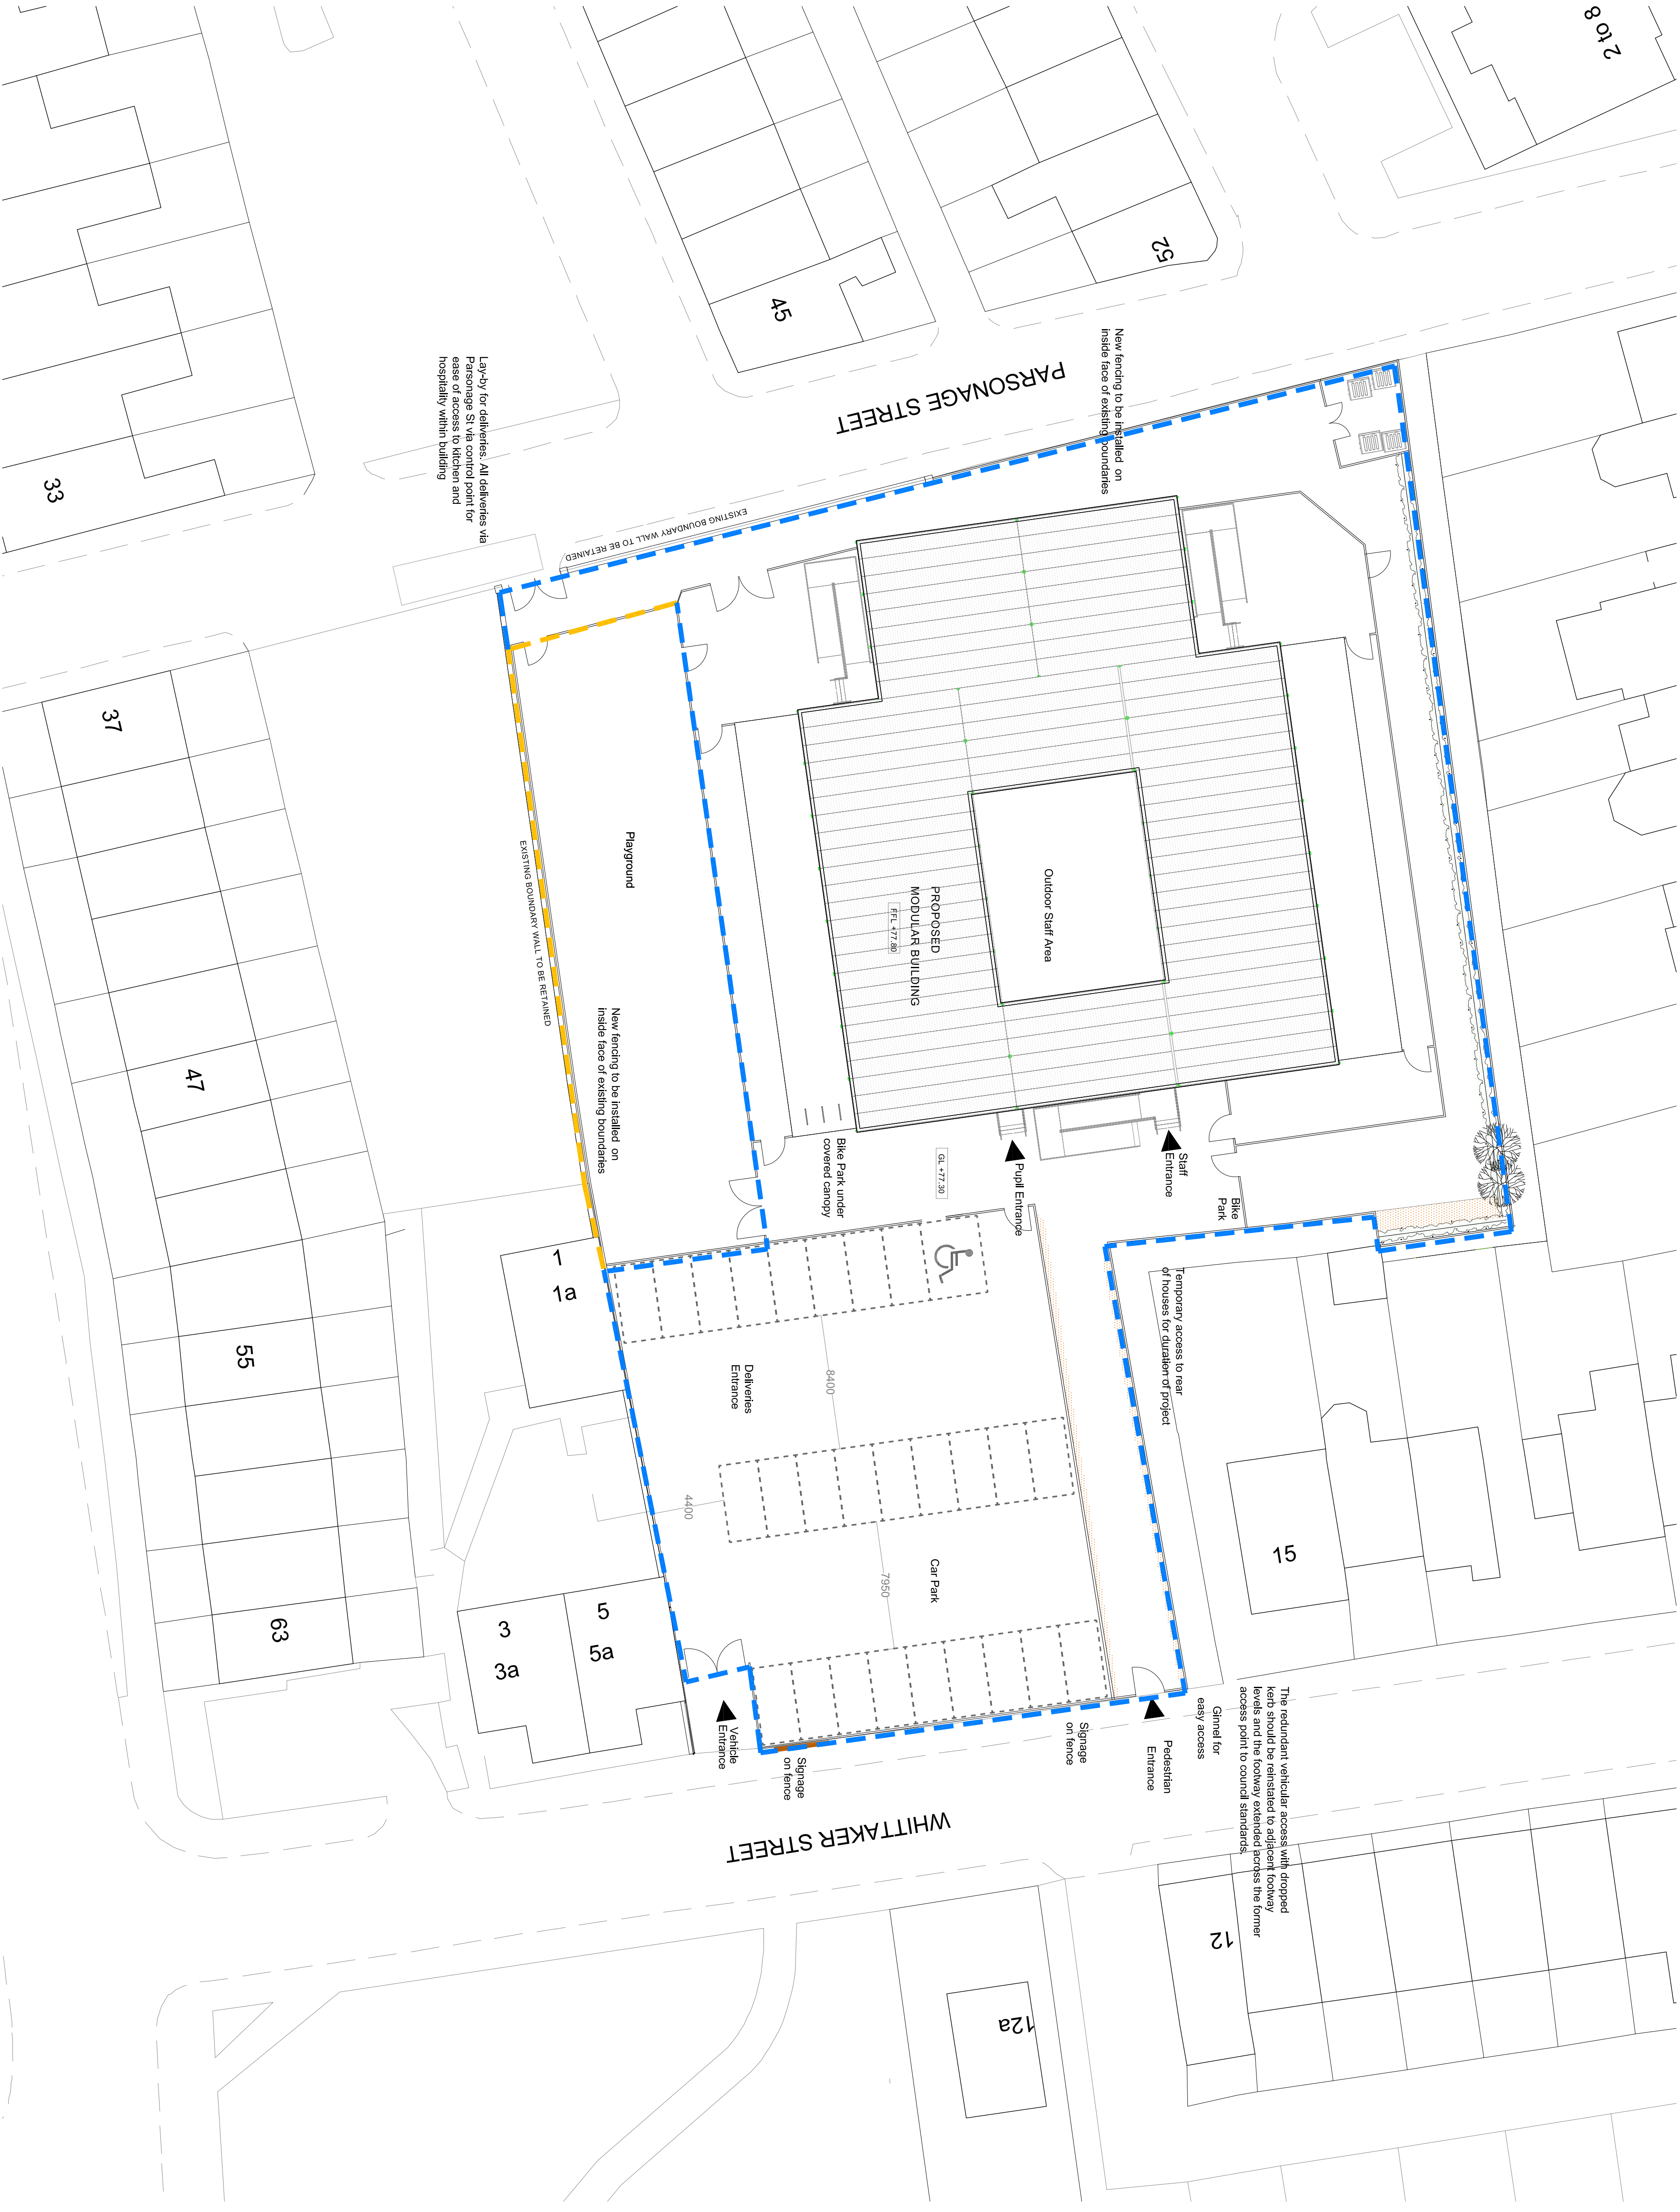


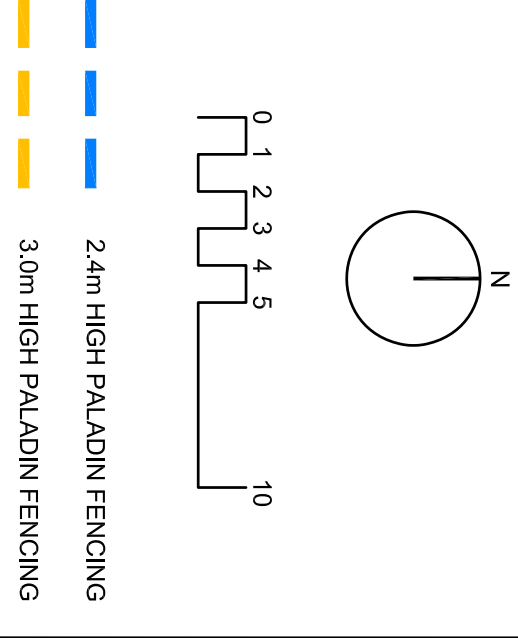

B	PLANNING AMENDMENTS		16.07.25
A1	Issued for approval		16.07.25
Rev	Description		Date
Client			
Project:	SCHOOL, WHITEFIELD, BURY		
Title:	PROPOSED SITE / BLOCK PLAN		
Project No:	Drawing No:	Revision:	
•MM2407	•P-002	•8	
Drawn By: GM	Date: 12/09/24		
Scale: 1:200 @ A1	Approved: XX		
Drawing Status:	PLANNING		