


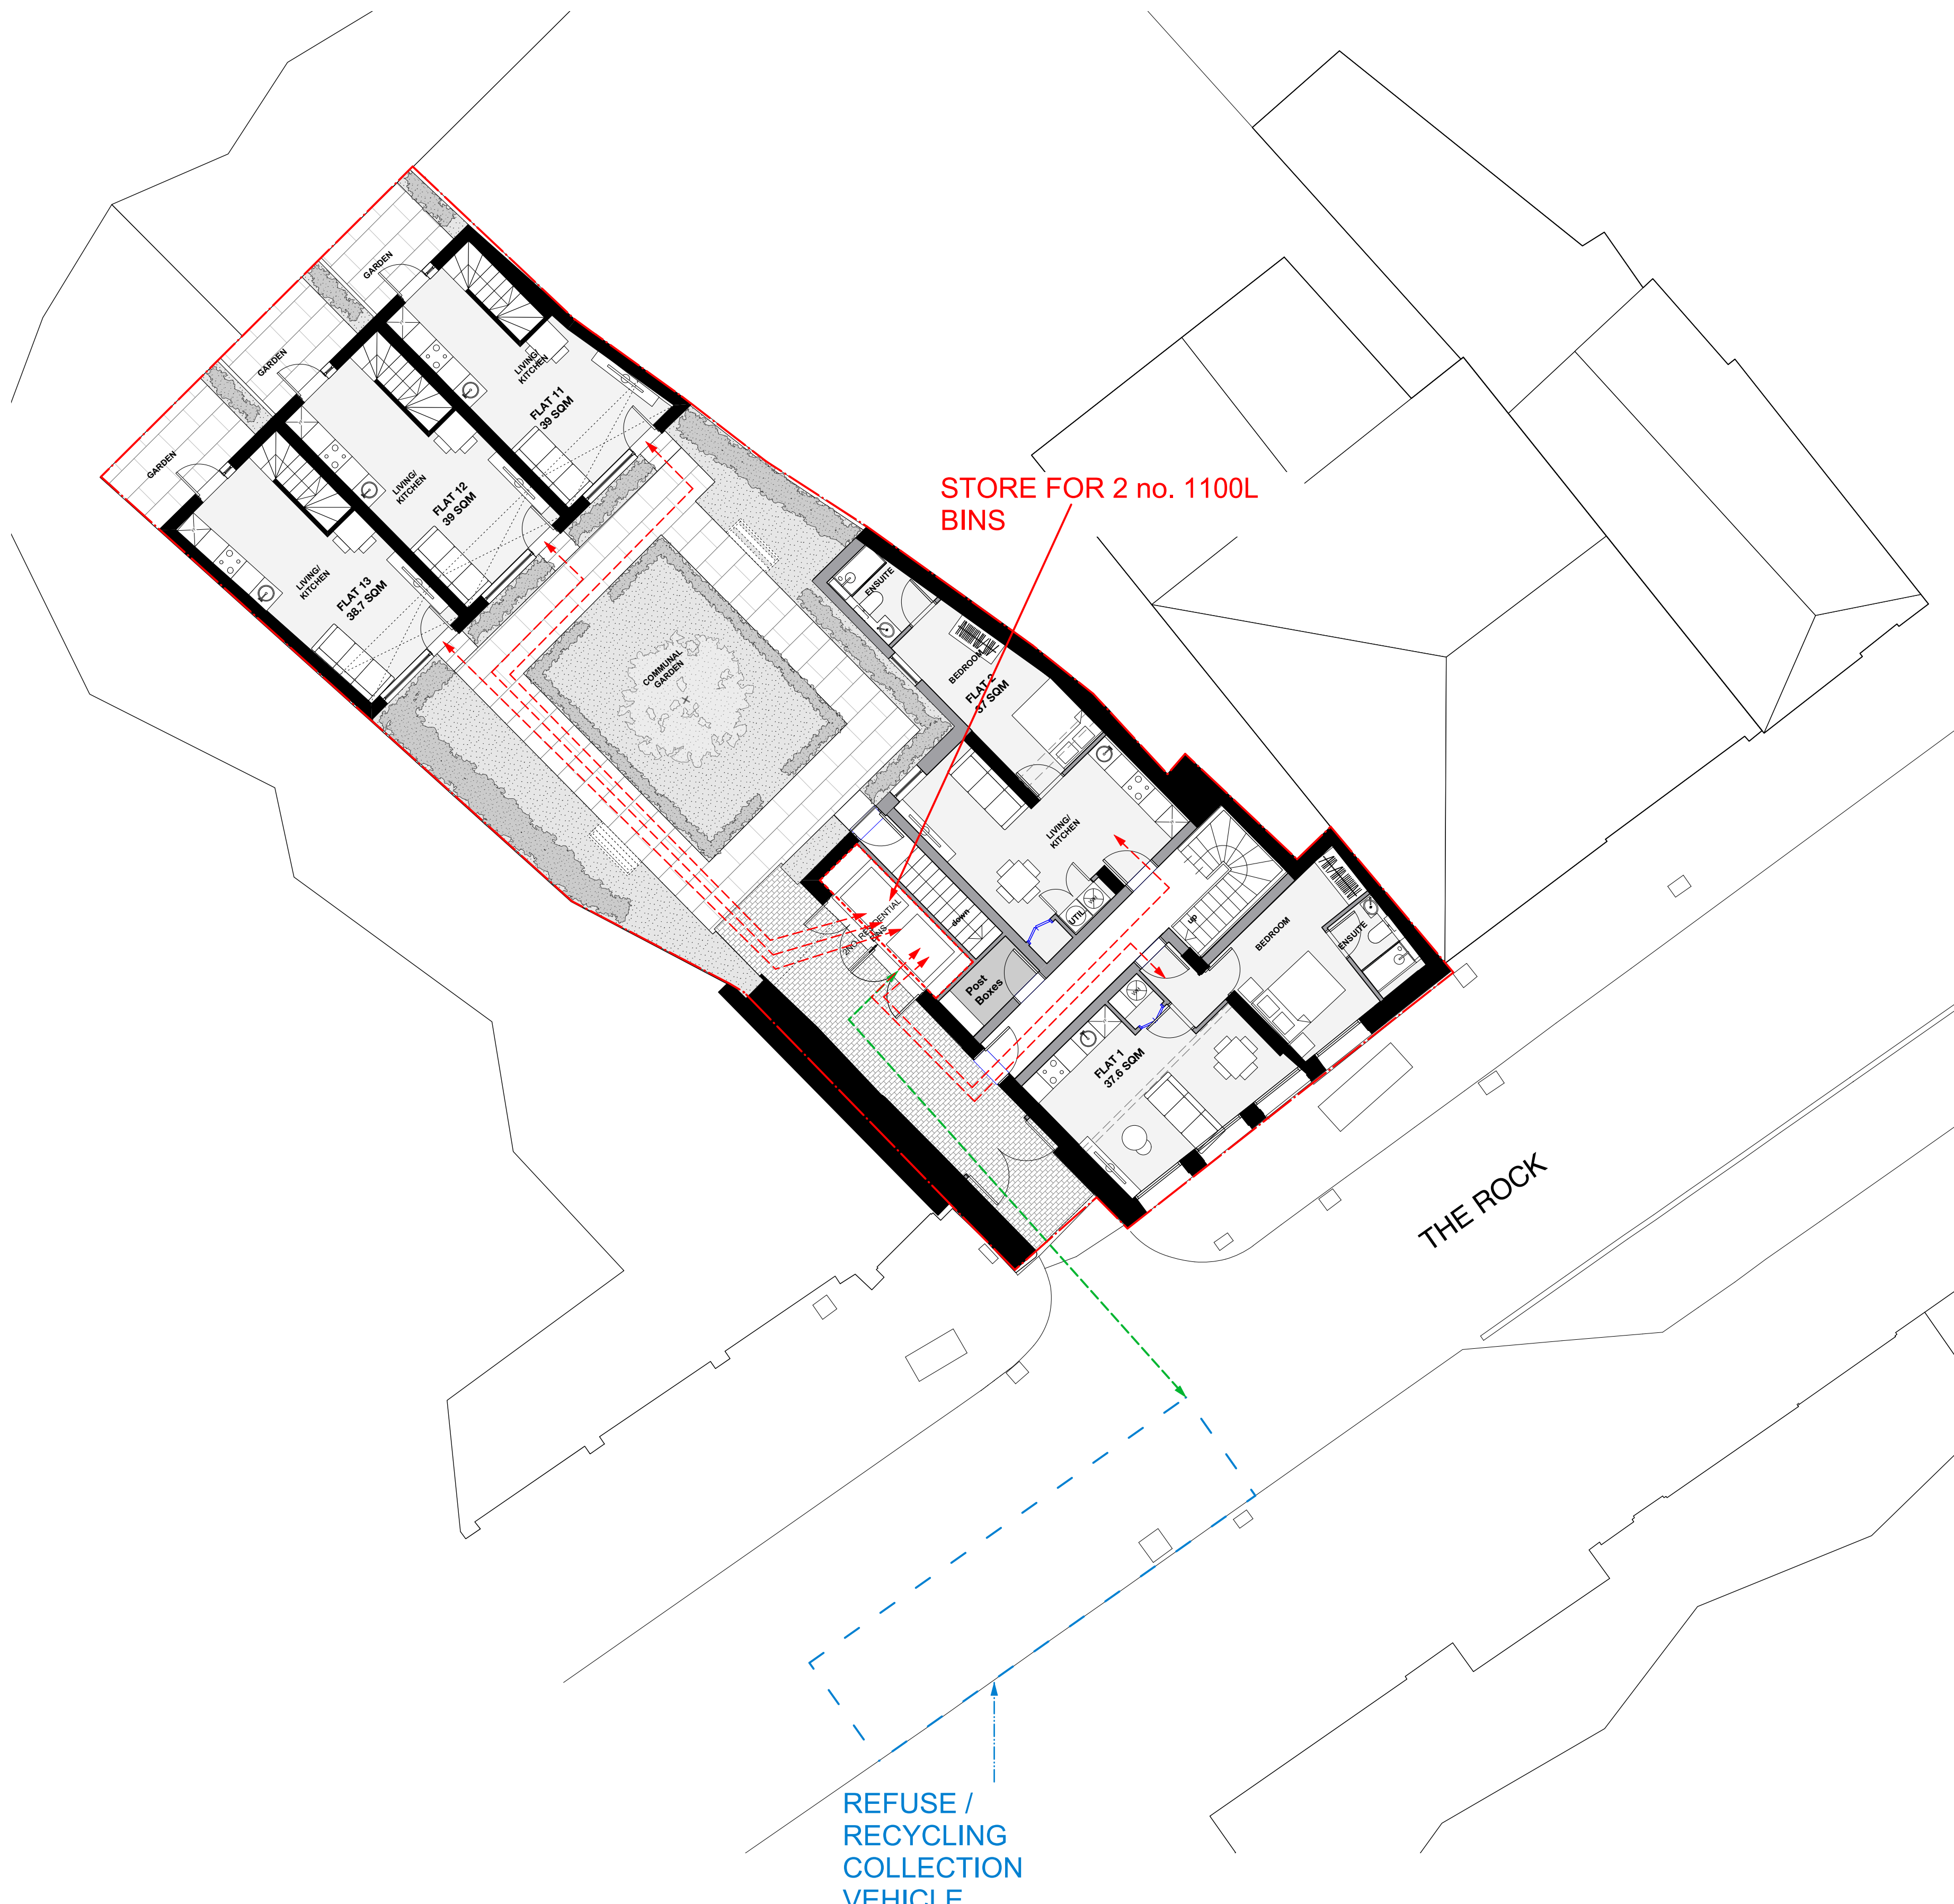

1) RESIDENTIAL BIN STORE:
RESIDENTS DEPOSIT REFUSE IN 1100L EXTERNAL BIN STORES.

2) COLLECTION POINT:
ON COLLECTION DAY WASTE COLLECTORS HAVE GATE ACCESS TO BIN AREA AND TAKE BINS TO TRUCK

3) COLLECTION:
COLLECTOR TO WHEEL CONTAINER TO COLLECTION VEHICLE

0M 1M 2M 3M 4M

SERVICING PLAN
1:100 @ A1



PLANNING

IMPORTANT NOTES:

REVISION	DATE	DESCRIPTION

CLIENT: 21 LIVING	
PROJECT: PROPOSED RESIDENTIAL DEVELOPMENT	
ADDRESS: 137 THE ROCK, BURY BL9 0ND	
DRAWING TITLE:SERVICING PLAN	
SCALE: 1:100 @ A1	DATE: APRIL 2023
DRAWING NO: A750_P_500	

OLLIER SMURTHWAITE ARCHITECTS
40 King Street, Manchester, M2 6BA
T 0161 853 0838
F 0161 853 0839
E mail@olliersmurthwaite.com