

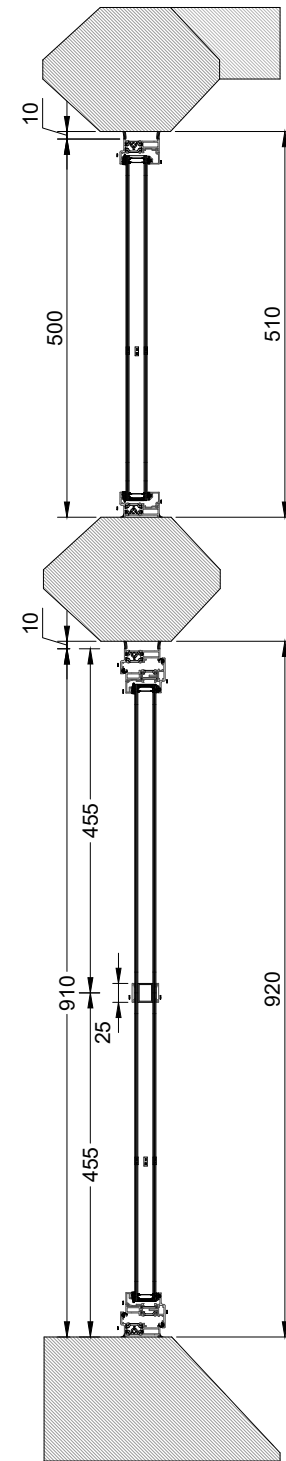


A 2x3 grid of window frame templates. Each template consists of a gray frame with a white center. The top row features three identical square frames, each with a black crosshair in the center. The bottom row features three rectangular frames. The left and right frames in the bottom row have a horizontal bar across the middle with a small crosshair. The middle frame in the bottom row is a taller rectangle with a horizontal bar and two diagonal lines extending from the bar towards the top corners. Dashed lines indicate fold lines: two vertical lines separate the columns, and one horizontal line separates the rows.

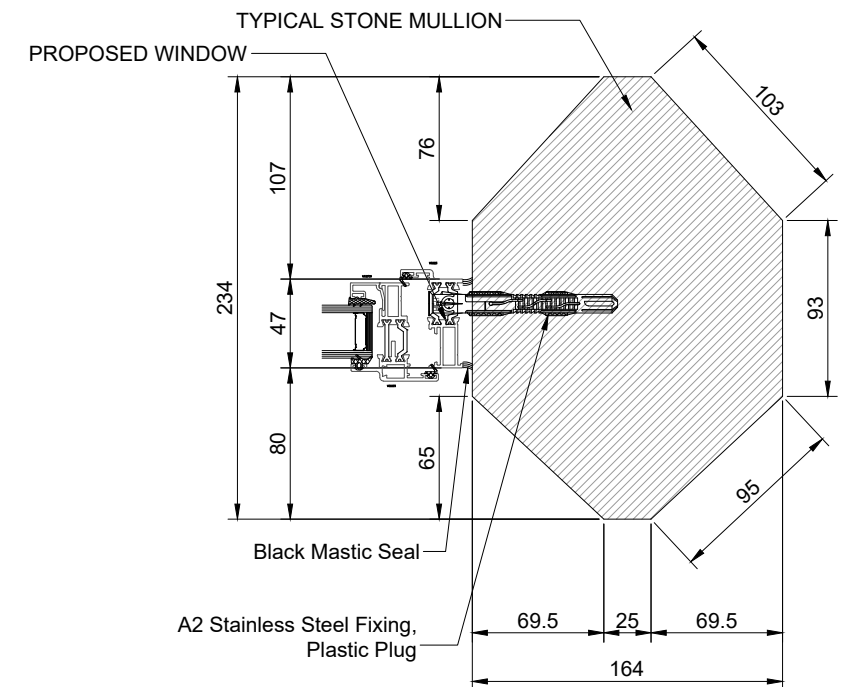

-
- Mastic Seal Options**
- 234
- 47
- 80
- 65
- Stone colour match
Mastic Seal
- A2 Stainless Steel Fixing,
Plastic Plug
- 69.5
- 16


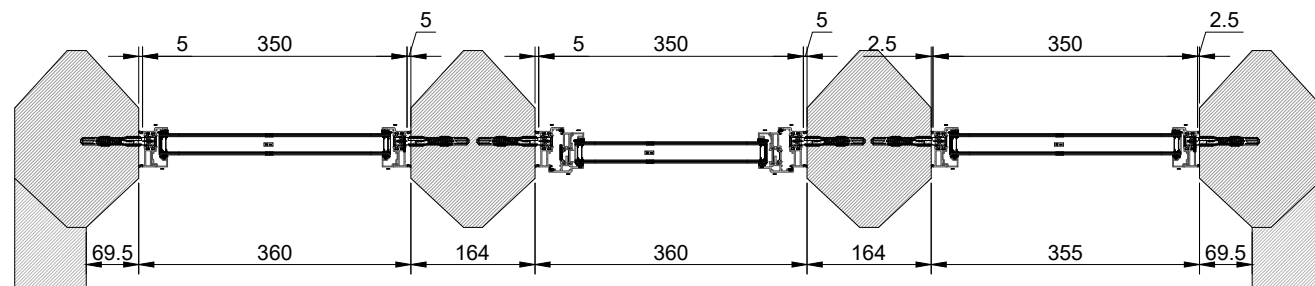


Glass	Finish
4TGH/20Ar/4THG Low-E	clear



PPC colour	Finish
RAL9005	Textured

		Project name: ALU6054 - David Garvey
Drawn	Capital	DRAWINGS VIEWED EXTERNALLY Please note that ALL hinges and gaskets are BLACK as standard. Hinges can be colour matched on request.
Date	14/05/2023	

Front Elevation
1st Floor Right Side

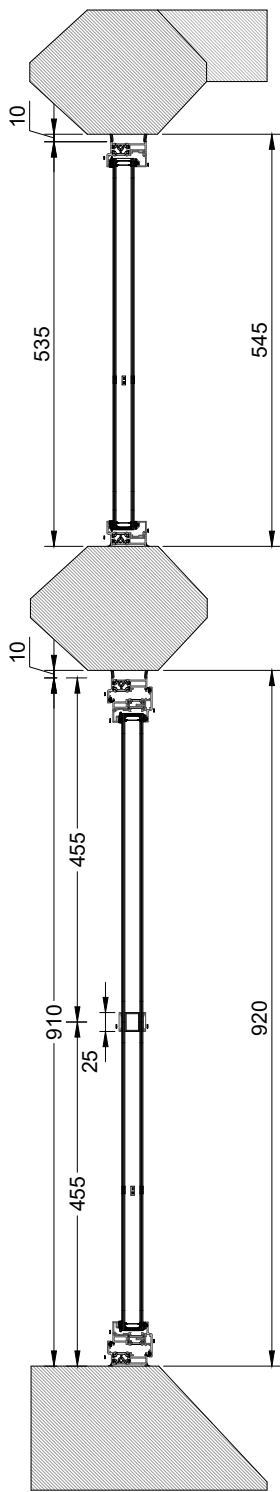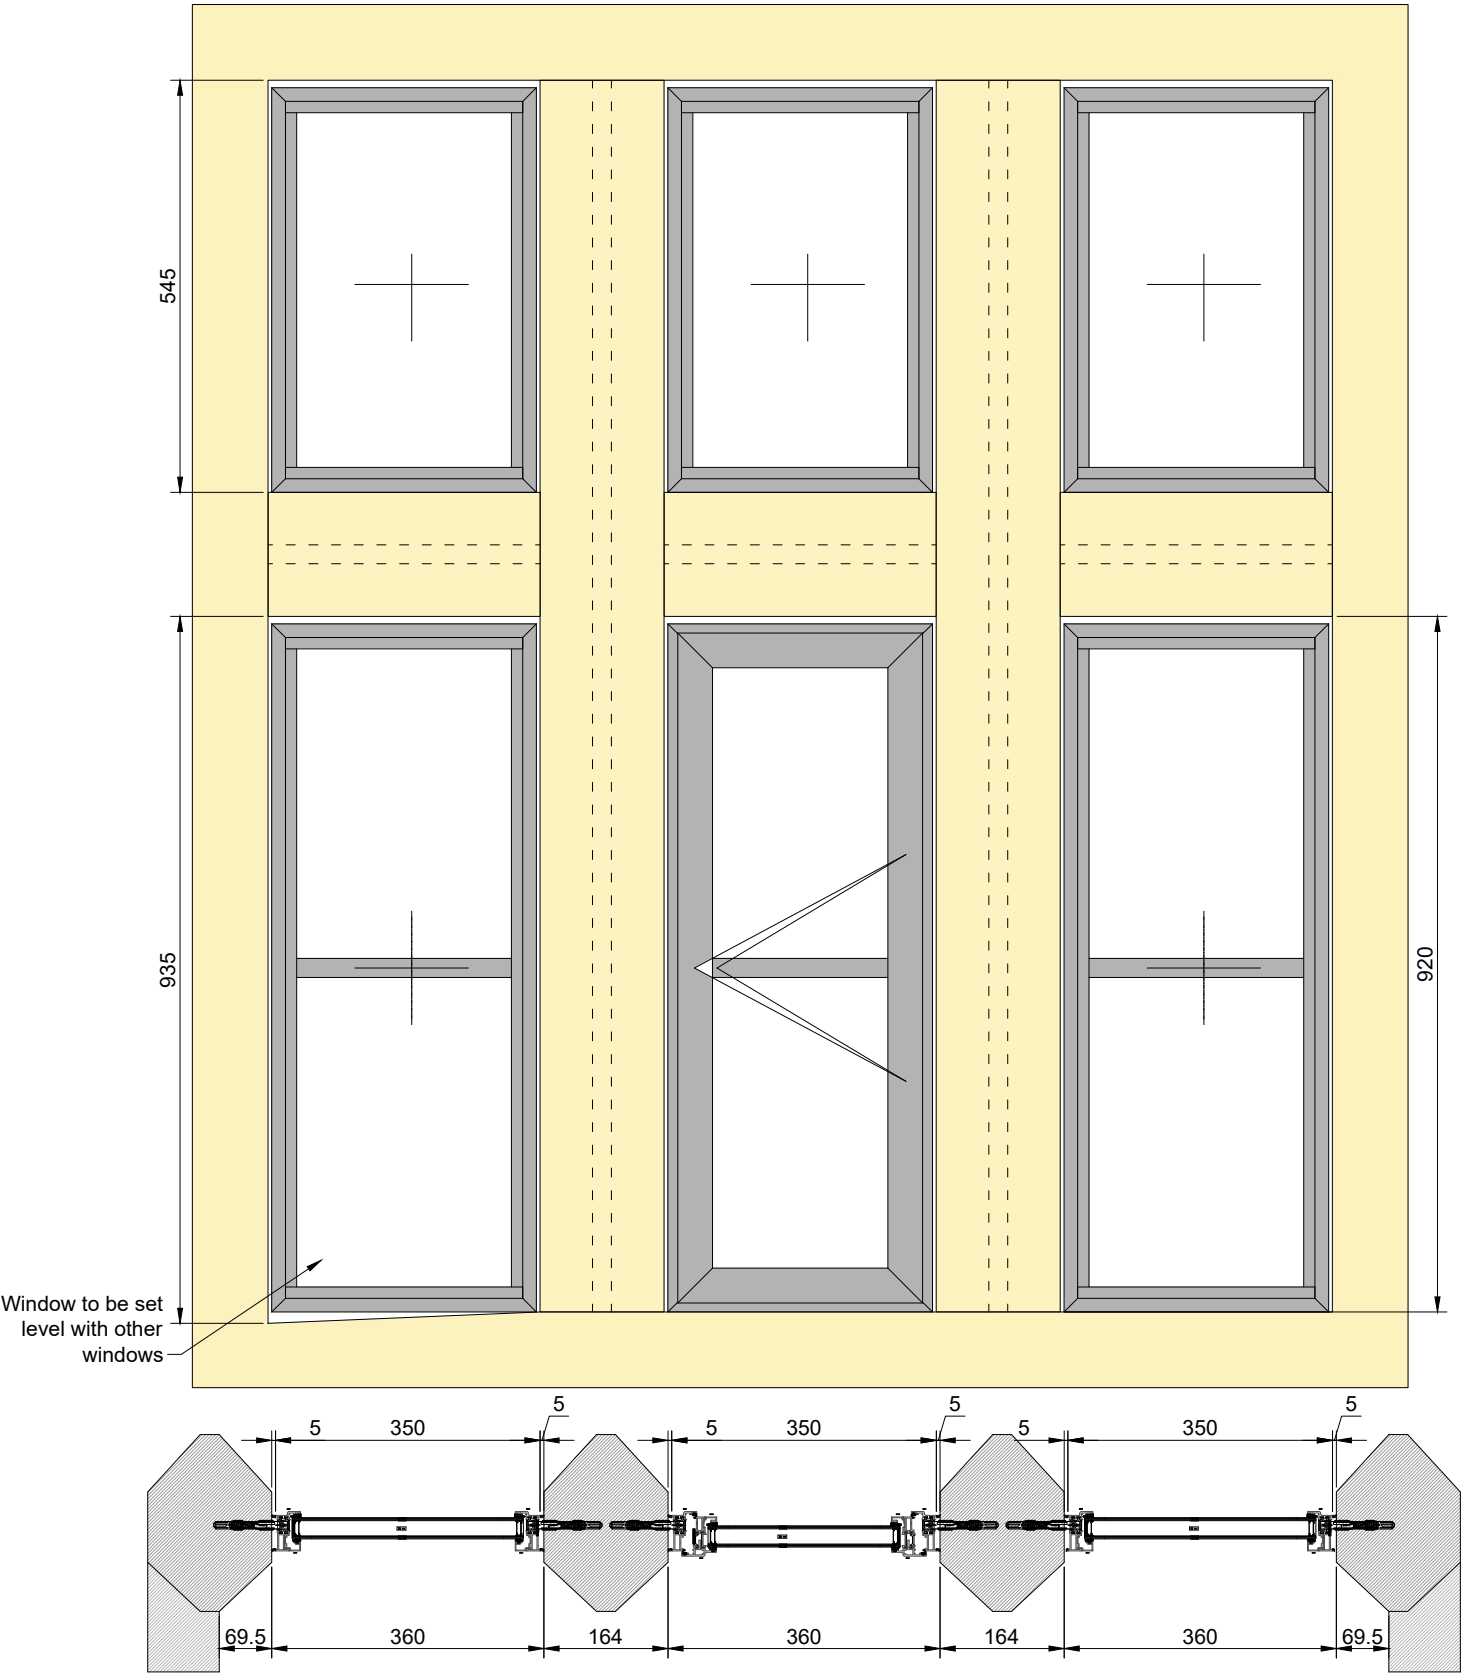

- NOTES:
1. Frames to be SMART Alitherm Heritage
 2. Finish: PPC RAL9005 Textured Internal and External
 3. Fixings: A2 Stainless Steel, Plastic Plug
 4. Black / Stone Colour match Mastic Seal - TBC

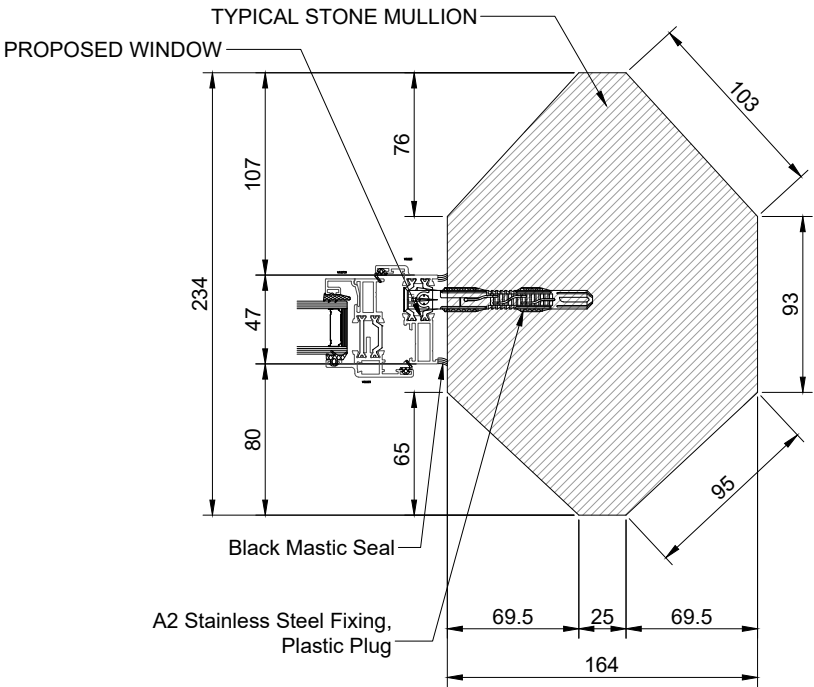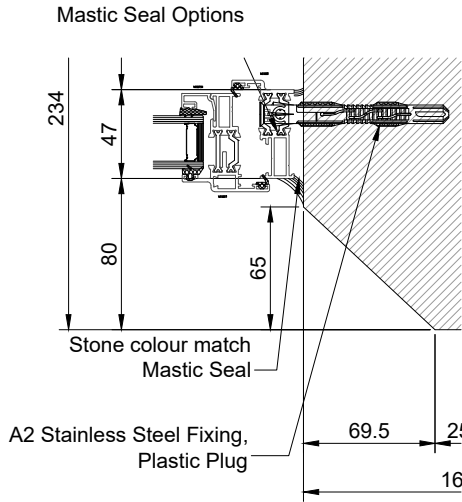

TYPICAL SECTION
Scale 1:4



Project name:
ALU6054 - David Garvey

Drawn

Capital

Date




14/05/2023

DRAWINGS VIEWED EXTERNALLY
Please note that ALL hinges and gaskets are
BLACK as standard.
Hinges can be colour matched on request.



Glass	Finish
4TGH/20Ar/4THG Low-E	clear

PPC colour	Finish
RAL9005	Textured

Front Elevation
Left Ground Floor

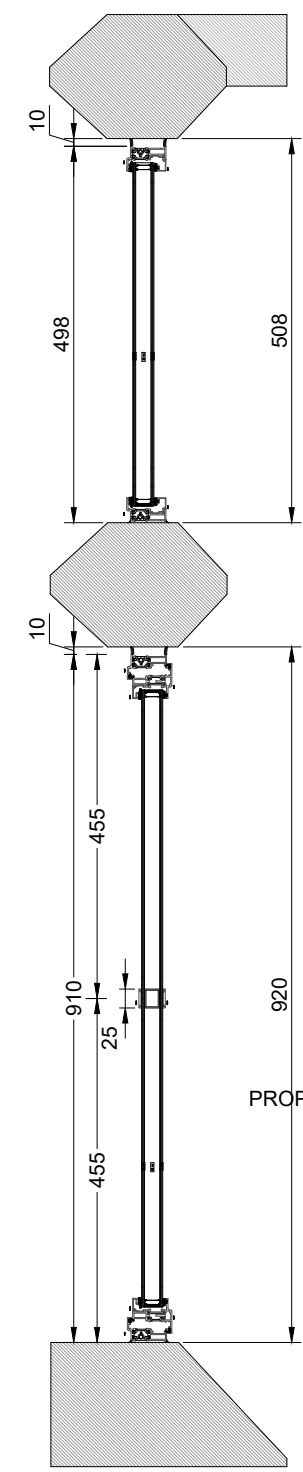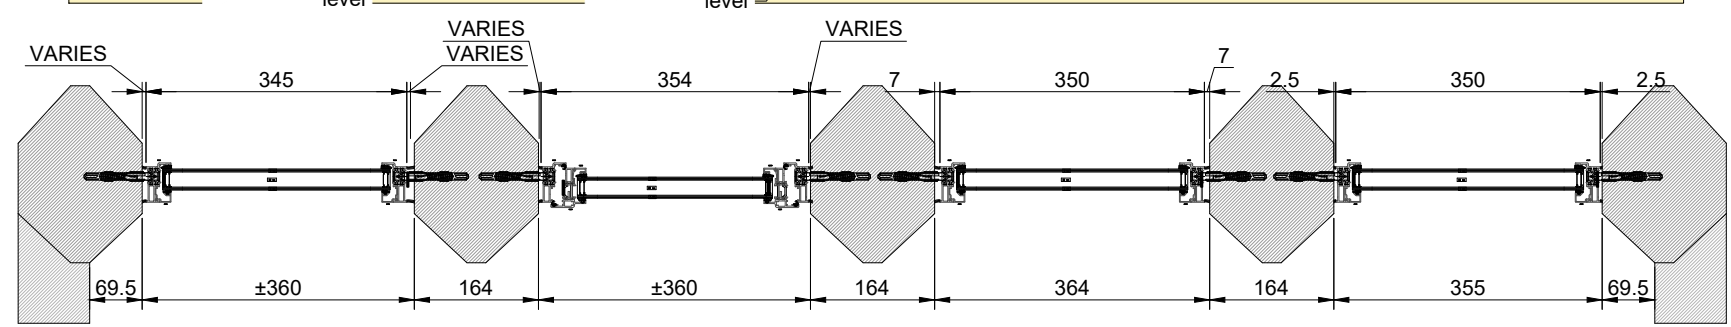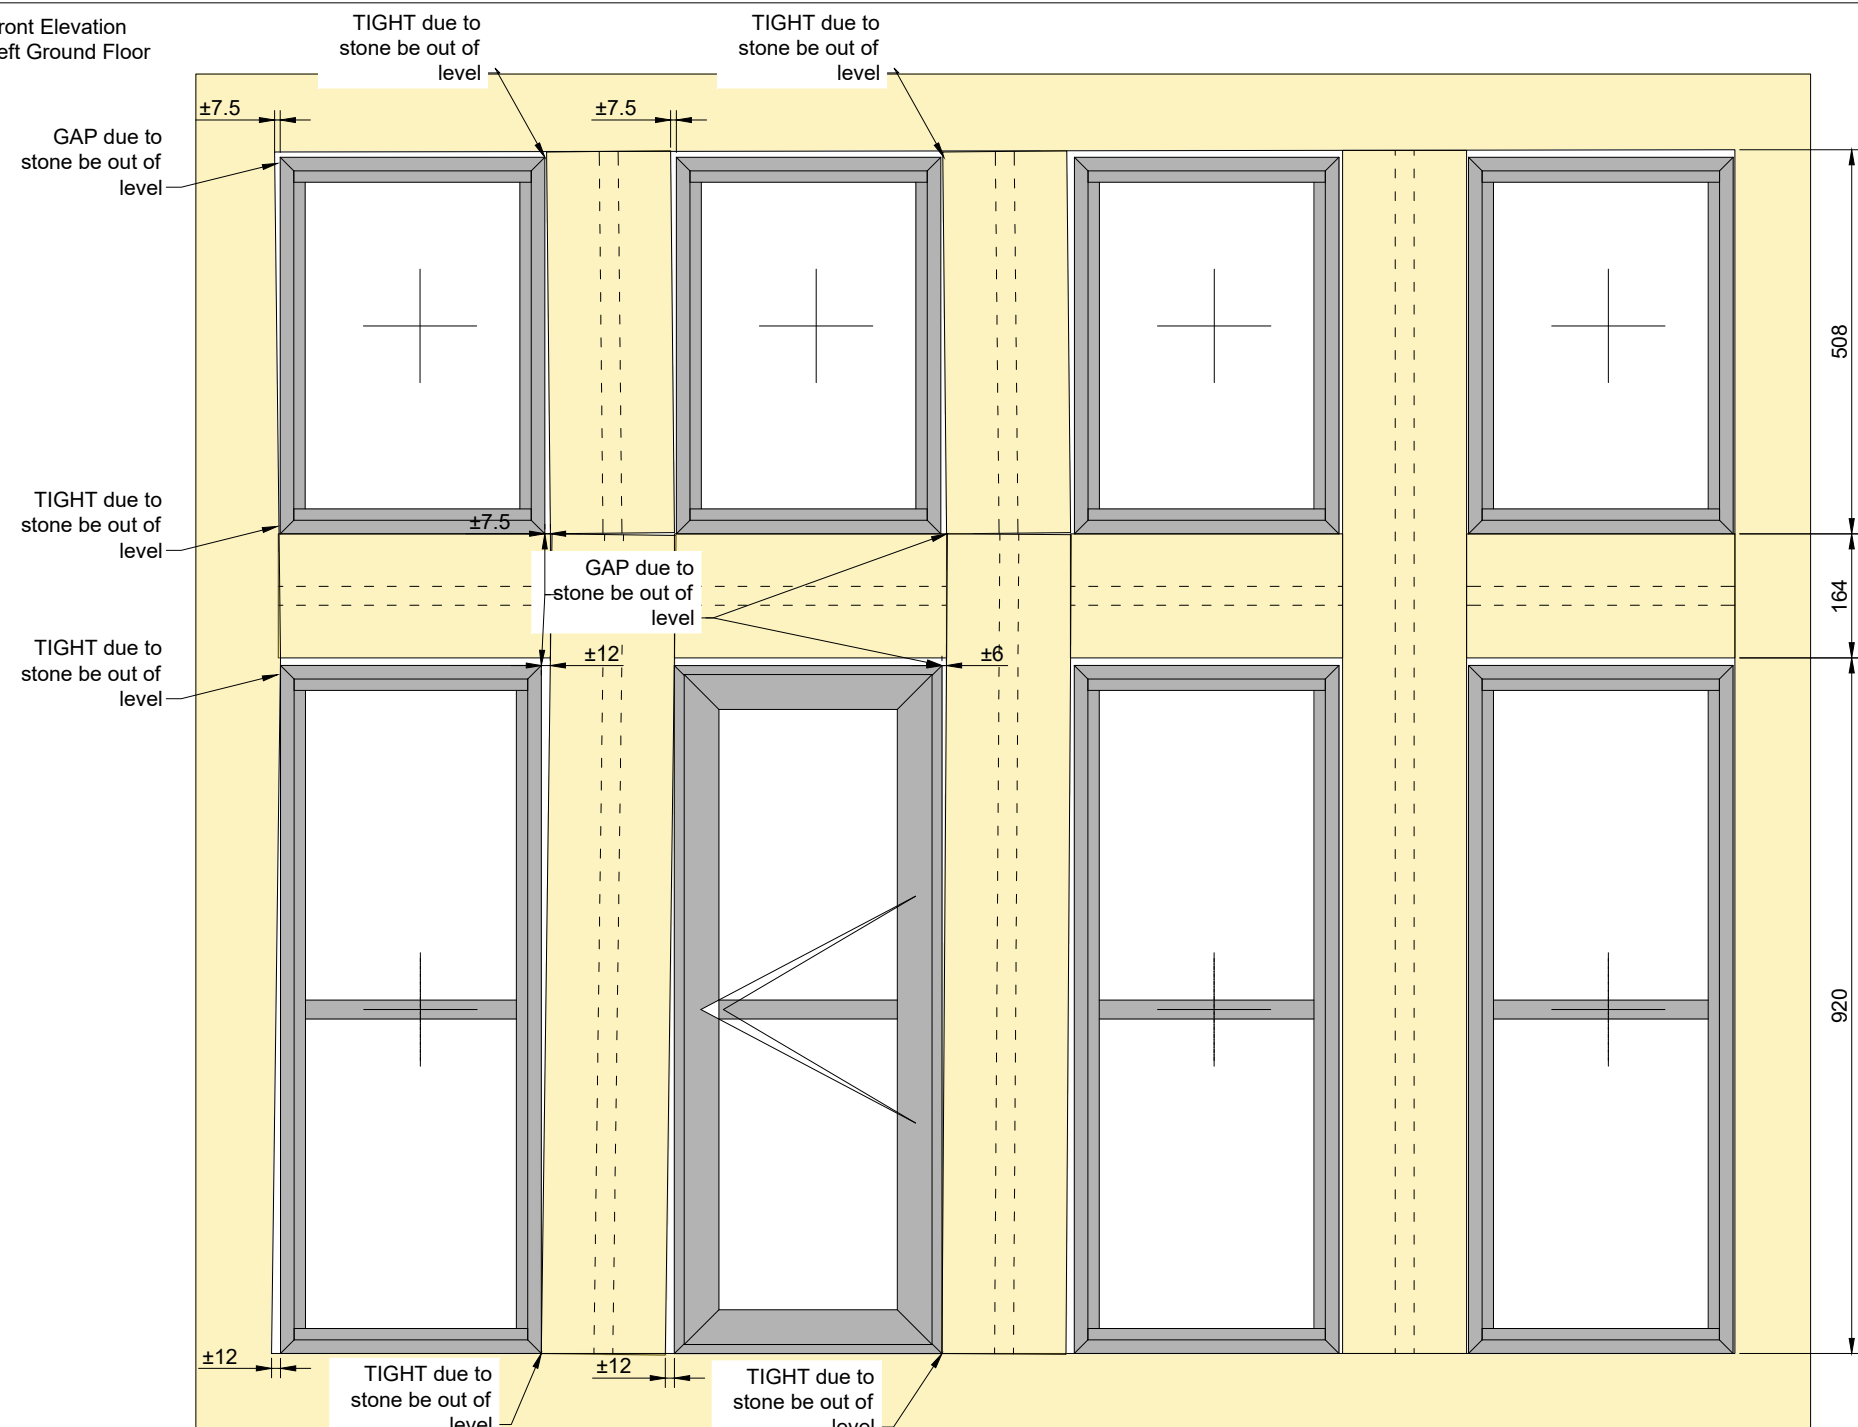

- NOTES:
1. Frames to be SMART Alitherm Heritage
 2. Finish: PPC RAL9005 Textured Internal and External
 3. Fixings: A2 Stainless Steel, Plastic Plug
 4. Black / Stone Colour match Mastic Seal - TBC

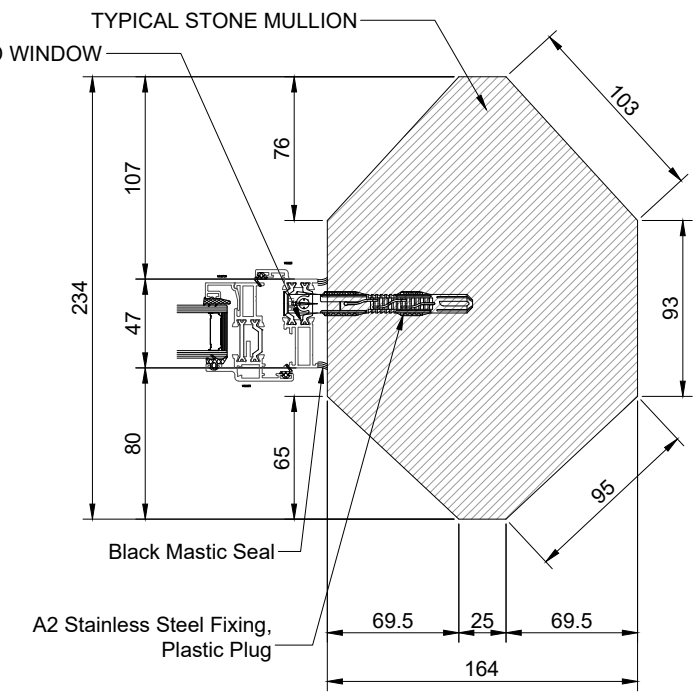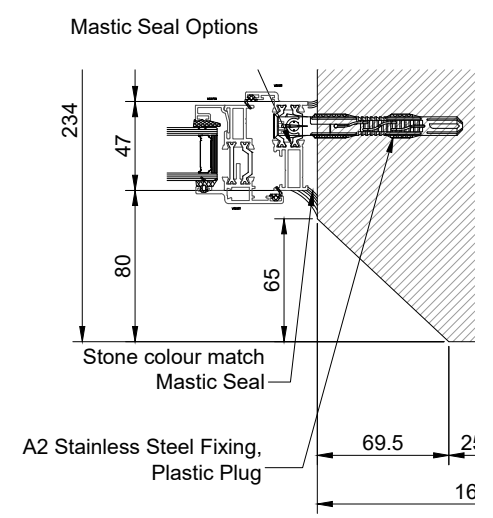

TYPICAL SECTION
Scale 1:4



Project name:
ALU6054 - David Garvey




Glass	Finish
4TGH/20Ar/4THG Low-E	clear

PPC colour	Finish
RAL9005	Textured



Drawn	Capital
Date	14/05/2023

DRAWINGS VIEWED EXTERNALLY
Please note that ALL hinges and gaskets are
BLACK as standard.
Hinges can be colour matched on request.

Front Elevation
Right Ground Floor

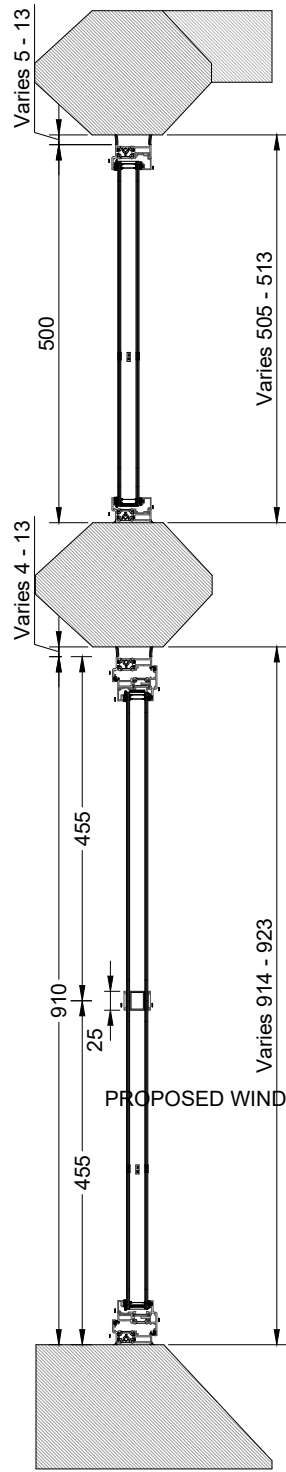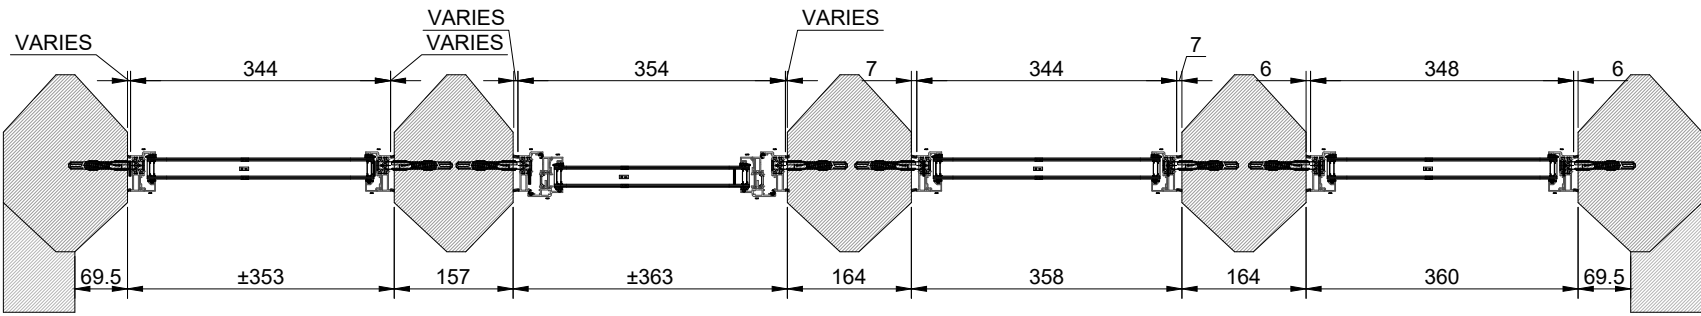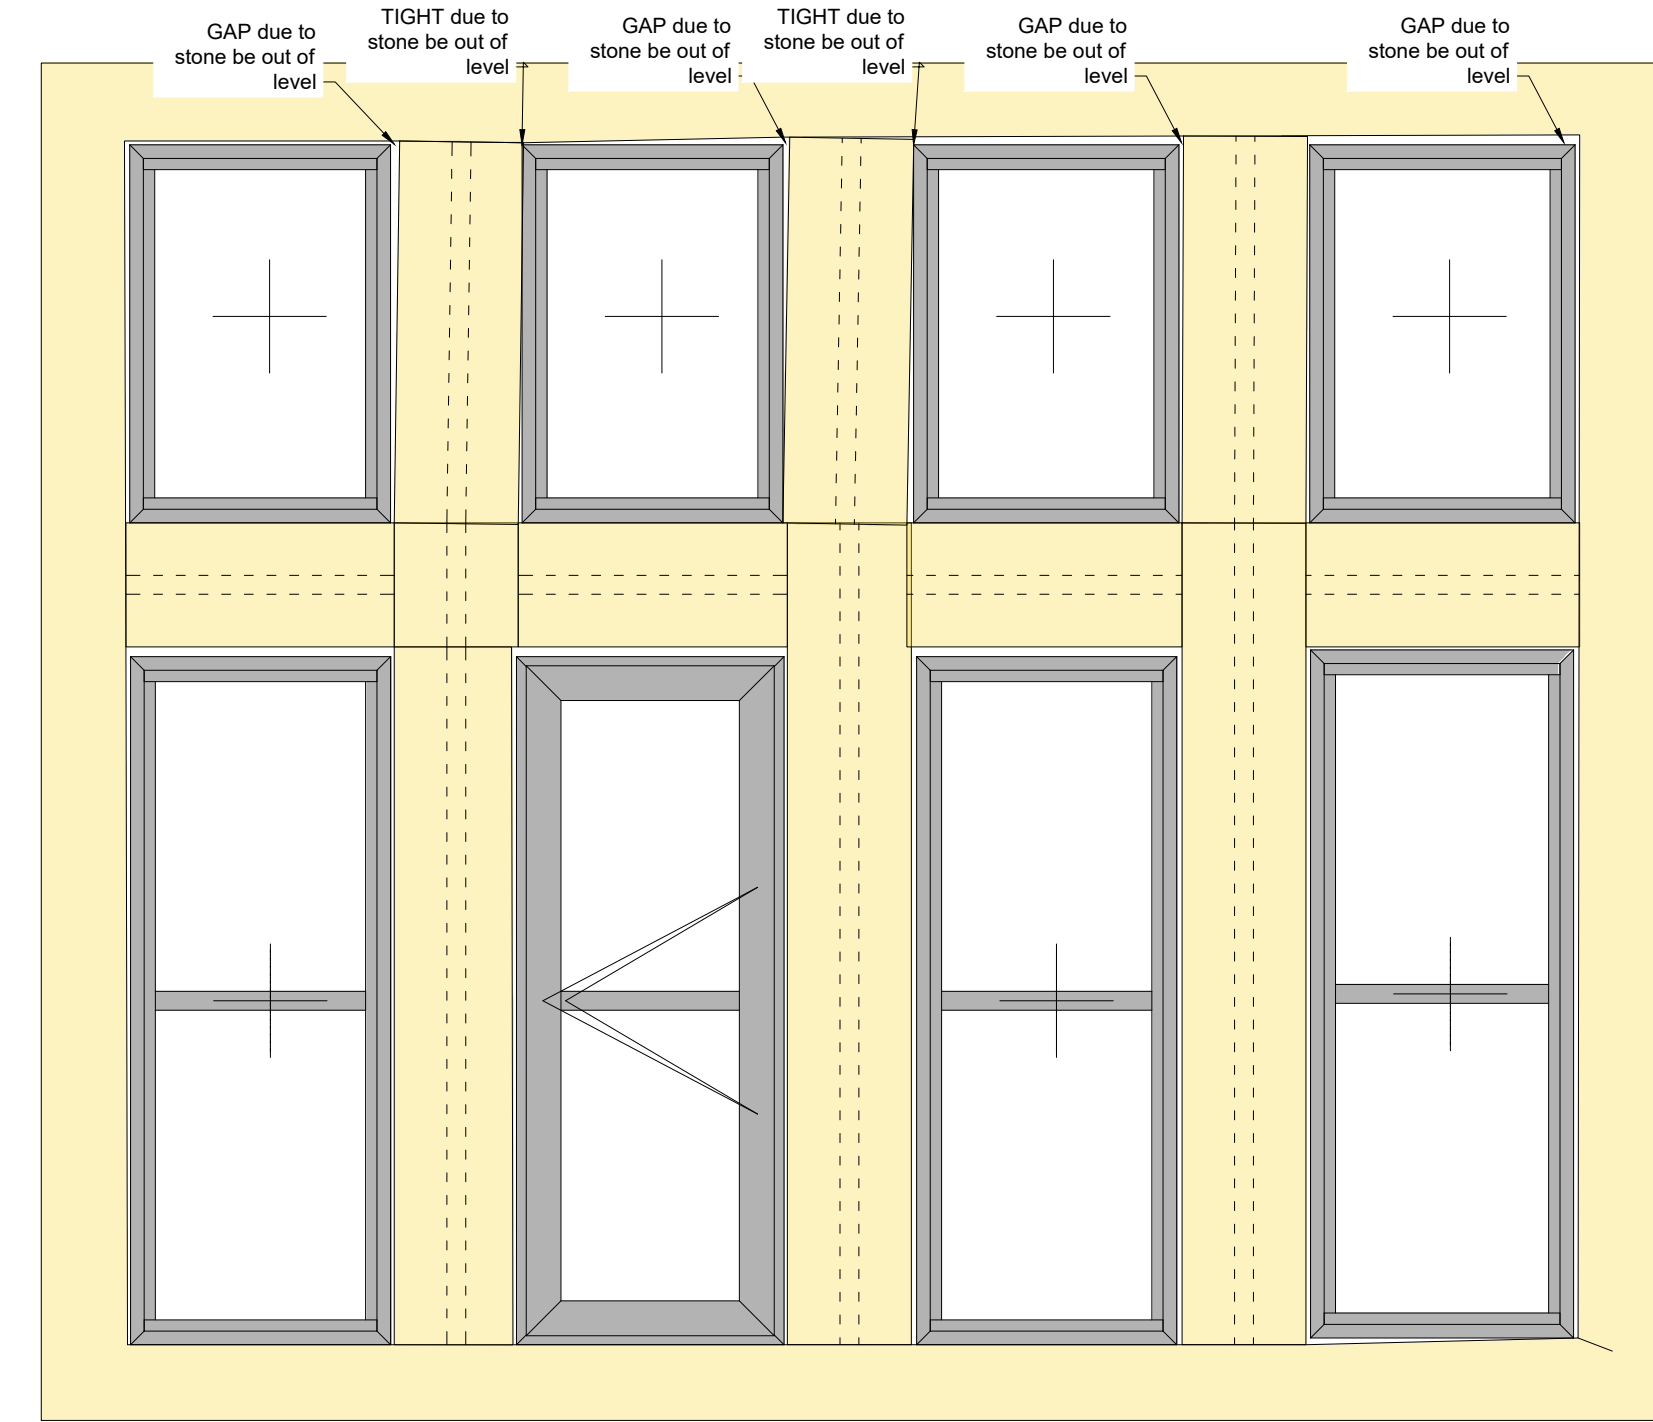

- NOTES:
- 1. Frames to be SMART Alitherm Heritage
 - 2. Finish: PPC RAL9005 Textured Internal and External
 - 3. Fixings: A2 Stainless Steel, Plastic Plug
 - 4. Black / Stone Colou rmatch Mastic Seal - TBC

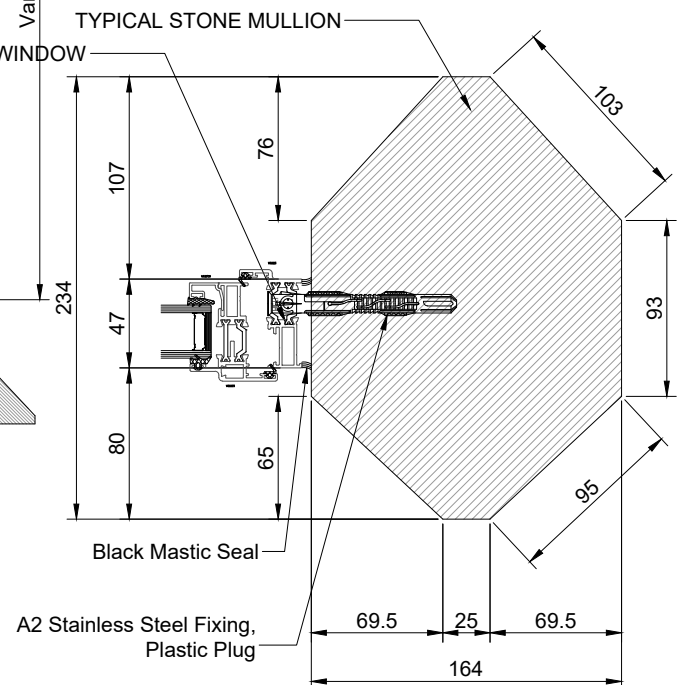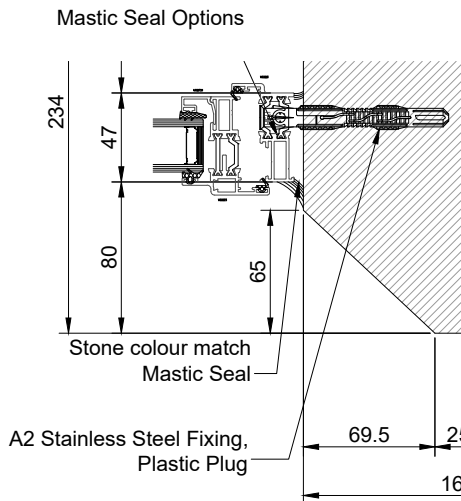

TYPICAL SECTION
Scale 1:4





Project name:
ALU6054 - David Garvey

Drawn	Capital
Date	14/05/2023



DRAWINGS VIEWED EXTERNALLY
Please note that ALL hinges and gaskets are
BLACK as standard.
Hinges can be colour matched on request.

Glass	Finish	PPC colour	Finish
4TGH/20Ar/4THG Low-E	clear	RAL9005	Textured

Side Elevation
1st Floor

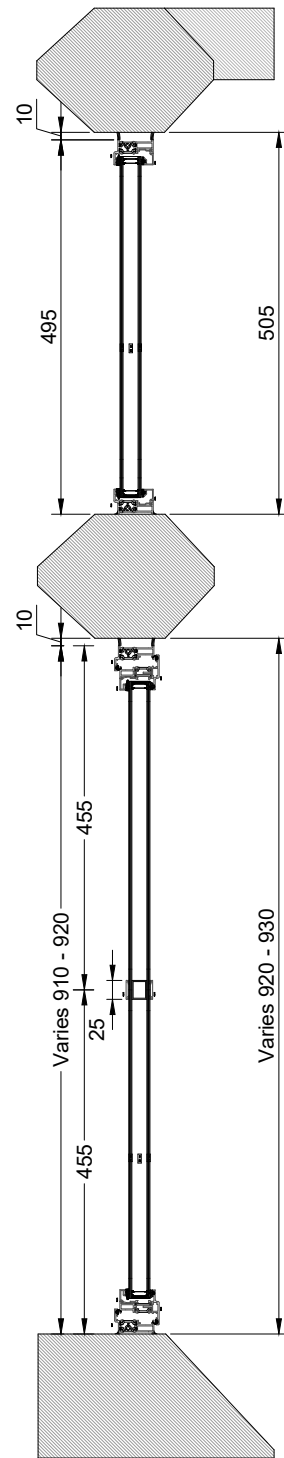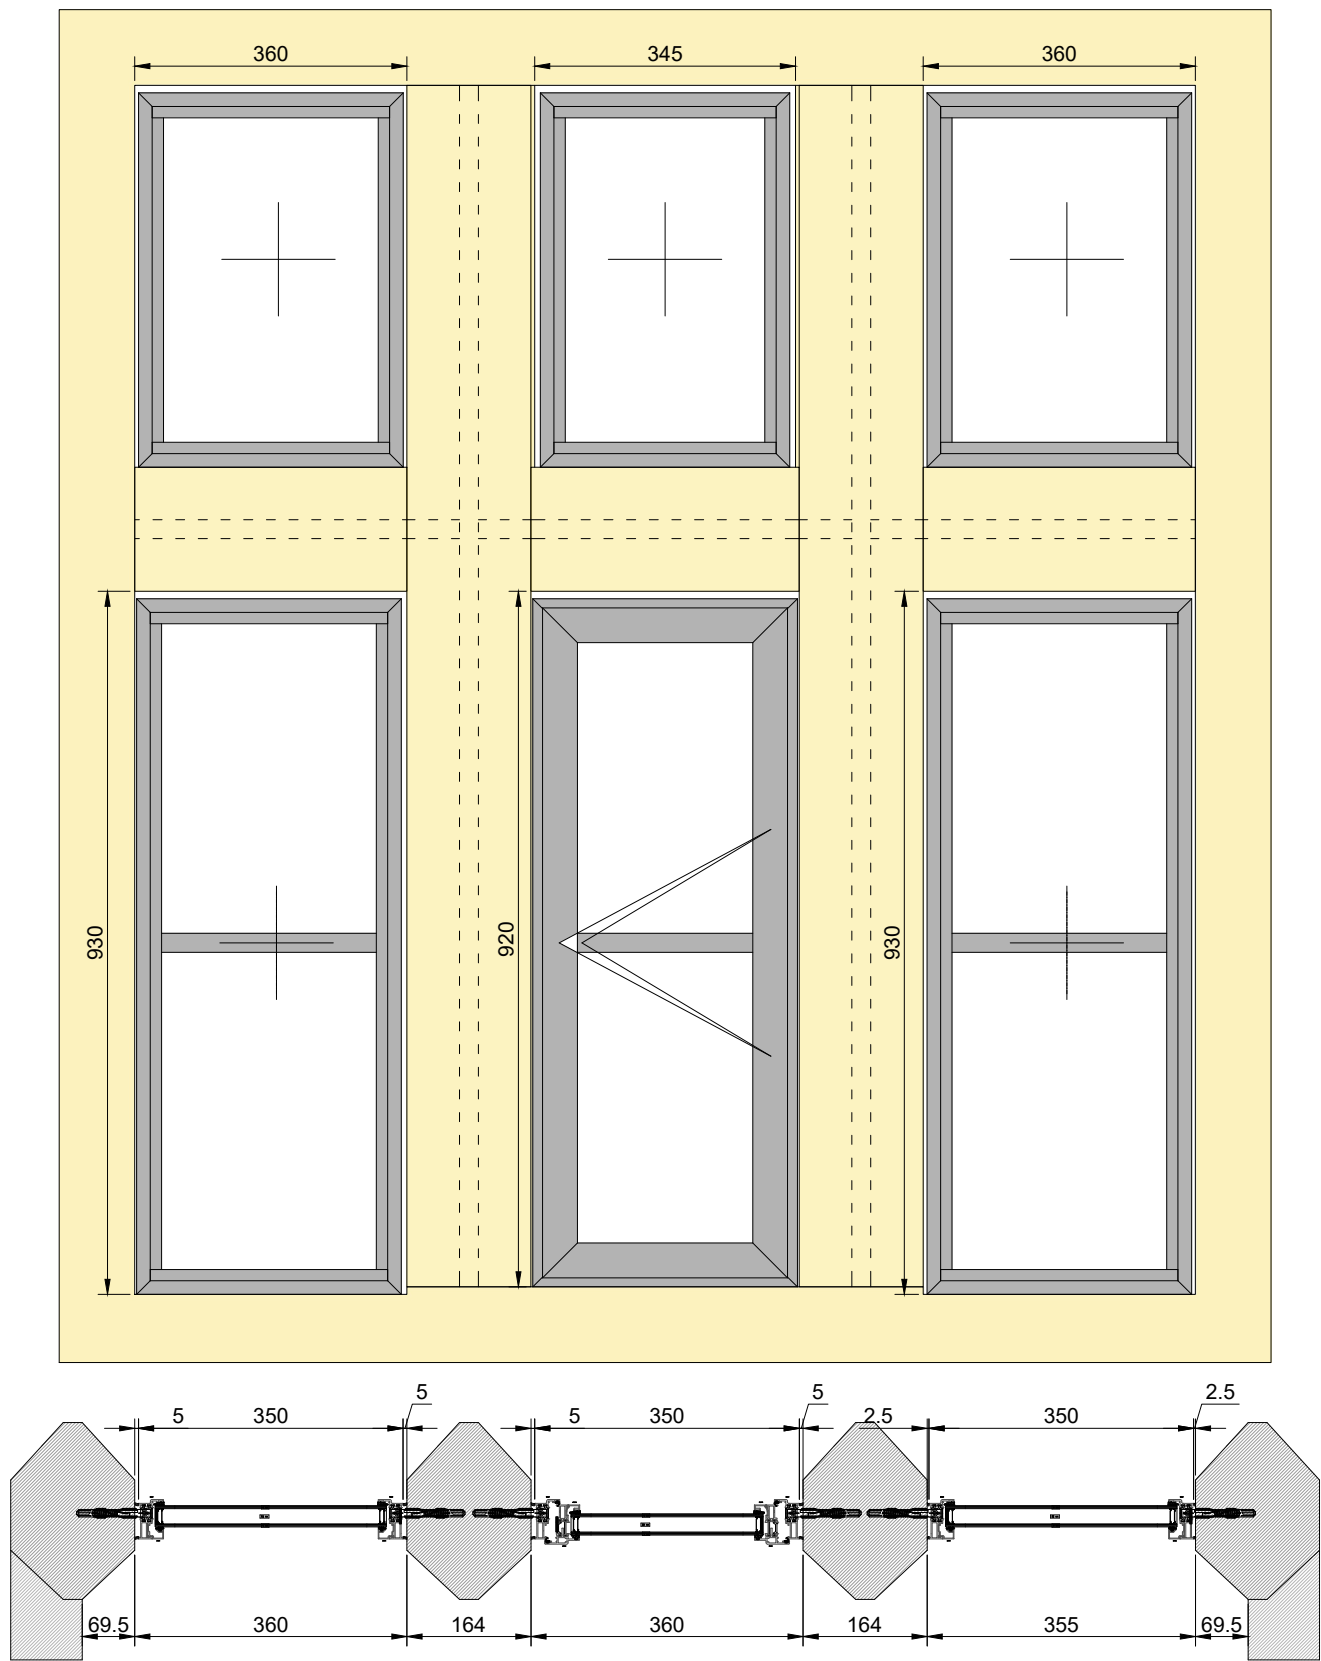

- NOTES:
1. Frames to be SMART Alitherm Heritage
 2. Finish: PPC RAL9005 Textured Internal and External
 3. Fixings: A2 Stainless Steel, Plastic Plug
 4. Black / Stone Colou rmatch Mastic Seal - TBC

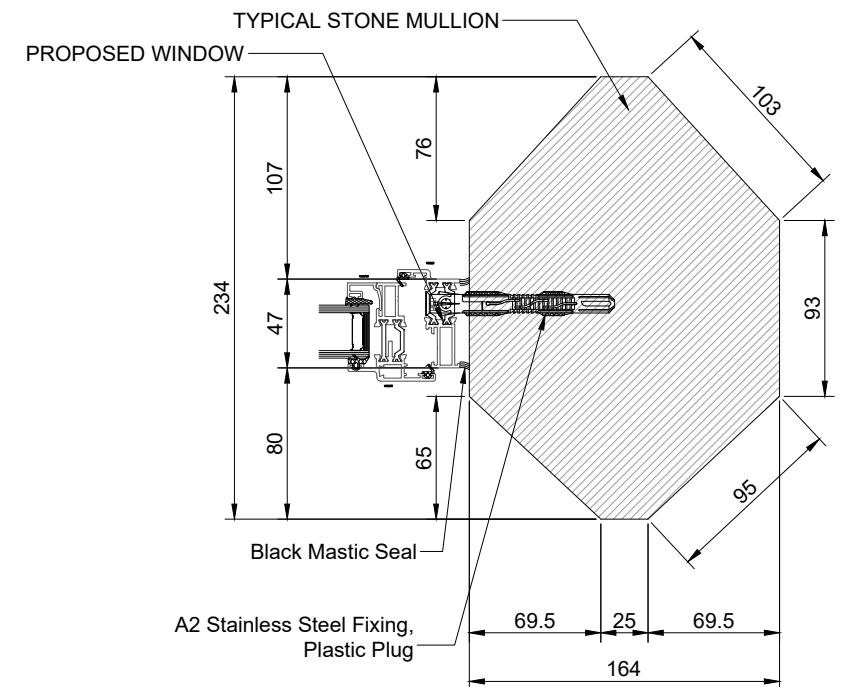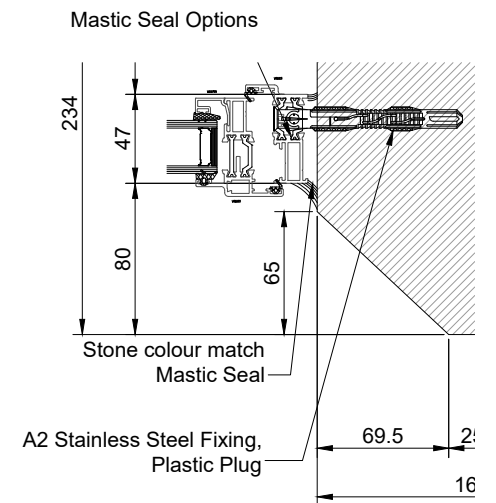


TYPICAL SECTION
Scale 1:4

Glass	Finish
4TGH/20Ar/4THG Low-E	clear


PPC colour	Finish
RAL9005	Textured

		Project name: ALU6054 - David Garvey
Drawn	Capital	DRAWINGS VIEWED EXTERNALLY Please note that ALL hinges and gaskets are BLACK as standard. Hinges can be colour matched on request.
Date	14/05/2023	

Kitchen

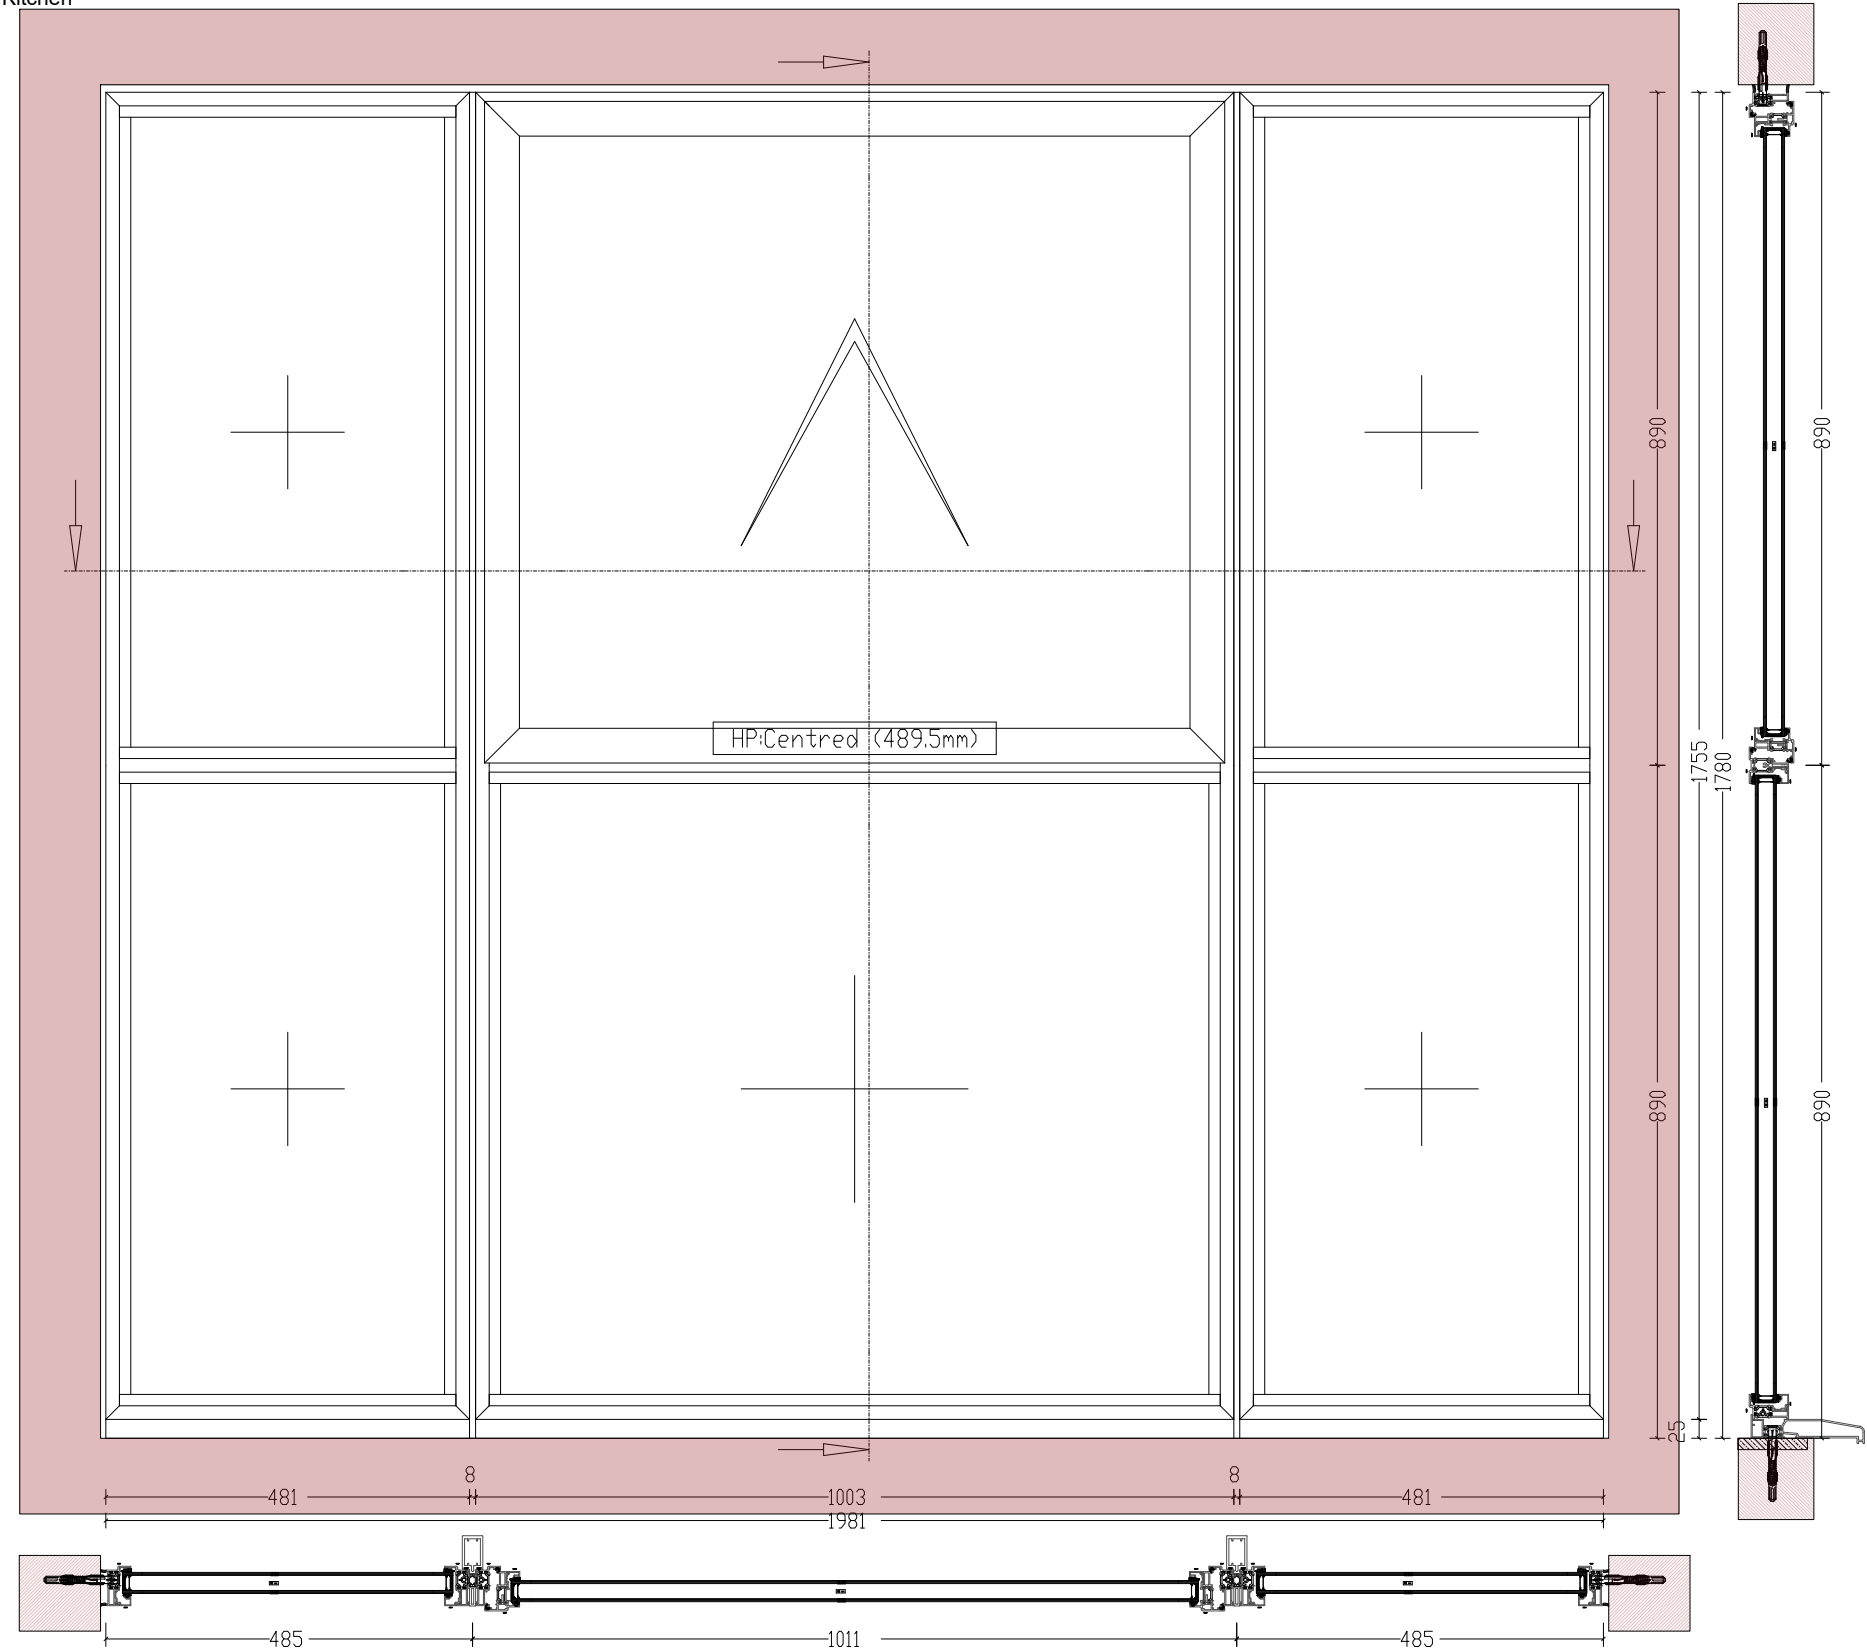

- NOTES:
1. Frames to be SMART Alitherm Heritage
 2. Finish: PPC RAL9005 Textured Internal and External
 3. Fixings: A2 Stainless Steel, Plastic Plug
 4. Black / Stone Colou rmatch Mastic Seal - TBC

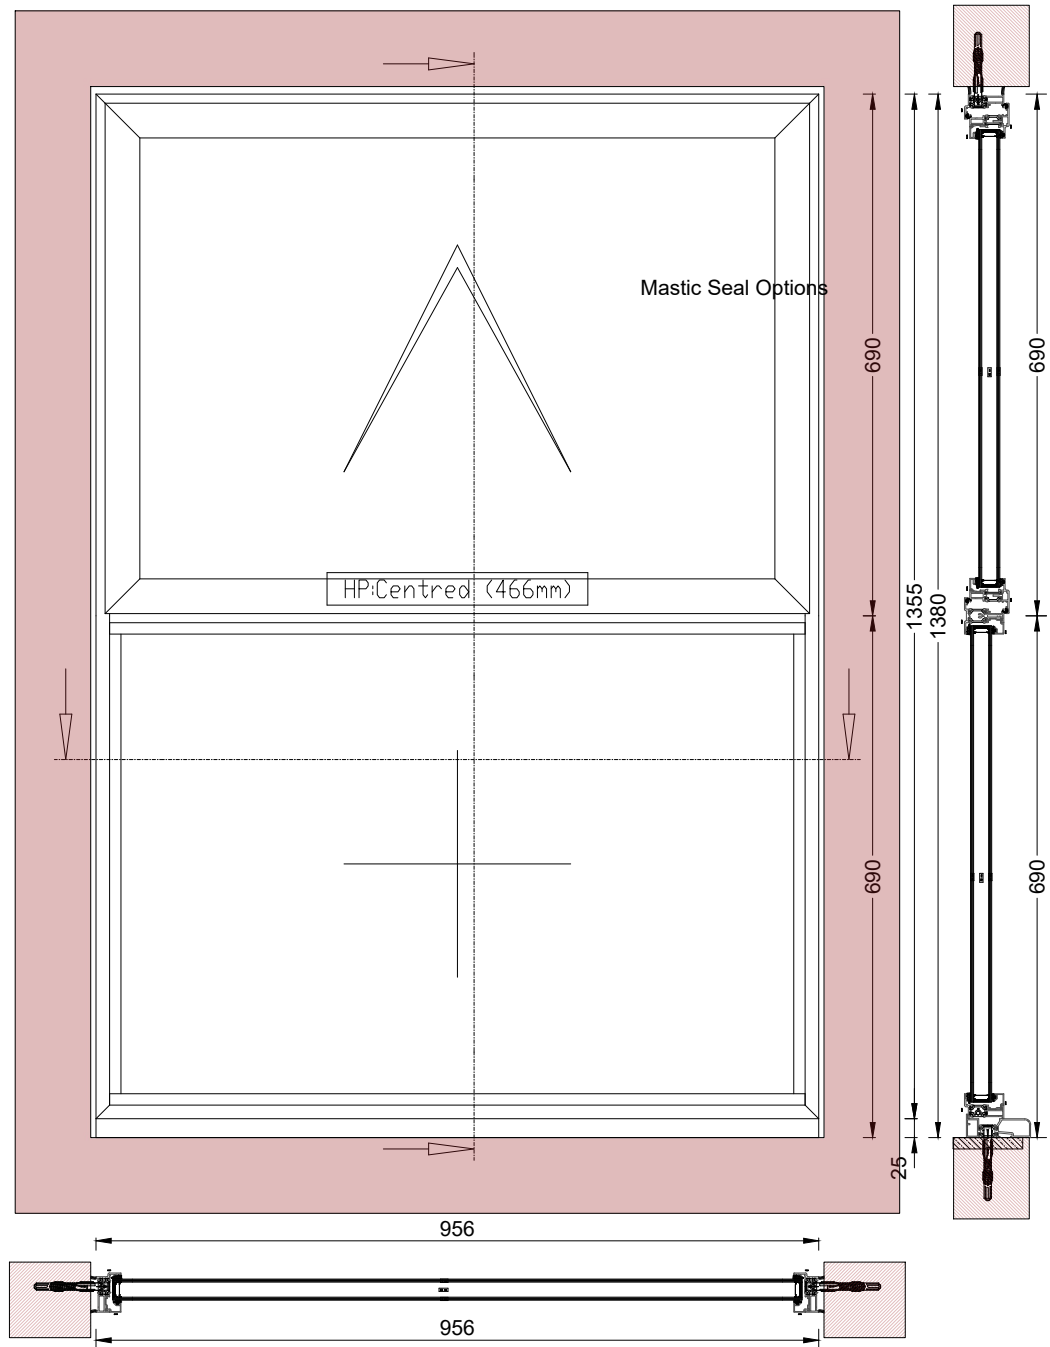


Glass	Finish
4TGH/20Ar/4THG Low-E	clear

PPC colour	Finish
RAL9005	Textured




Drawn	Capital
Date	14/05/2023


Project name: ALU6054 - David Garvey
DRAWINGS VIEWED EXTERNALLY Please note that ALL hinges and gaskets are BLACK as standard. Hinges can be colour matched on request.

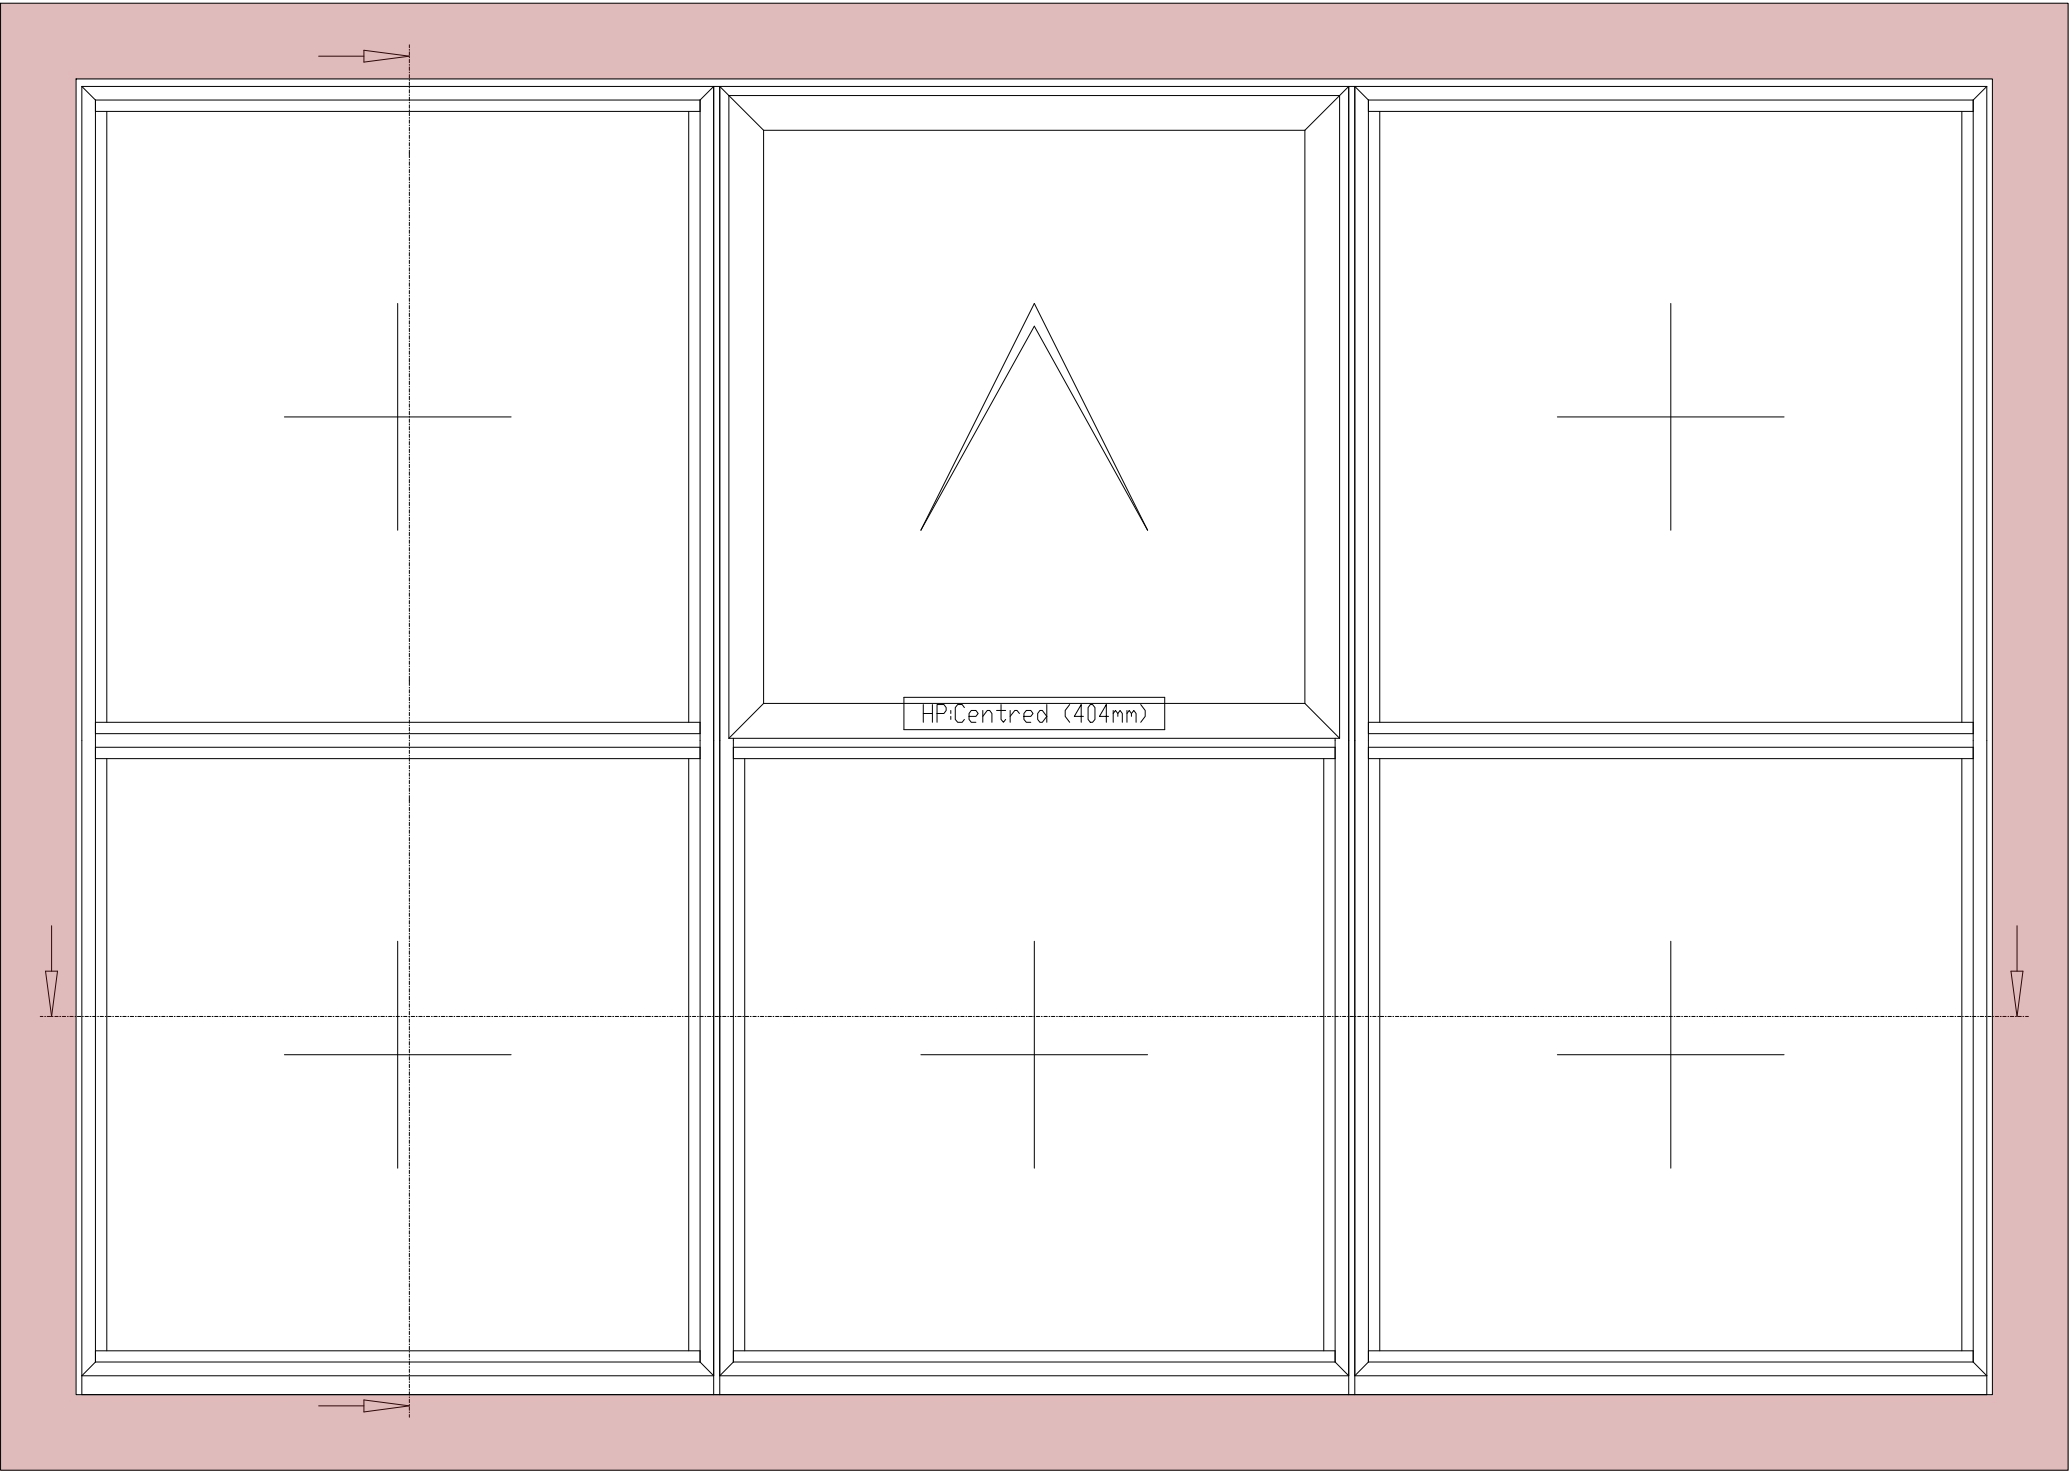

HP:Centred (404mm)

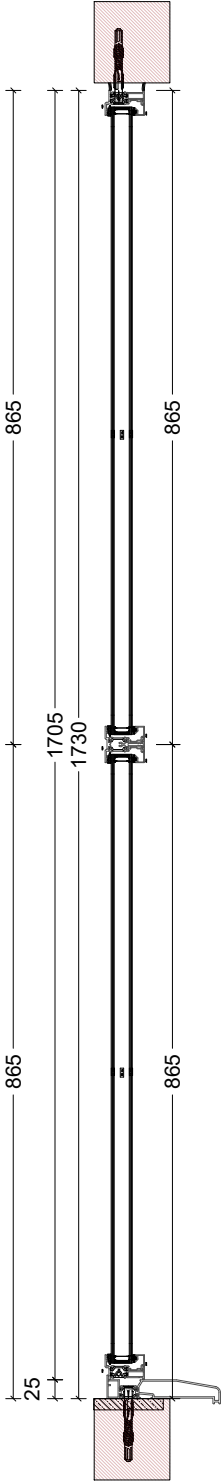

- NOTES:
- 1. Frames to be SMART Alitherm Heritage
 - 2. Finish: PPC RAL9005 Textured Internal and External
 - 3. Fixings: A2 Stainless Steel, Plastic Plug
 - 4. Black / Stone Colou rmatch Mastic Seal - TBC

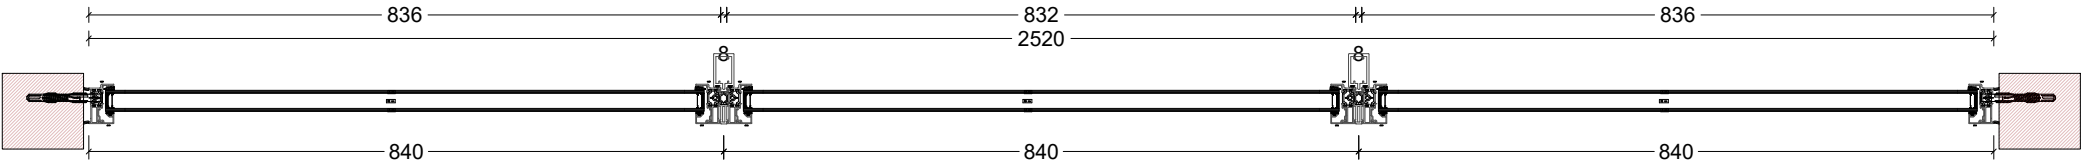

Project name:
ALU6054 - David Garvey

Drawn

Capital

Date




14/05/2023

DRAWINGS VIEWED EXTERNALLY
Please note that ALL hinges and gaskets are
BLACK as standard.
Hinges can be colour matched on request.



Glass	Finish
4TGH/20Ar/4THG Low-E	clear

PPC colour	Finish
RAL9005	Textured





Yard / Cellar
Qty:2

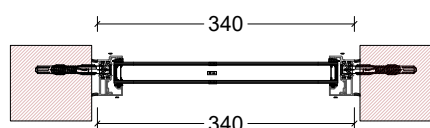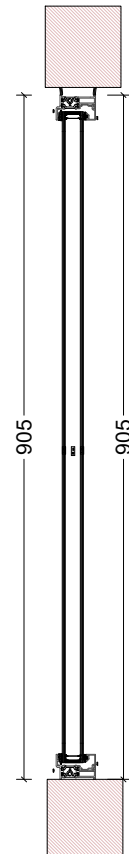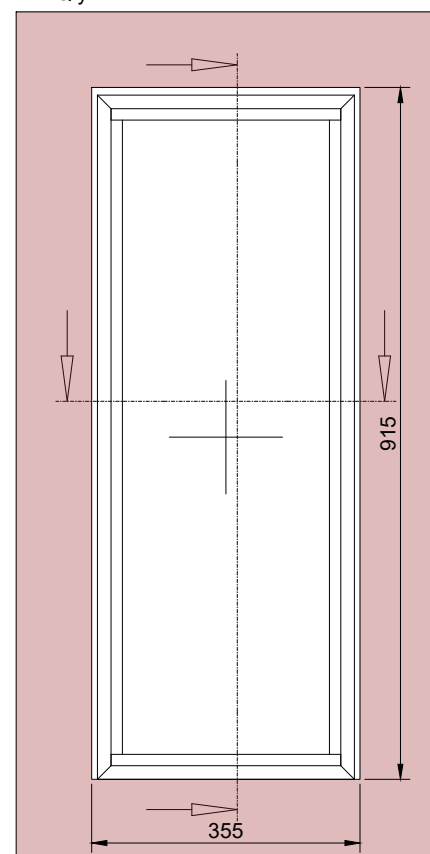


Bathroom

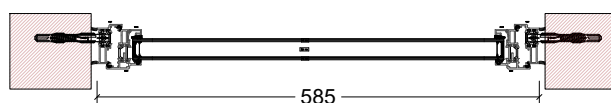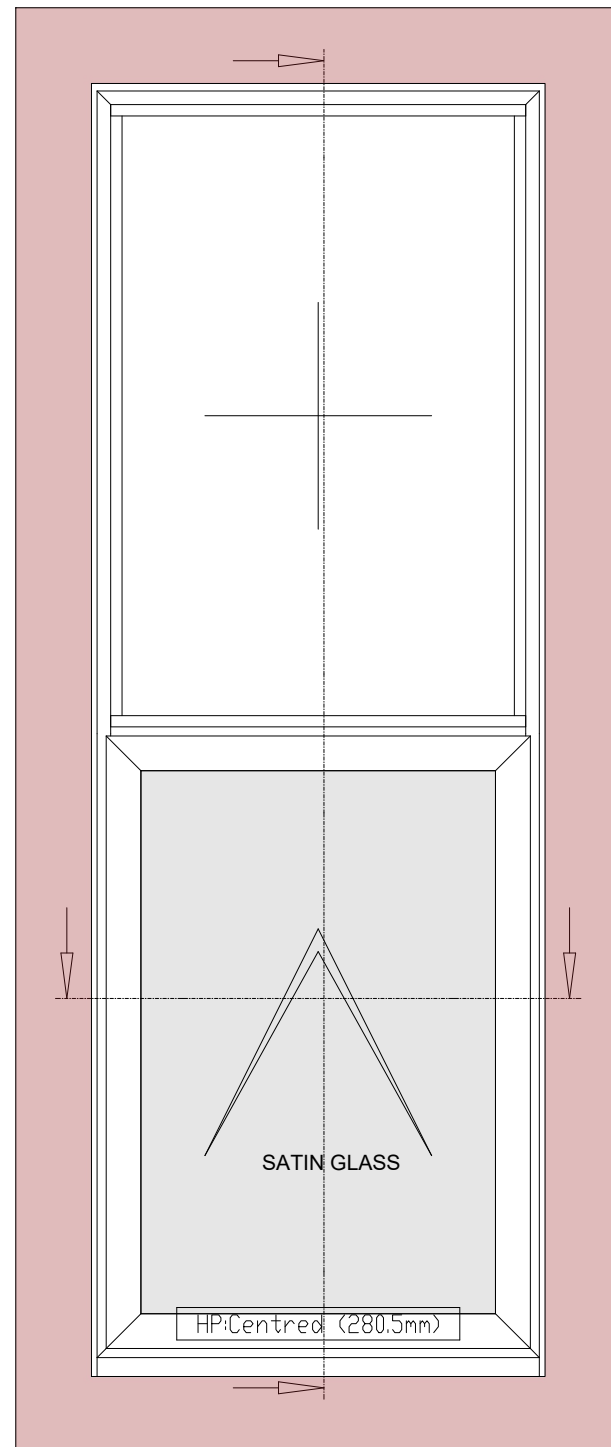

Side 2nd Floor

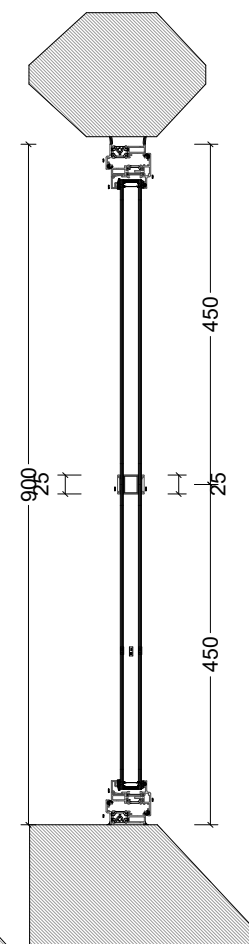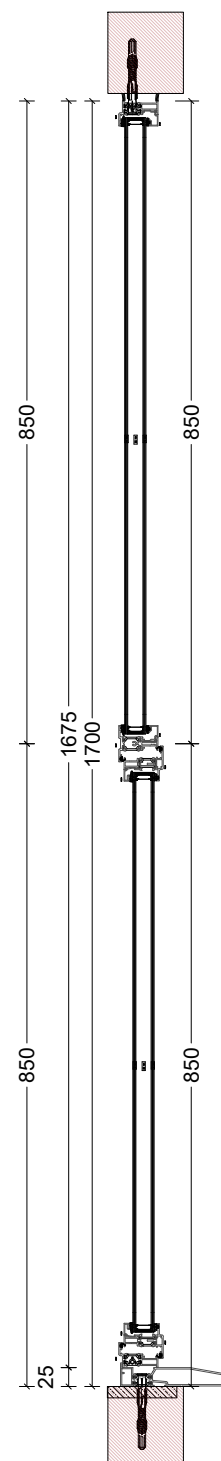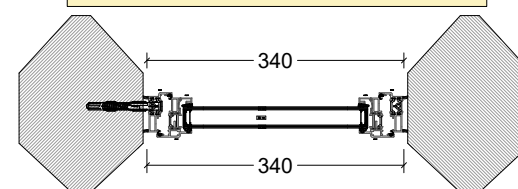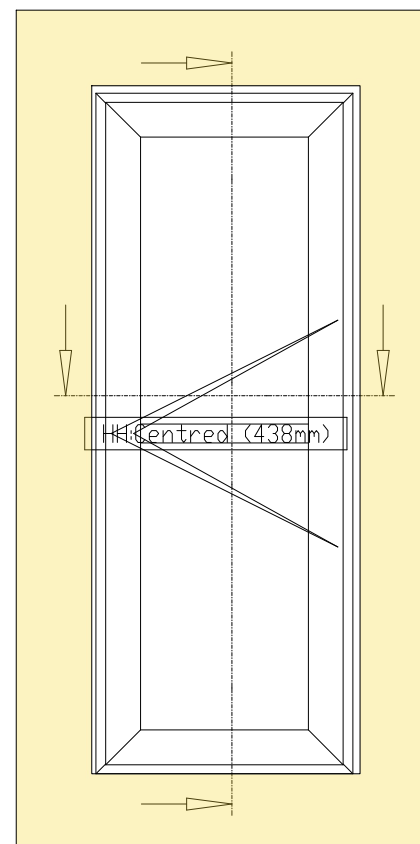

Playroom (sizes TBC)
and finish

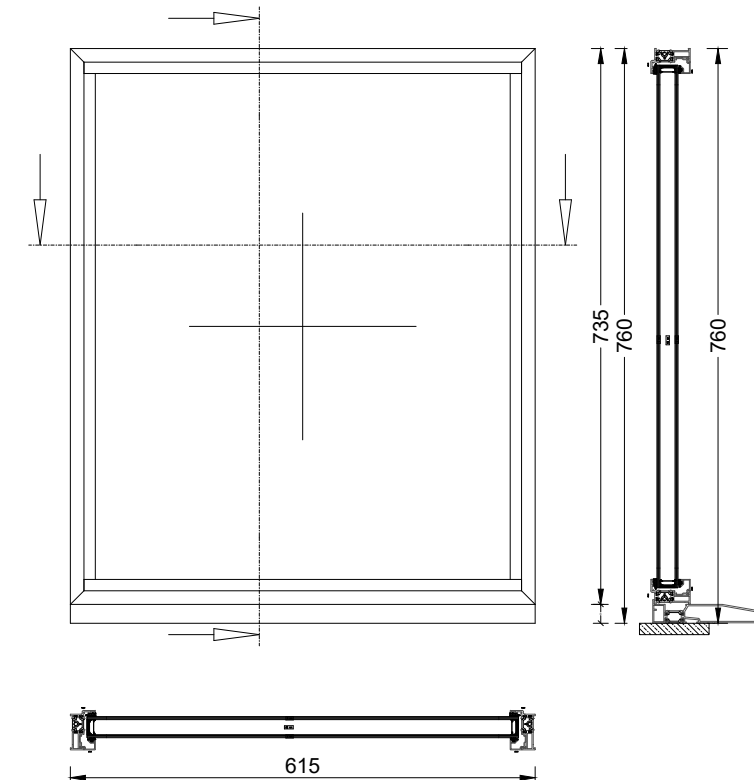

NOTES:

1. Frames to be SMART Alitherm Heritage
2. Finish: PPC RAL9005 Textured Internal and External
3. Fixings: A2 Stainless Steel, Plastic Plug
4. Black / Stone Colour match Mastic Seal - TBC

Glass	Finish
4TGH/20Ar/4THG Low-E	clear

PPC colour	Finish
RAL9005	Textured

		Project name: ALU6054 - David Garvey
Drawn	Capital	DRAWINGS VIEWED EXTERNALLY Please note that ALL hinges and gaskets are BLACK as standard. Hinges can be colour matched on request.
Date	14/05/2023	