


Do not scale off this drawing. All dimensions to be checked on site prior to manufacture and construction. This drawing is the property of Just-H Architects and should not be reproduced without permission. All discrepancies to be brought to the attention of the architect immediately. This drawing to be read in conjunction with the specification / bill of quantities and related drawings.


REVISION			
P01	FIRST ISSUE	02.08.22	CT
P02	Column sizes and type, and purlin size amended as SE details. Existing market hall building line added	21.09.22	CT
P03	Amended to suit planning comment	09.11.22	RCO
P04	Amended to suit revised structure, naming convention altered	08.12.22	RCO
P05	Roofline amended to suit revised geometry	10.02.23	RCO
P06	Green roof removed - PLANNING ISSUE	21.04.23	CT

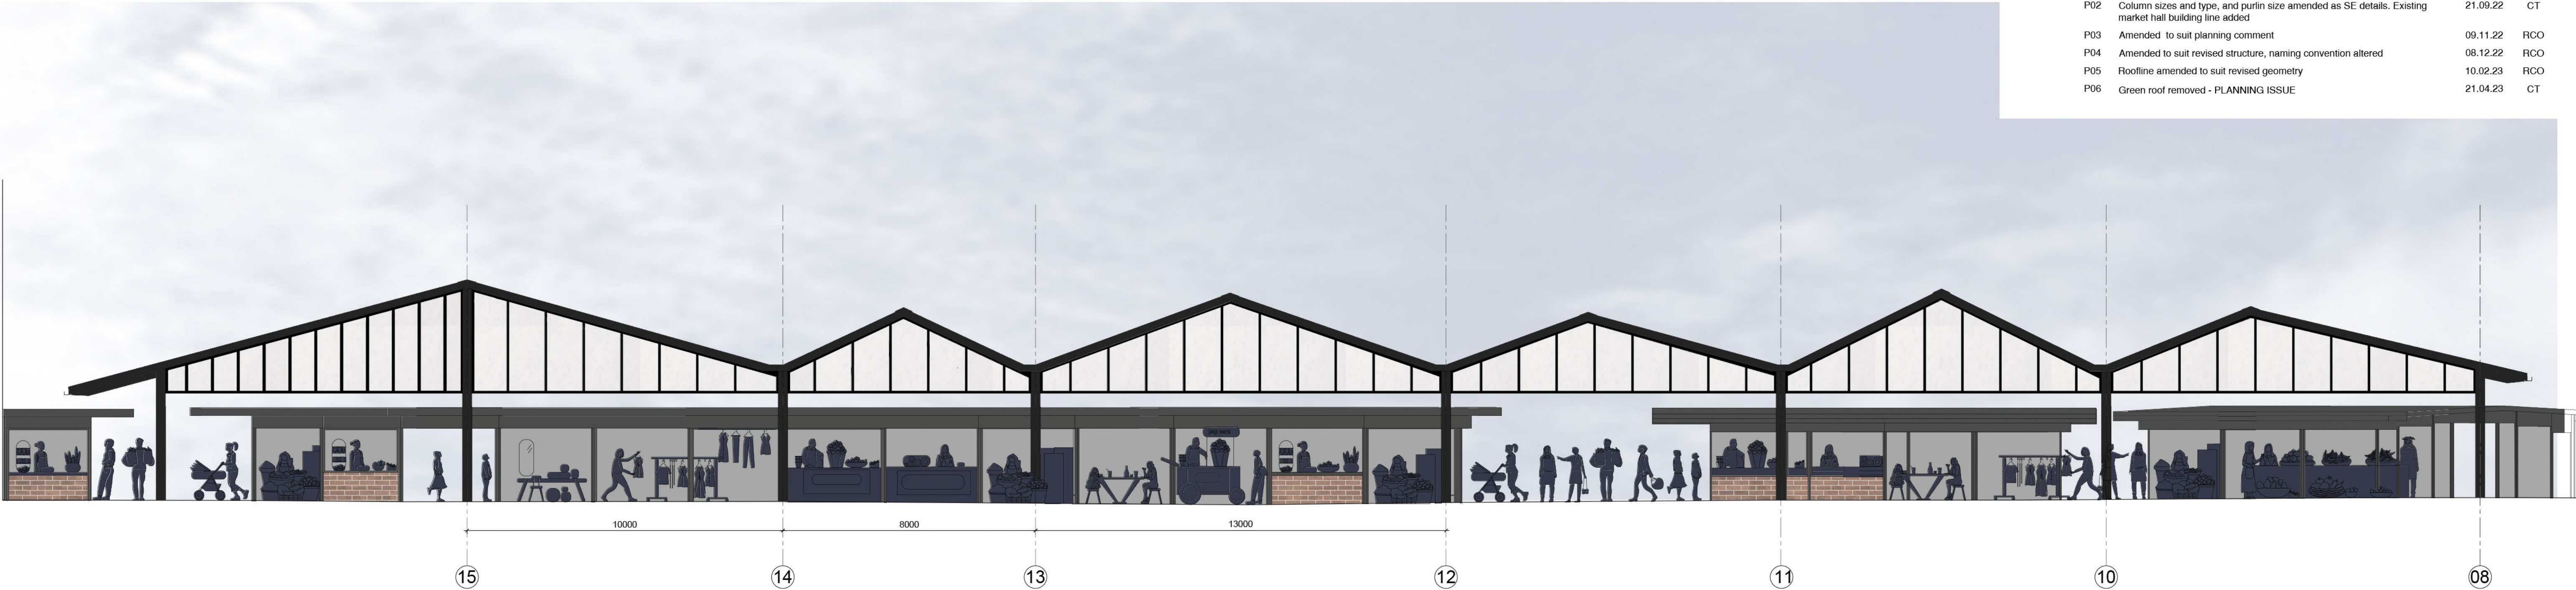

ELEVATION 6 - CANOPY ROOF 2



ELEVATION 7 - CANOPY ROOF 2

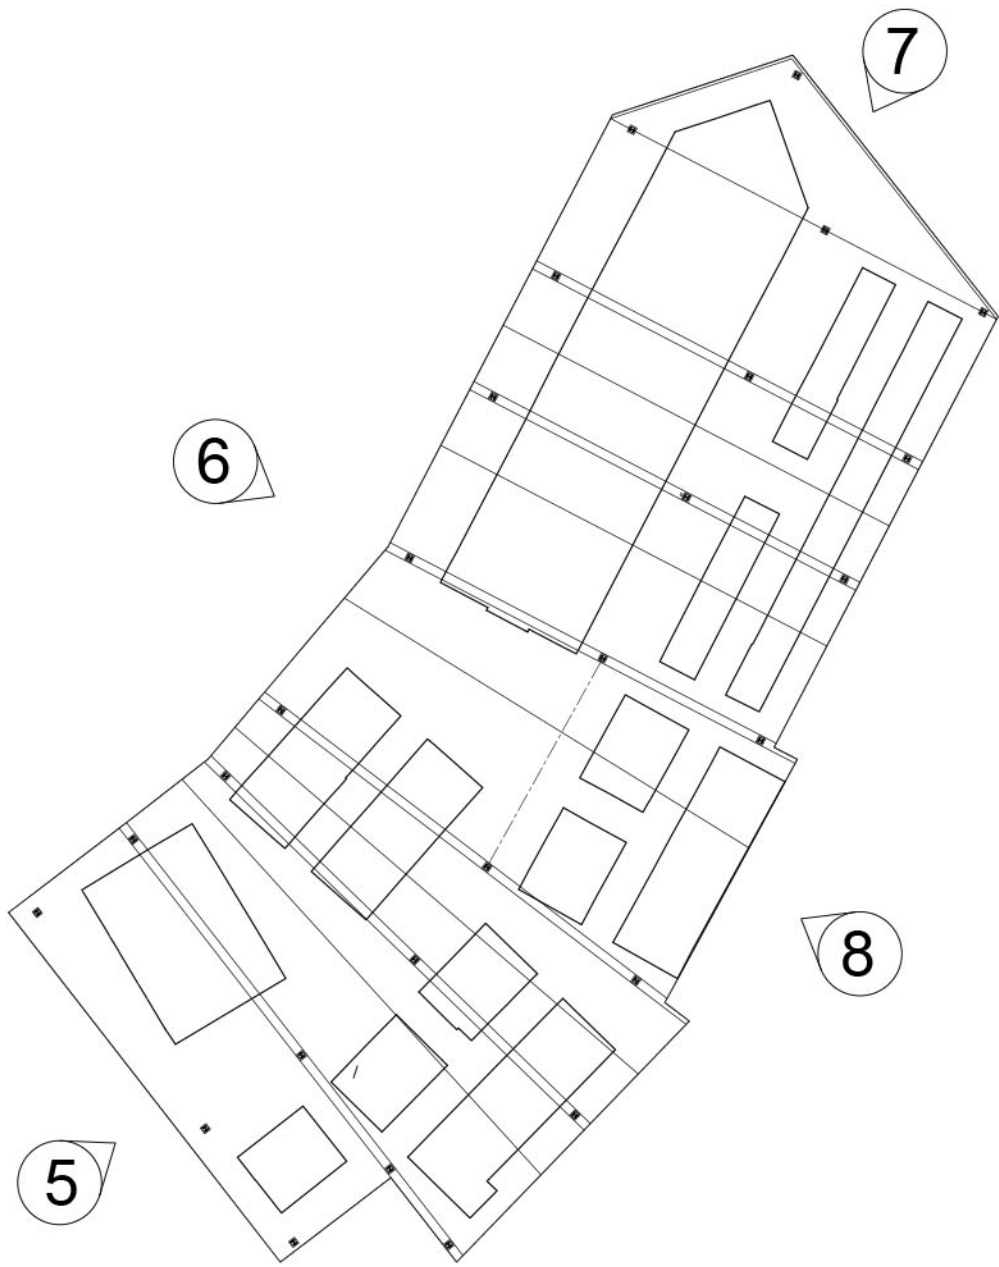

PLANNING ISSUE

BURY COUNCIL	client	 Just H Architects 107 Timber Wharf 32 Worsley Street Castlefield, Manchester M15 4NX 0161 237 5500 info@justharchitects.co.uk
BURY MARKET MASTERPLAN	project	
PROPOSED MARKET CANOPY ROOF 2 ELEVATIONS - SHEET 2	title	
BC01	job No.	
BURMAR-JHA-XX-DR-A-0064 Rev P06	dwg No.	
1:200 @ A1	scale	drawn
CT	drawn	