


Redbank Playing Fields

Artificial Grass Pitch

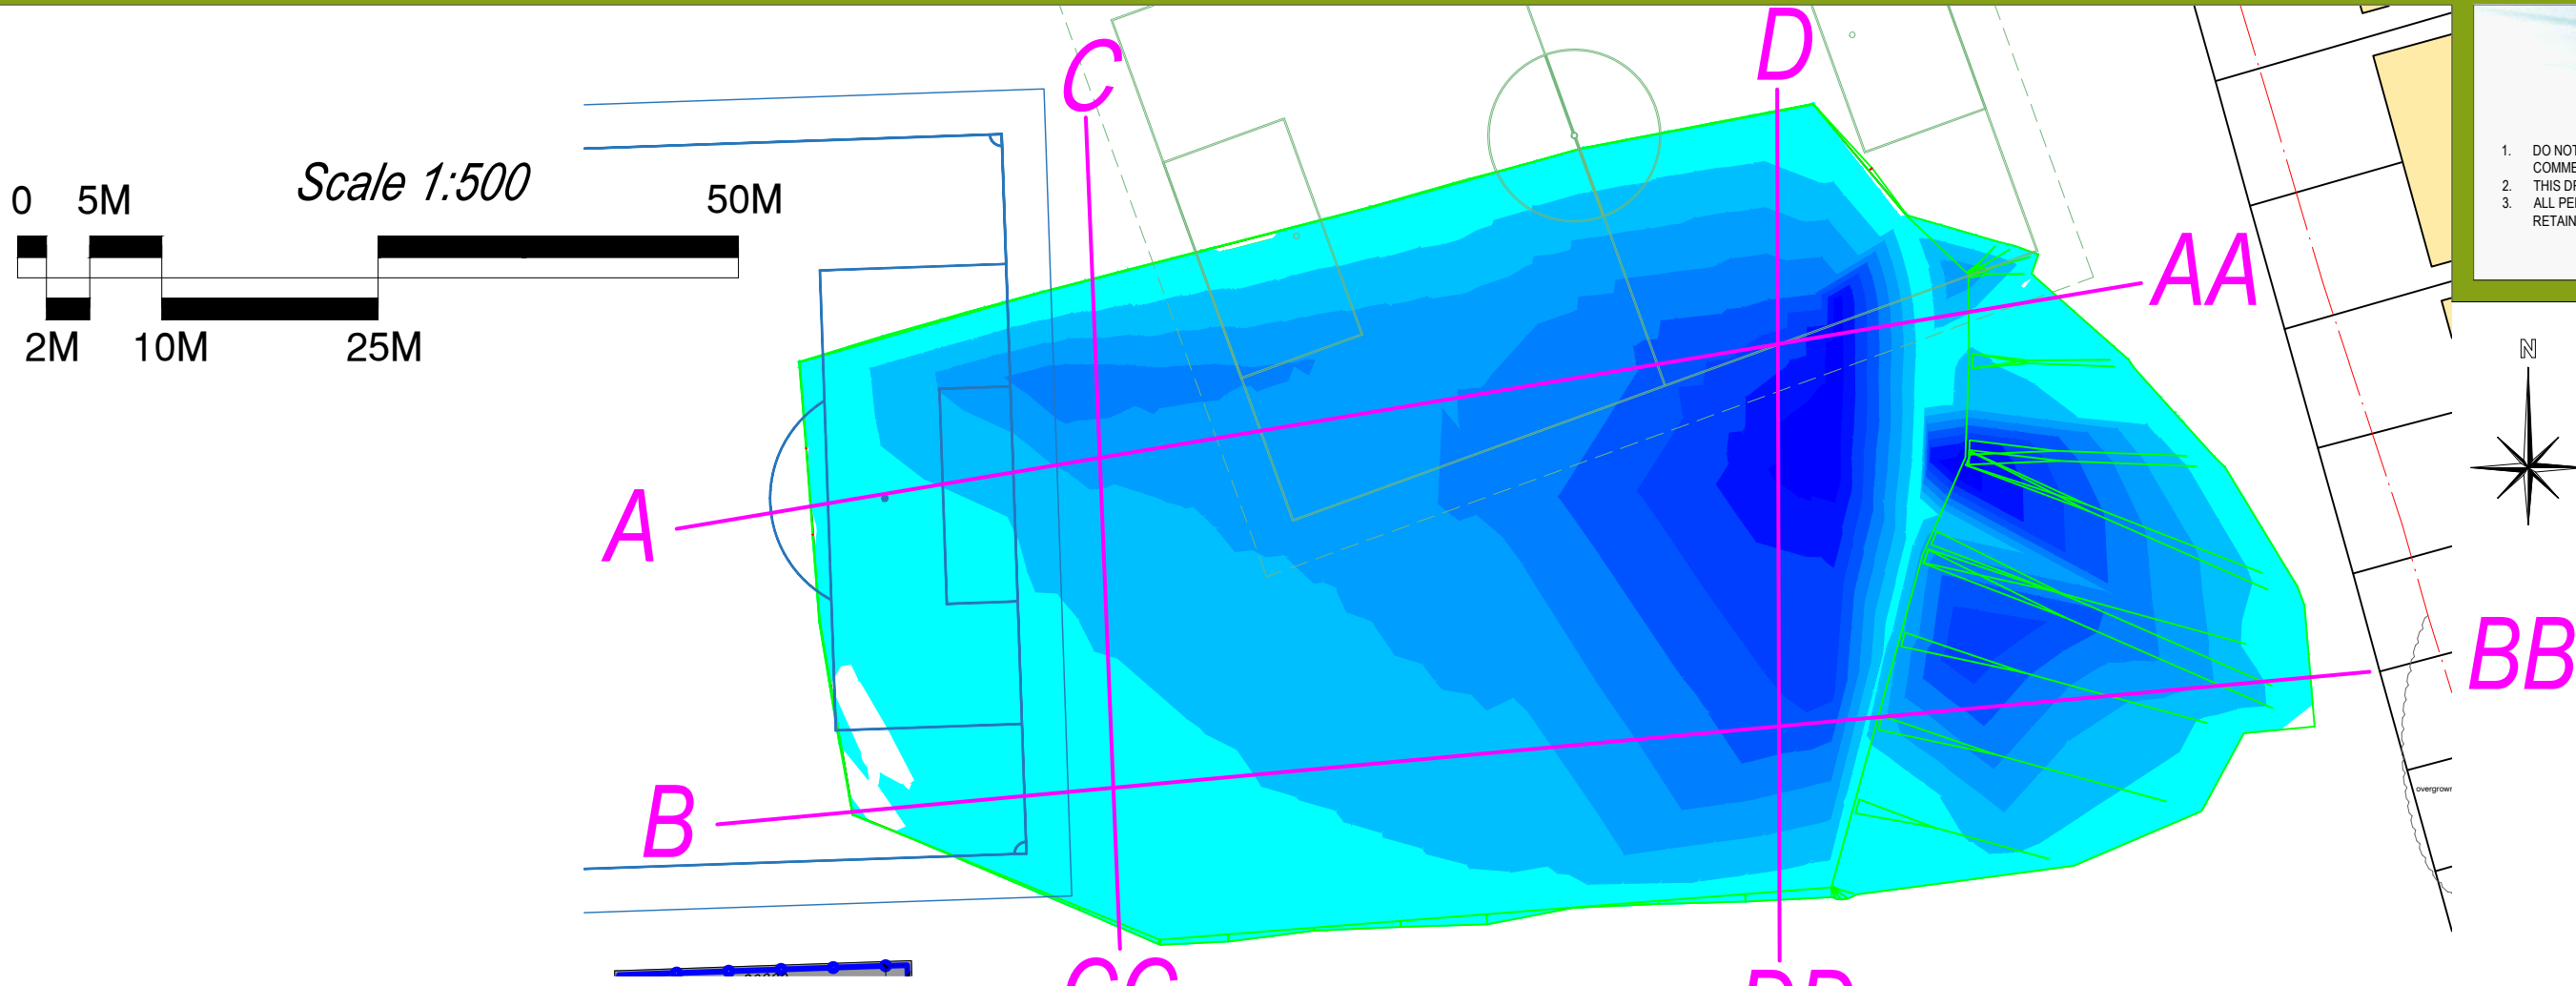





CONSULTANTS
Surfacing Standards Ltd
Office 2, Springfield House
Aston Road, Upton, LE11 5NY
01530 400 012

1. DO NOT SCALE FROM DRAWING. ALL DIMENSIONS TO BE CHECKED ON SITE PRIOR TO COMMENCEMENT OF WORKS.
2. THIS DRAWING IS COPYRIGHT TO SURFACING STANDARDS LTD.
3. ALL PERSONNEL SHOULD BE AWARE OF THE HEALTH AND SAFETY PLAN WHICH IS RETAINED IN THE SITE MANAGERS OFFICE.




Notes:
Plateau has been designed to level out the existing area to create a level playing field for both the 7v7 and 11v11 football pitches,

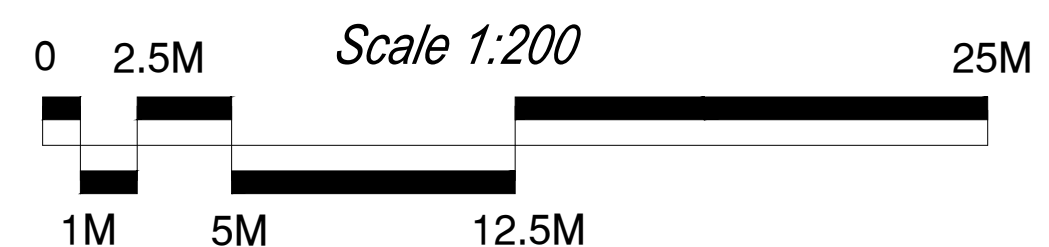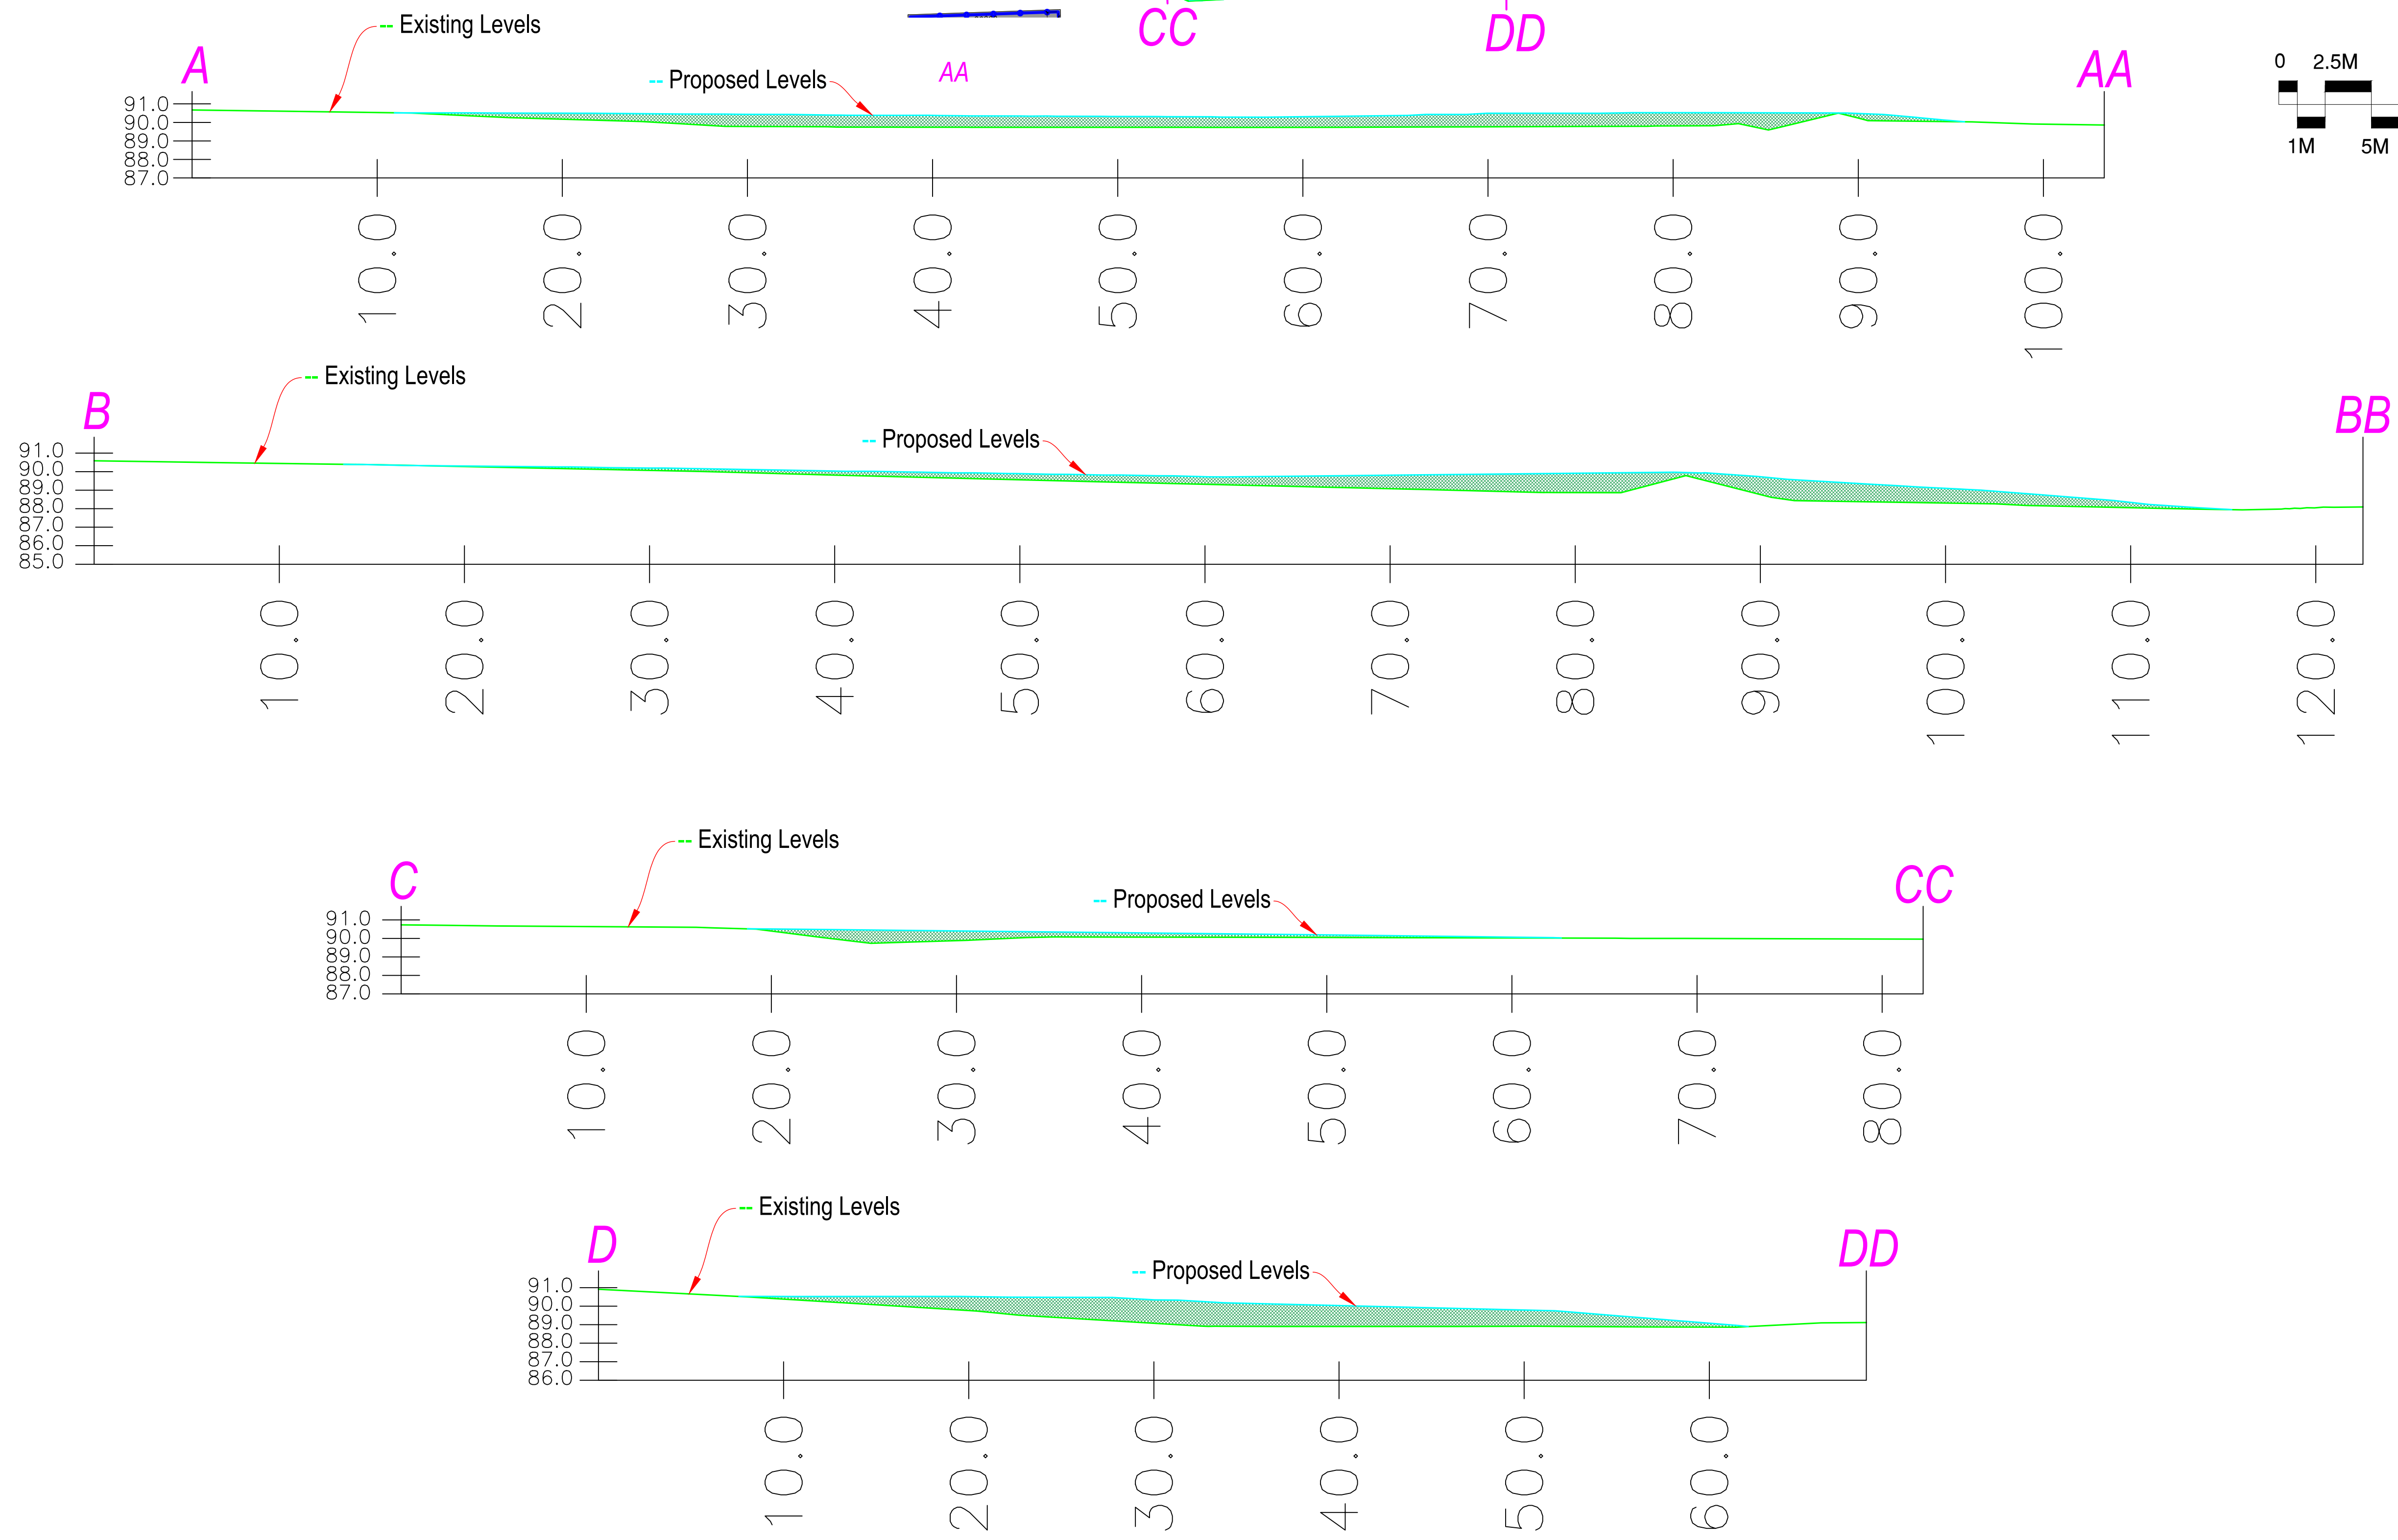

00		PLANNING ISSUE	ME	WB	21.06.22
REV		DESCRIPTION	REV	CK	DATE



Surfacing Standards Limited
SPORTS PITCH CONSULTANTS

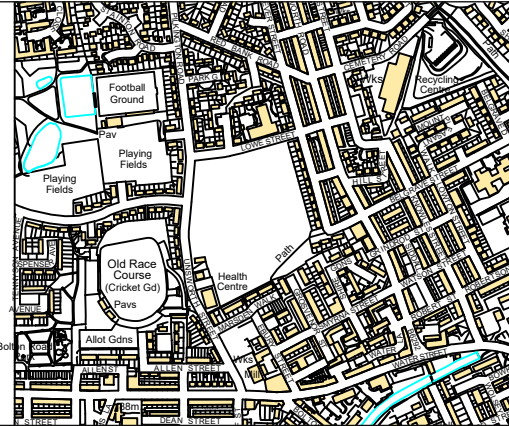

AUTHOR
ME

TITLE
Redbank Playing Fields
Artificial Grass Pitch
Proposed Plateau Sections

PROJECT	CLS017	SCALE	Varies	SIZE	A1
DRAWING No	10	REVISION	00		