



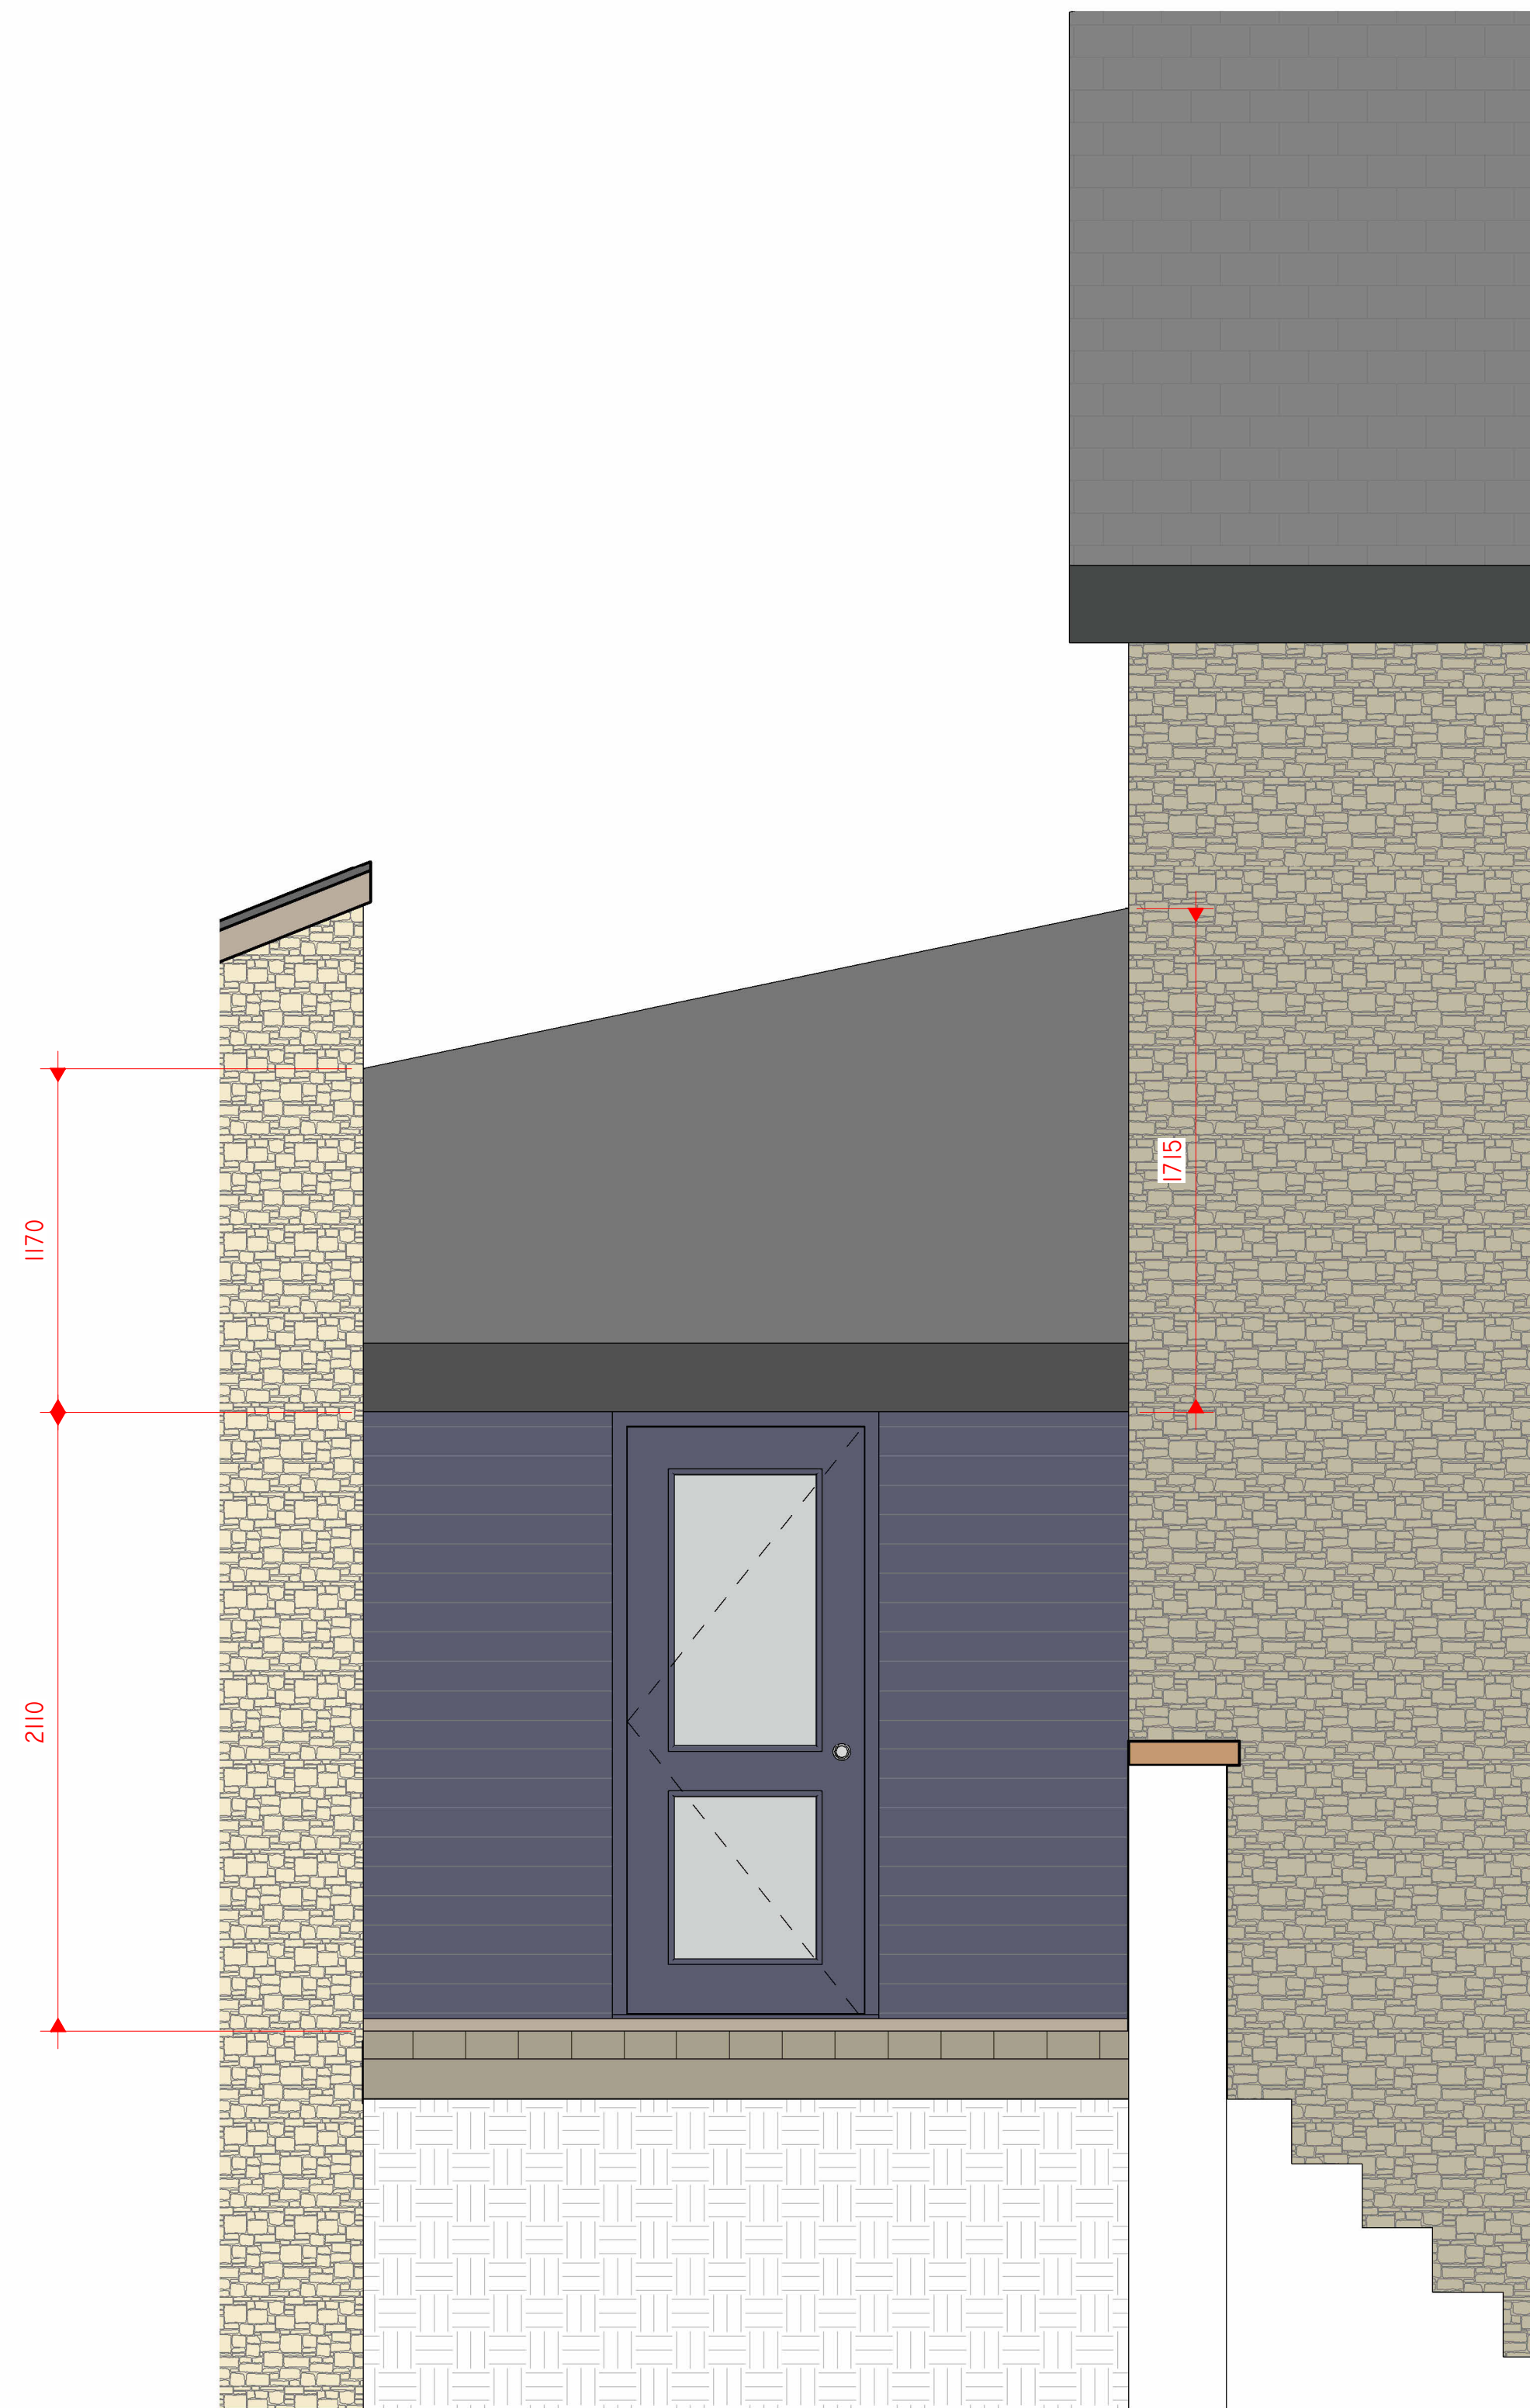

2 EXISTING PORCH ELEVATION
1 : 20

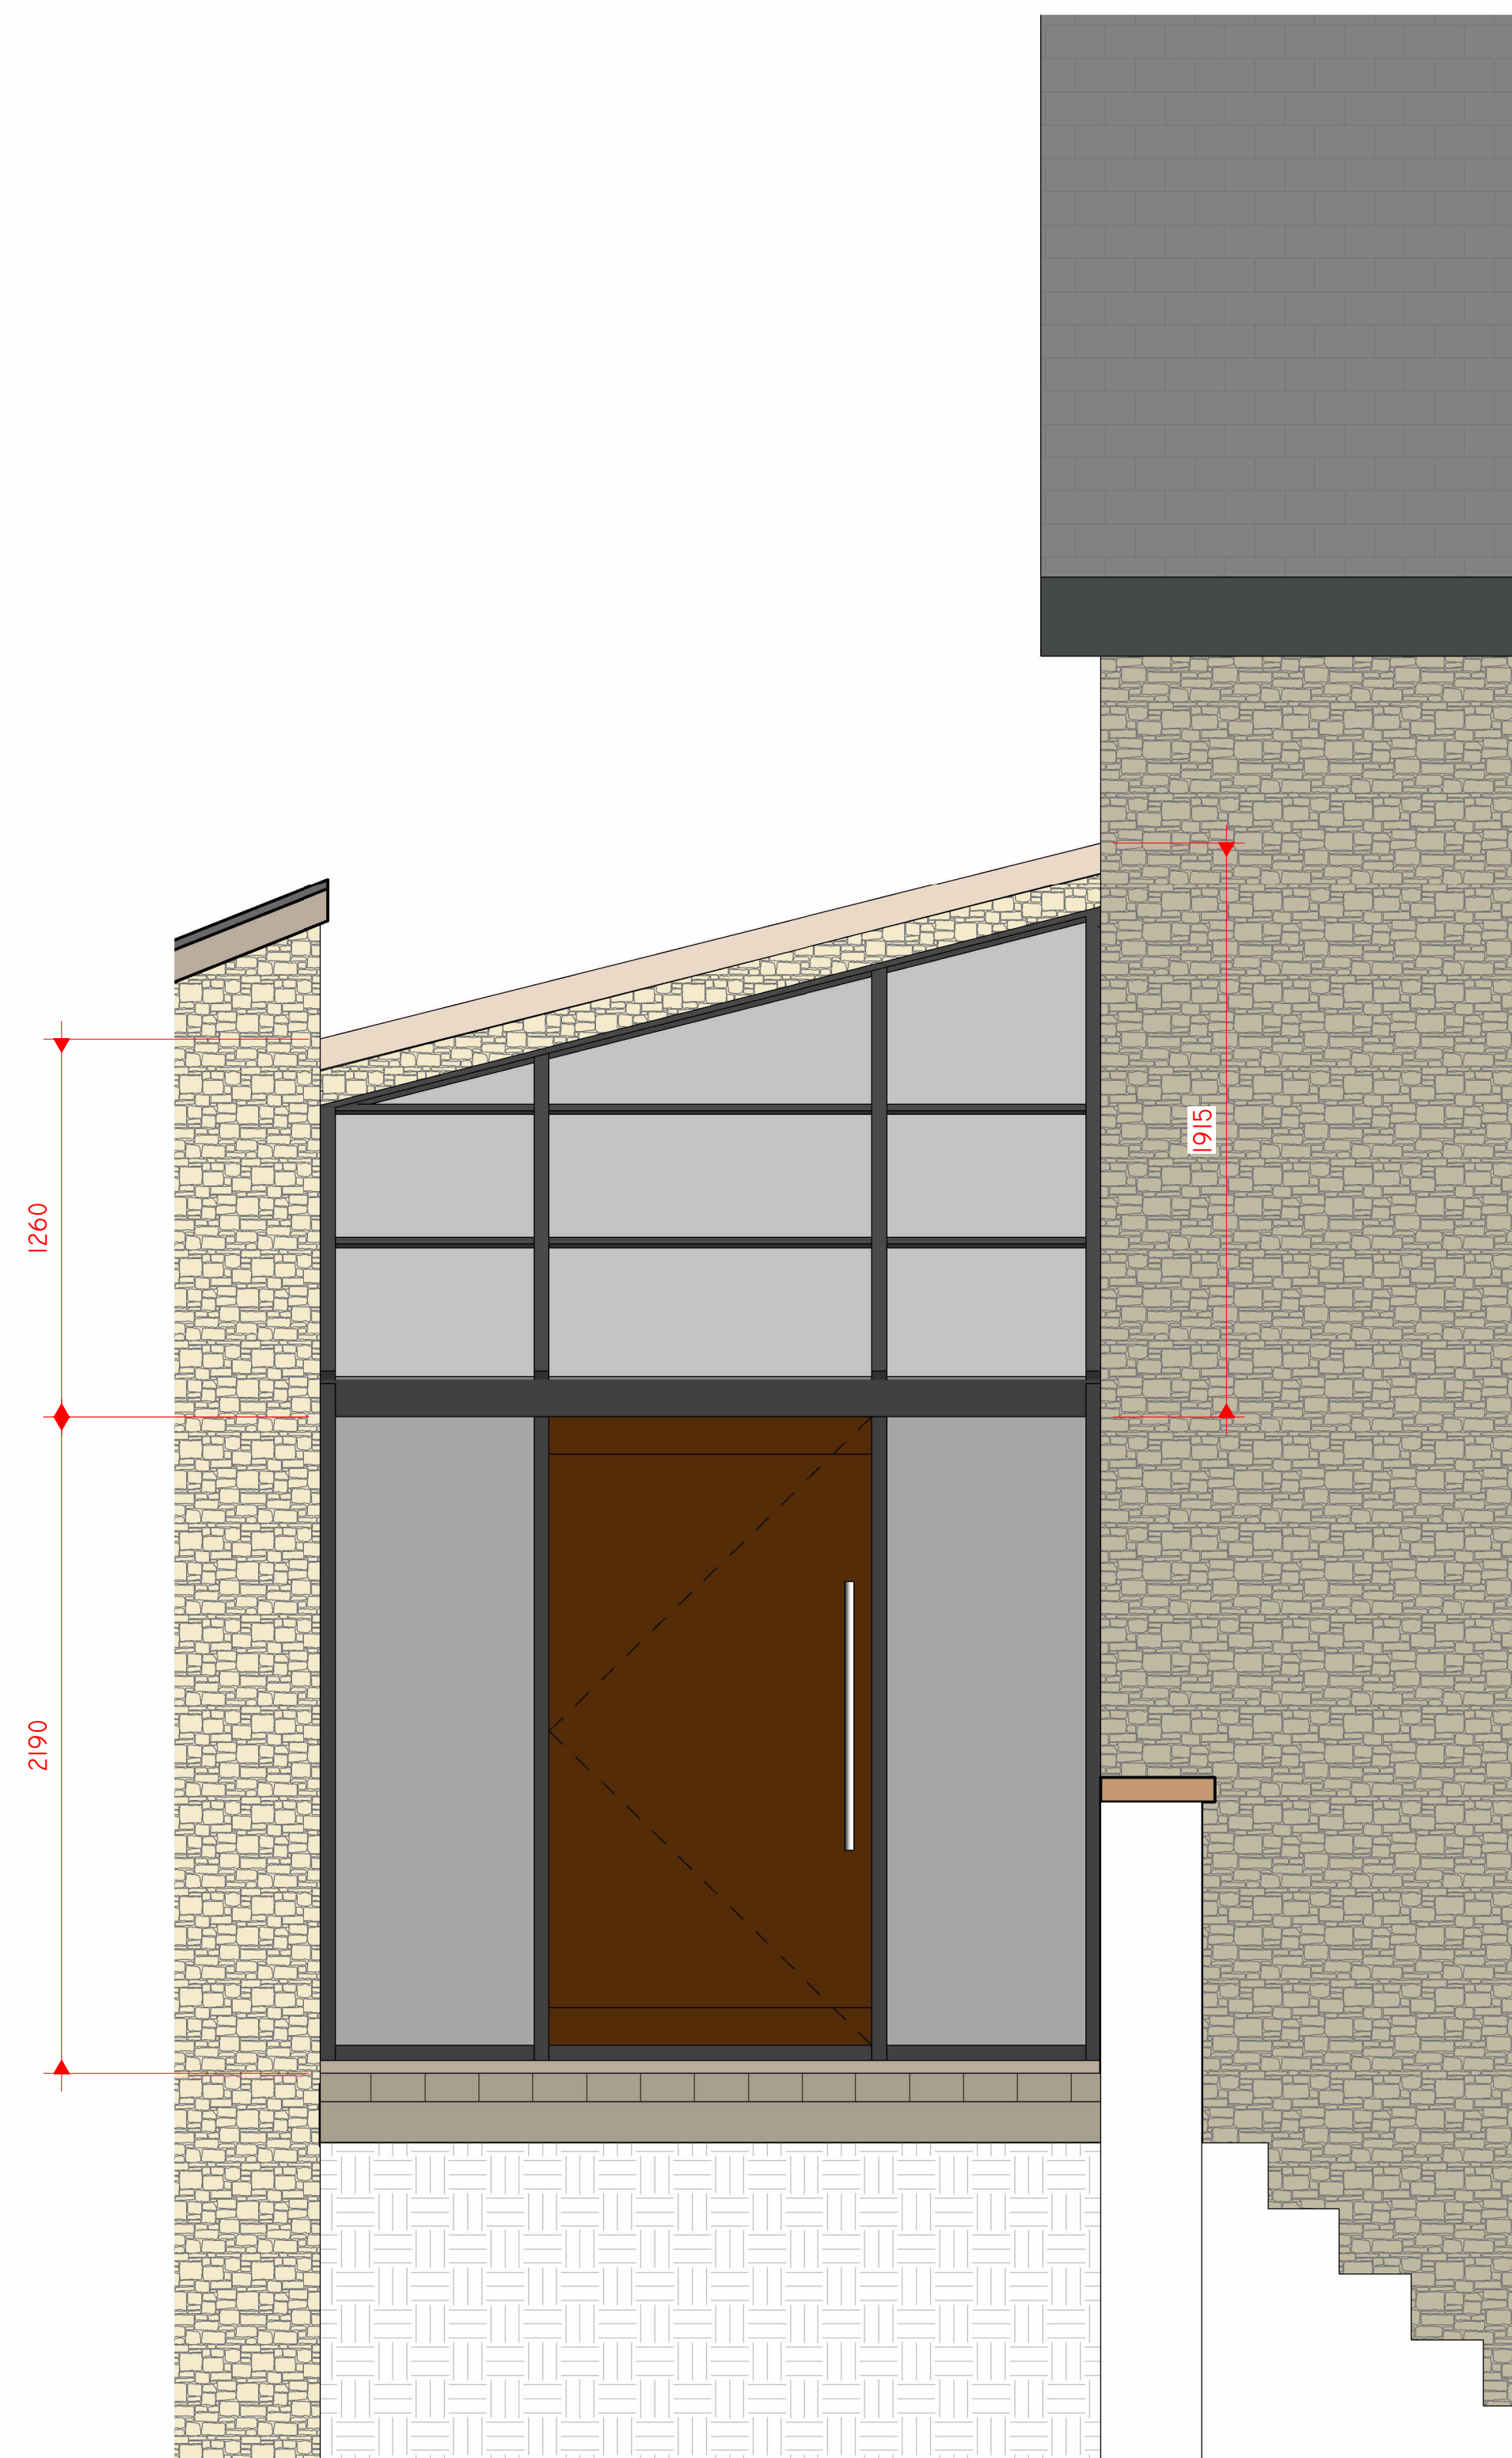

1 PROPOSED PORCH ELEVATION
1 : 20

Peter Hitchen
Architects

Marathon House
The Sidings Business Park
Whalley, BB7 9SE

01254 823 885

www.peterhitchenarchitects.co.uk

NOTES:

No.	Description	Date

CLIENT:
MR AND MRS PALMER
ADDRESS: NORCOT, MOORBOTTOM
ROAD, HOLCOMBE,
RAMSBOTTOM

PROJECT:
Side Entrance Porch Alterations

SHEET:
EXISTING &
PROPOSED PORCH
ELEVATIONS

Project number PHA/929

Date 28/01/2025

Drawn by RH

Checked by PH

A1.5

Scale 1 : 20

Sheet size A1