


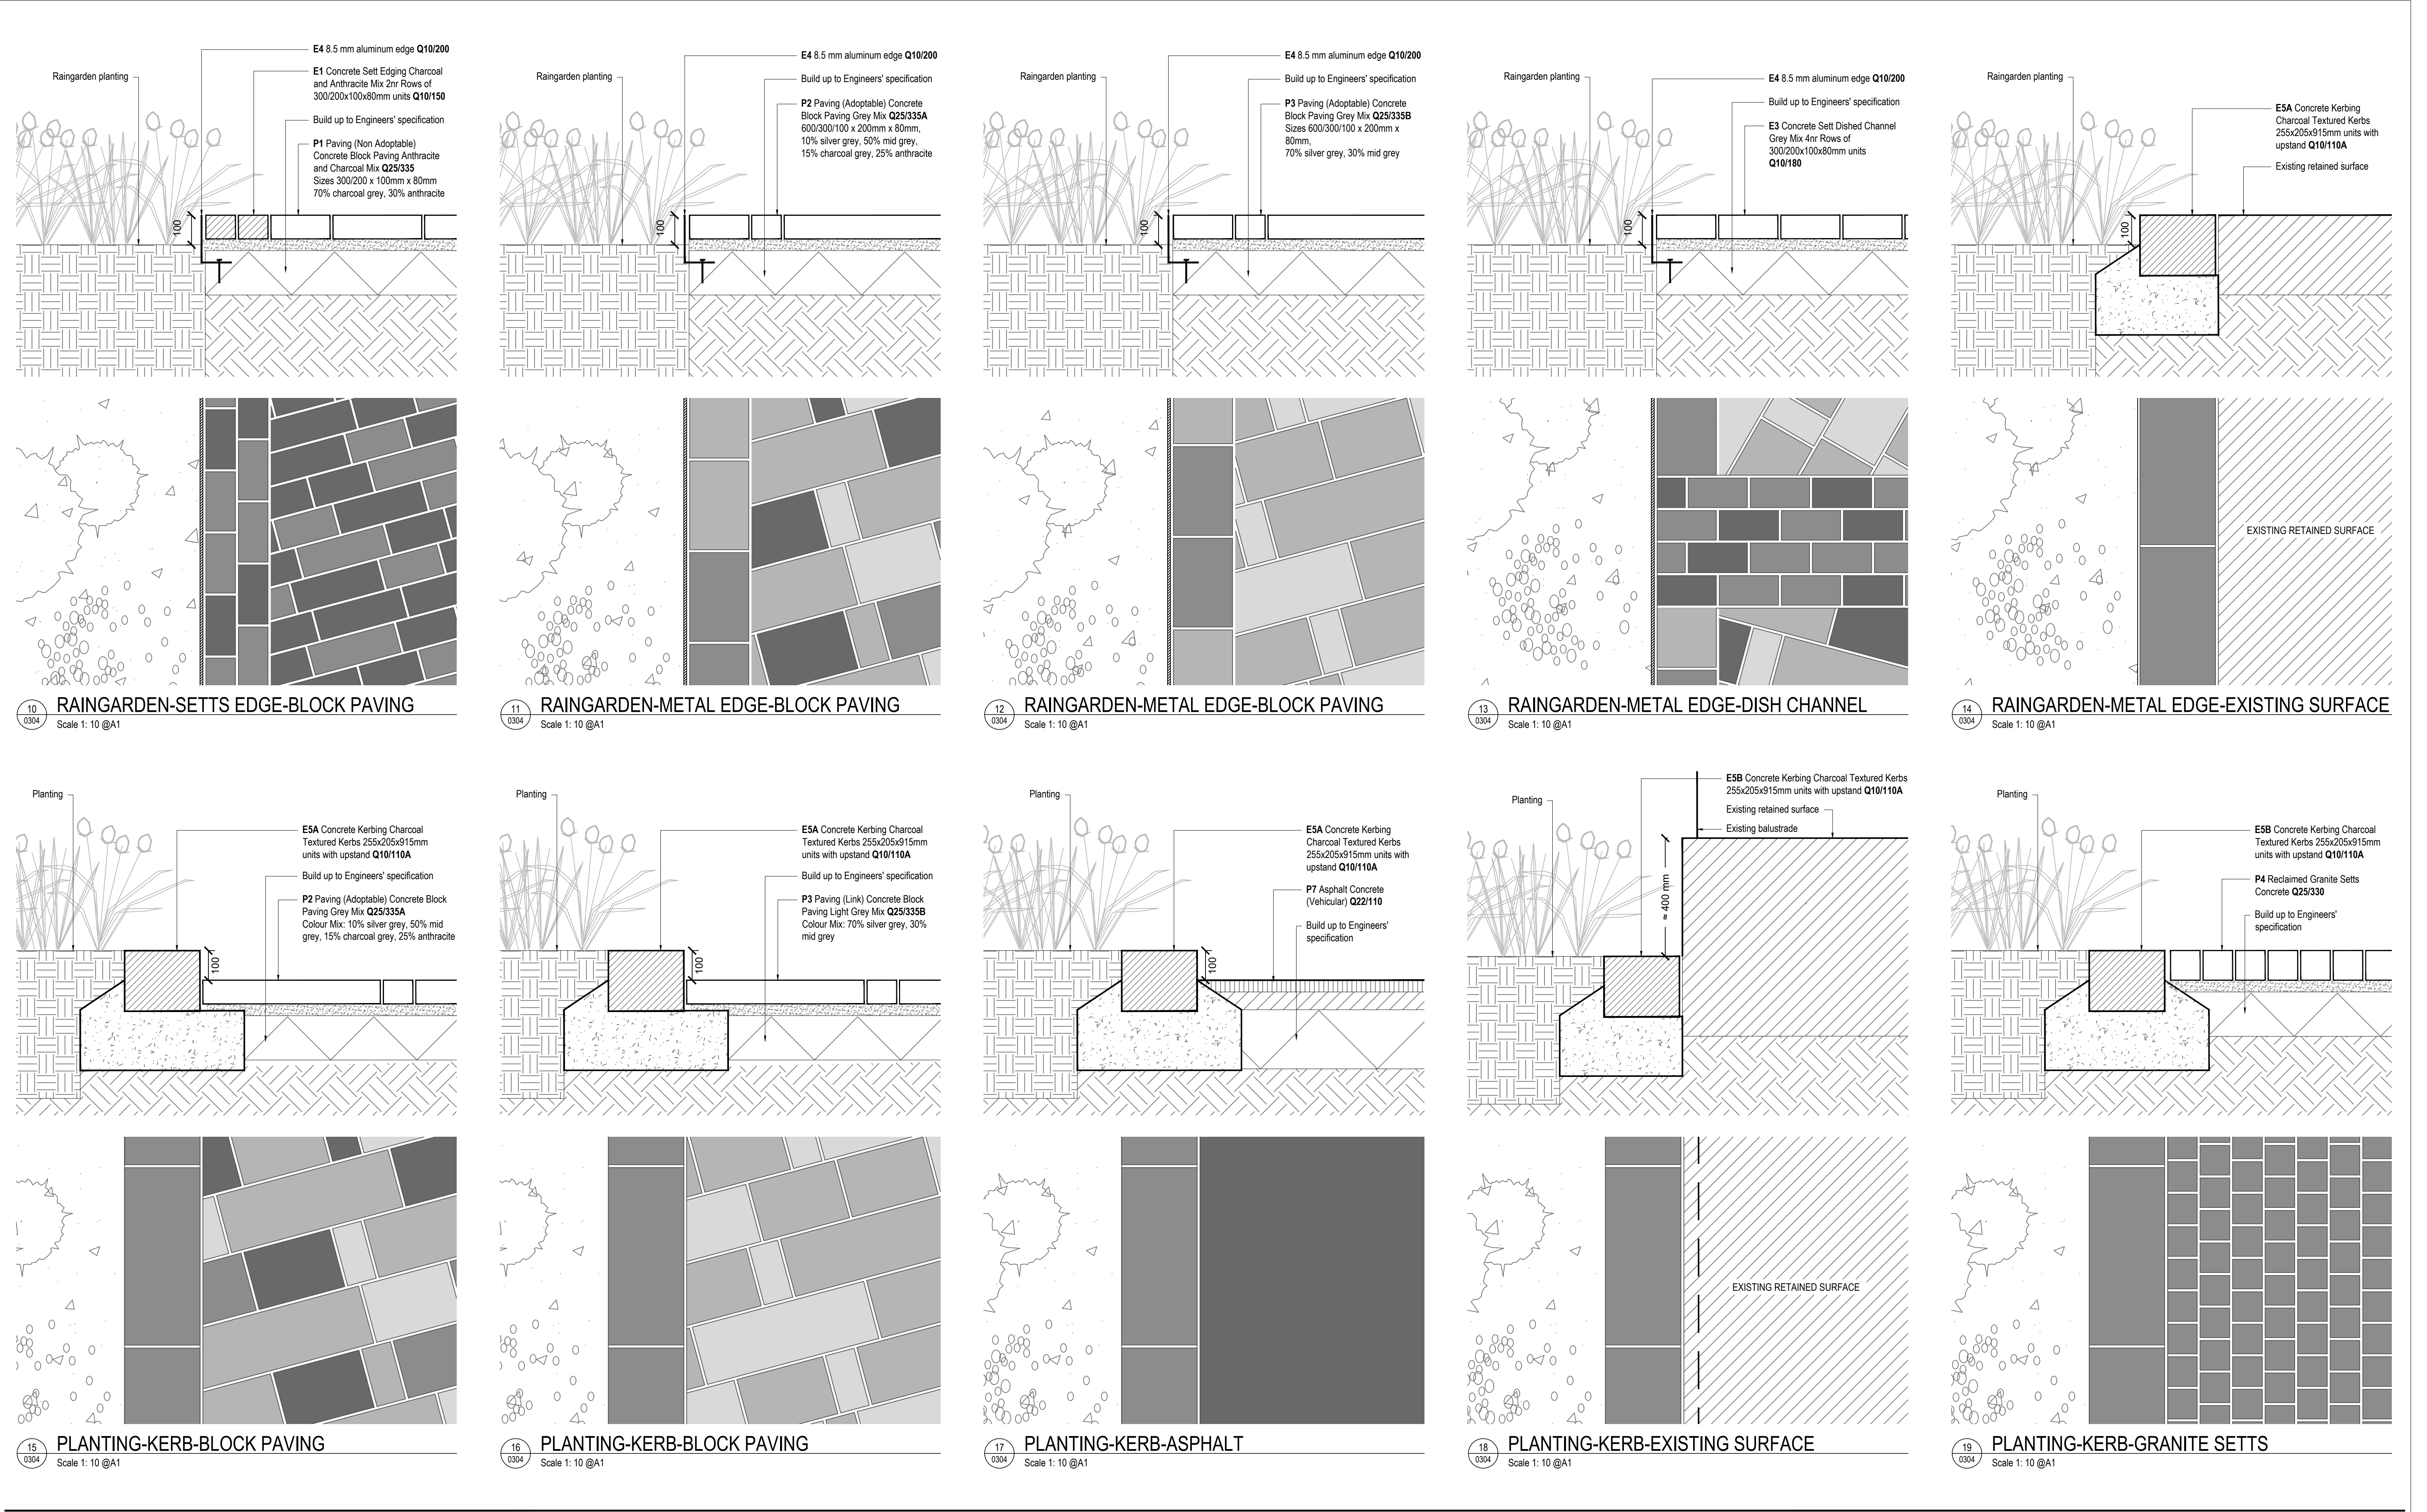

rev	details	by	date
00	PRELIMINARY	CB	17.02.2023
01	STAGE 4. AMENDMENTS TO LAYOUT.	PM	30.06.2023

rev	details	by	date

Notes

- 1.0 Do not scale from drawing, use figured dimensions only
- 1.1 All dimensions to be checked onsite
- 1.2 This drawing to be read in conjunction with all other Gillespies drawings and specifications
- 1.3 Refer to Interface Details Plan BURMAR-GLL-V6-00-DR-L-0300
- 1.4 Refer to Surface Materials Plan BURMAR-GLL-V6-00-DR-L-0112
- 1.5 Refer to Surface Edging Plan BURMAR-GLL-V6-00-DR-L-0113

Ordinance Information shown is reproduced from Ordnance Survey material with the permission of Ordnance Survey on behalf of the Controller of Her Majesty's Stationary Office @ Crown Copyright. Unauthorised reproduction infringes Crown Copyright and may lead to prosecution or civil proceedings. Licence No. 1000 17362

Project title
BURY MARKET AND FLEXI HALL
STAGE 4

Drawing title
INTERFACE DETAILS (Sheet 2 of 2)

Drawing number
BURMAR-GLL-V6-00-DR-L-0304

Drawing Status
STAGE 4

Date
17.02.2023

Scale
1:200 @ A1

Drawn
CB

Checked
AG

Revision
01

© copyright GILLESPIES LLP, all rights reserved

GILLESPIES

5th Floor, Phoenix House, 3 South Parade, Leeds, LS1 5DZ
P: 0113 247 0550 F: 0113 247 0550 E: design.team@gillespies.co.uk