



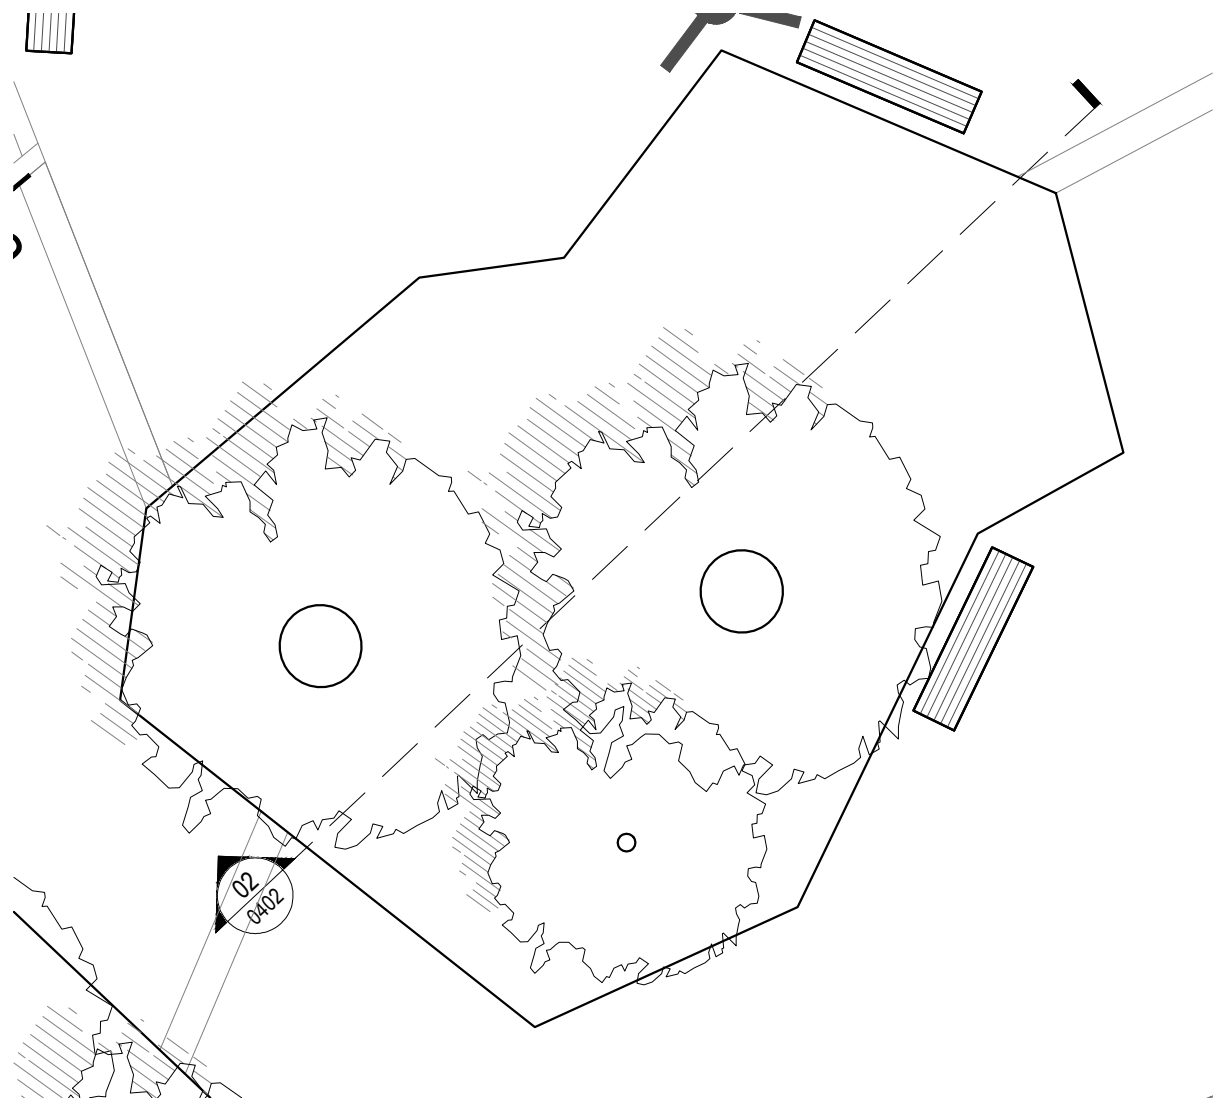

01
0402
KEY PLAN
Scale 1: 100 @A1

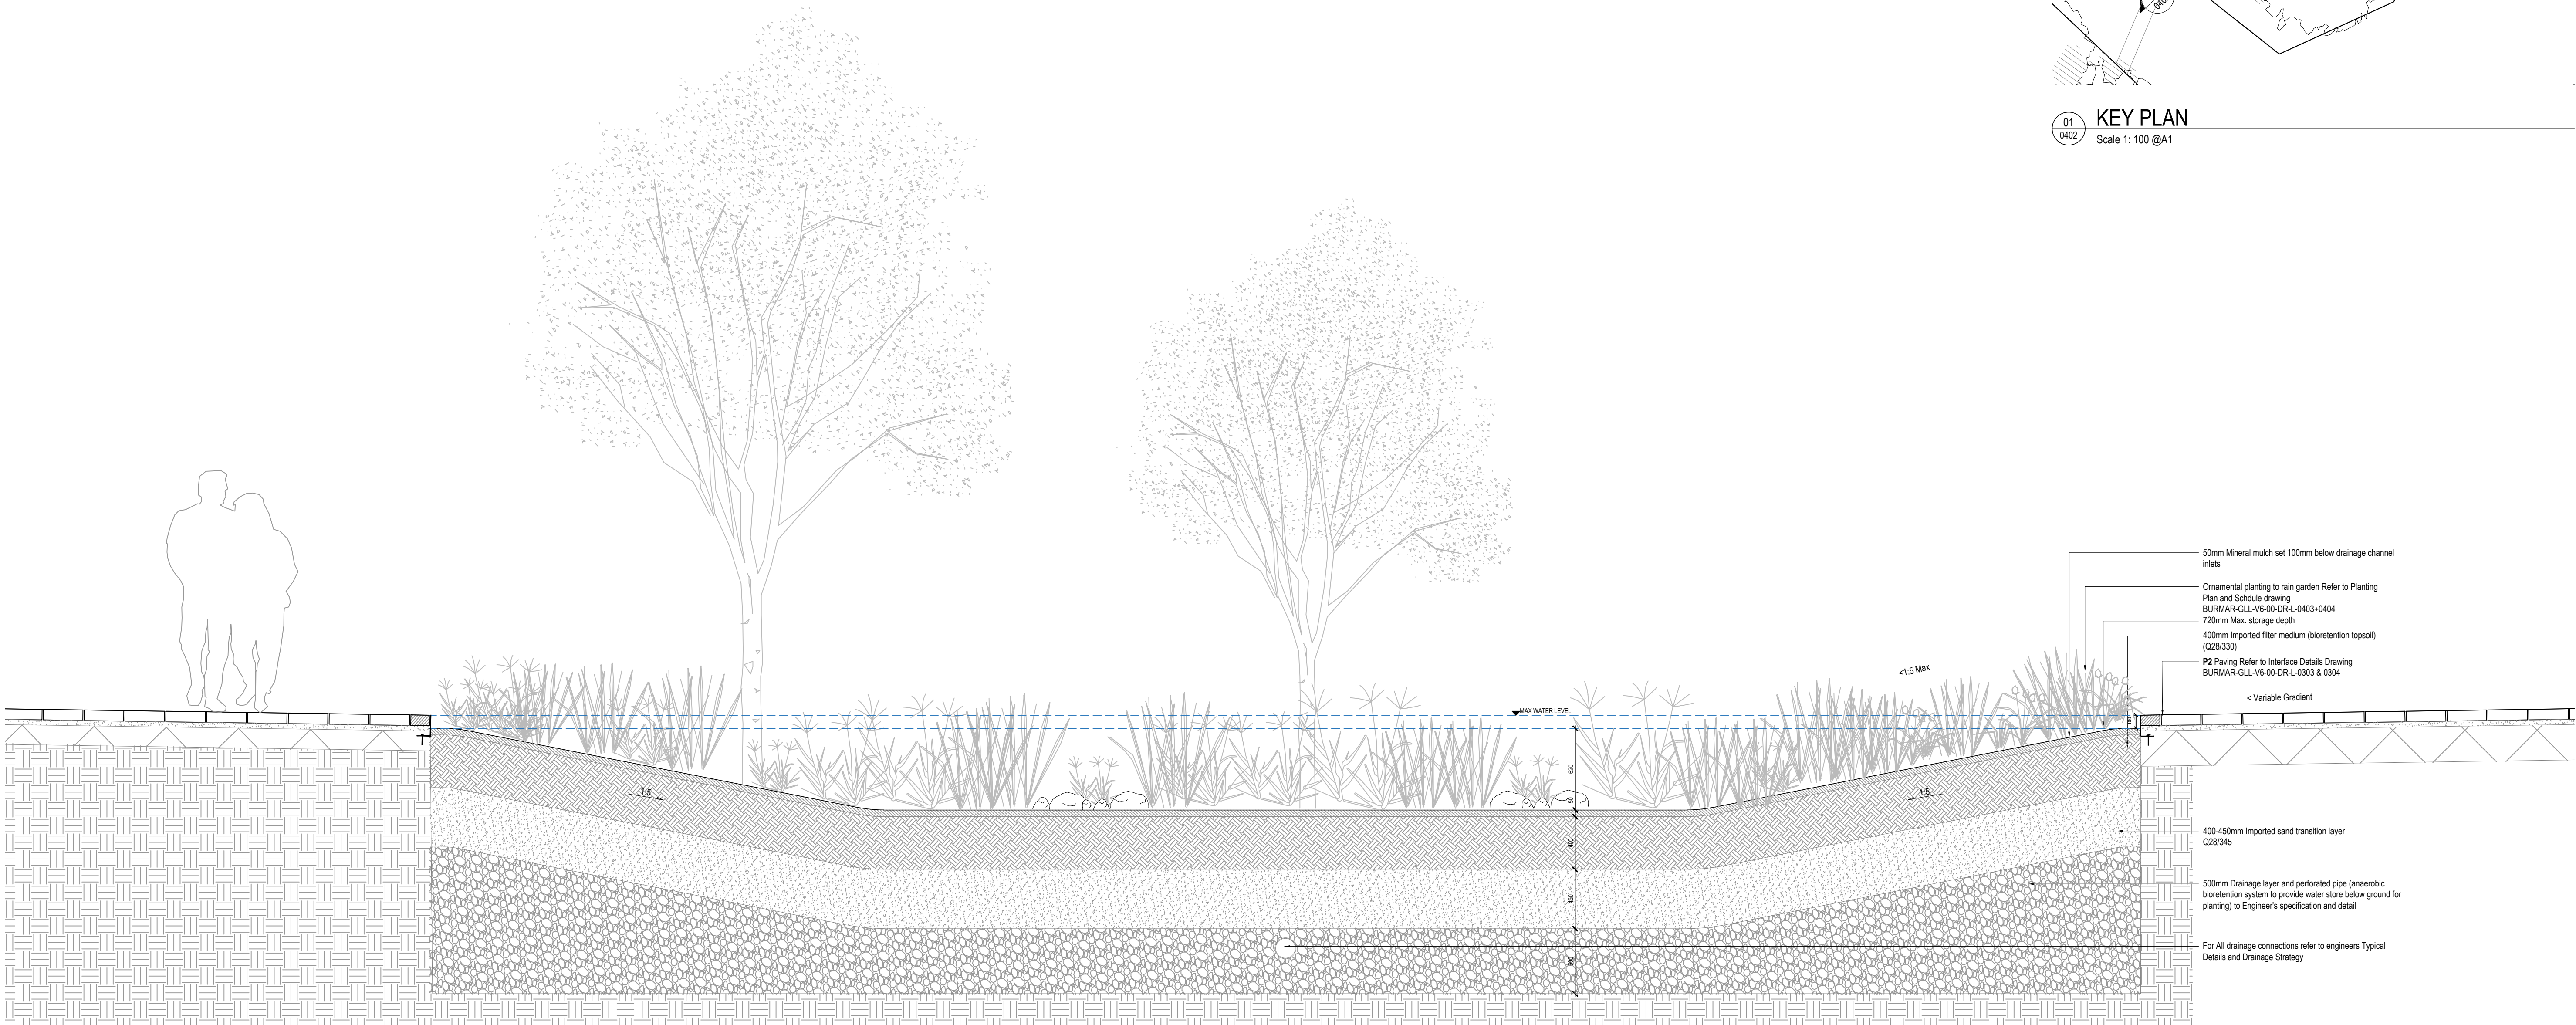


02
0402
TYPICAL RAINGARDEN DETAIL
Scale 1: 25 @A1

rev	details	by	date
00	PRELIMINARY	ED	17.02.2023
01	PLANNING	ED	20.04.2023
02	STAGE 4	AN	30.06.23

rev	details	by	date

Notes

- Do not scale from drawing, use figured dimensions only
- All dimensions to be checked onsite
- This drawing to be read in conjunction with all other Gillespies drawings and specifications

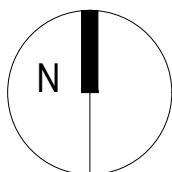

Ordinance Information shown is reproduced from Ordnance Survey material with the permission of Ordnance Survey on behalf of the Controller of Her Majesty's Stationary Office @ Crown Copyright. Unauthorised reproduction infringes Crown Copyright and may lead to prosecution or civil proceedings. License No. 1000 17362

Project title

BURY MARKET AND FLEXI HALL

Drawing title

RAIN GARDEN TYPICAL DETAIL

Drawing number

BURMAR-GLL-V6-00-DR-L-0402

Drawing Status

STAGE 4

Revision

02

Date

17.02.2023

Scale

1:25 @ A1

Drawn

ED

Checked

AG

© copyright GILLESPIES LLP, all rights reserved

Client

Vinci Construction

GILLESPIES

5th Floor, Phoenix House, 3 South Parade, Leeds, LS1 5DZ
P: 0113 247 0550 F: 0113 247 0550 E: design.team@gillespies.co.uk