


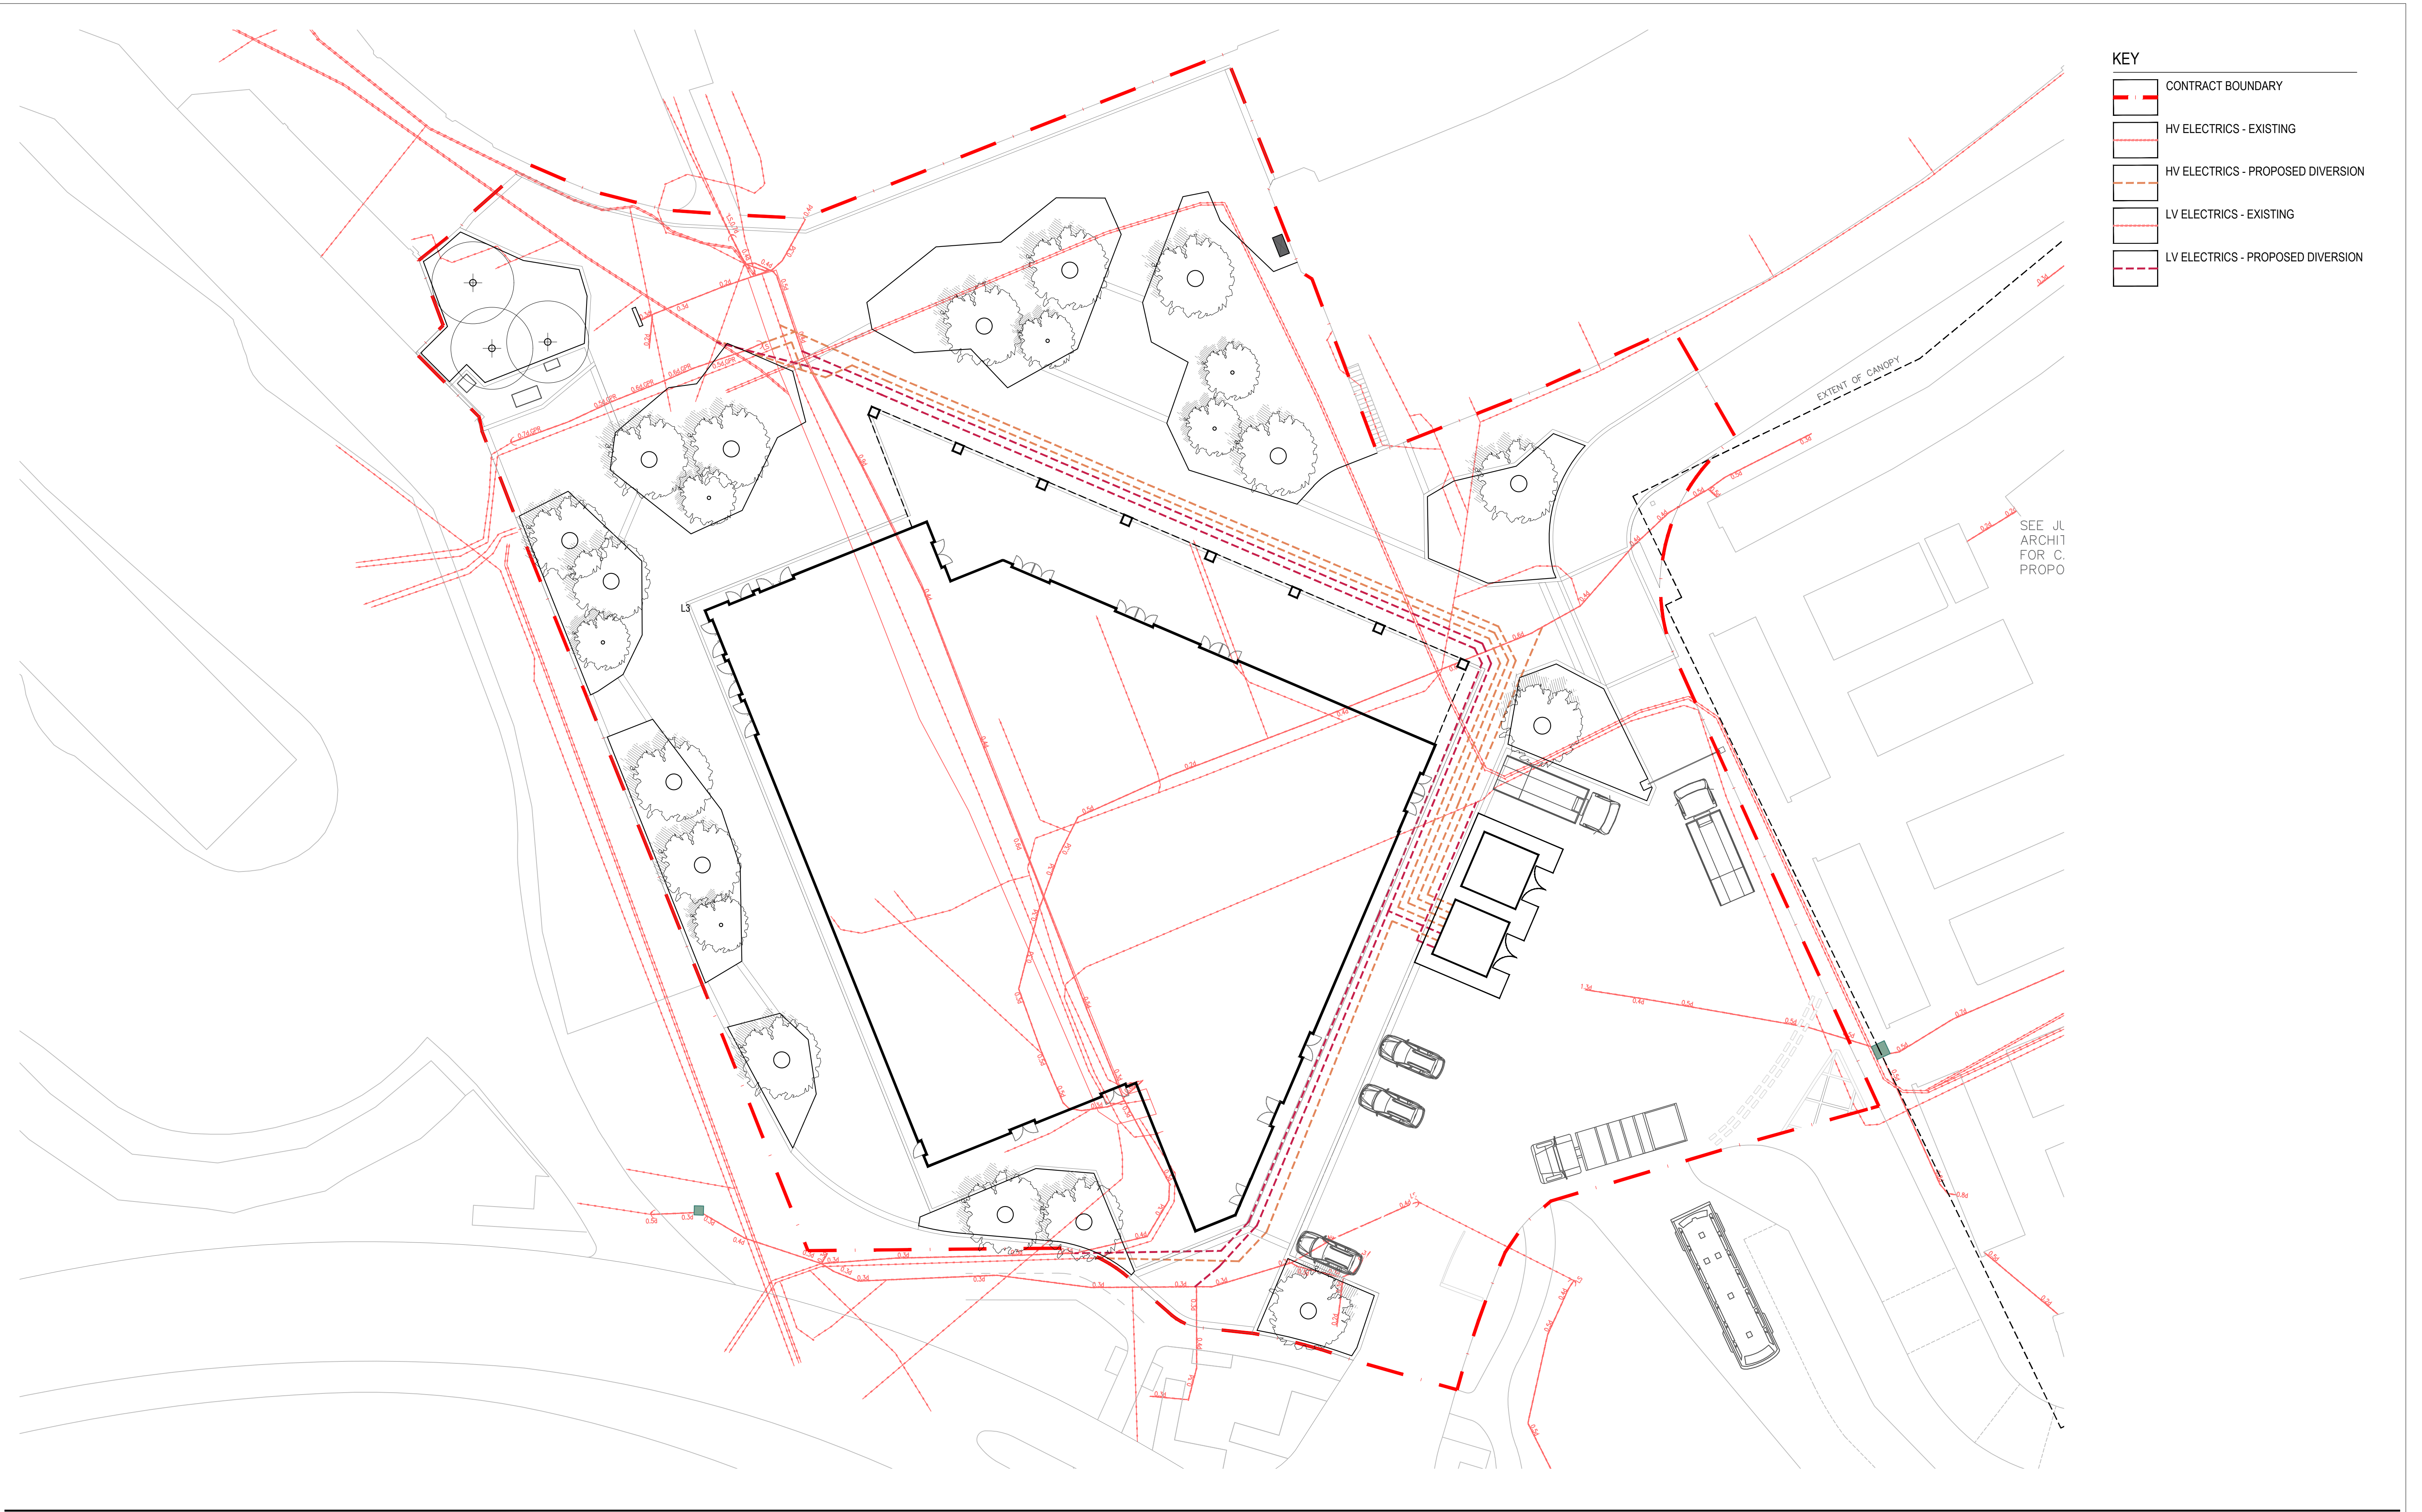

KEY

CONTRACT BOUNDARY

HV ELECTRICS - EXISTING

HV ELECTRICS - PROPOSED DIVERSION

LV ELECTRICS - EXISTING


LV ELECTRICS - PROPOSED DIVERSION

| rev | details                                 | by | date       |
|-----|-----------------------------------------|----|------------|
| 00  | PRELIMINARY                             | ED | 31.01.2023 |
| 01  | DESIGN RESOLUTION                       | ED | 10.02.2023 |
| 02  | DESIGN RESOLUTION                       | ED | 17.02.2023 |
| 03  | DESIGN RESOLUTION                       | ED | 21.02.2023 |
| 04  | SITE BOUNDARY & COORDINATION AMENDMENTS | ED | 20.04.2023 |
| 05  | STAGE 4 ISSUE                           | AN | 30.06.2023 |

| rev | details | by | date |
|-----|---------|----|------|
|     |         |    |      |
|     |         |    |      |
Notes

- 1.0 Do not scale from drawing, use figured dimensions only
- 1.1 All dimensions to be checked onsite
- 1.2 This drawing to be read in conjunction with all other Gillespies drawings and specifications

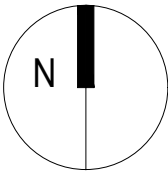

Ordnance Information shown is reproduced from Ordnance Survey material with the permission of Ordnance Survey on behalf of the Controller of Her Majesty's Stationary Office @ Crown Copyright. Unauthorised reproduction infringes Crown Copyright and may lead to prosecution or civil proceedings. License No. 1000 17362

Project title  
BURY MARKET AND FLEXI HALL

Drawing title  
UTILITIES PLAN -  
HV & LV ELECTRICITY

Drawing number  
BURMAR-GLL-V6-00-DR-L-0103

Drawing Status  
STAGE 4

Date  
31.01.2023

Scale  
1:200 @ A1

Revision

05

Drawn  
ED

Checked  
AG

© copyright GILLESPIES LLP, all rights reserved

Client  
Vinci Construction

GILLESPIES

5th Floor, Phoenix House, 3 South Parade, Leeds, LS1 5DZ  
P: 0113 247 0550 F: 0113 247 0550 E: design.team@gillespies.co.uk