


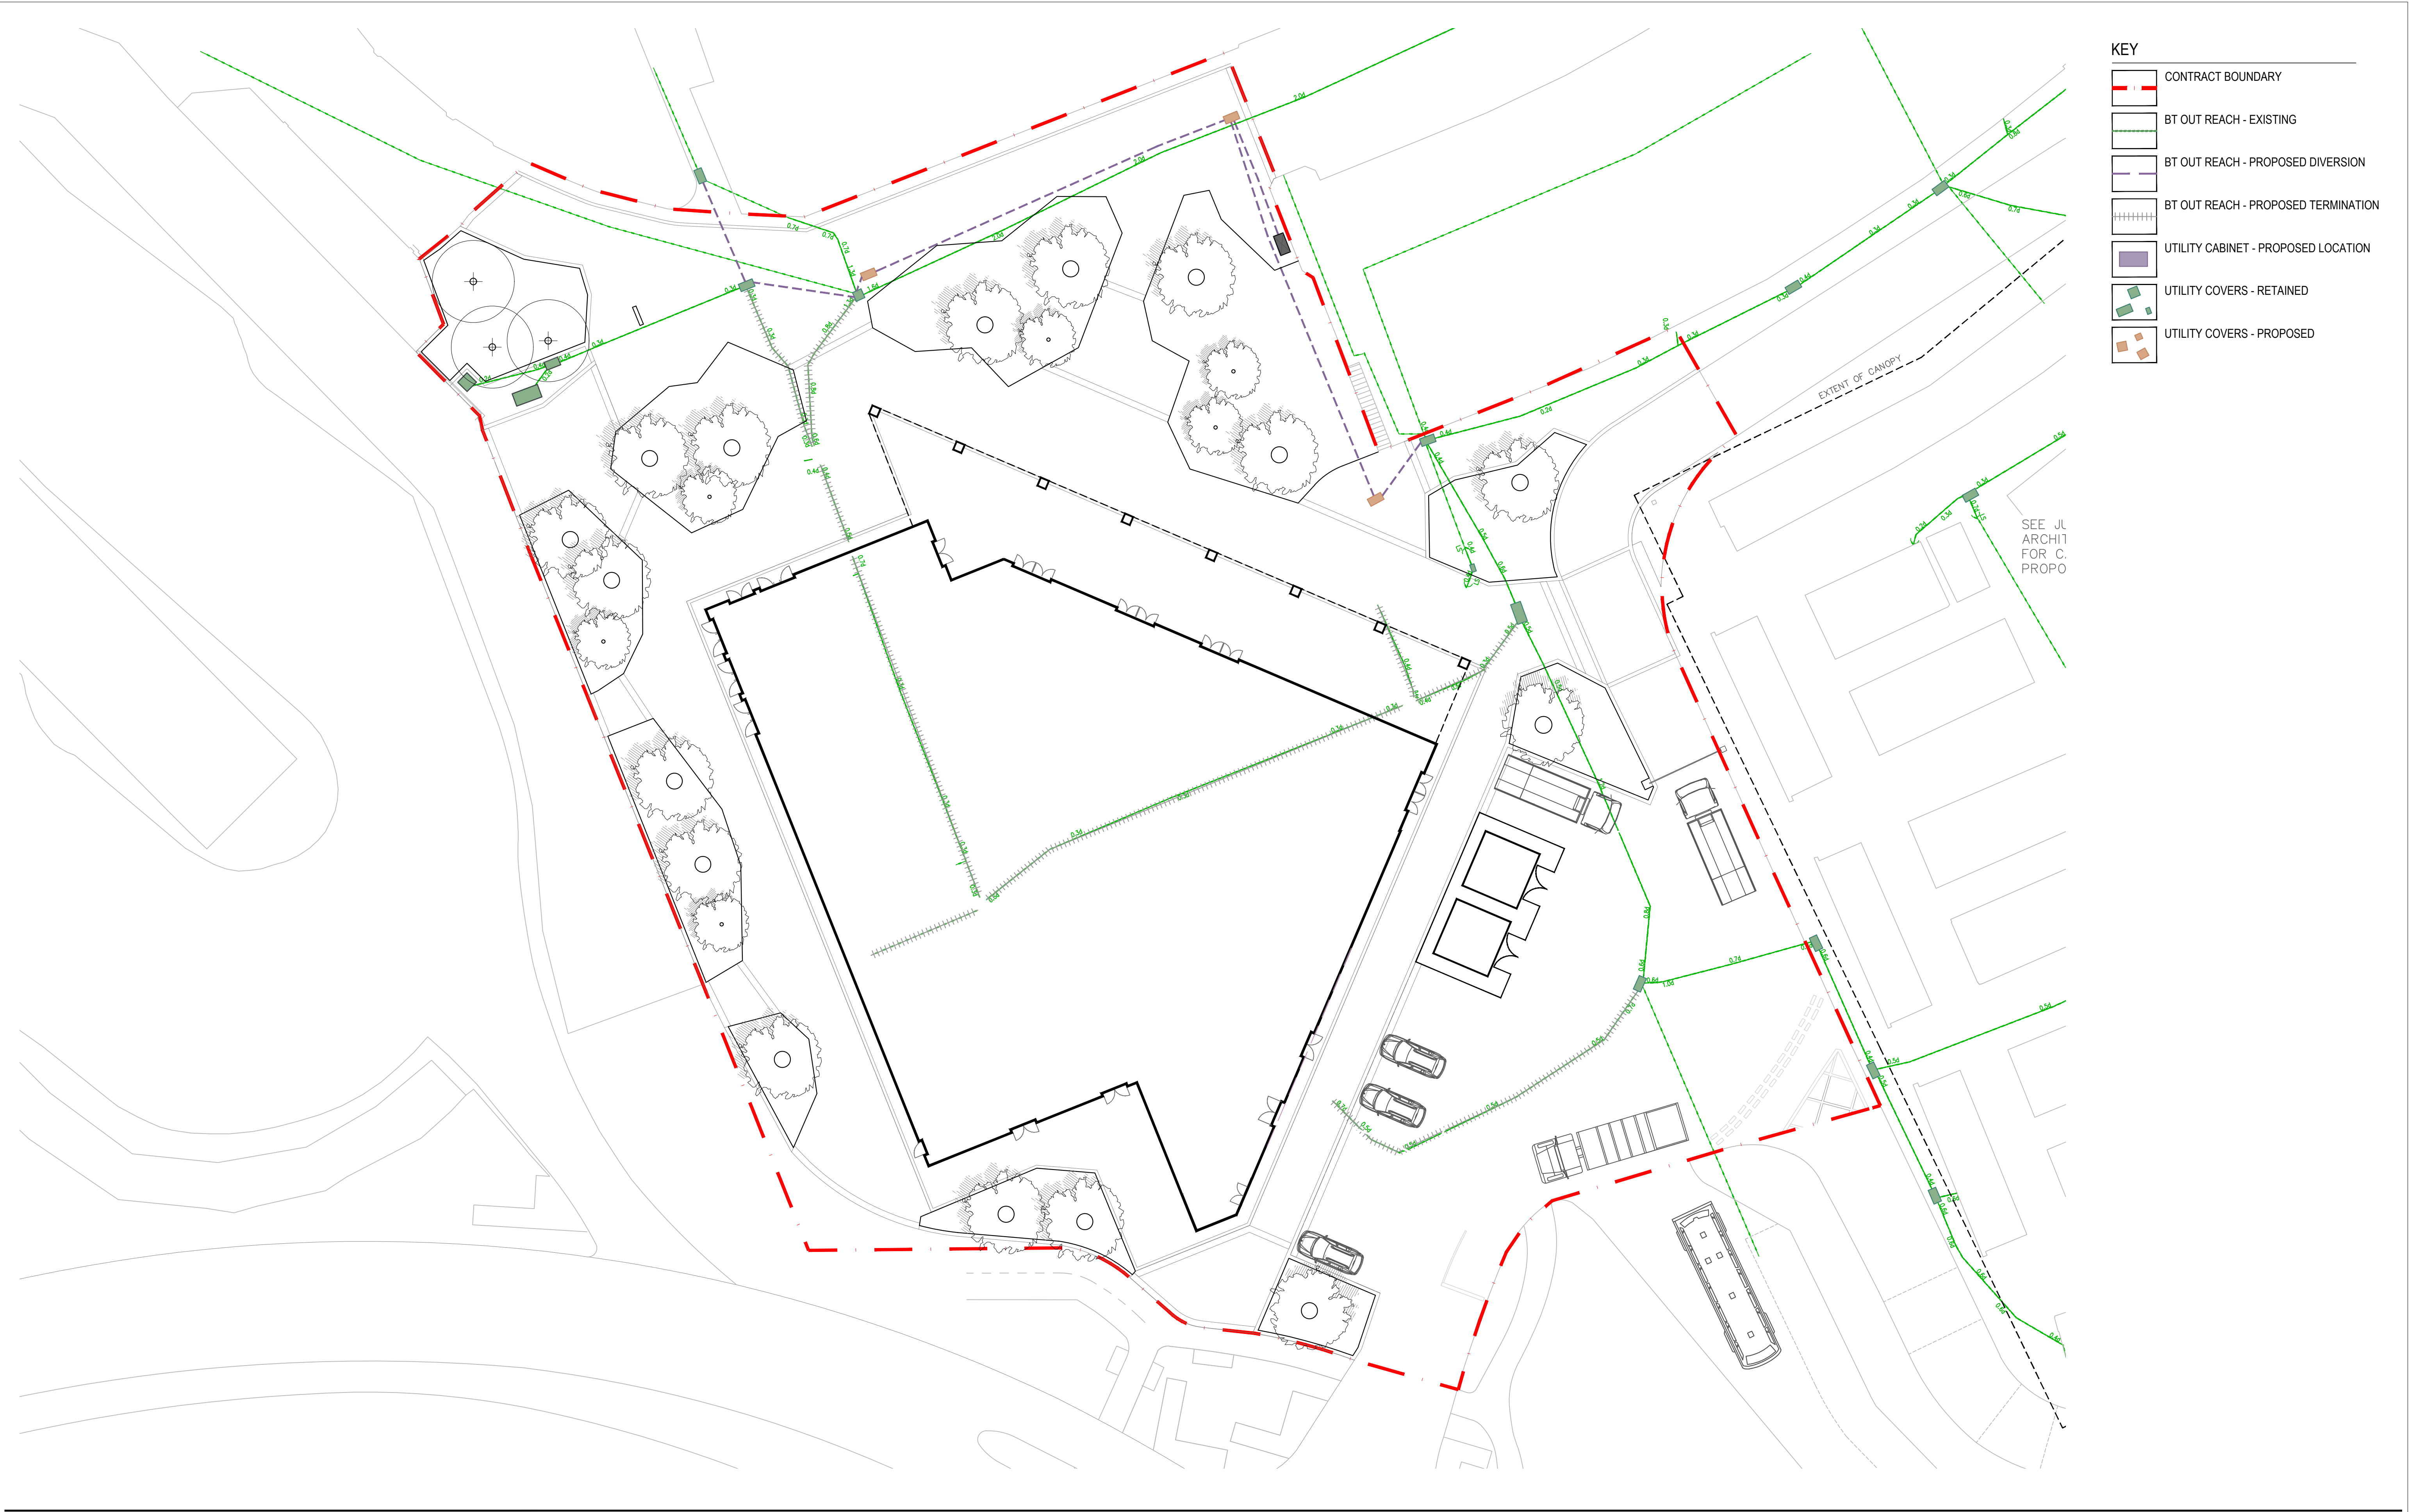

KEY

CONTRACT BOUNDARY

BT OUT REACH - EXISTING

BT OUT REACH - PROPOSED DIVERSION

BT OUT REACH - PROPOSED TERMINATION

UTILITY CABINET - PROPOSED LOCATION

UTILITY COVERS - RETAINED

UTILITY COVERS - PROPOSED

| rev | details                                 | by | date       |
|-----|-----------------------------------------|----|------------|
| 00  | PRELIMINARY                             | ED | 31.01.2023 |
| 01  | DESIGN RESOLUTION                       | ED | 10.02.2023 |
| 02  | DESIGN RESOLUTION                       | ED | 17.02.2023 |
| 03  | DESIGN RESOLUTION                       | ED | 21.02.2023 |
| 04  | SITE BOUNDARY & COORDINATION AMENDMENTS | ED | 20.04.2023 |
| 05  | STAGE 4                                 | AN | 30.06.2023 |

| rev | details | by | date |
|-----|---------|----|------|
|     |         |    |      |
|     |         |    |      |
Notes

1.0 Do not scale from drawing, use figured dimensions only

1.1 All dimensions to be checked onsite

1.2 This drawing to be read in conjunction with all other Gillespies drawings and specifications

N

Ordinance Information shown is reproduced from Ordnance Survey material with the permission of Ordnance Survey on behalf of the Controller of Her Majesty's Stationary Office @ Crown Copyright. Unauthorised reproduction infringes Crown Copyright and may lead to prosecution or civil proceedings. Licence No. 1000 17362

Project title

BURY MARKET AND FLEXI HALL

Drawing title

UTILITIES PLAN - BT OPEN REACH

Drawing number

BURMAR-GLL-V6-00-DR-L-0105

Drawing Status

STAGE 4

Date

31.01.2023

Scale

1:200 @ A1

Drawn

ED

Checked

AG

Revision

05

© copyright GILLESPIES LLP, all rights reserved

Client

Vinci Construction

GILLESPIES

5th Floor, Phoenix House, 3 South Parade, Leeds, LS1 5DZ

P: 0113 247 0550 F: 0113 247 0660 E: design.leeds@gillespies.co.uk