


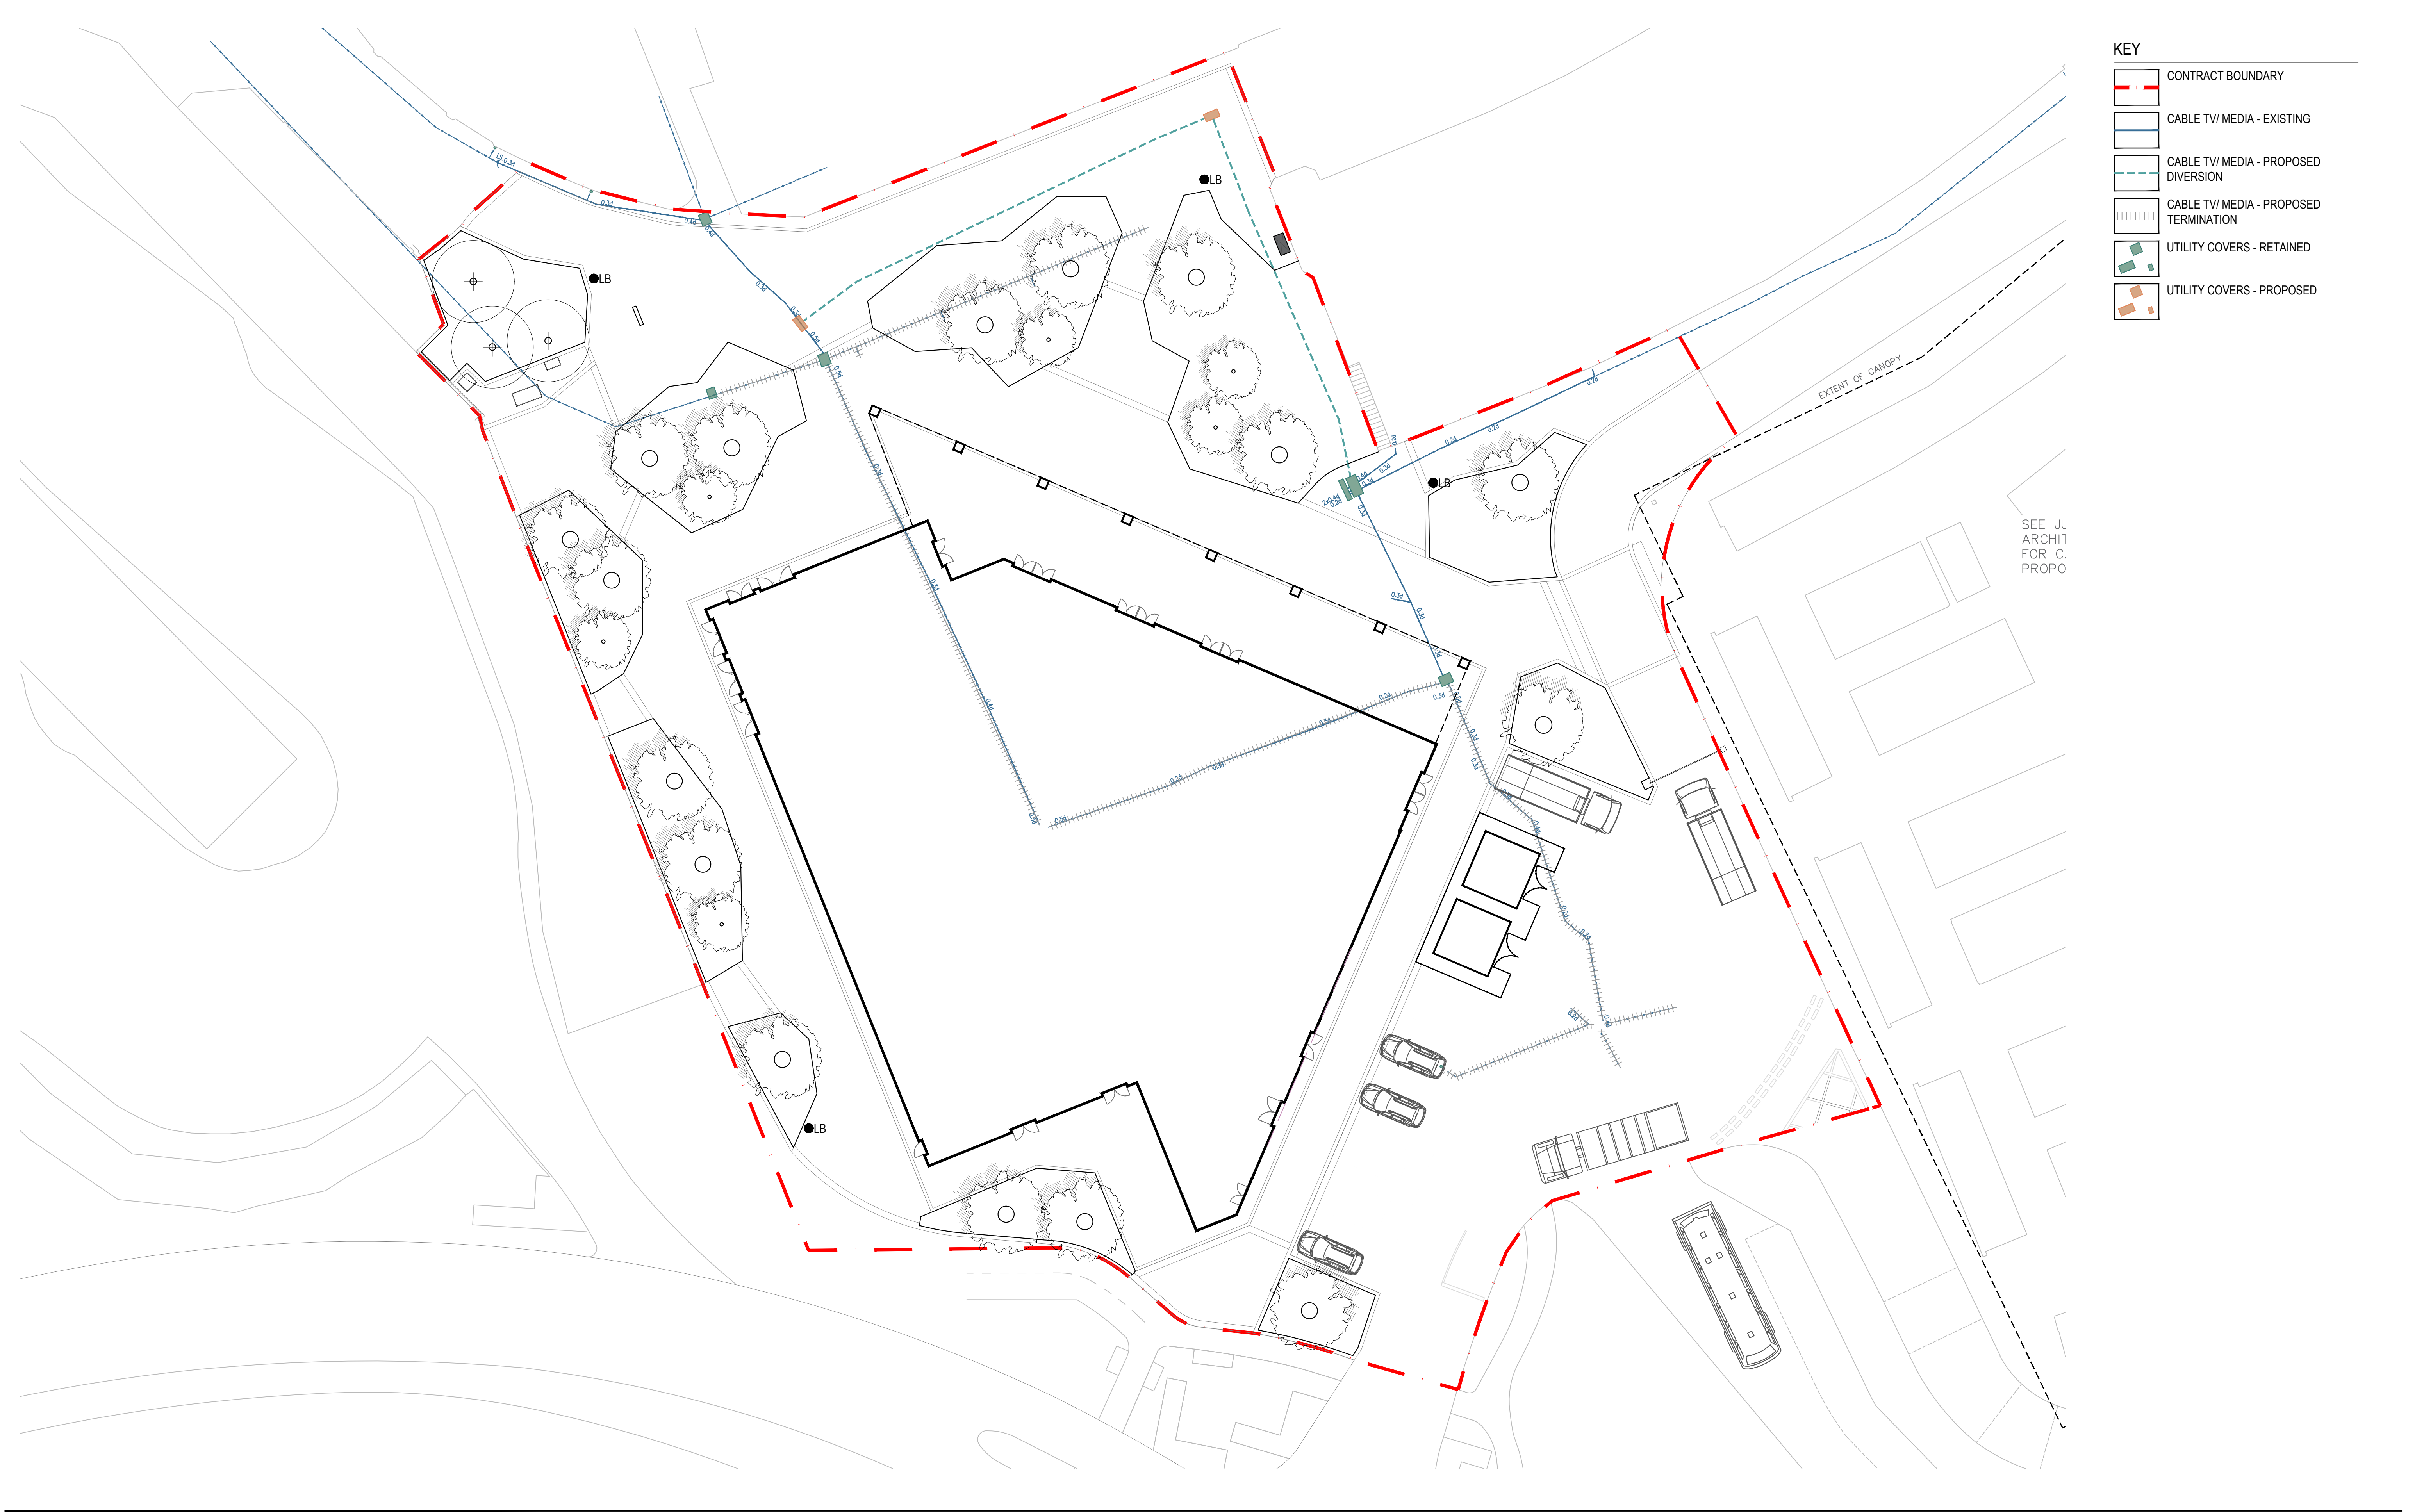


rev	details	by	date
00	PRELIMINARY	ED	31.01.2023
01	DESIGN RESOLUTION	ED	10.02.2023
02	DESIGN RESOLUTION	ED	17.02.2023
03	DESIGN RESOLUTION	ED	21.02.2023
04	SITE BOUNDARY & COORDINATION AMENDMENTS	ED	20.04.2023
05	STAGE 4	AN	30.06.2023

rev	details	by	date

Notes

- 1.0 Do not scale from drawing, use figured dimensions only
1.1 All dimensions to be checked onsite
1.2 This drawing to be read in conjunction with all other Gillespies drawings and specifications

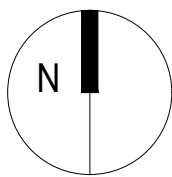

Ordinance Information shown is reproduced from Ordnance Survey material with the permission of Ordnance Survey on behalf of the Controller of Her Majesty's Stationary Office @ Crown Copyright. Unauthorised reproduction infringes Crown Copyright and may lead to prosecution or civil proceedings. Licence No. 1000 17362

Project title
BURY MARKET AND FLEXI HALL

Drawing title
UTILITIES PLAN - MEDIA

Drawing number
BURMAR-GLL-V6-00-DR-L-0106

Drawing Status
STAGE 4

Date
31.01.2023

Scale
1:200 @ A1

Drawn
ED

Checked
AG

Revision
05

© copyright GILLESPIES LLP, all rights reserved

GILLESPIES

5th Floor, Phoenix House, 3 South Parade, Leeds, LS1 5DZ
P: 0113 247 0550 F: 0113 247 0660 E: design.team@gillespies.co.uk

Client
Vinci Construction