



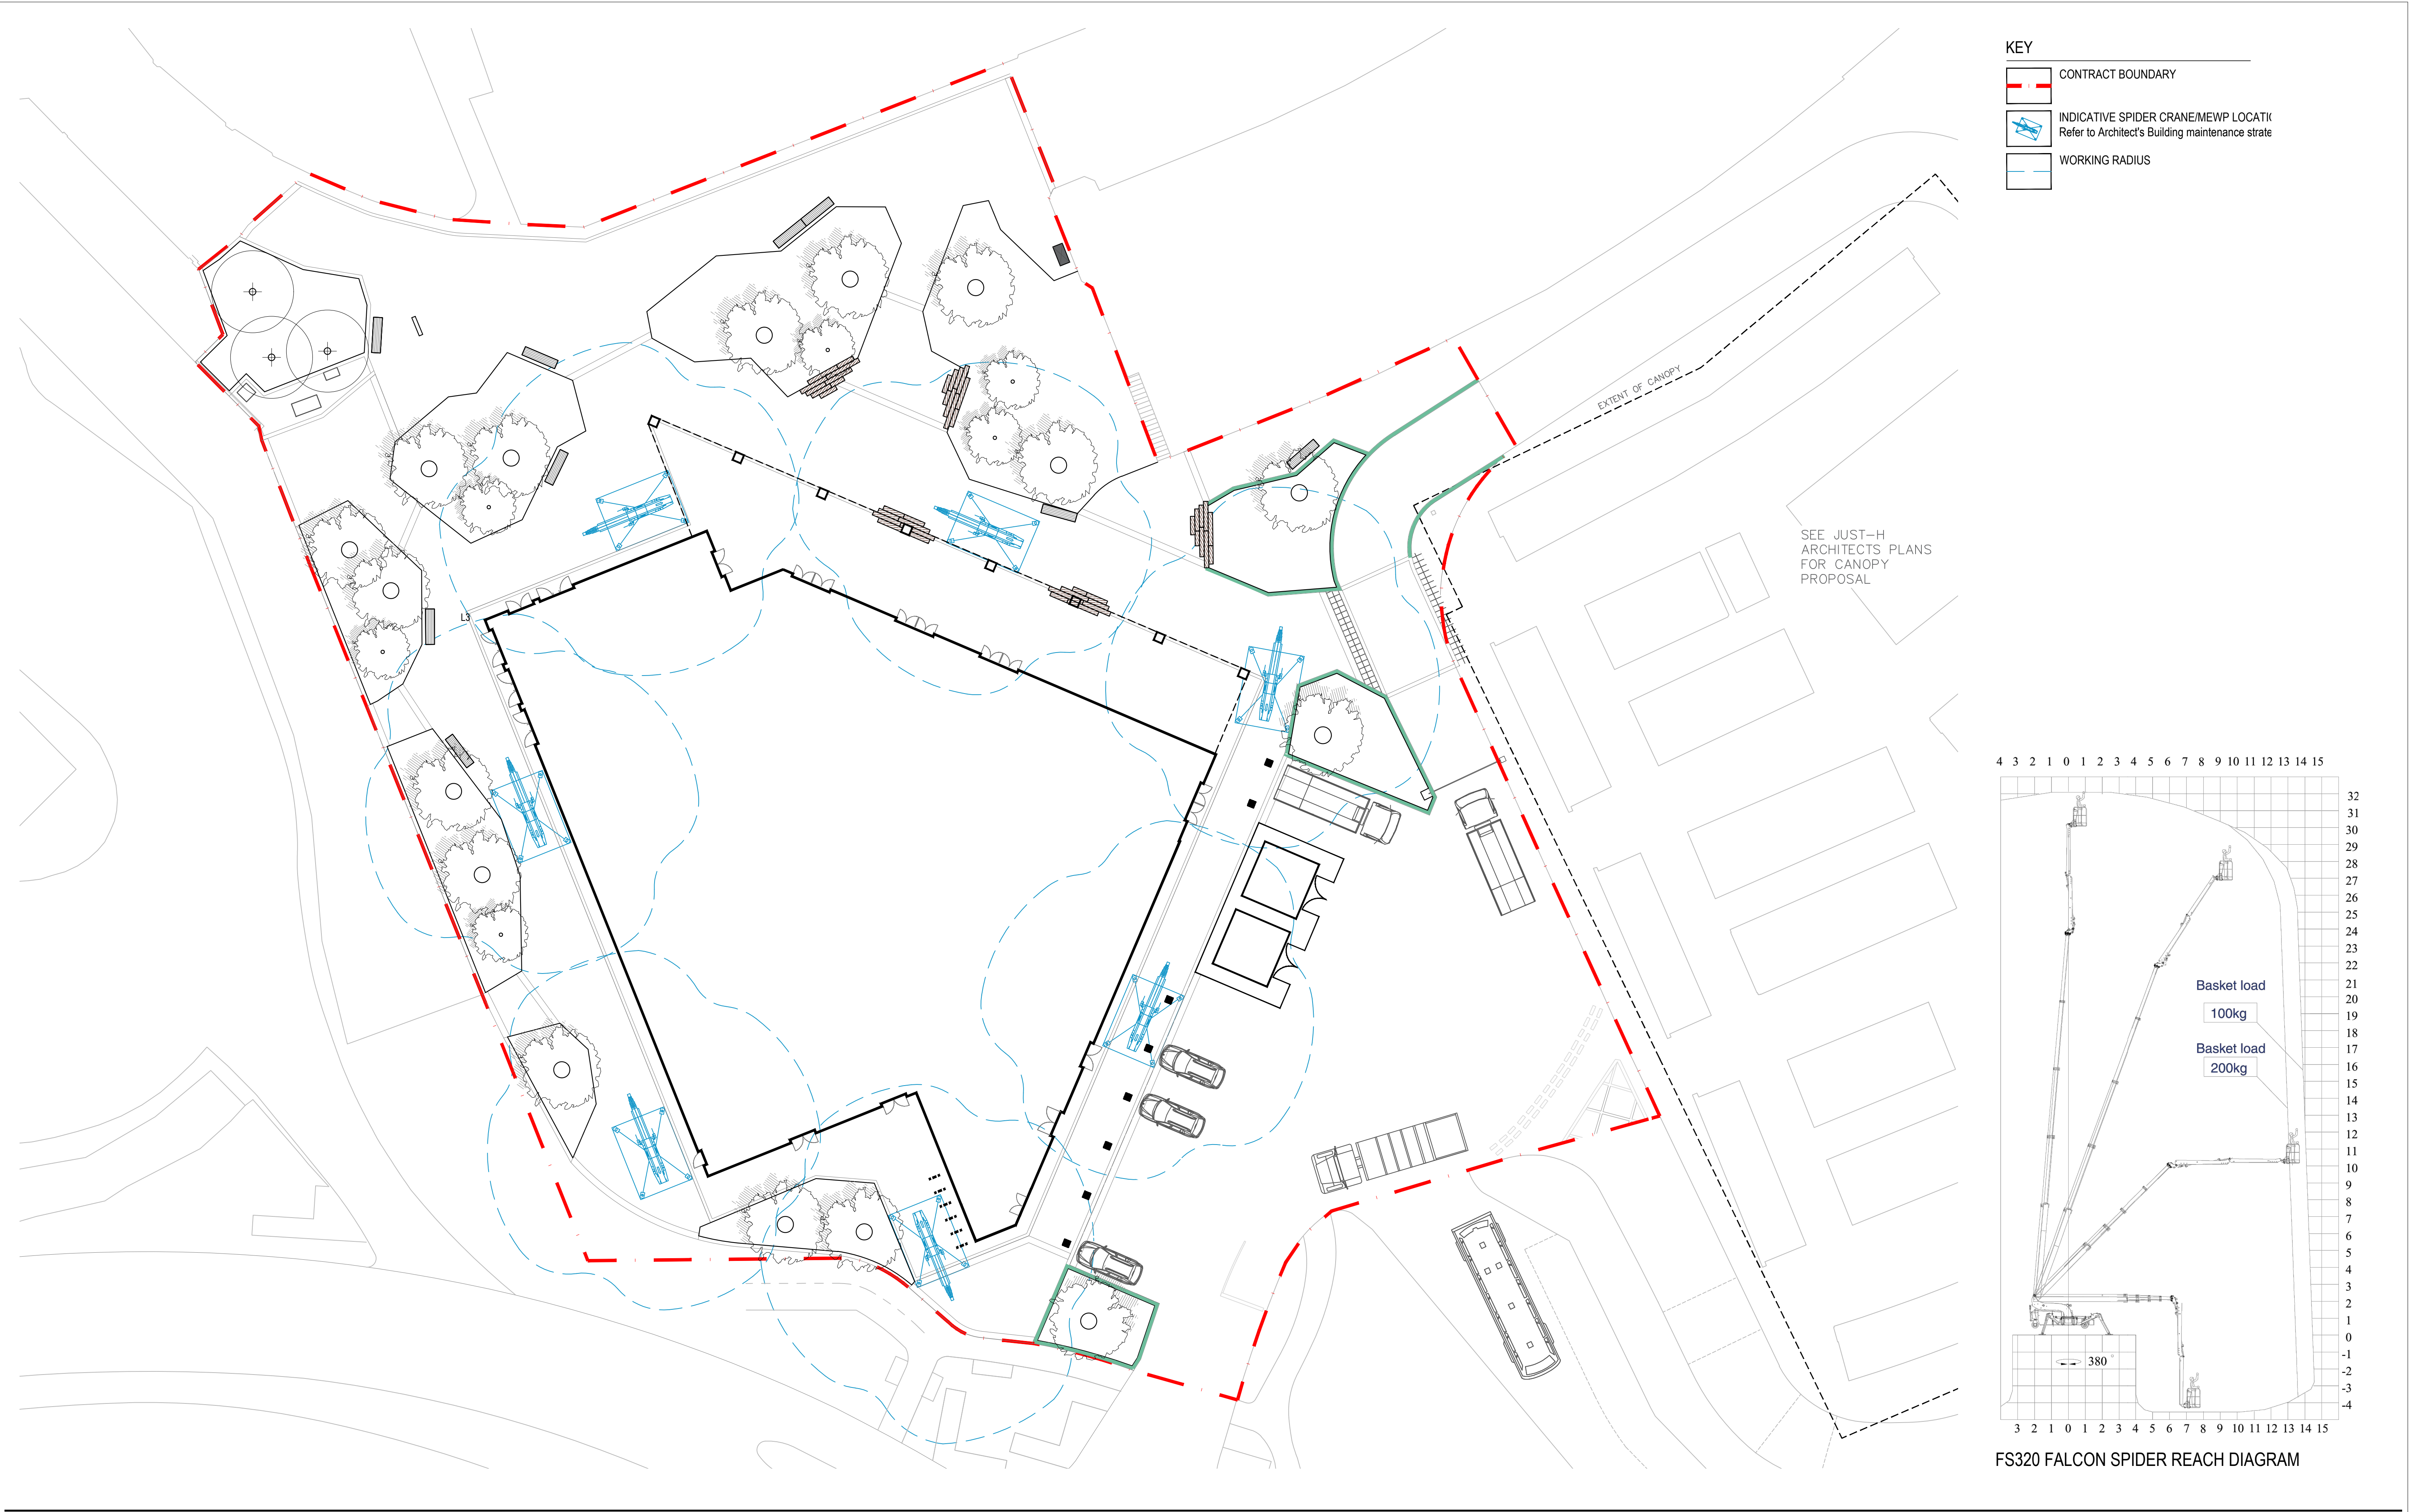

KEY

- CONTRACT BOUNDARY
- INDICATIVE SPIDER CRANE/MEWP LOCATION
Refer to Architect's Building maintenance strategy
- WORKING RADIUS

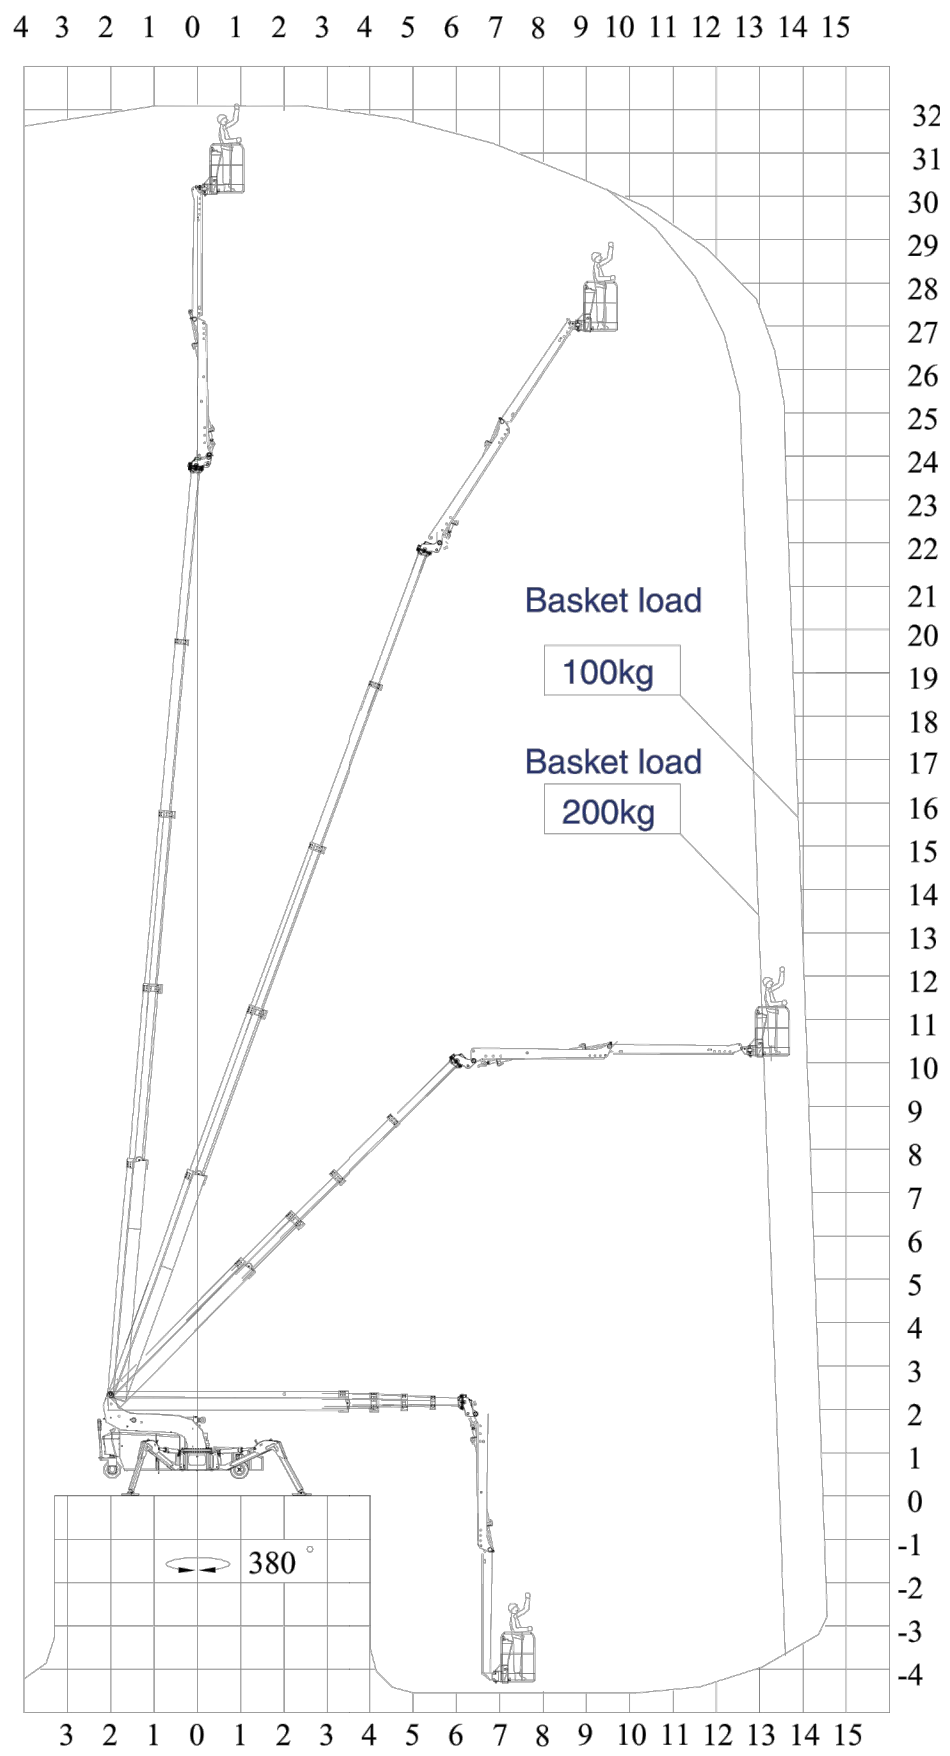


FS320 FALCON SPIDER REACH DIAGRAM

rev	details	by	date
00	PRELIMINARY	CB	31.01.2023
01	DESIGN RESOLUTION	ED	17.02.2023
02	SITE BOUNDARY & COORDINATION AMENDMENTS	ED	20.04.2023
03	STAGE 4 ISSUE AND LAYOUT CHANGES	AN	30.06.2023

rev	details	by	date

Notes

- 1.0 Do not scale from drawing, use figured dimensions only
- 1.1 All dimensions to be checked onsite
- 1.2 This drawing to be read in conjunction with all other Gillespies drawings and specifications

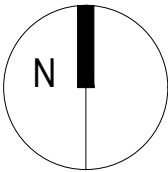

Ordinance Information shown is reproduced from Ordnance Survey material with the permission of Ordnance Survey on behalf of the Controller of Her Majesty's Stationary Office @ Crown Copyright. Unauthorised reproduction infringes Crown Copyright and may lead to prosecution or civil proceedings. Licence No. 1000 17362

Project title
BURY MARKET AND FLEXI HALL

Drawing title
MAINTENANCE ACCESS -
MEWP PLAN

Drawing number
BURMAR-GLL-V6-00-DR-L-0110

Drawing Status
STAGE 4

Date
31.01.2023

Scale
1:200 @ A1

Drawn
CB

Checked
AG

© copyright GILLESPIES LLP, all rights reserved

Client
Vinci Construction

GILLESPIES

5th Floor, Phoenix House, 3 South Parade, Leeds, LS1 5DZ
P: 0113 247 0550 F: 0113 247 0660 E: design.team@gillespies.co.uk