


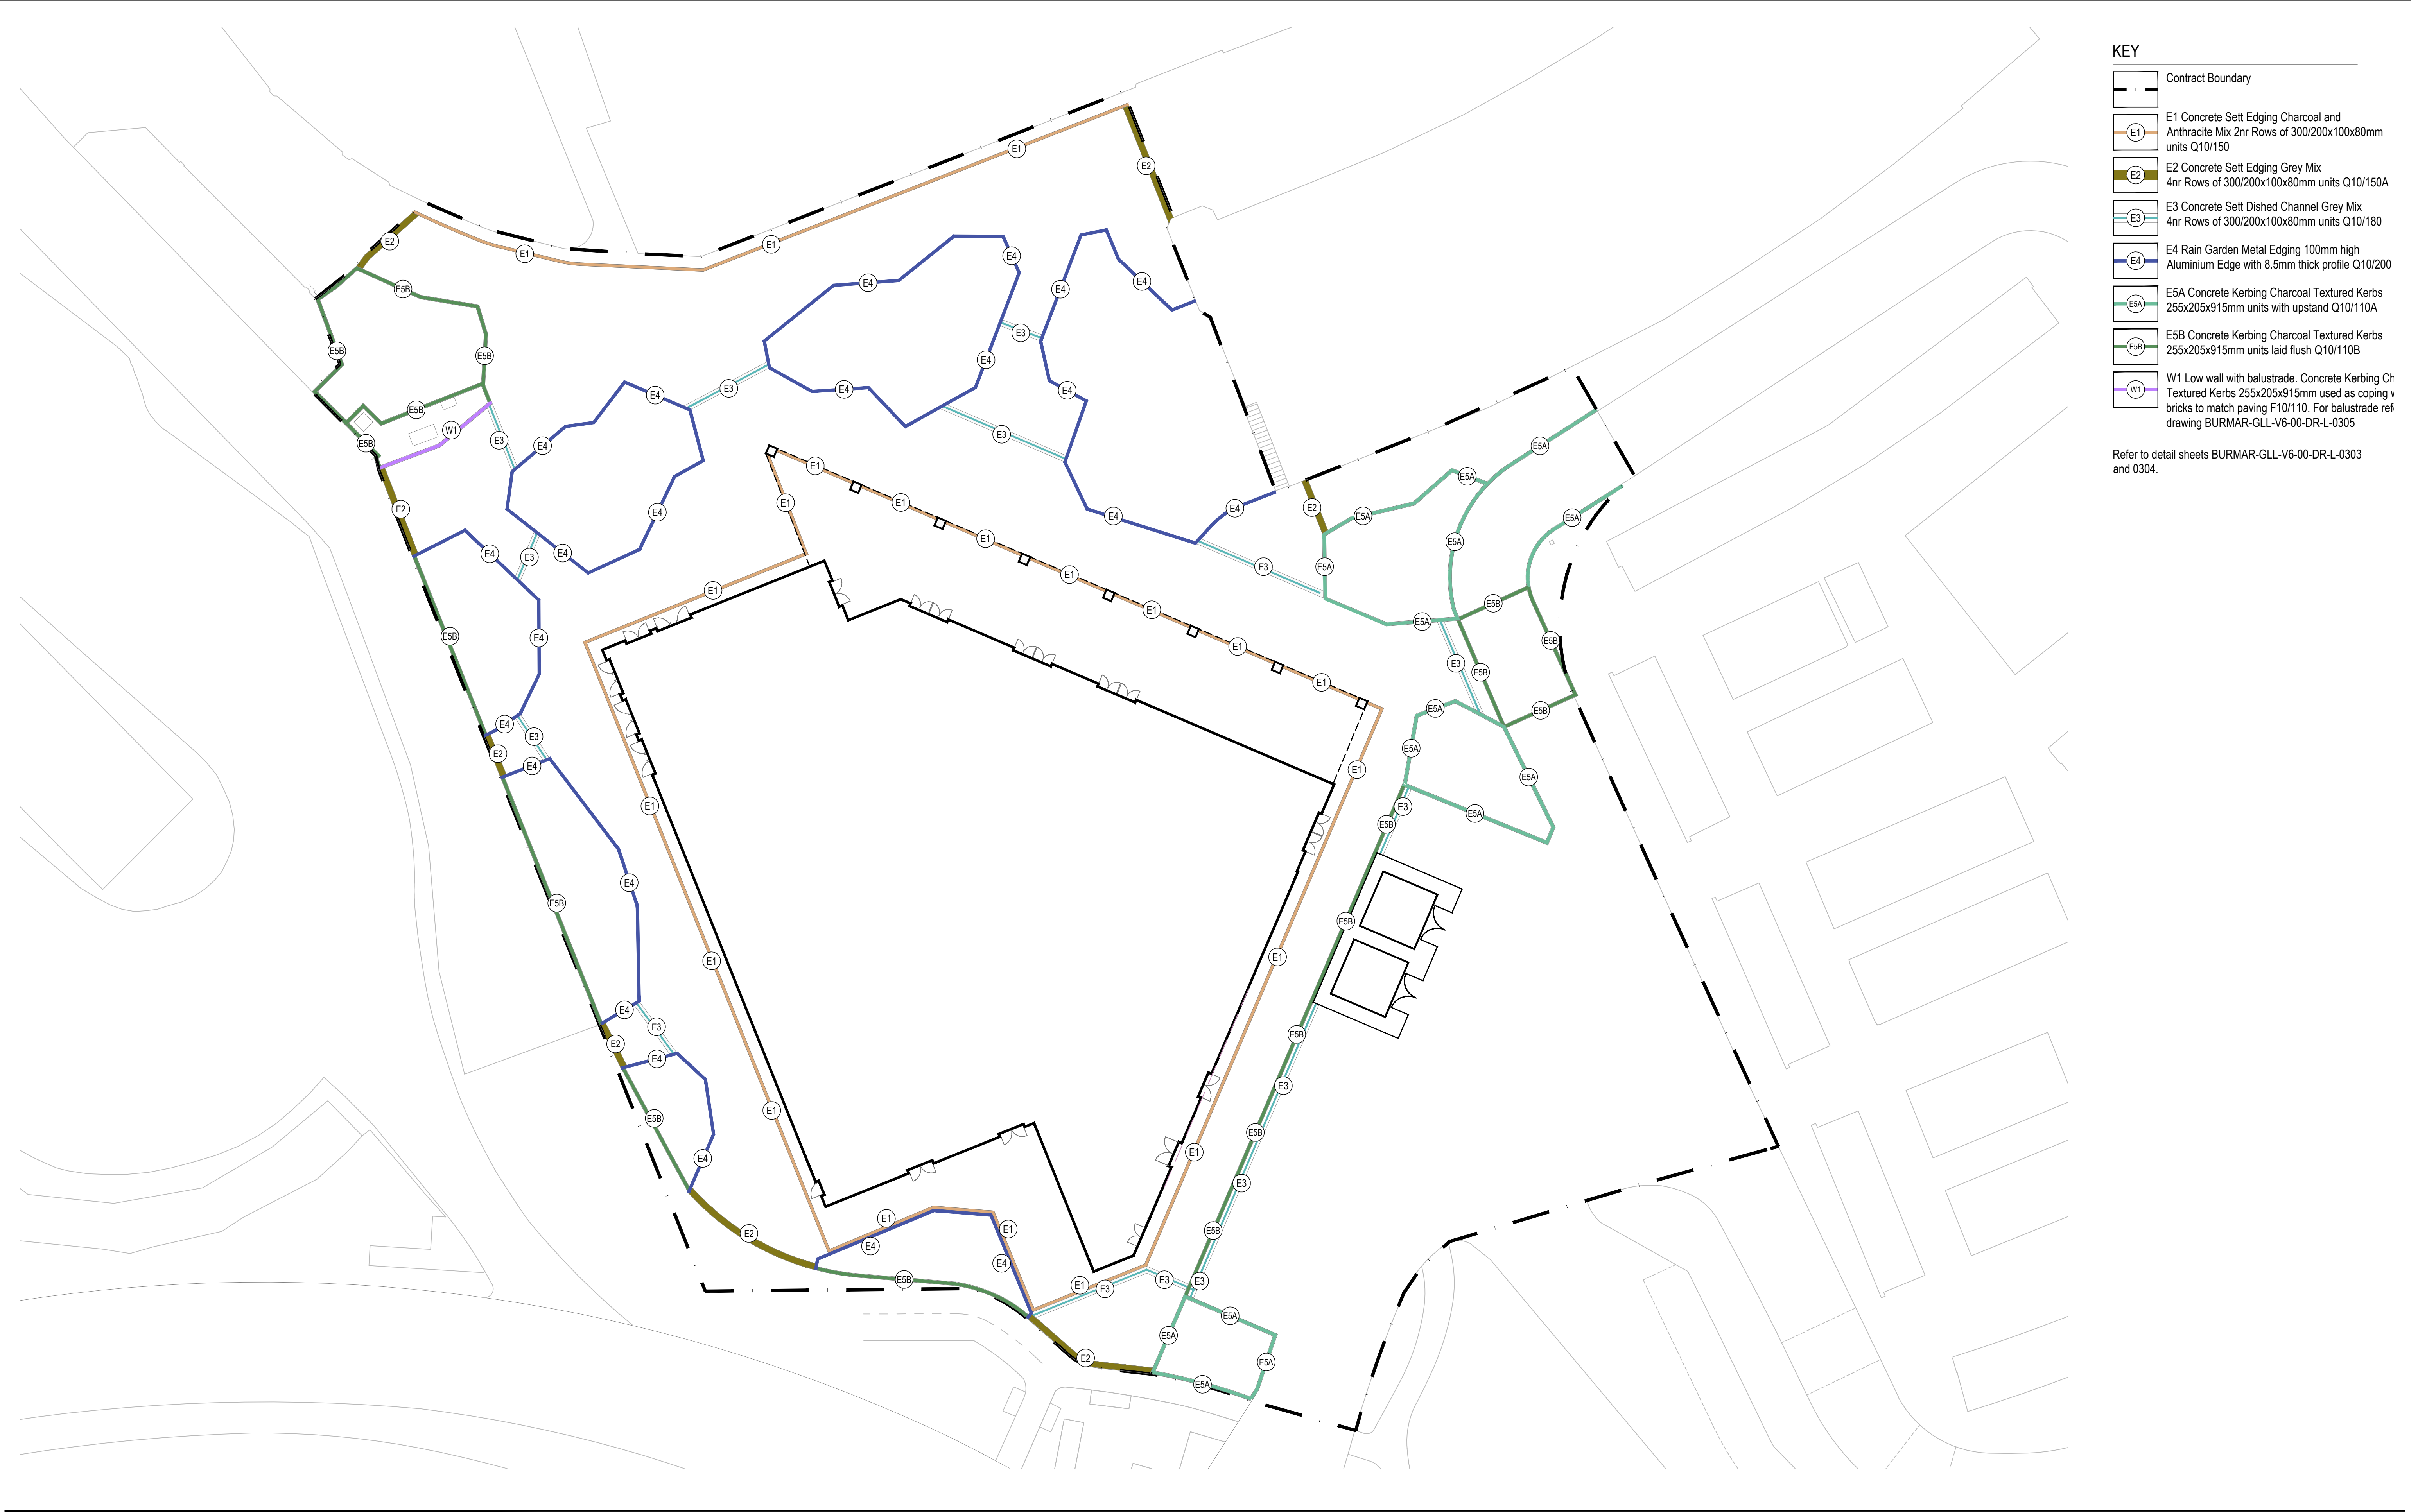

KEY

Contract Boundary

E1

E1 Concrete Sett Edging Charcoal and Anthracite Mix 2nr Rows of 300/200x100x80mm units Q10/150

E2

E2 Concrete Sett Edging Grey Mix 4nr Rows of 300/200x100x80mm units Q10/150A

E3

E3 Concrete Sett Dished Channel Grey Mix 4nr Rows of 300/200x100x80mm units Q10/180

E4

E4 Rain Garden Metal Edging 100mm high Aluminium Edge with 8.5mm thick profile Q10/200

E5A

E5A Concrete Kerbing Charcoal Textured Kerbs 255x205x915mm units with upstand Q10/110A

E5B

E5B Concrete Kerbing Charcoal Textured Kerbs 255x205x915mm units laid flush Q10/110B

W1

W1 Low wall with balustrade. Concrete Kerbing Ch Textured Kerbs 255x205x915mm used as coping v bricks to match paving F10/110. For balustrade ref drawing BURMAR-GLL-V6-00-DR-L-0305


Refer to detail sheets BURMAR-GLL-V6-00-DR-L-0303 and 0304.

rev	details	by	date
00	PRELIMINARY	ED	31.01.2023
01	DESIGN RESOLUTION	ED	17.02.2023
02	SITE BOUNDARY & COORDINATION AMENDMENTS	ED	20.04.2023
03	STAGE 4. AMENDMENTS TO LAYOUT.	PM	23.06.2023

rev	details	by	date

Notes

- 1.0 Do not scale from drawing, use figured dimensions only
1.1 All dimensions to be checked onsite
1.2 This drawing to be read in conjunction with all other Gillespies drawings and specifications

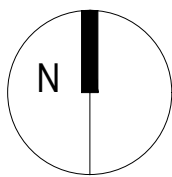

Ordinance Information shown is reproduced from Ordnance Survey material with the permission of Ordnance Survey on behalf of the Controller of Her Majesty's Stationary Office @ Crown Copyright. Unauthorised reproduction infringes Crown Copyright and may lead to prosecution or civil proceedings. Licence No. 1000 17362

Project title
BURY MARKET AND FLEXI HALL

Drawing title
SURFACE EDGING PLAN

Drawing number
BURMAR-GLL-V6-00-DR-L-0113

Drawing Status
STAGE 4

Date
31.01.2023

Scale
1:200 @ A1

Drawn
ED

Checked
AG

© copyright GILLESPIES LLP, all rights reserved

Client
Vinci Construction

GILLESPIES

5th Floor, Phoenix House, 3 South Parade, Leeds, LS1 5DZ
P: 0113 247 0550 F: 0113 247 0550 E: design.team@gillespies.co.uk