


Copyright of this drawing is vested in BM Architectural and it must not be copied or reproduced without written consent.
Figured dimensions only are to be taken from this drawing. DO NOT SCALE OFF THIS DRAWING IF IN DOUBT
ASK
All contractors must visit the site and be responsible for taking and checking all dimensions relative to their work.
BM Architectural are to be advised of any variation between drawings and site conditions.
Electronic data drawings issued as 'read only' and should not be interpreted for measurement.
All dimensions and levels should be 'read only' from those values stated in text, on the drawings

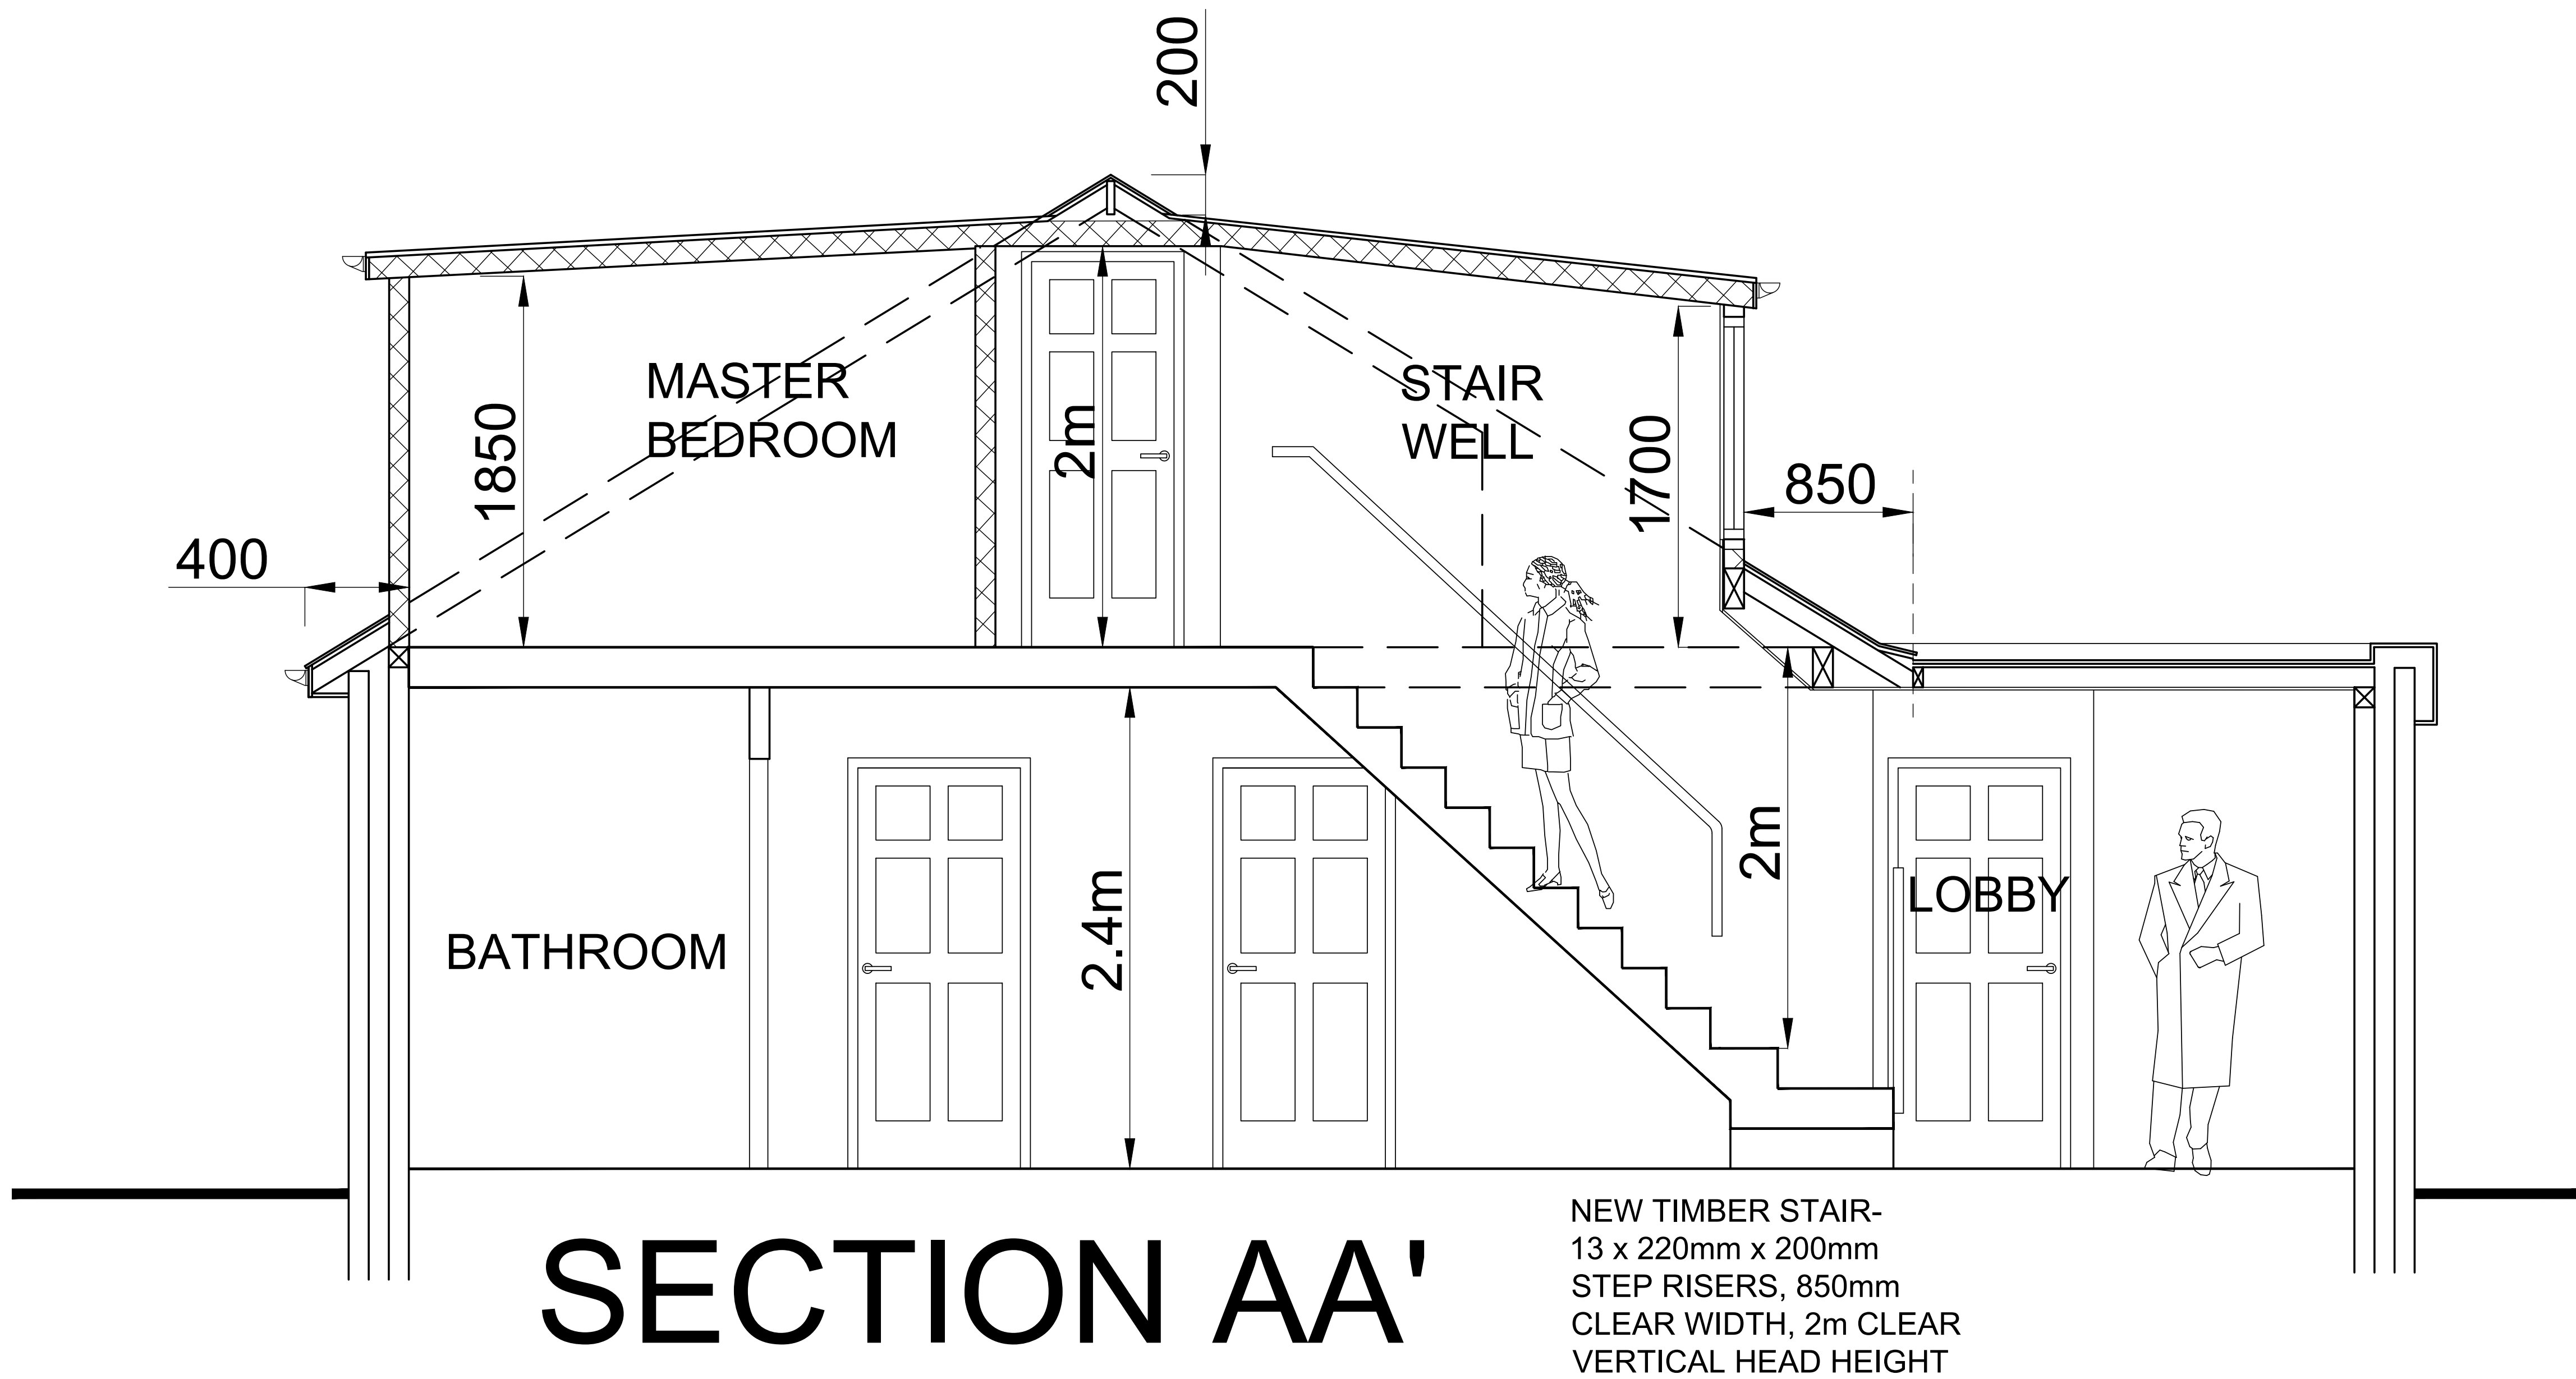

|REV:|DATE: |DETAILS:|

BM ARCHITECTURAL DESIGNS,
APARTMENT 8,
224 GREAT CLOWES STREET,
MANCHESTER M7 2ZS
TEL: 07415 493002

email- benjamin.maguire10@gmail.com

Project: PROPOSED DORMER ROOF EXTENSION
AT 8 PARKSTONE AVENUE,
WHITEFIELD, BURY M45 7QH

Title: PROPOSED CROSS SECTION

Client: MR. DANIEL LADDIN AND FAMILY

Scale: 1:20@A1 Date: 10/ 2024 Drawn: BM

Status: PLANNING

Drawing no: BM/1024/PARK/PL5 Rev:

Architectural Design/ Planning/ Construction/ Building Regs