




3 Front - Existing
1 : 100




4 Left Side - Existing
1 : 100



5 Rear - Existing
1 : 100

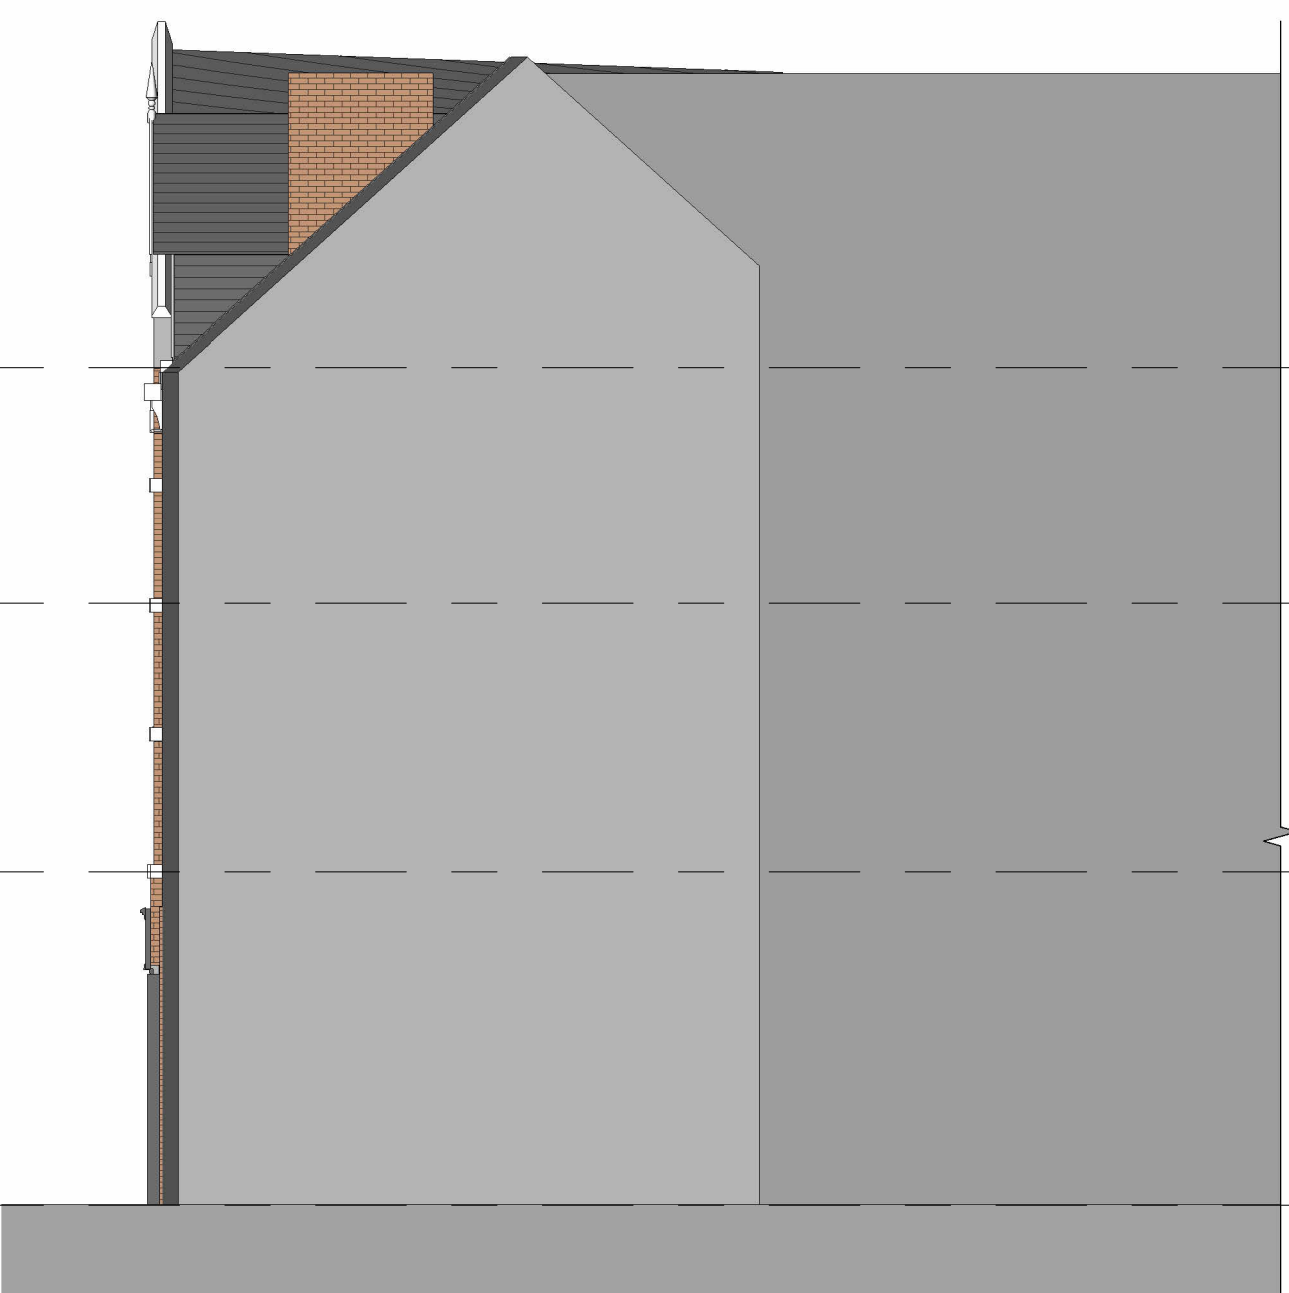


6 Right Side - Existing
1 : 100

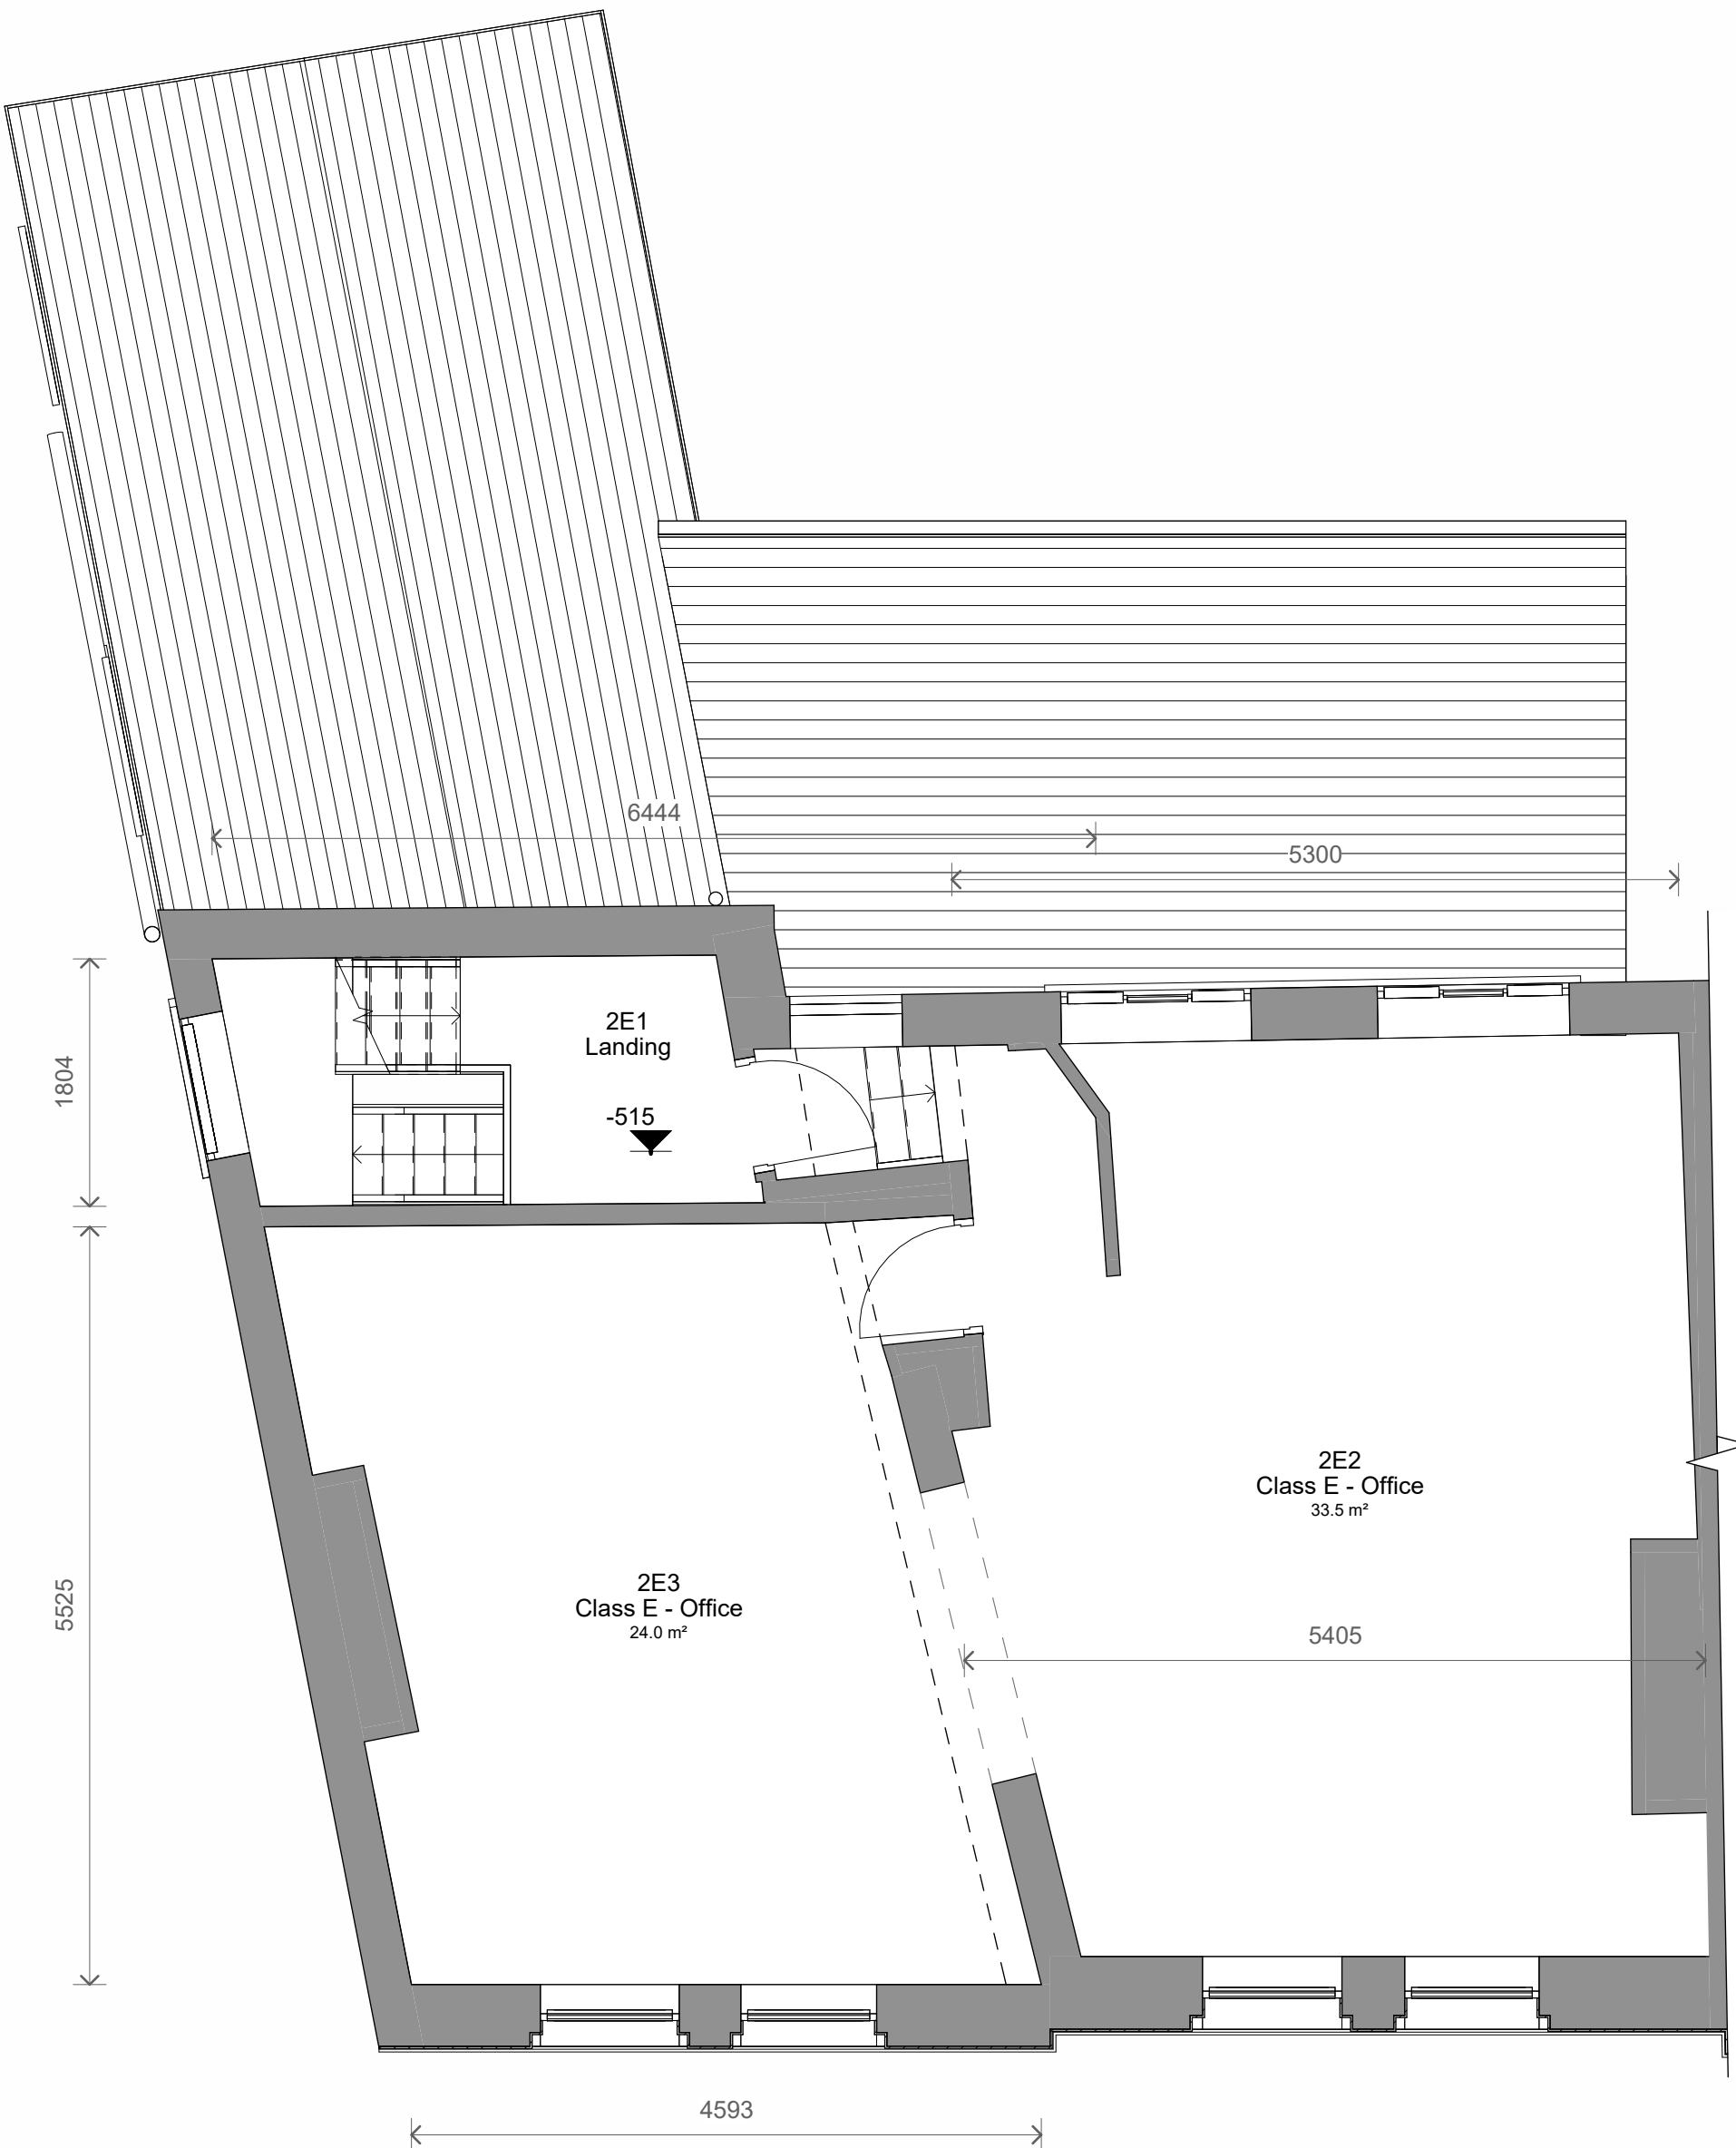

1 Level 2 - Existing
1 : 50



2 Level 3 - Existing
1 : 50

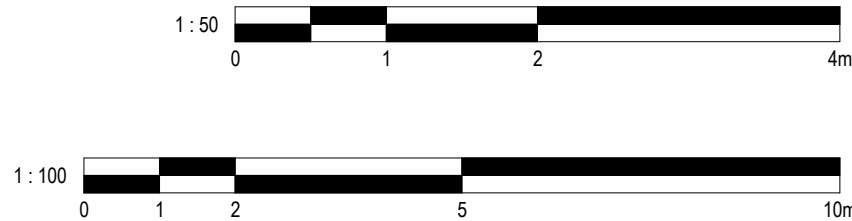

1	Revised Plans	03/12/2025	JB
No.	Description	Date	Initial

PROJECT	4-6 Silver Street, Bury
---------	-------------------------

TITLE	Existing Plans and Elevations
-------	-------------------------------

STATUS	DESIGN
--------	--------

DRAWN BY	DATE	SCALE (@ A1)
BH	30/10/2025	As indicated

PROJECT NUMBER	DRAWING NUMBER	REV
GSS25178.1	003	1

GOLD SKETCH

S T U D I O S
www.goldsketch.co.uk info@goldsketch.co.uk 0161 792 9595

NOTES:
© COPYRIGHT - ALL RIGHTS RESERVED.
THIS DRAWING SHALL NOT BE REPRODUCED WITHOUT PRIOR WRITTEN CONSENT.
DRAWING TO BE USED FOR THE STATUS INDICATED ONLY.
ALL DIMENSIONS AND SETTING OF FINISHES ARE INDICATED AND CONFIRMED ON SITE. ANY DISCREPANCIES TO BE REPORTED TO THE
ARCHITECT IMMEDIATELY UPON DISCOVERY. ALL DIMENSIONS AND SETTING OF FINISHES TO BE IN ACCORDANCE WITH CURRENT BUILDING
LEGISLATION RELEVANT CODES OF PRACTICE AND BRITISH STANDARDS. ALL DIMENSIONS ON THIS DRAWING ARE IN MILLIMETRES UNLESS
OTHERWISE STATED.