




3 Front - Proposed
1 : 100




4 Left Side - Proposed
1 : 100



5 Rear - Proposed
1 : 100

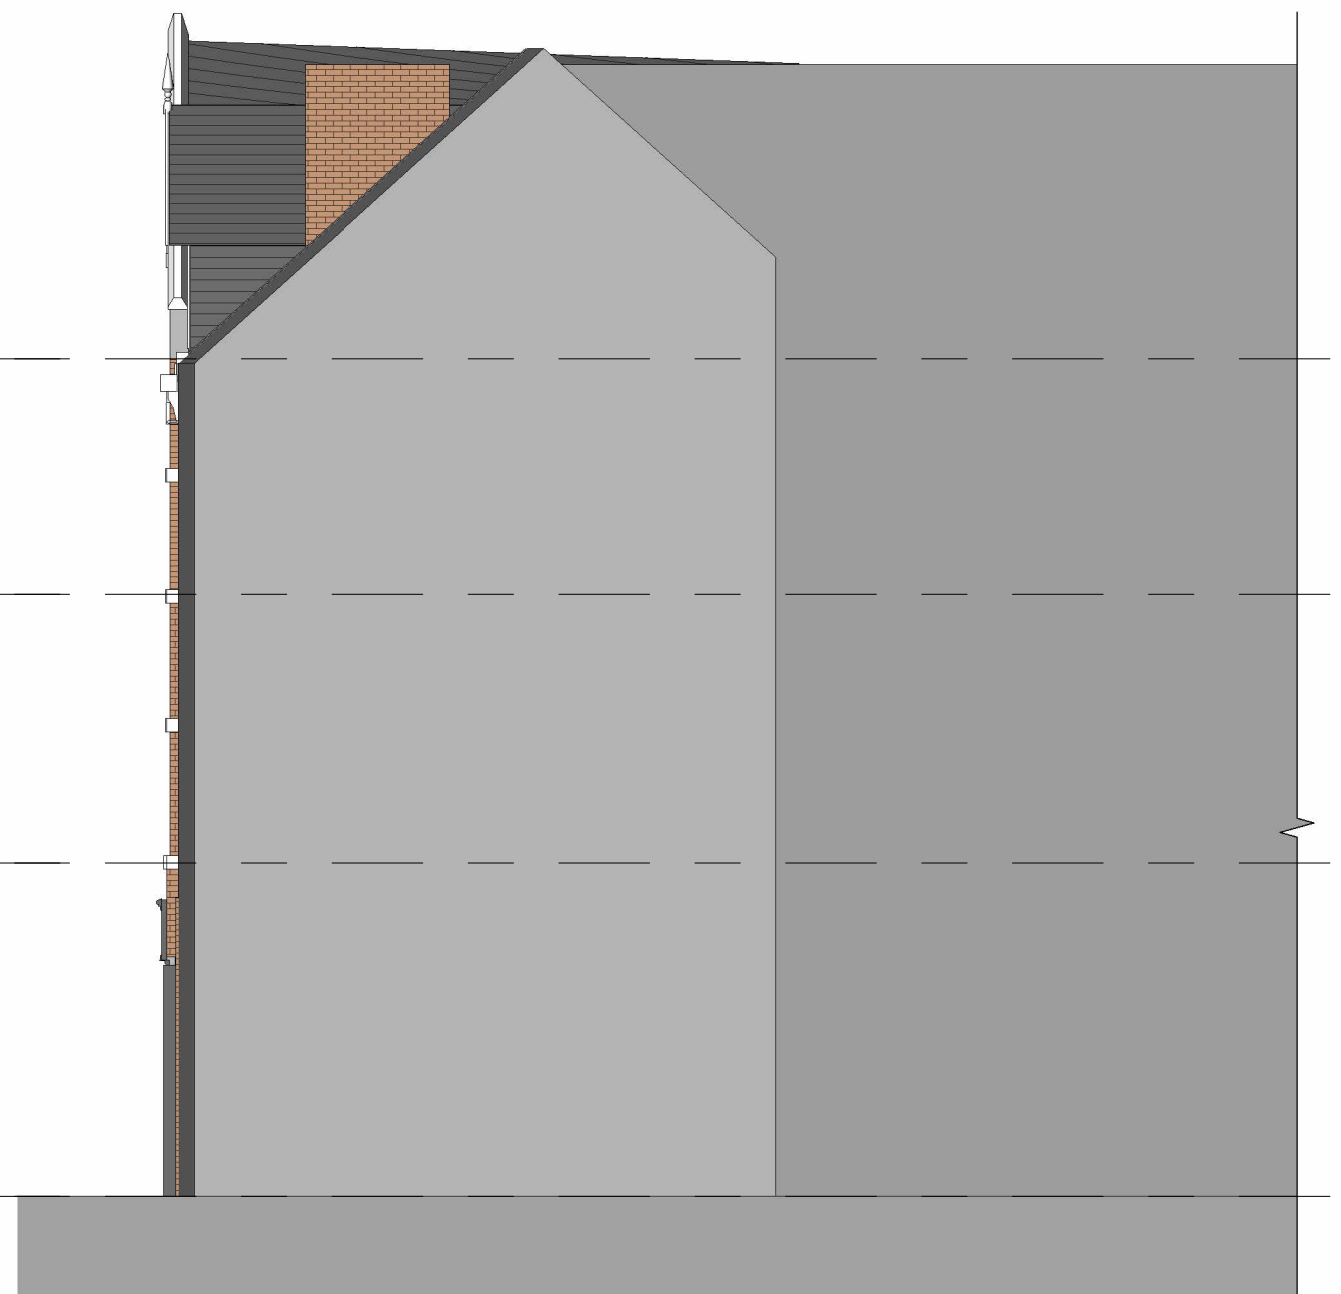

6 Right Side - Proposed
1 : 100

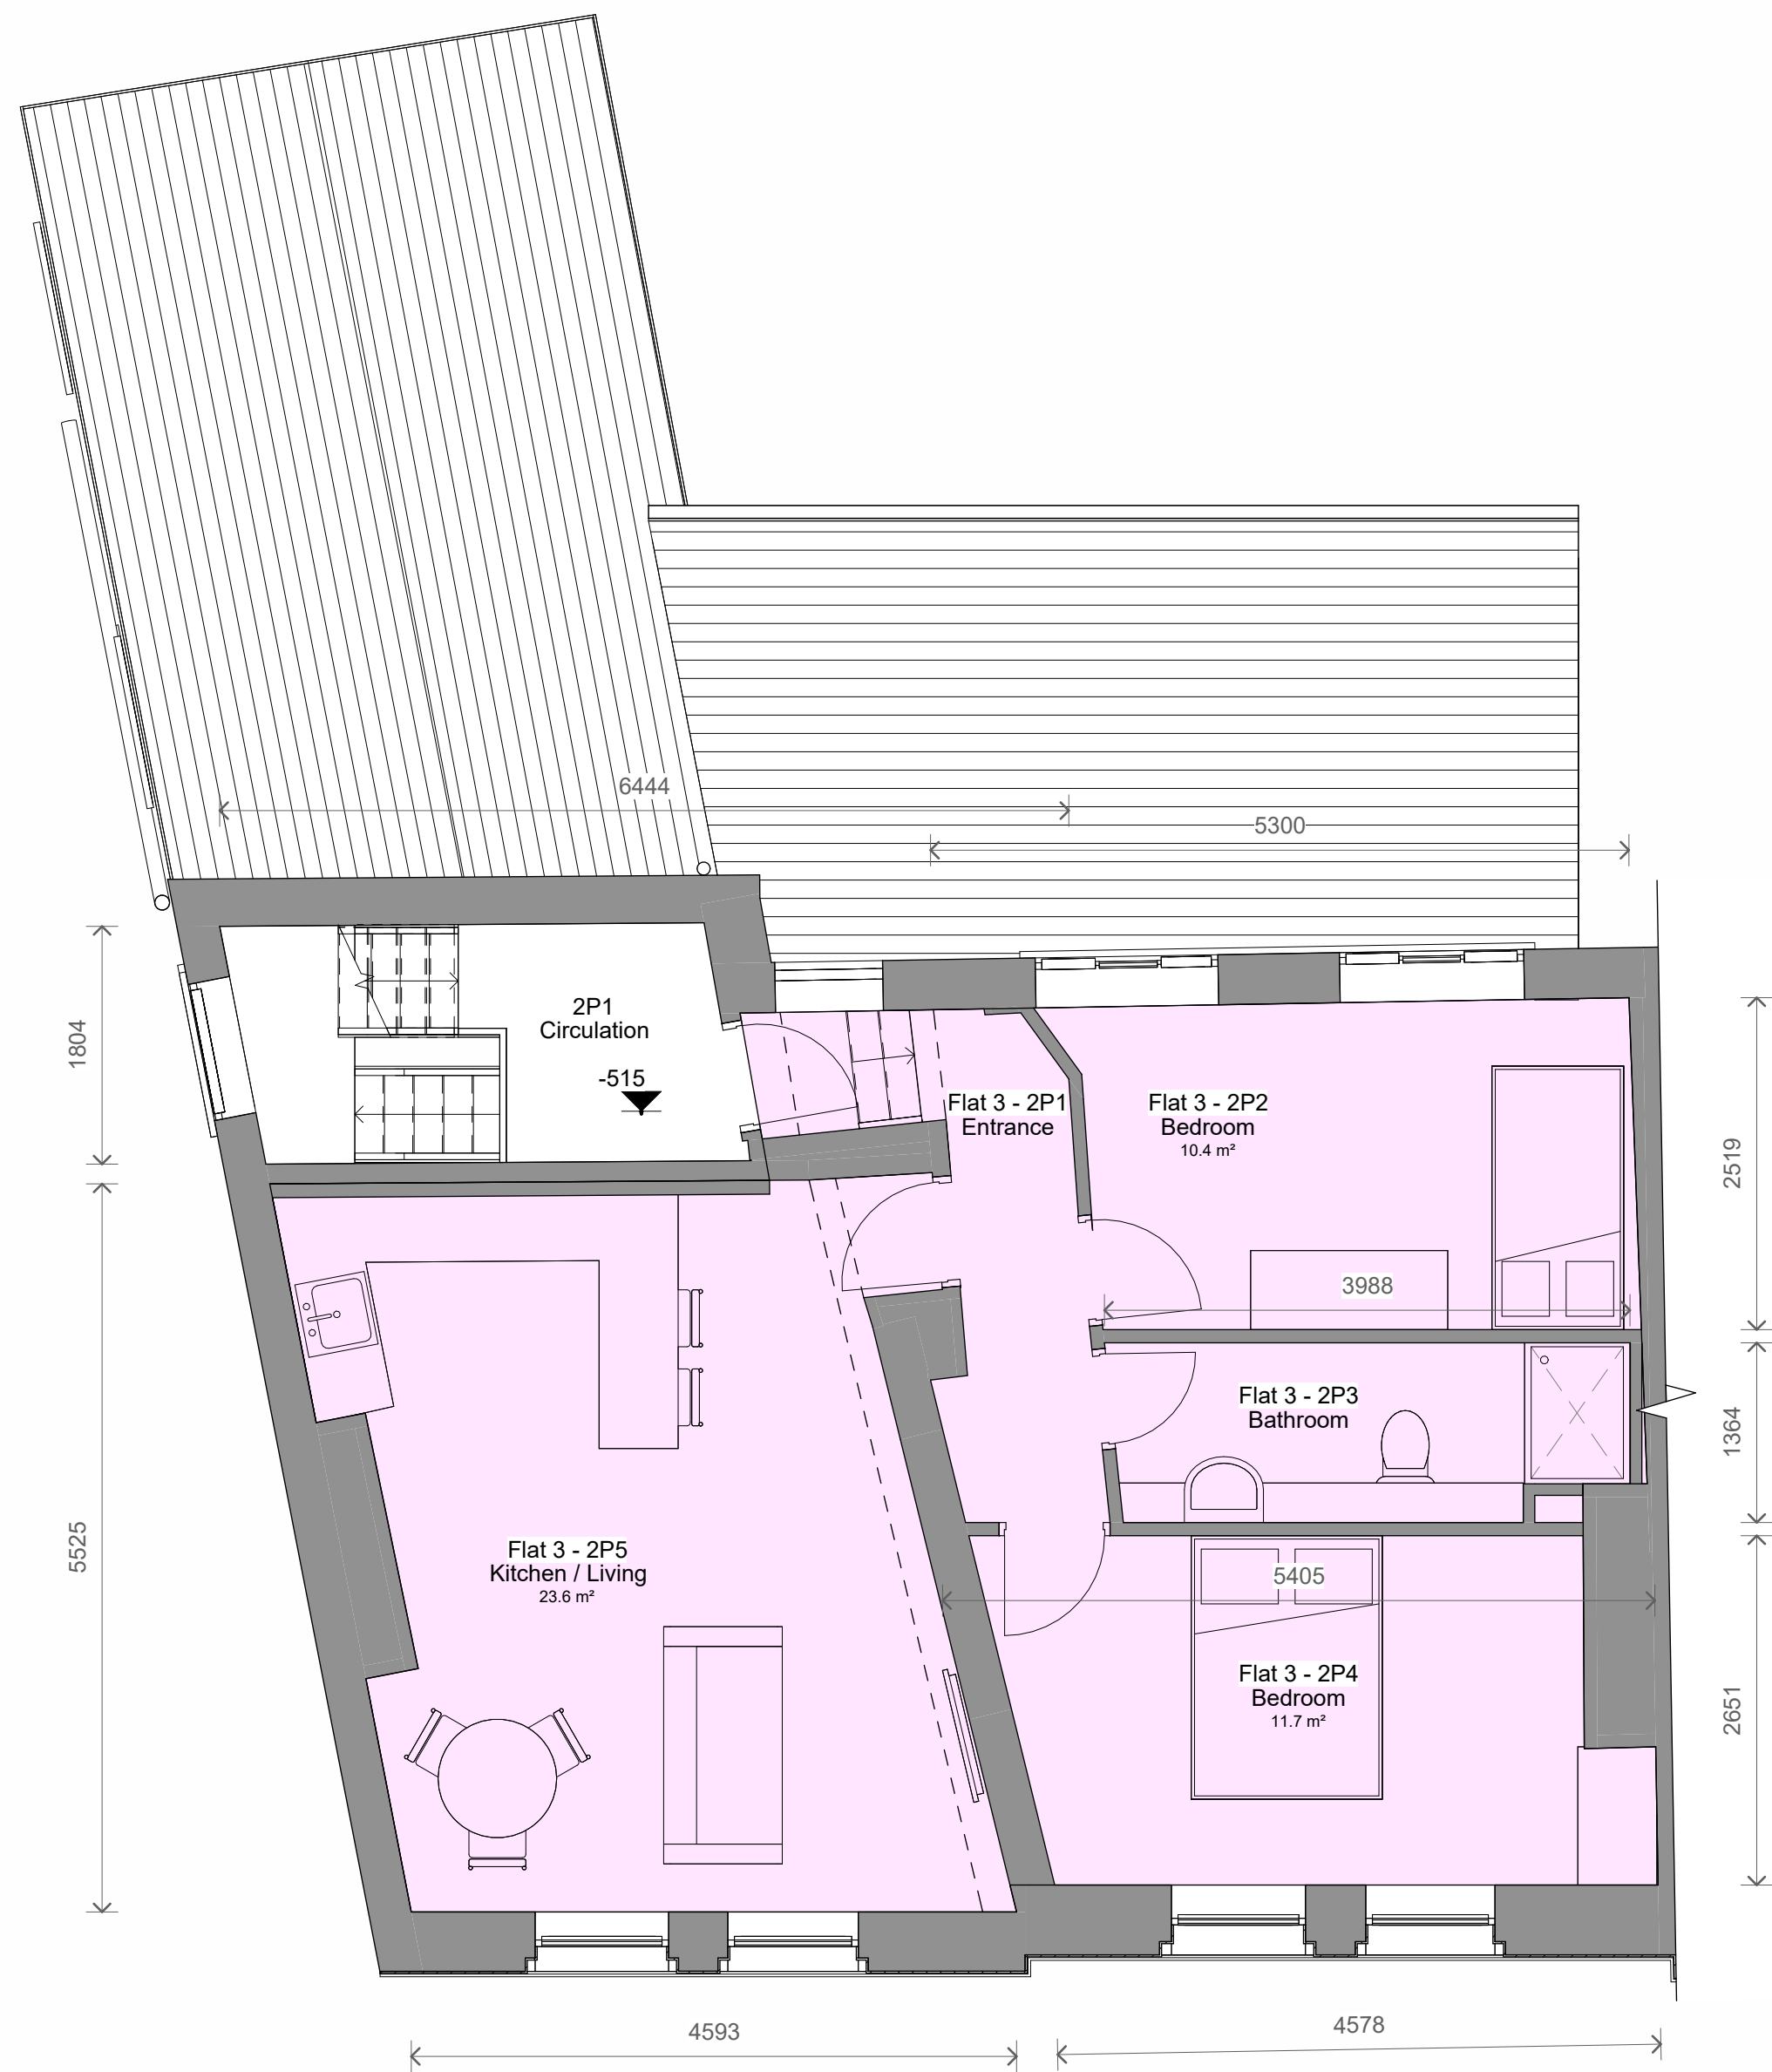


1 Level 2 - Proposed
1 : 50



2 Level 3 - Proposed
1 : 50

- Flat 1 - 42m²
- Flat 2 - 60.4m²
- Flat 3 - 61m²
- Flat 4 - 53m²

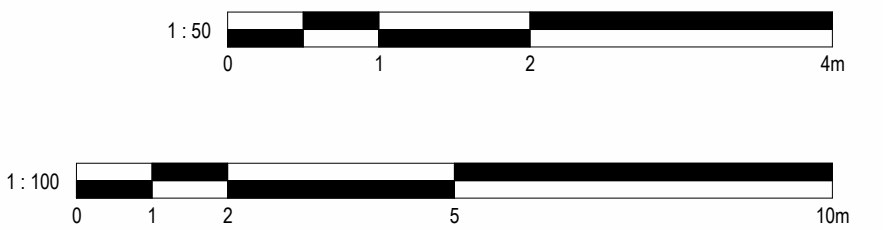

1	Revised Plans	09/01/2025	JB
No.	Description	Date	Initial

PROJECT			
4-6 Silver Street, Bury			
TITLE			
Proposed Plans and Elevations			
STATUS			
DESIGN			
DRAWN BY	DATE	SCALE (@ A1)	
JB	04/12/2025	As indicated	
PROJECT NUMBER	DRAWING NUMBER	REV	
GSS25178.1	005	1	
GOLD SKETCH			
S T U D I O S			
www.goldsketch.co.uk info@goldsketch.co.uk 0161 792 9595			
NOTES			
© COPYRIGHT - ALL RIGHTS RESERVED.			
THIS DRAWING IS NOT TO BE REPRODUCED WITHOUT PRIOR WRITTEN CONSENT.			
DRAWING TO BE USED FOR THE STATUS INDICATED ONLY.			
ALL DIMENSIONS AND SETTING OUT SHALL BE CHECKED AND CONFIRMED ON SITE. ANY DISCREPANCIES TO BE REPORTED TO THE			
DESIGNER PRIOR TO ANY WORK. ALL WORK AND MATERIALS TO BE IN ACCORDANCE WITH CURRENT BUILDING			
REGULATIONS AND RELEVANT CODES OF PRACTICE AND BRITISH STANDARDS. ALL DIMENSIONS ON THIS DRAWING ARE IN MILLIMETRES UNLESS			
OTHERWISE STATED.			