



PLANNING

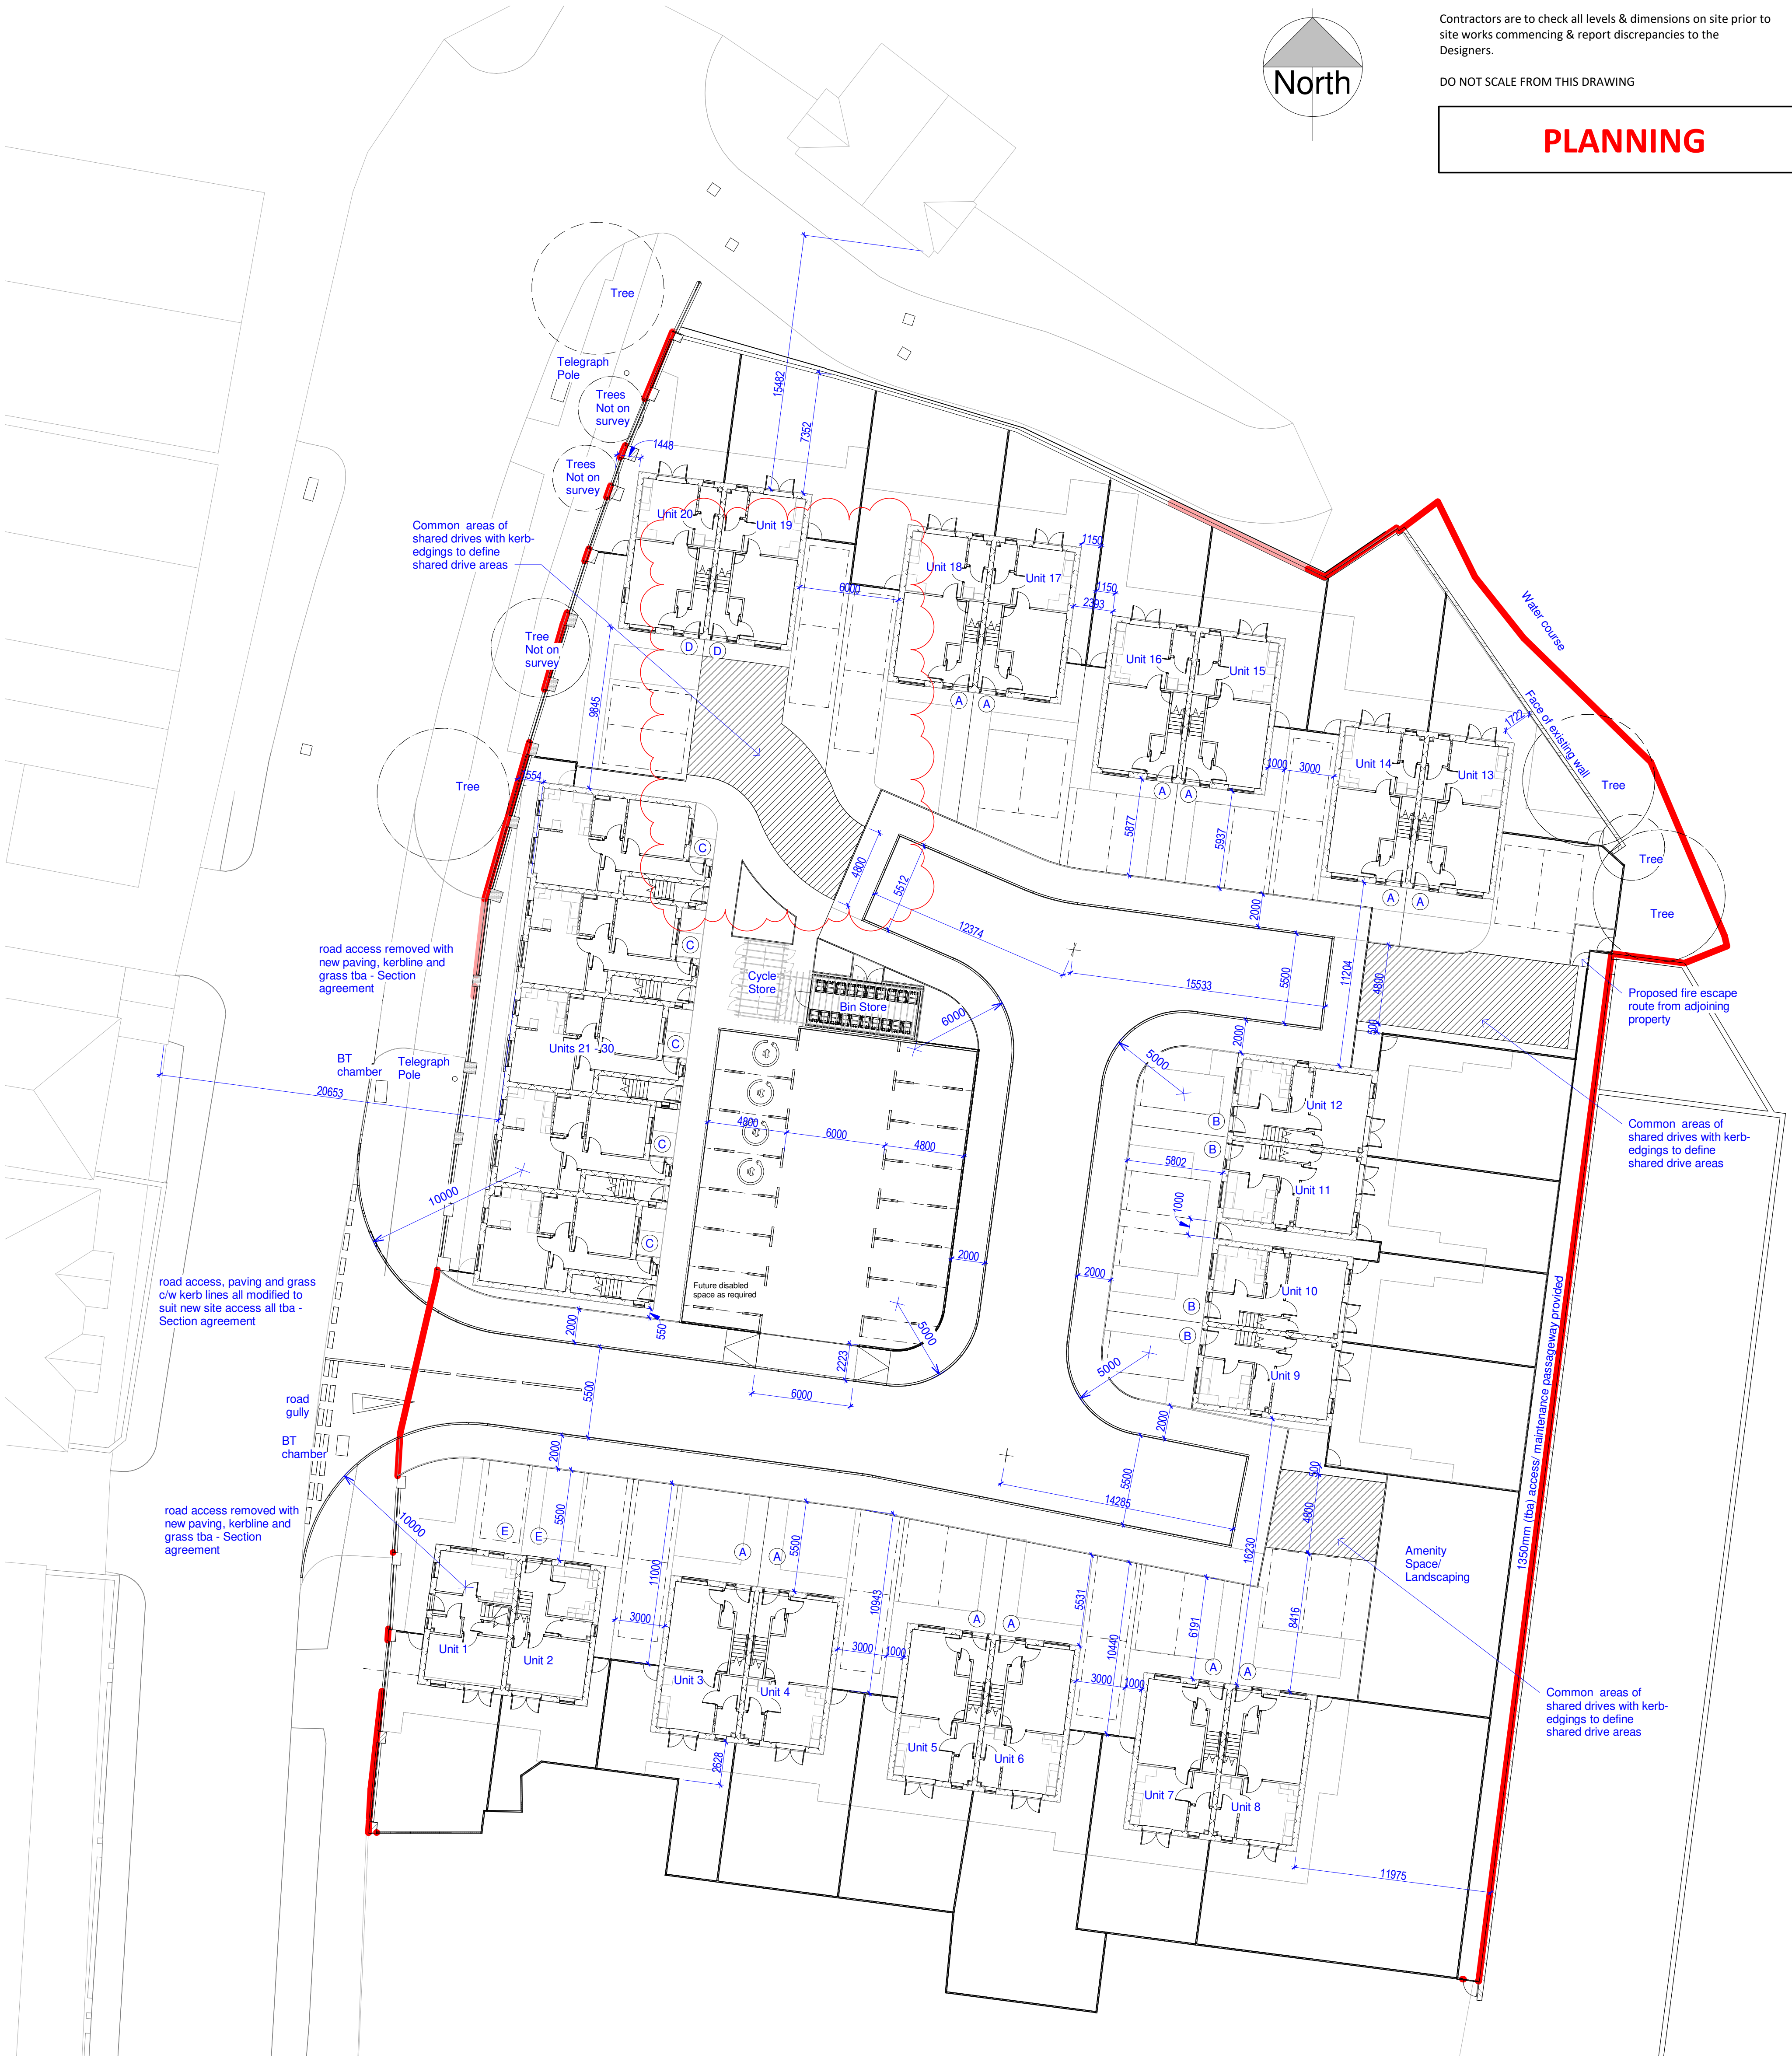

Proposed Site Set Out

Scale 1 : 200

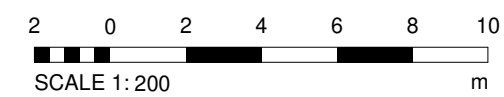

G	Shared driveway increased to provide turning area.	CM	TR	06.06.23
F	Shared drive width reduced to 4.8m in response to comments received from the Planning Officer	CM	TR	05.06.23
E	Units 9&10 and 11&12 separated to reintroduce the 1m path between.	TR	CM	30.05.23
Rev	Description	By	Chk	Date

Project:	Station works			
	Bury Road, Radcliffe, M26 2UA			
Title:	Proposed Site Set Out Plan			
Client:	Paul Cook Developments/ Jigsaw Homes			
Drawn By:	NM	Checked By:	TR	on 19.08.2022
Original Size:	A1	Project Number:	22049	
Drawing Number:	SI-00-DR-A-1002			REV G

